


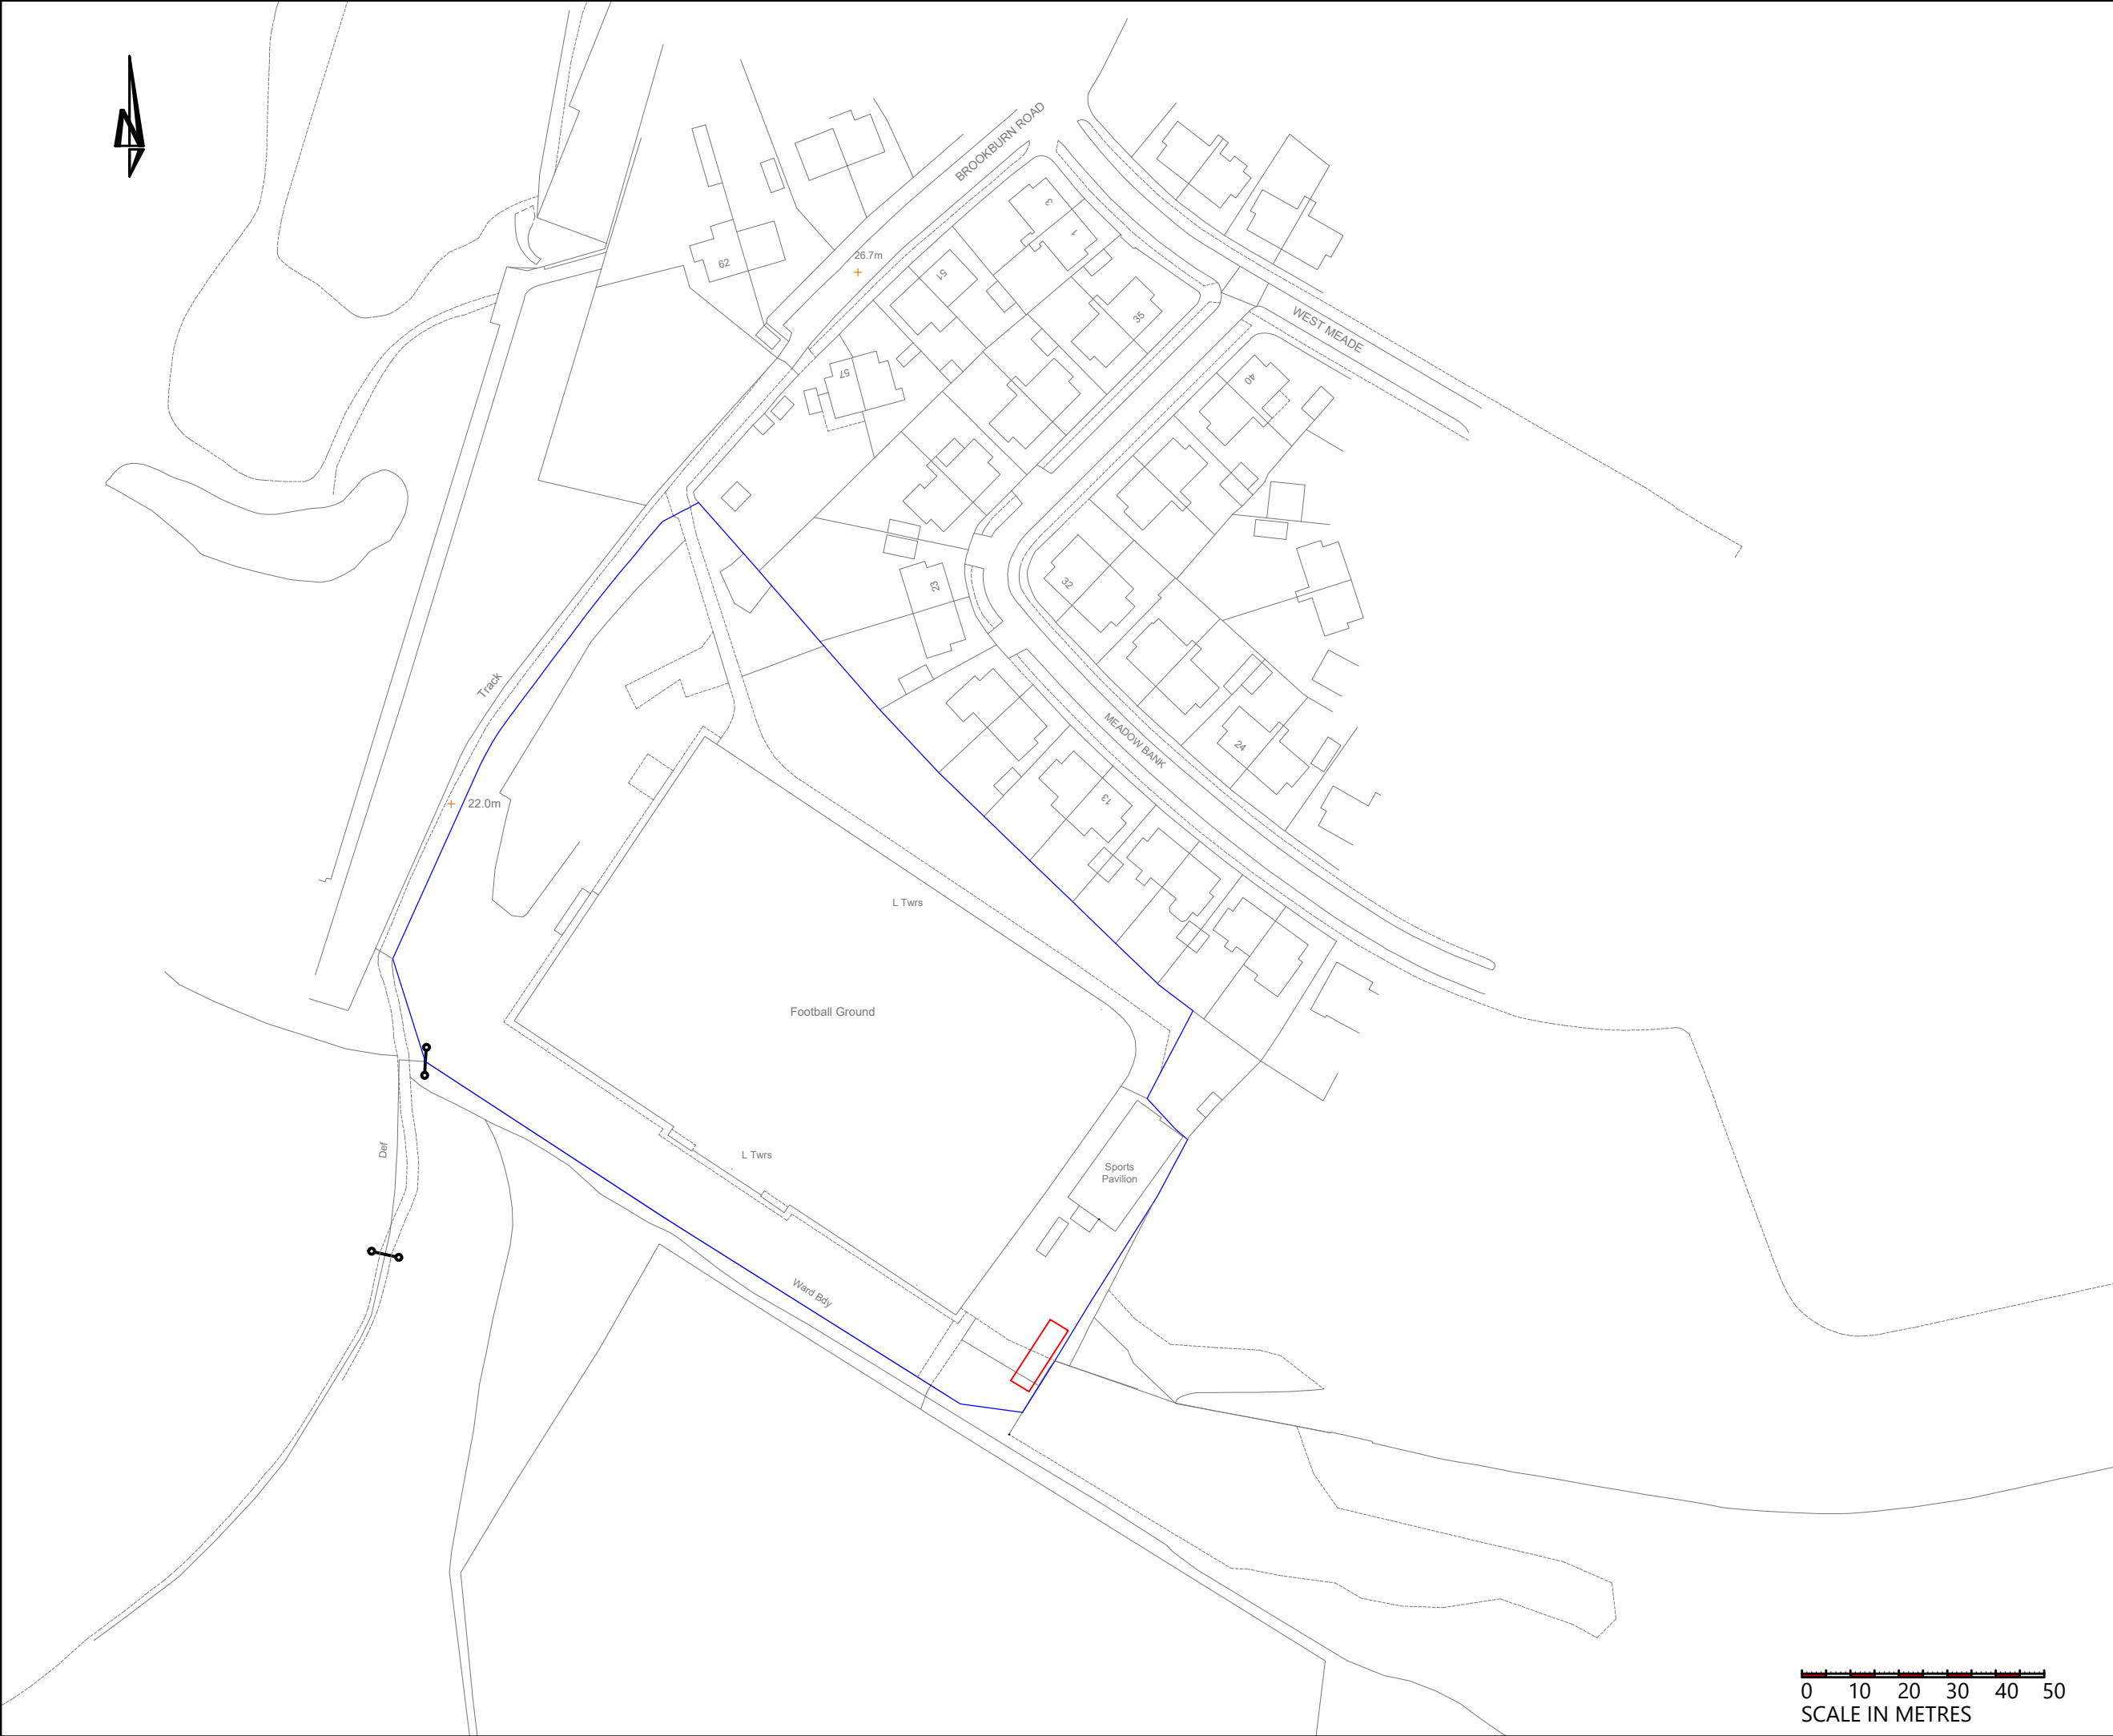

THIS DRAWING IS THE COPYRIGHT OF BURROWS GRAHAM LIMITED.

SAFETY, HEALTH AND ENVIRONMENTAL INFORMATION

IN ADDITION TO THE HAZARDS/RISKS NORMALLY ASSOCIATED WITH THE TYPES OF WORK DETAILED ON THIS DRAWING, NOTE THE FOLLOWING

CONSTRUCTION

MAINTENANCE

DEMOLITION

IT IS ASSUMED THAT ALL WORKS WILL BE CARRIED OUT BY A COMPETENT CONTRACTOR WORKING, WHERE APPROPRIATE, TO AN APPROVED METHOD STATEMENT

P02	20/11/24	HN	Storage container added	MG
P01	03/10/24	DD	For planning submission	MG
REV	DATE	BY	REVISION	CHKD

Burrows Graham

North Office:
5 Ambassador Place, Stockport Road,
Altrincham WA15 8DB
Tel: +44 (0)161 804 8046
South Office:
Buckland House, Dower Mews,
High Street, Berkhamsted HP4 2BL
Tel: +44 (0)161 804 8046

CLIENT
WEST DIDSBURY &
CHORLTON AFC

PROJECT
PROPOSED TEA BAR

DRAWING TITLE
LOCATION PLAN

OUR PROJECT NUMBER 30243	DRAWING STATUS For Planning	OFFICE NORTH	
SCALE @ A3 1/1250	DATE 03/10/2024	DRAWN BY DD	CHECKED BY MG
DRAWING No 30243-BGL-XX-XX-DR-S-001			REV P02