
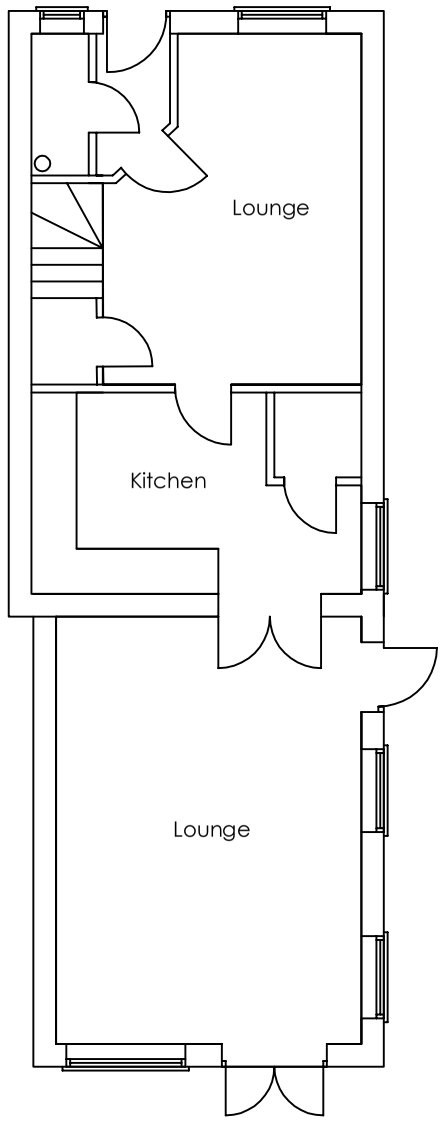


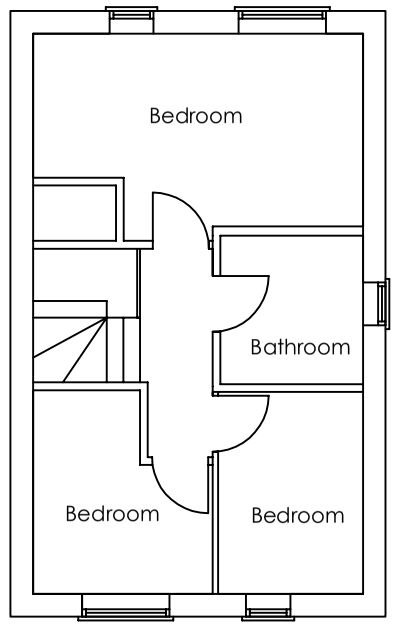

Do not scale this drawing. All Dimensions must be checked on site. This drawing and all details contained hereon are copyright and must not be reproduced without written permission from Extend Your Home.

Planning

REV	DESCRIPTION	AUTH	DATE
/	/	/	/

EXTEND
Your **HOME**
Email: extendyourhome@outlook.com

Address
42 Barrow Hill Road
Cheetham Hill
Manchester
M8 8DB

DESCRIPTION
Part Two–Storey Side/ Rear Extension & Single–Storey Front Porch

DRAWING TITLE
Existing Plans

DATE 10/12/2024	DRAWN TC
SCALE 1:100	CLIENT SR

DRAWING NUMBER	REVISION
02	/