


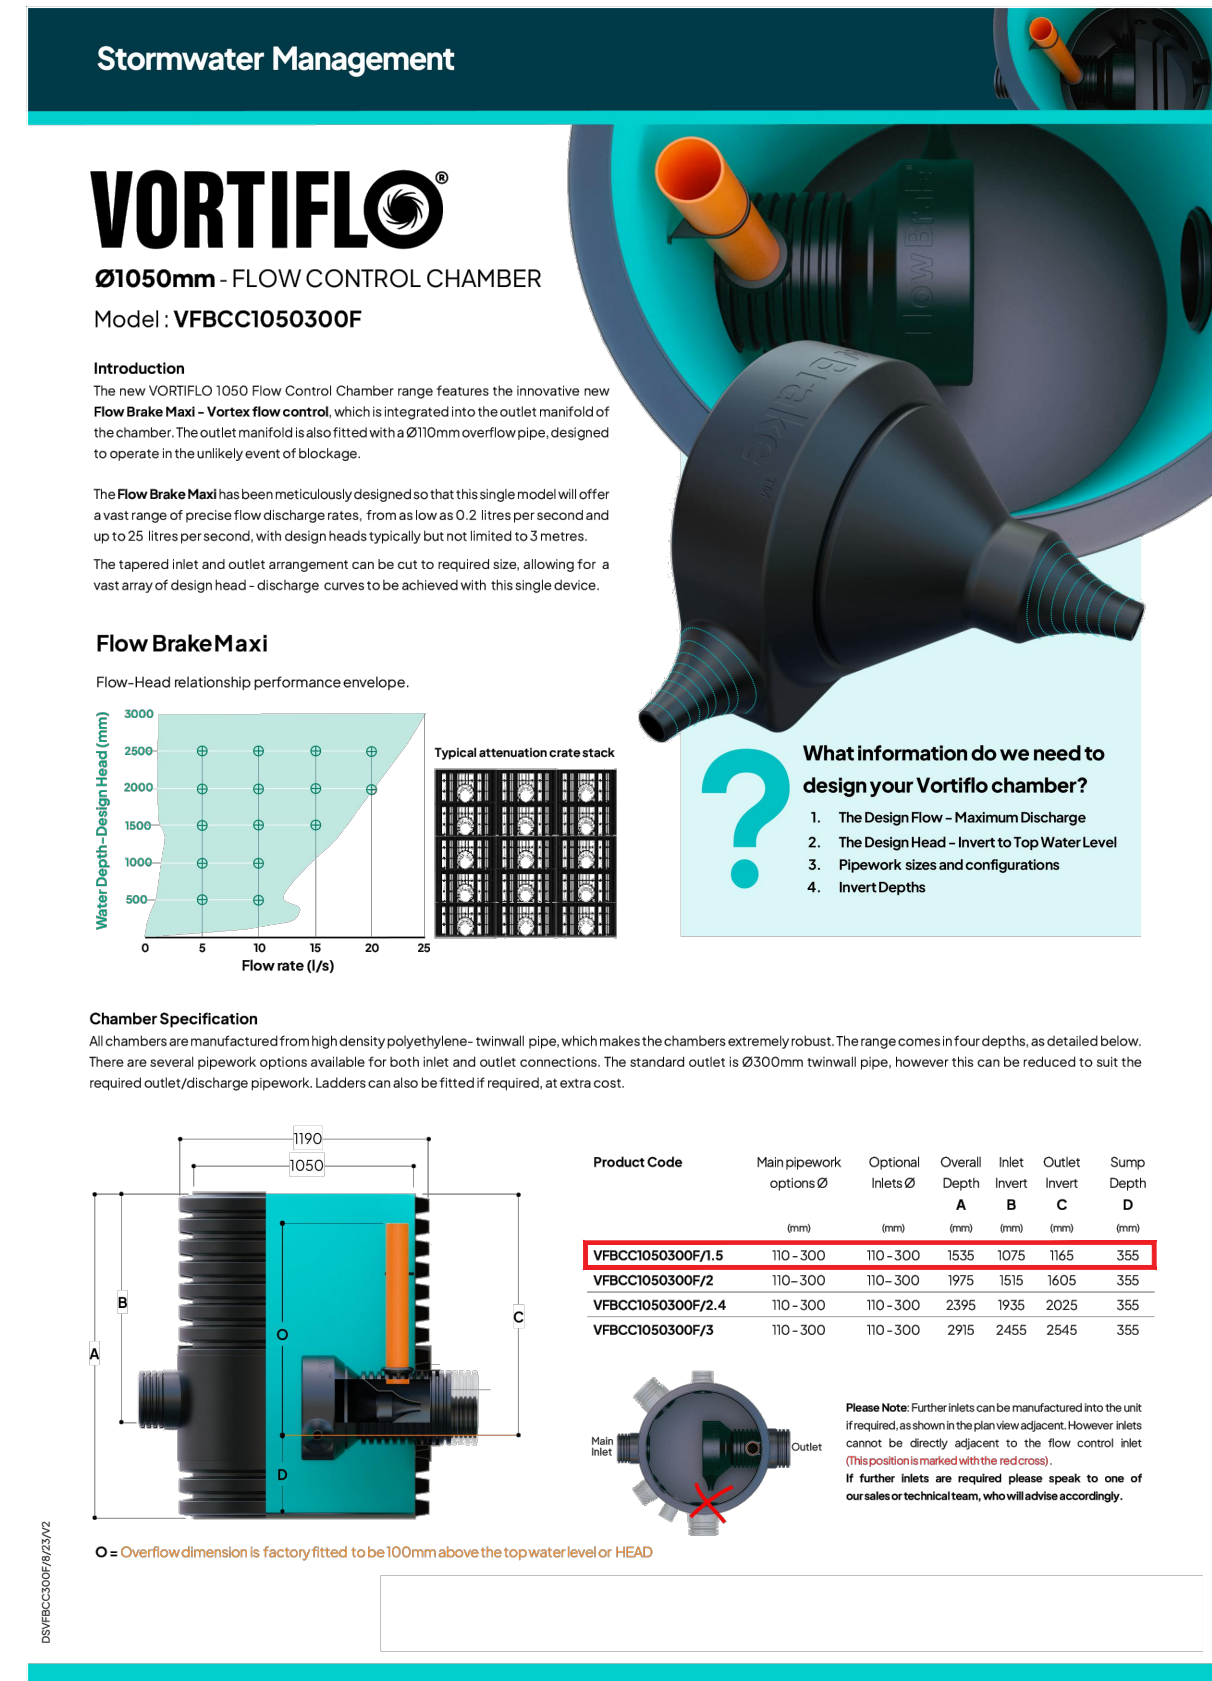


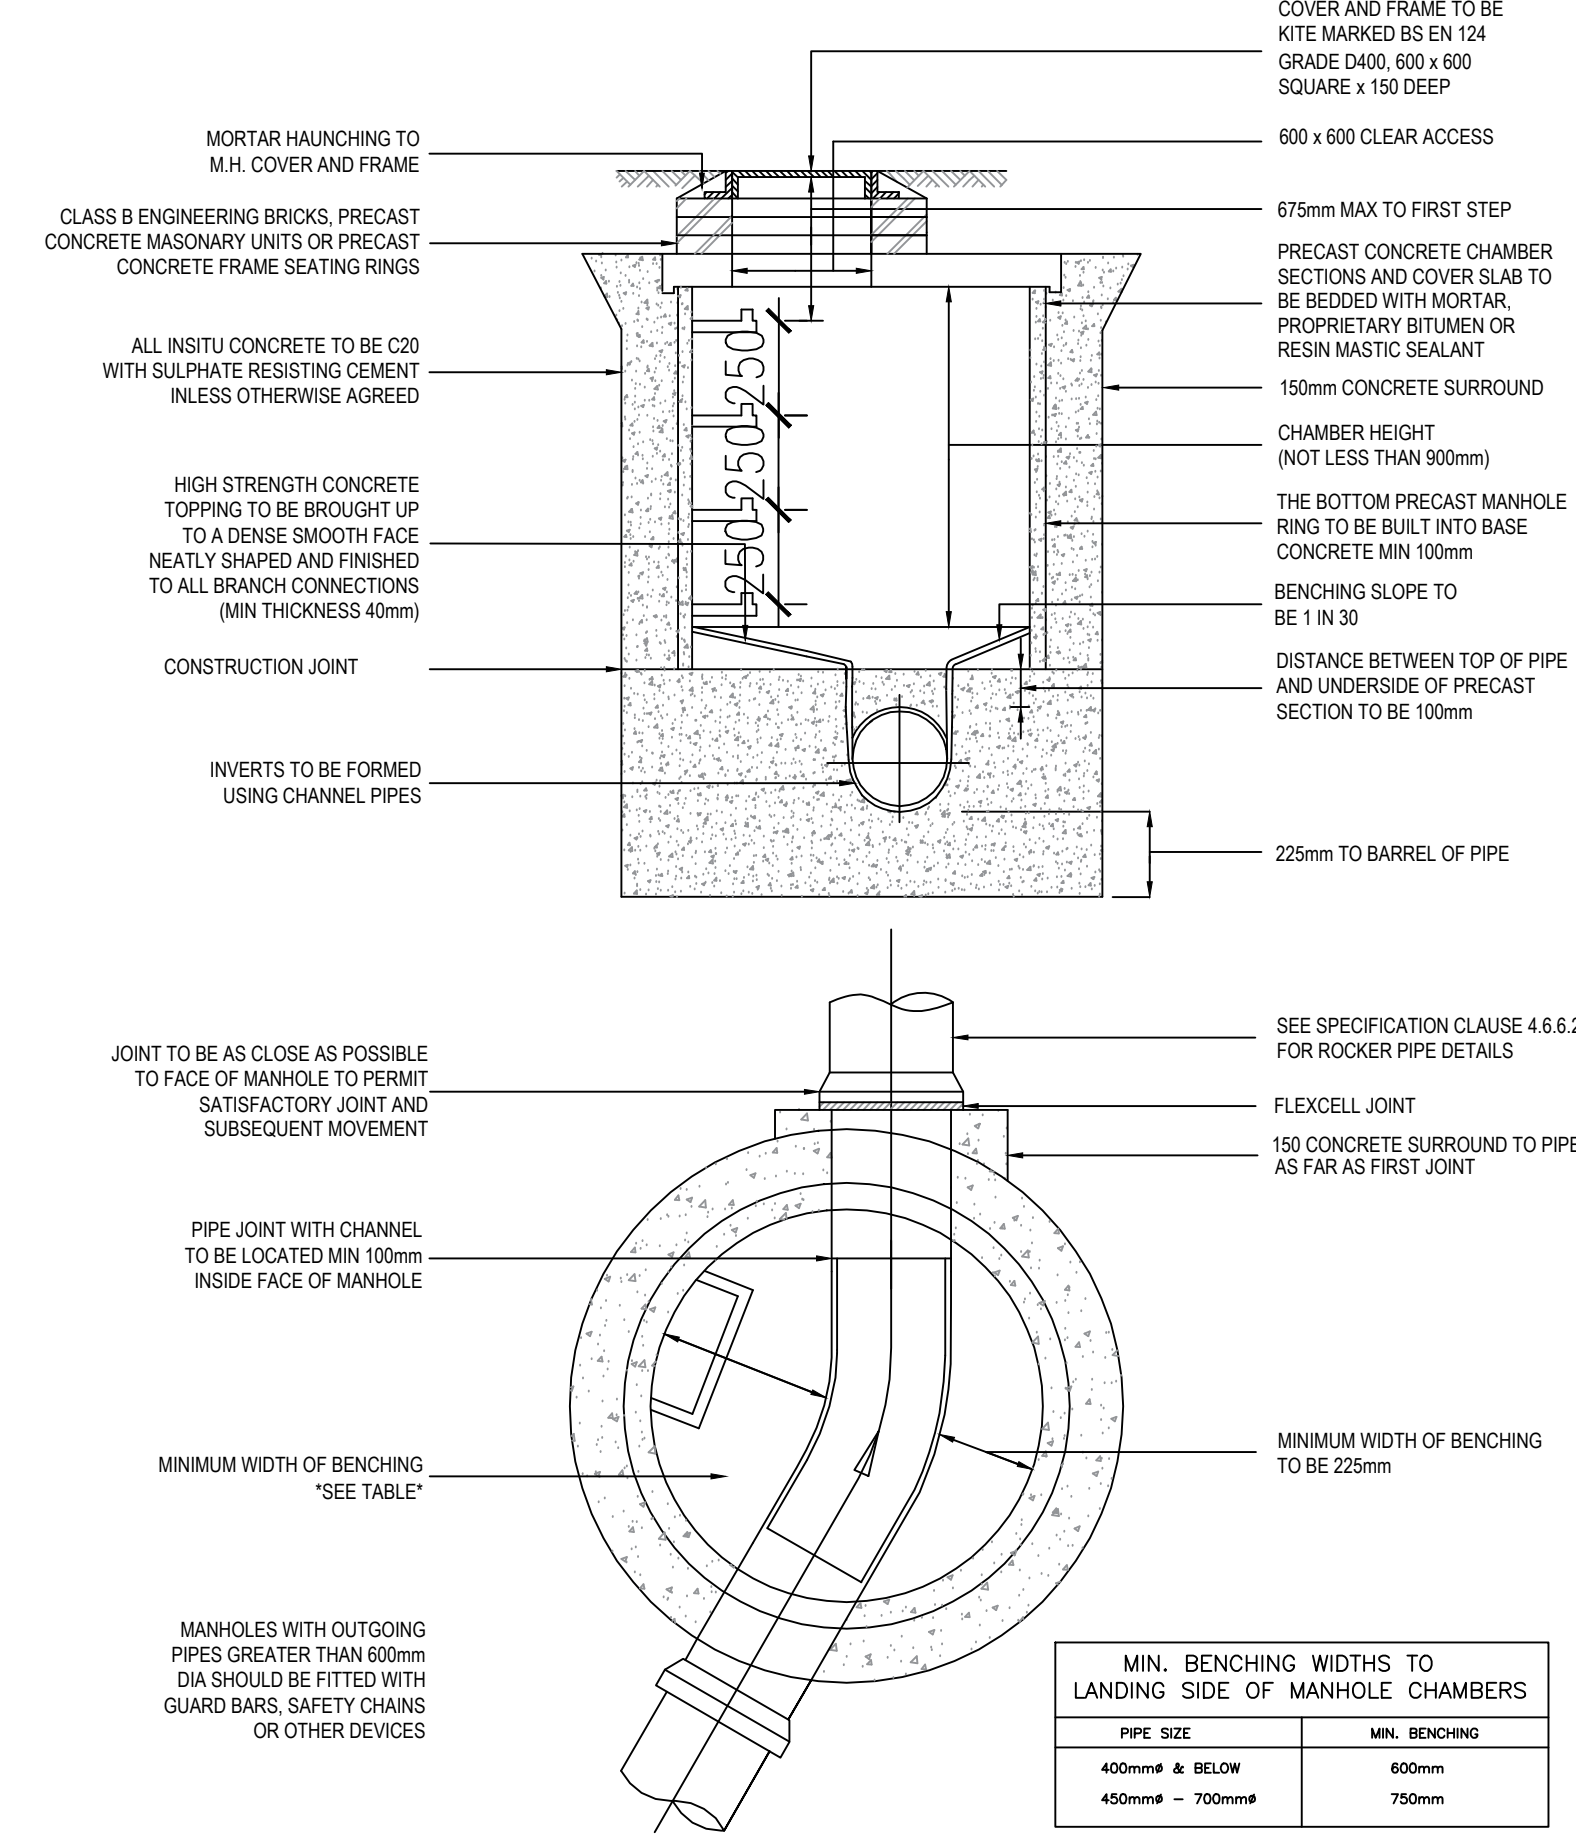

EXAMPLE OF FLOW CONTROL CHAMBER TO BE INSTALLED

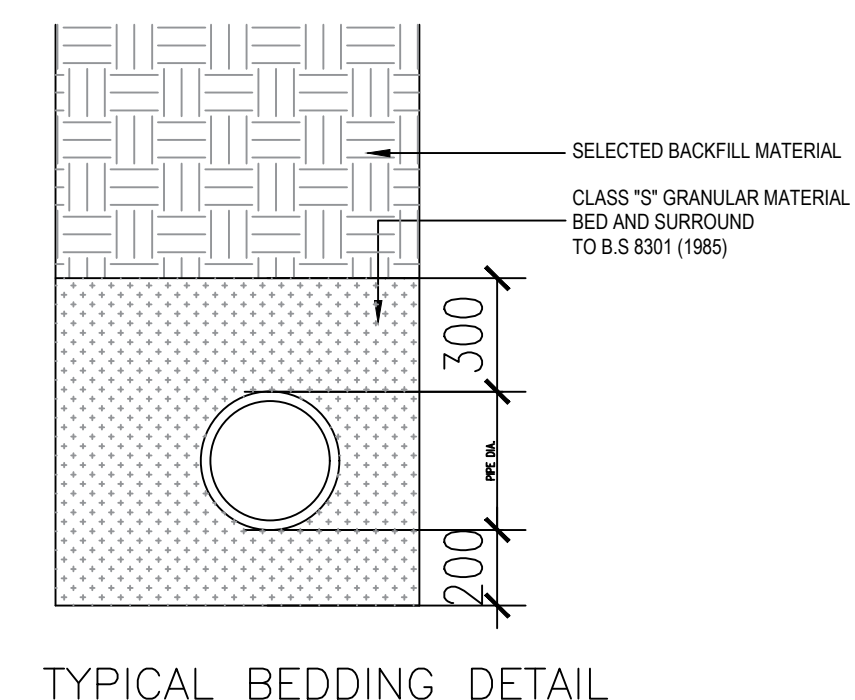

EXAMPLE OF GEOTRAX ROOT PROTECTION SYSTEM TO BE INSTALLED

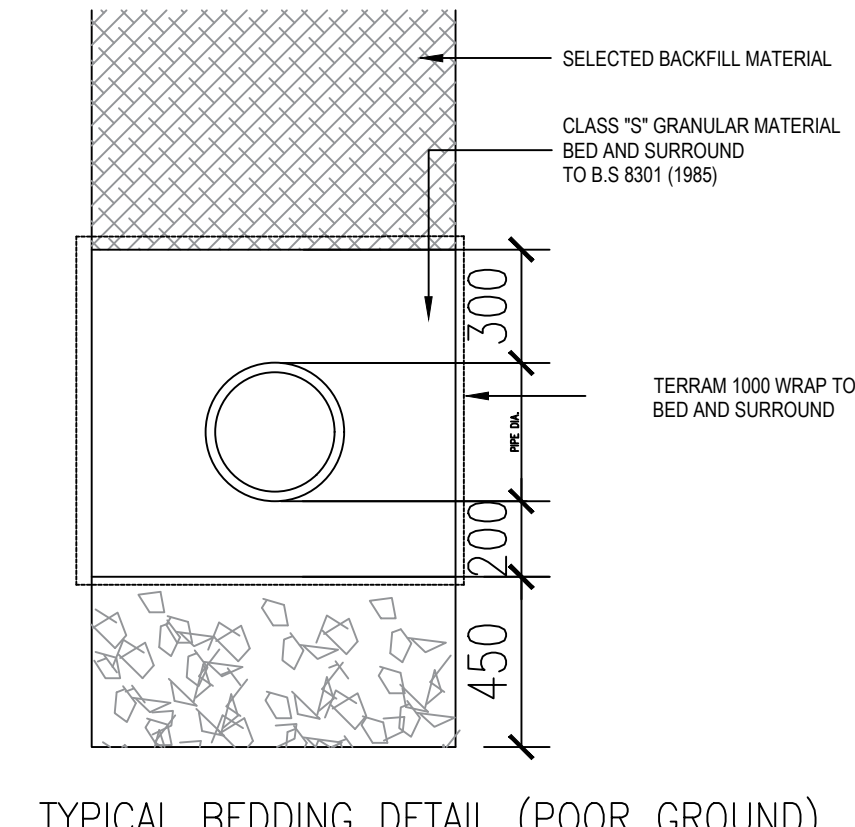

| No. | Date       | Description                  | Issued by |
|-----|------------|------------------------------|-----------|
| A   | 04.09.2024 | Updated for Planning         | DM        |
| B   | 29.10.2024 | Updated for United Utilities | DM        |
| C   | 02.12.2024 | Updated for Network Rail     | DM        |

ALMA PARK PRIMARY SCHOOL,  
ERRWOOD ROAD, LEVENSHULME,  
MANCHESTER, M19 2PF

PROPOSED MUGA PITCHES

BELOW GROUND WORKS AND  
DRAINAGE DETAILS AS PROPOSED