




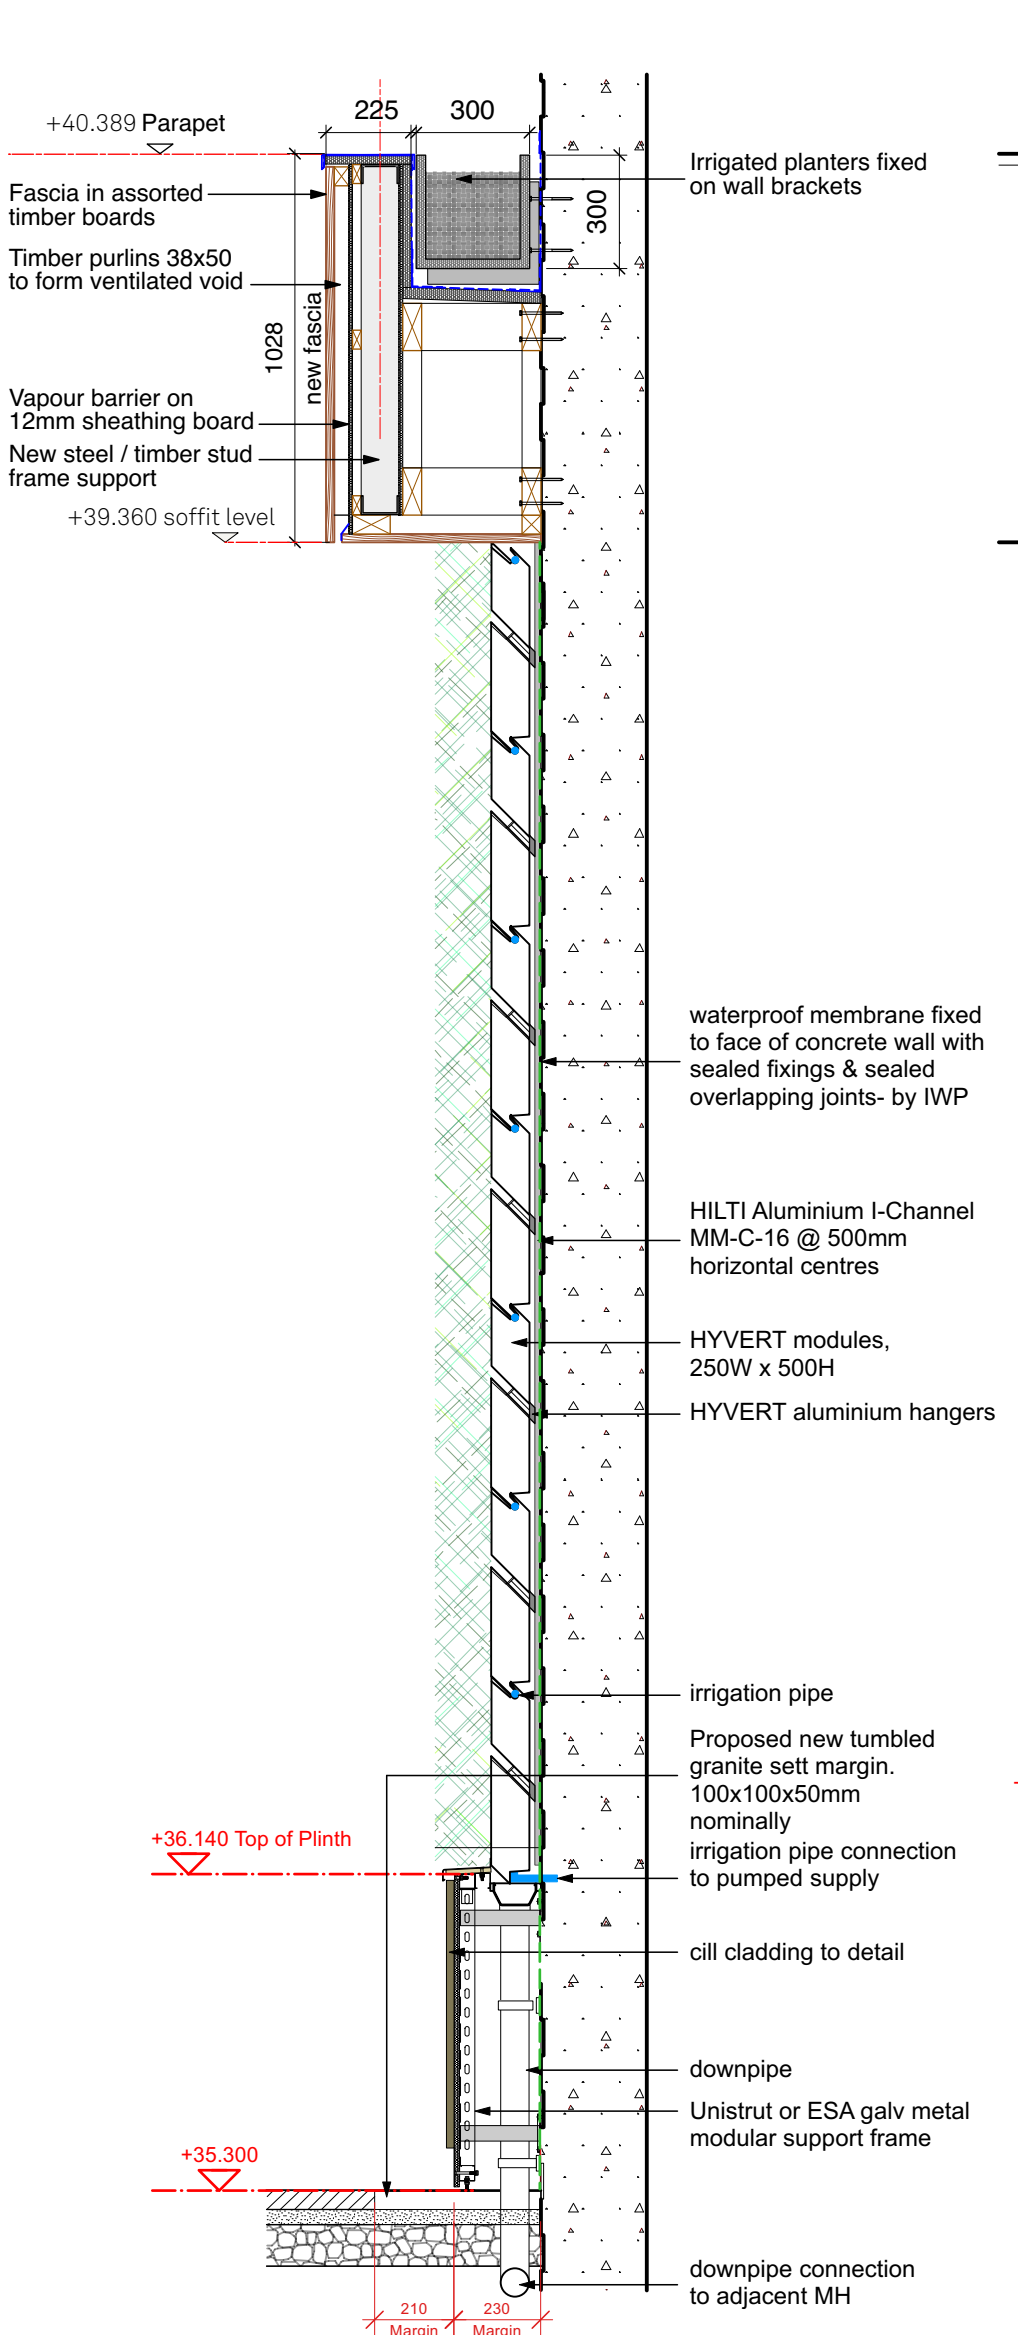


SECTION X-X
scale 1:20

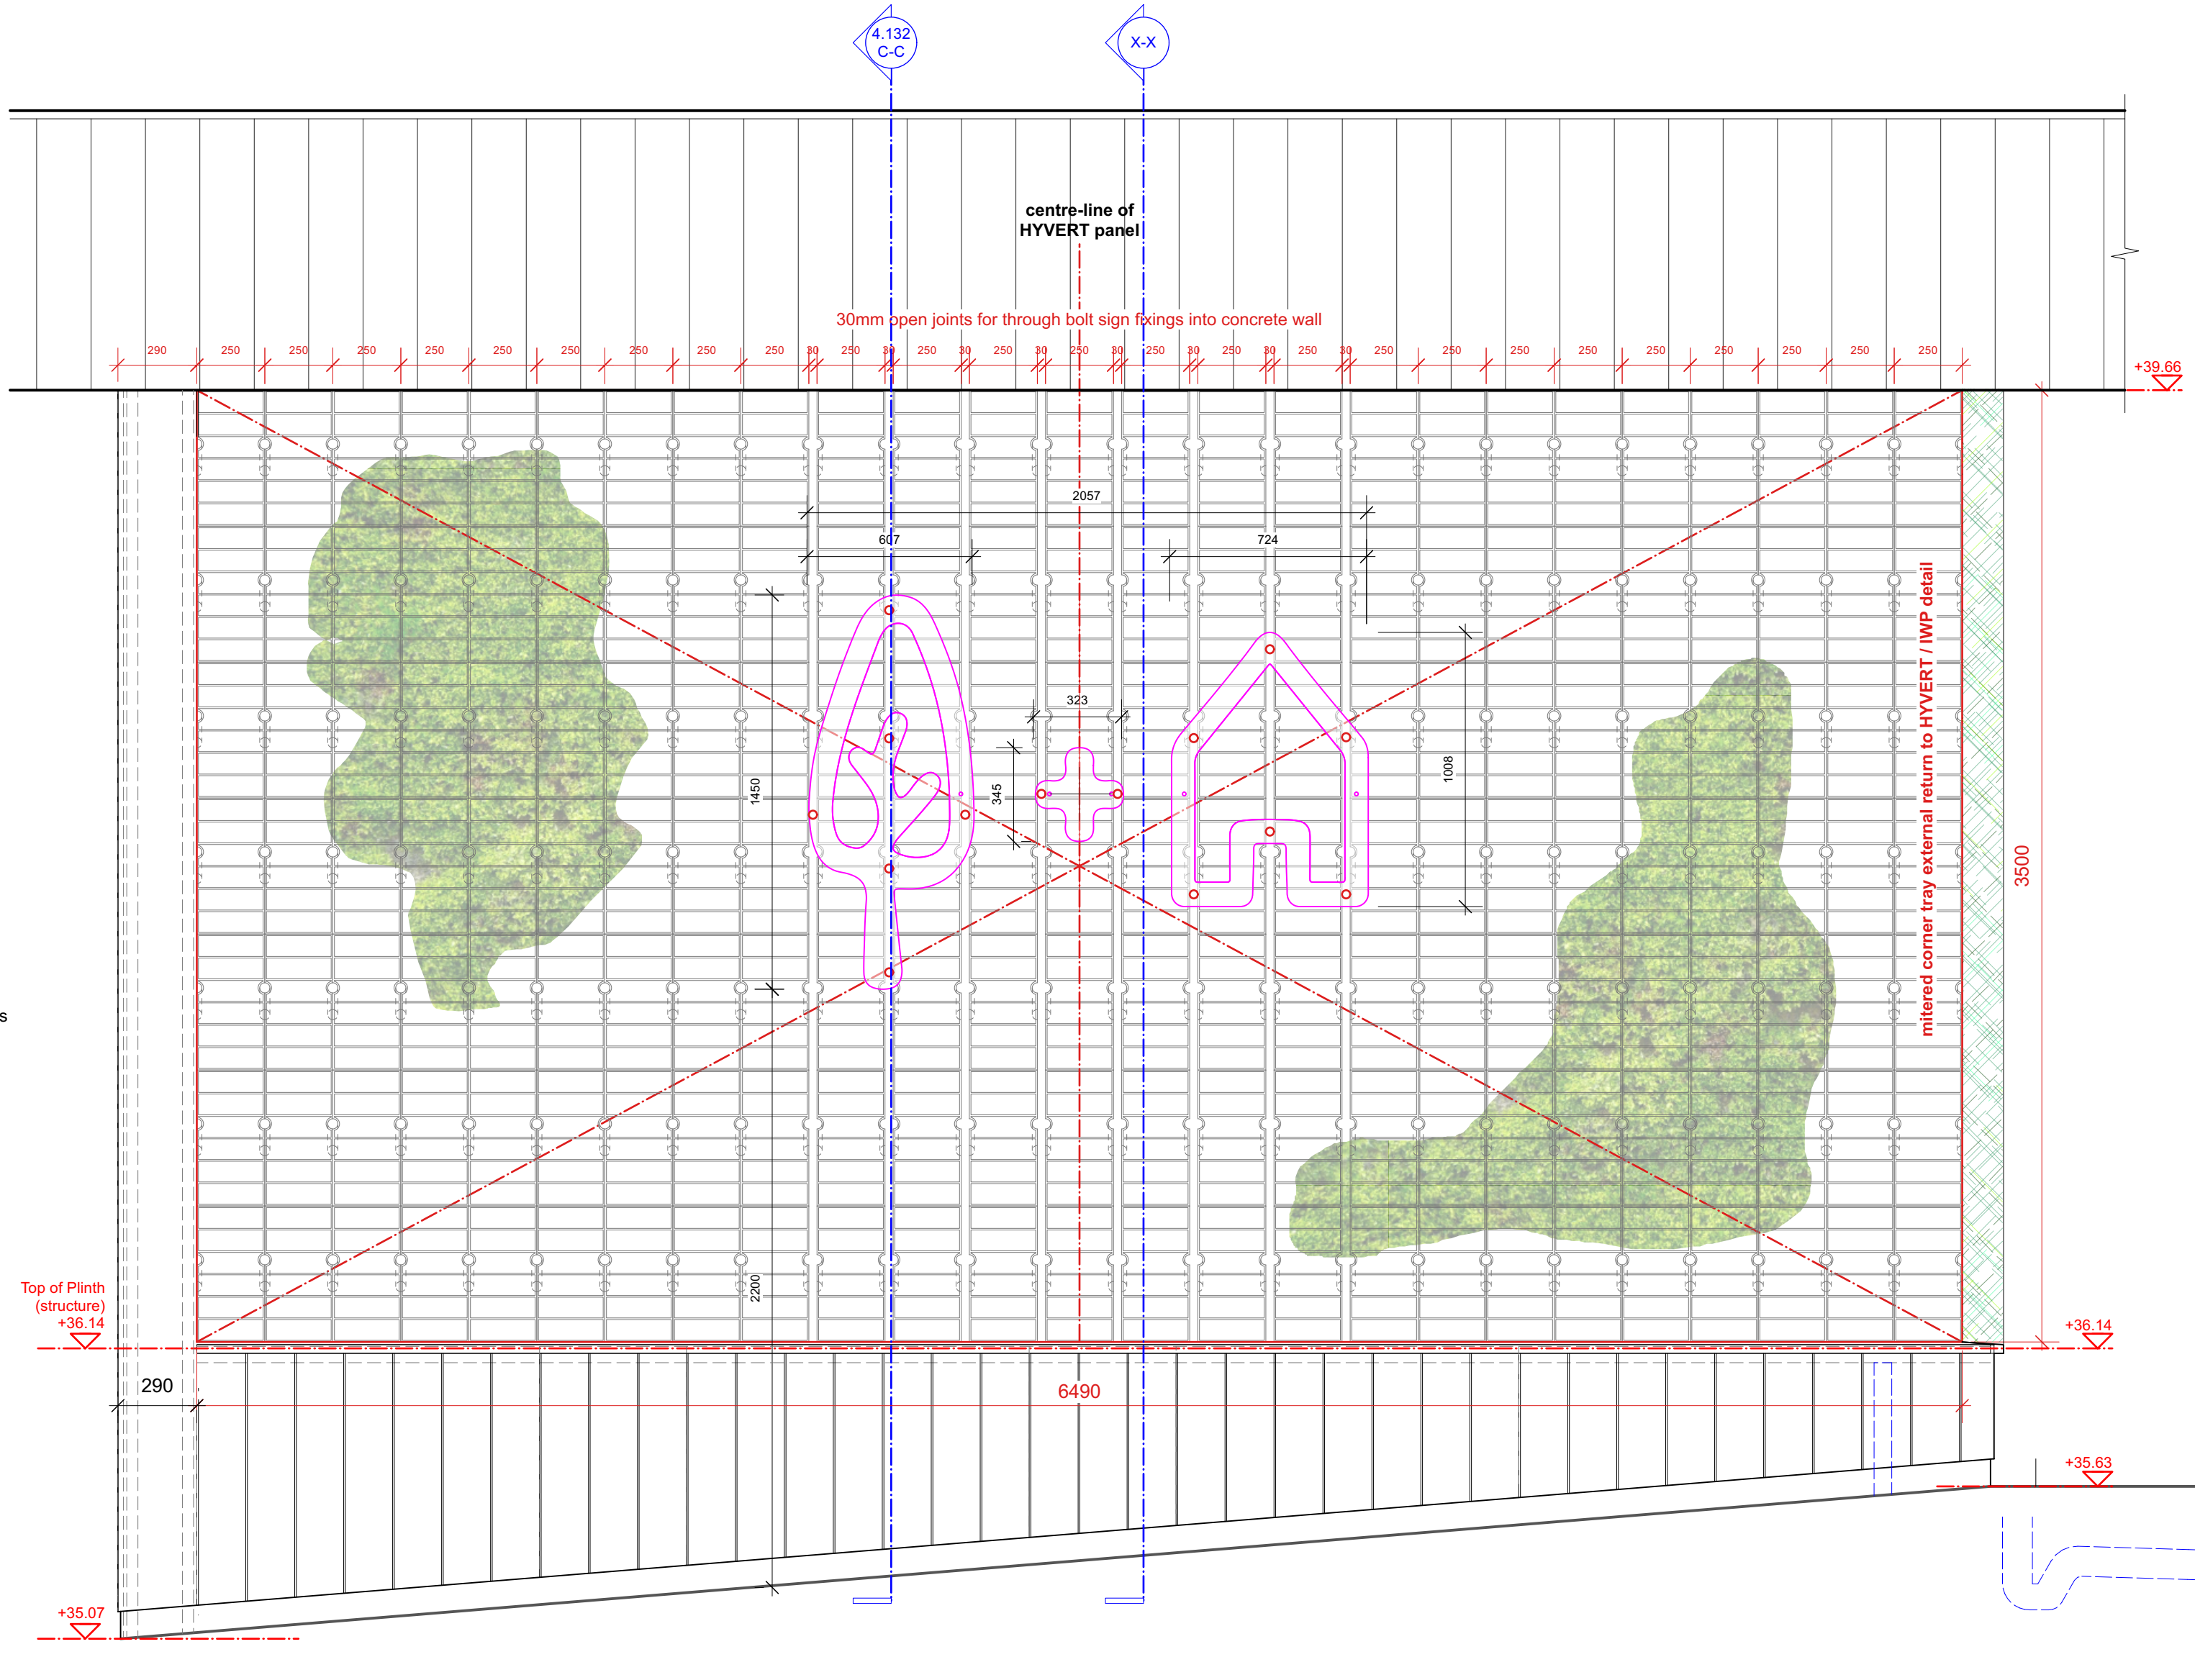


LIVING WALL ELEVATION - A
scale 1:20

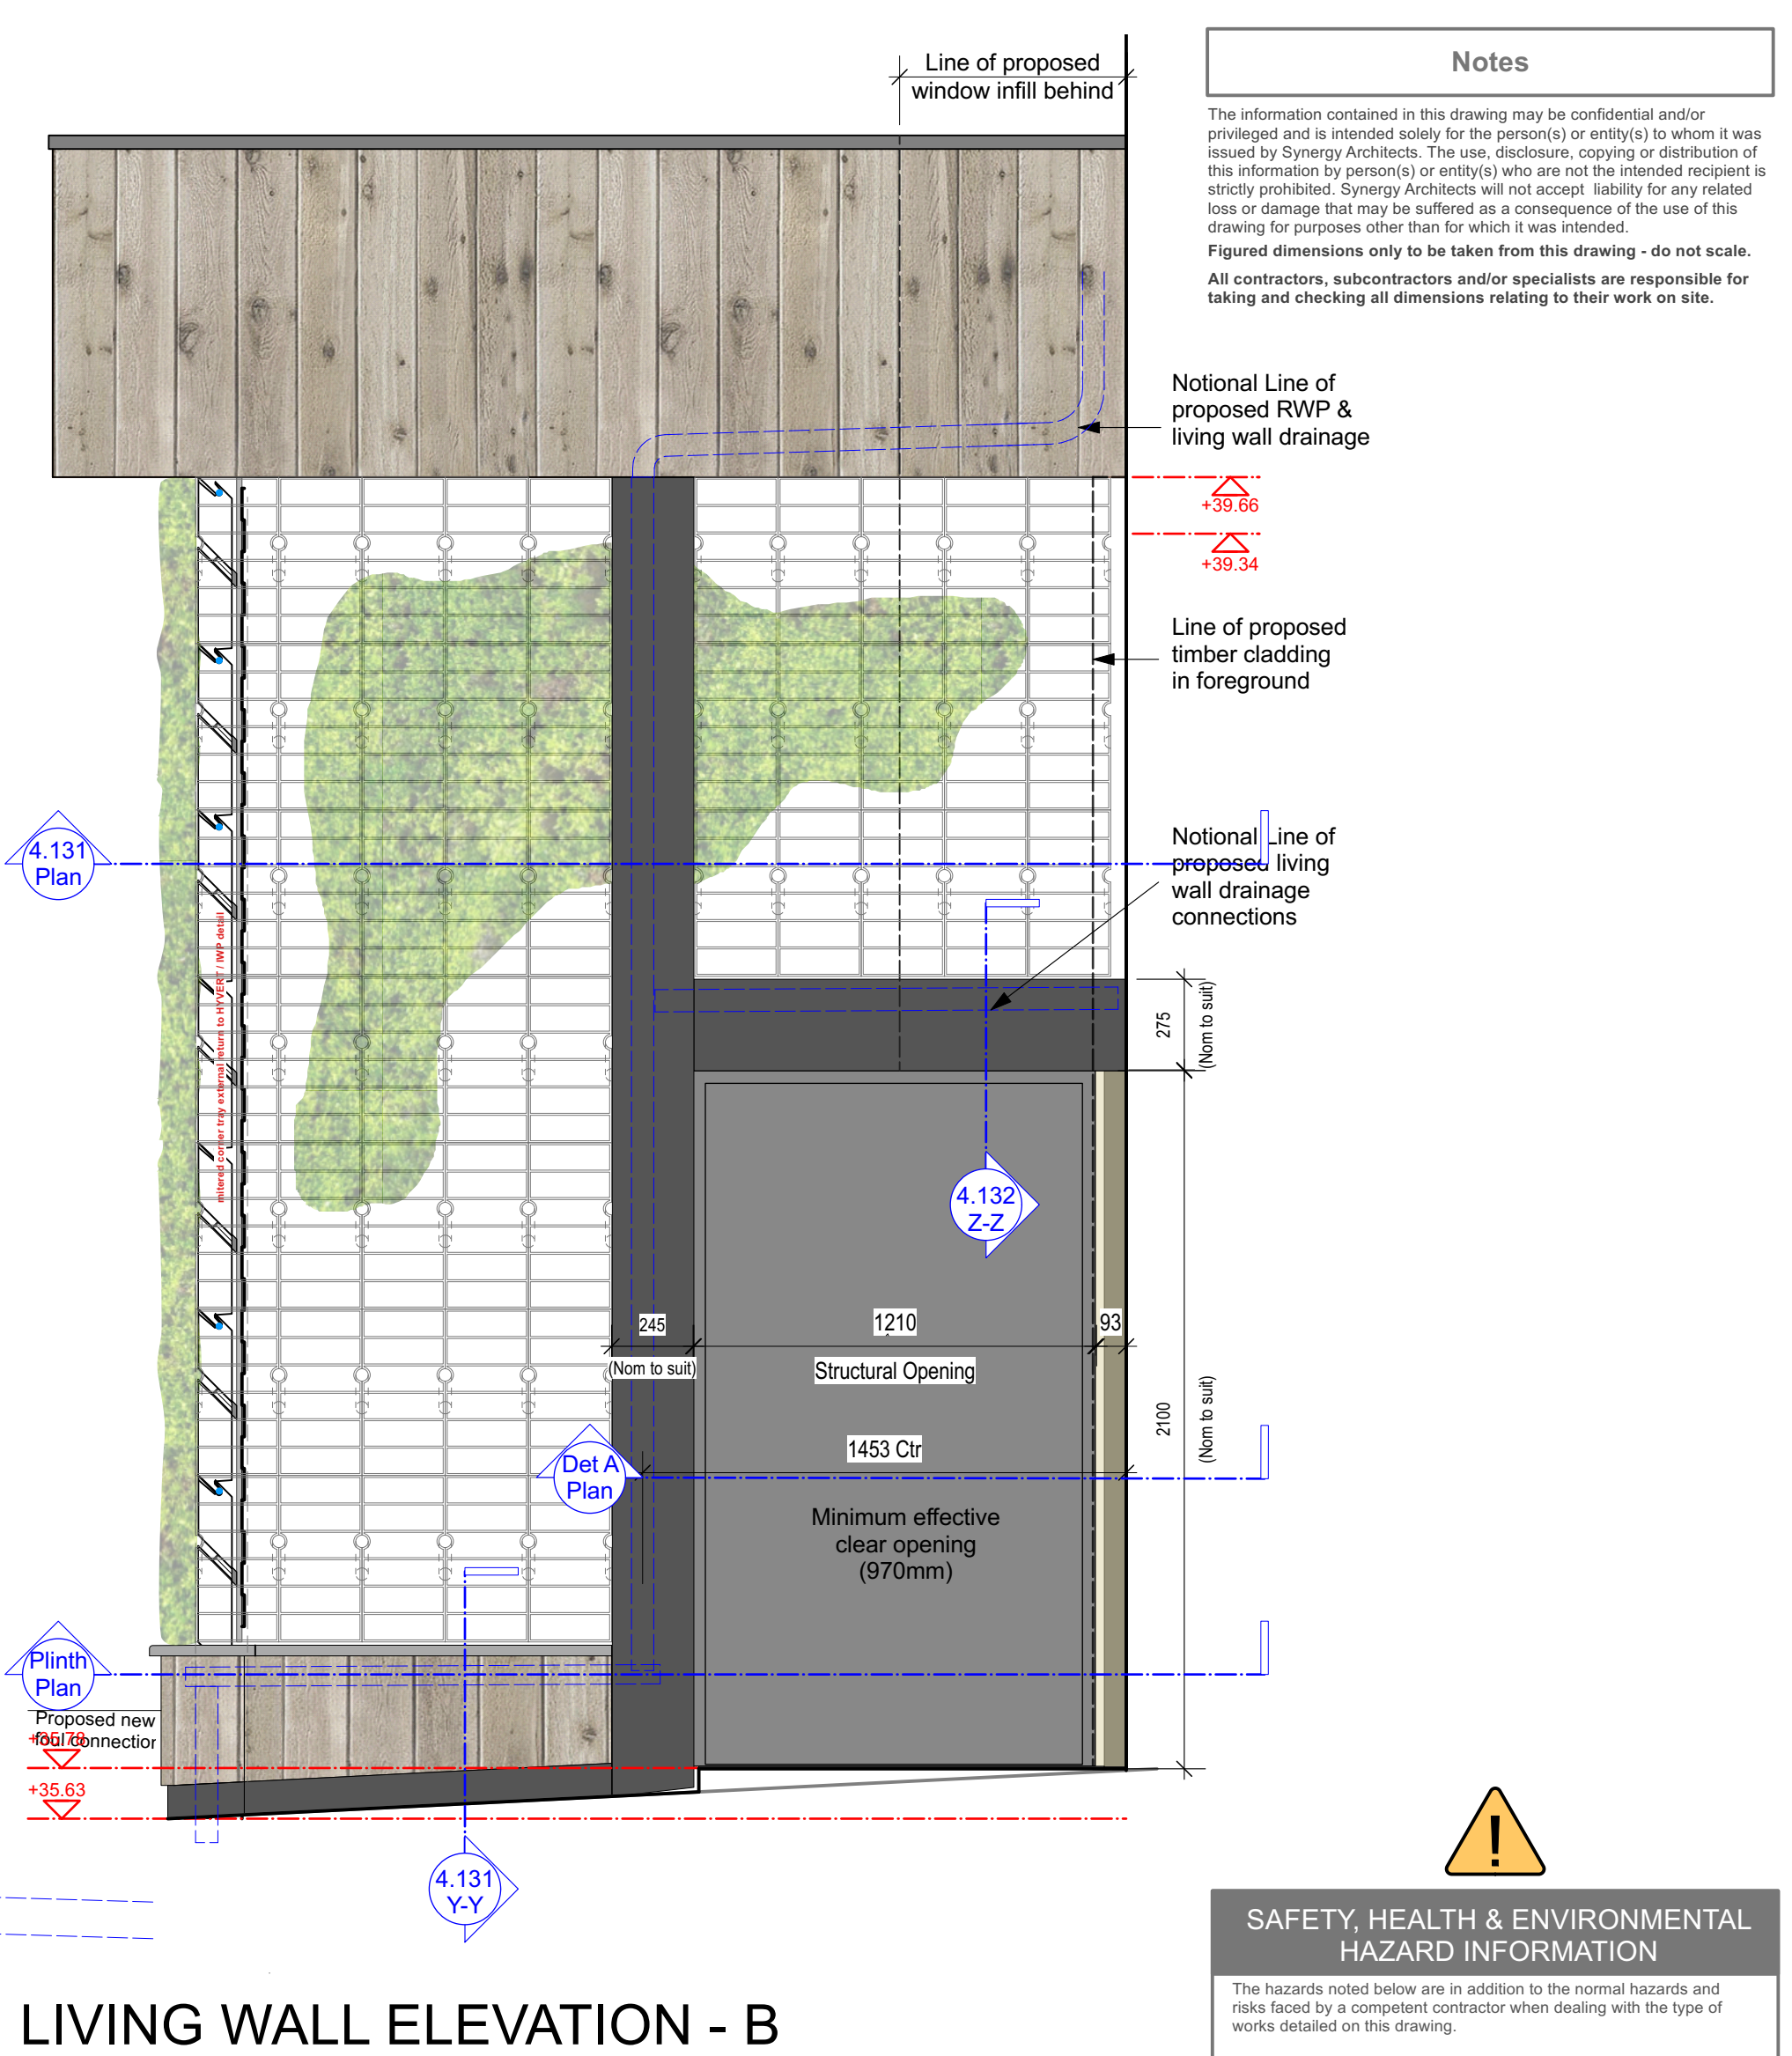

LIVING WALL ELEVATION - B
scale 1:20

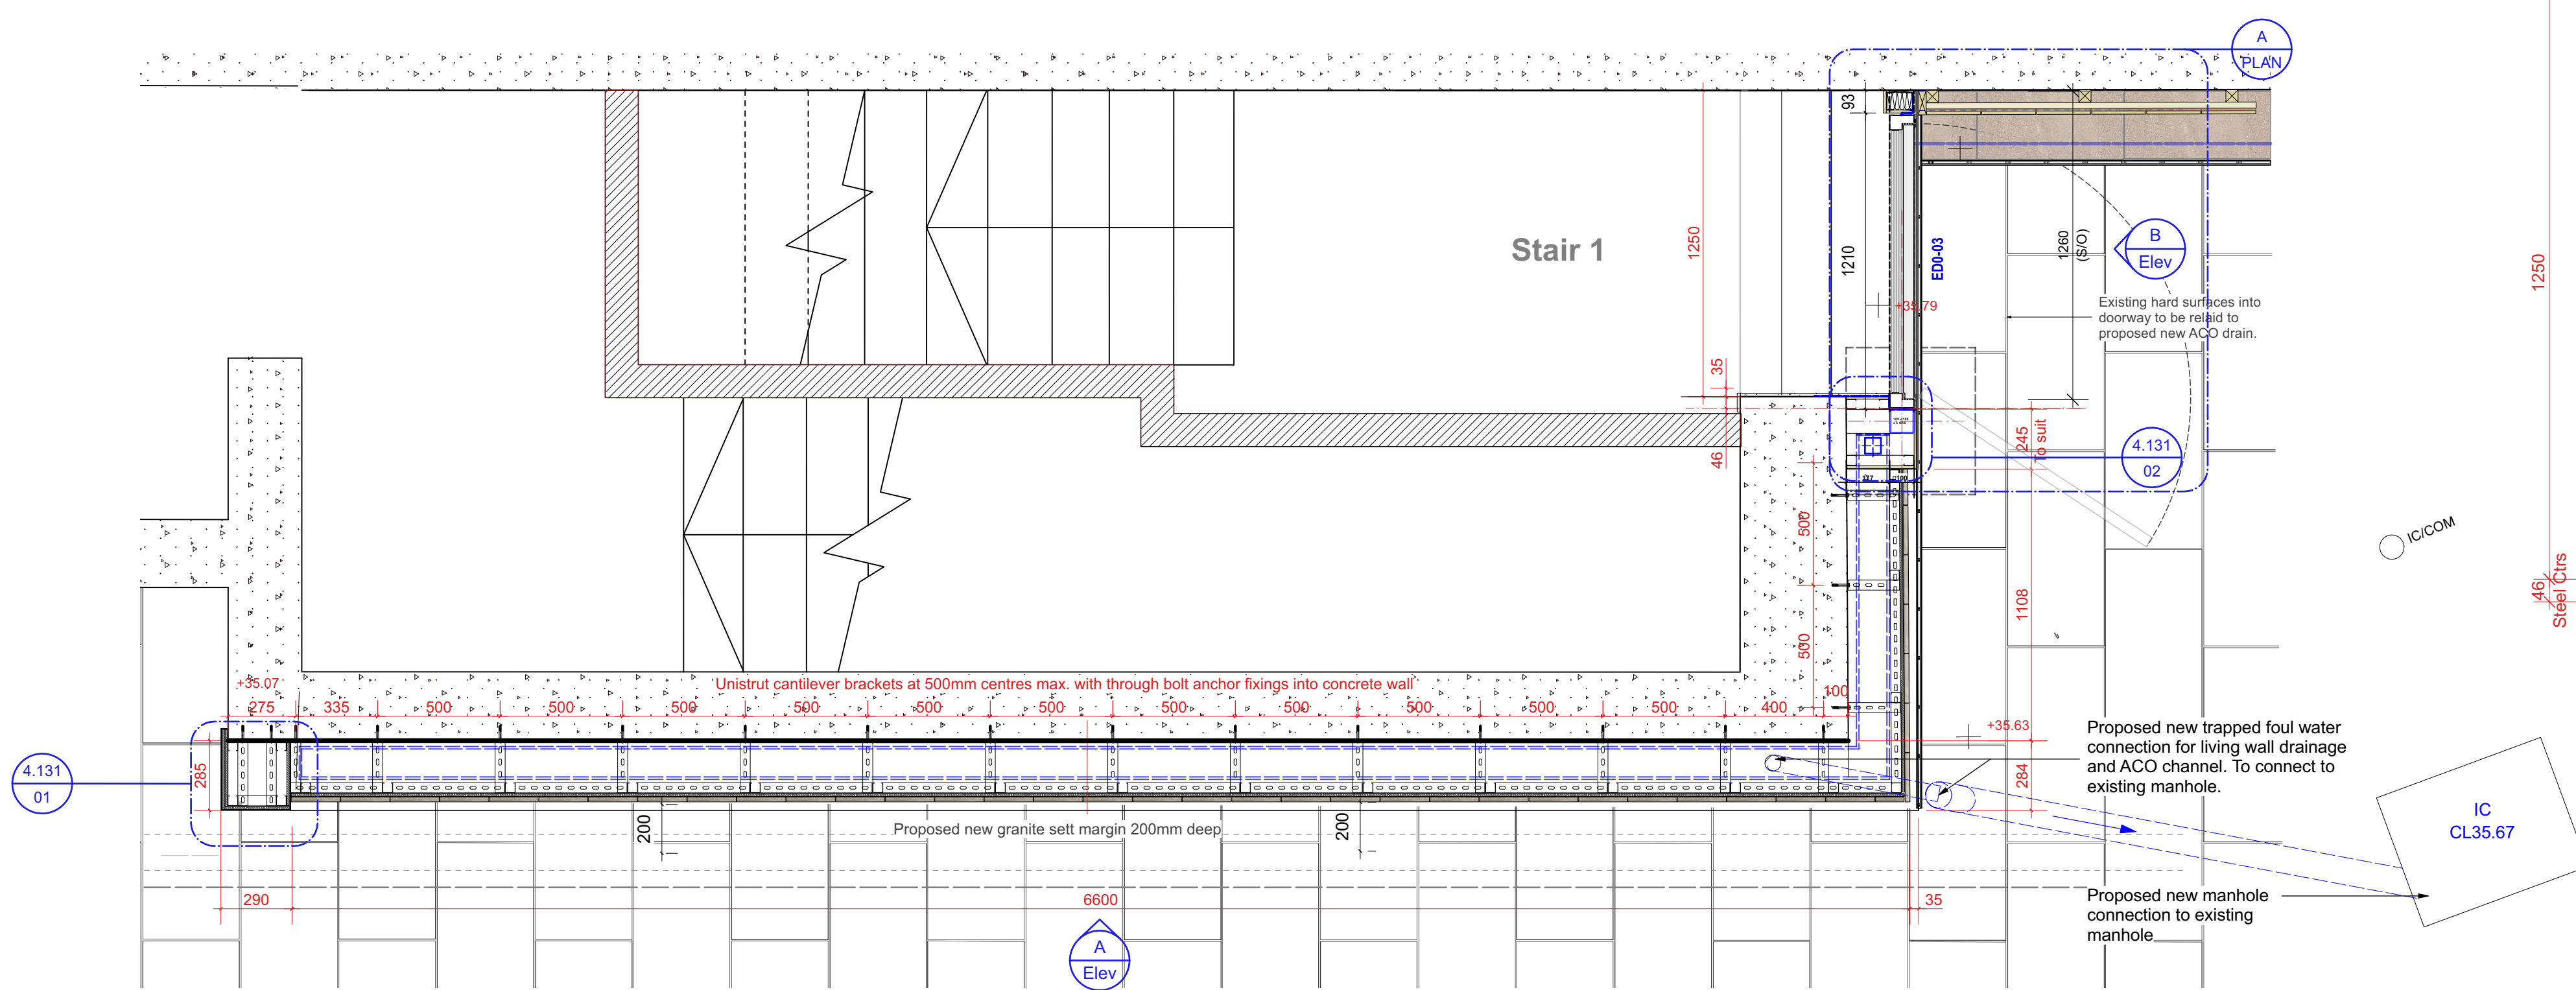

LIVING WALL PLAN SECTION (Plinth Level)
scale 1:20

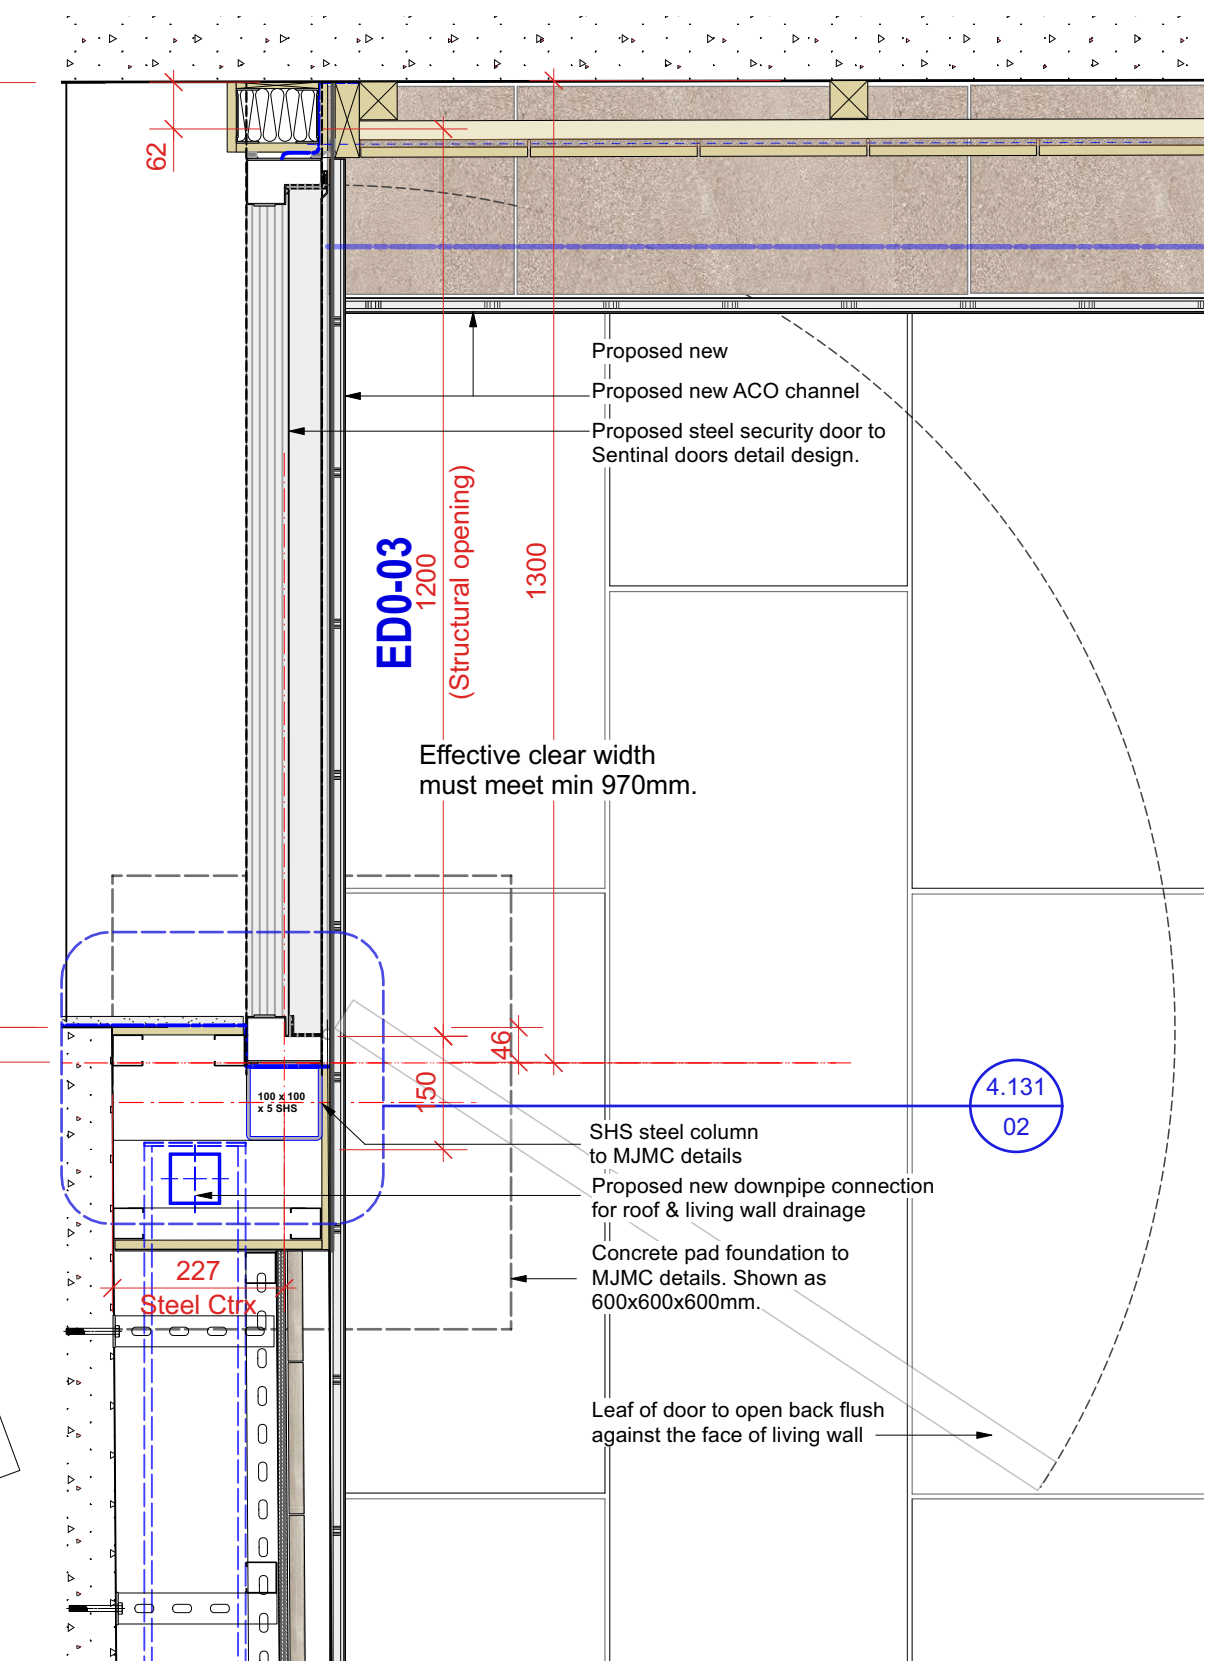

STEEL DOOR PLAN DETAIL A
scale 1:10

Notes

The information contained in this drawing may be confidential and/or privileged and is intended solely for the person(s) or entity(s) to whom it was issued by Synergy Architects. The use, disclosure, copying or distribution of this information by person(s) or entity(s) who are not the intended recipient is strictly prohibited. Synergy Architects will not accept liability for any related loss or damage that may be suffered as a consequence of the use of this drawing for purposes other than for which it was intended.

Figured dimensions only to be taken from this drawing - do not scale.

All contractors, subcontractors and/or specialists are responsible for taking and checking all dimensions relating to their work on site.

SAFETY, HEALTH & ENVIRONMENTAL HAZARD INFORMATION

The hazards noted below are in addition to the normal hazards and risks faced by a competent contractor when dealing with the type of works detailed on this drawing.

Rev.	Date	Description	By	Appr.

CLIENT

Deansgate SOF Alliance Hotel Co Ltd.

Project

TREEHOUSE HOTEL MANCHESTER

Document reference

THM1-001-100-DR-A-14.02

Status

PLANNING

Drawing

ENTRANCE LIVING WALL Proposed Setting Out

Scale

1:20 @ A1

Date

23/09/24

By

KJH

Approved

RG

Job No.

SA813

Drawing No.

14.02

Revision

-

Copyright Synergy Architects Limited. The information contained in this document may not be used, reproduced or distributed, in whole or in part, without the written consent of Synergy Architects. Only parties to which this document has been intentionally issued by Synergy Architects may use the information. Synergy Architects will not accept responsibility for any consequence of its unauthorised use.