All dimensions are to be checked on site. This drawing shall not be scaled to ascertain dimensions.

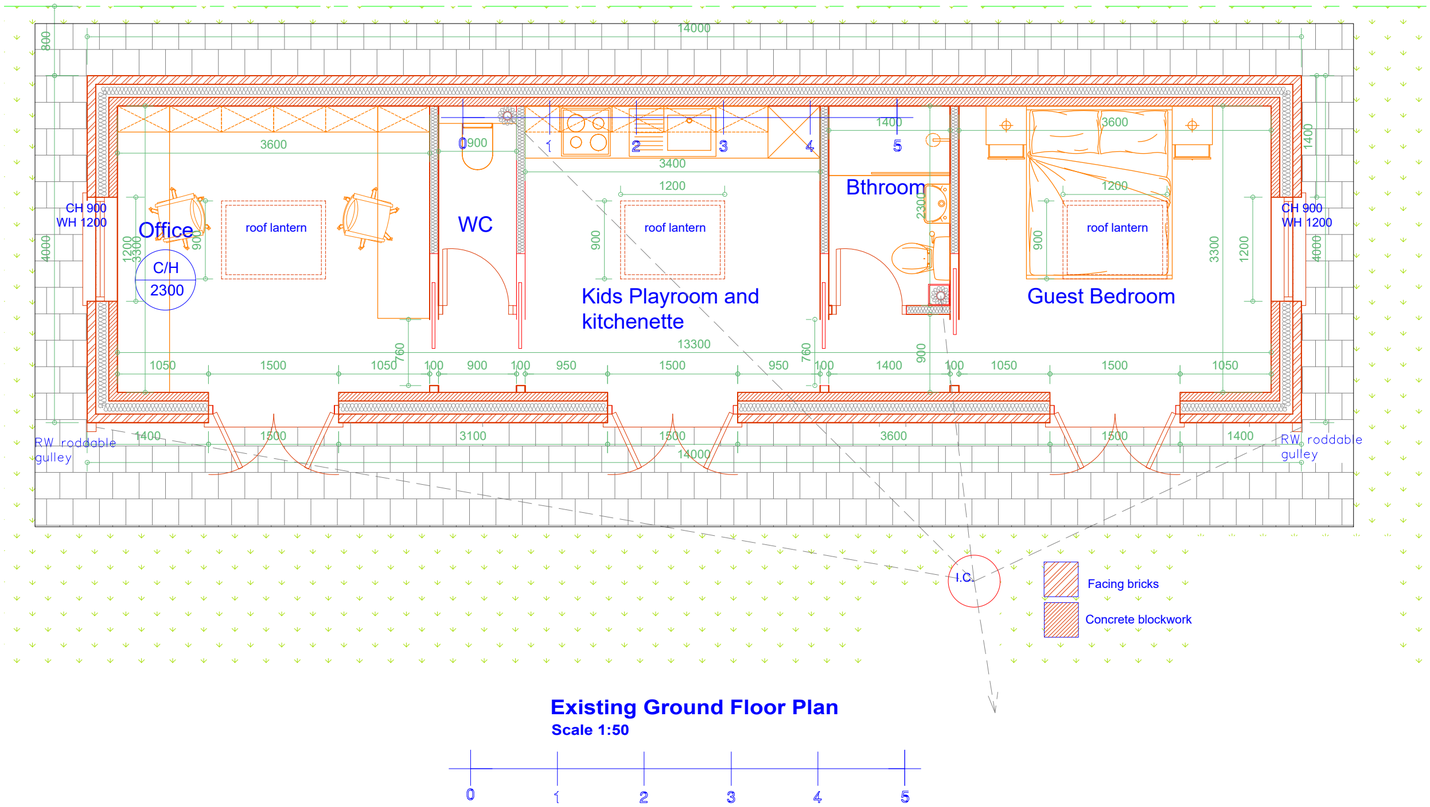

Existing Ground Floor Plan
Scale 1:50

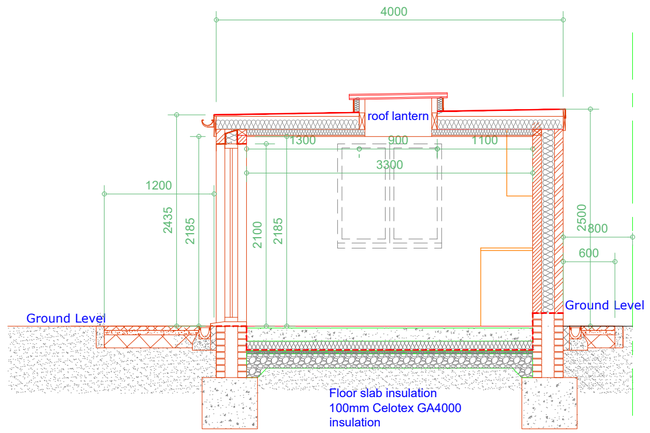

Existing Section
Scale 1:50

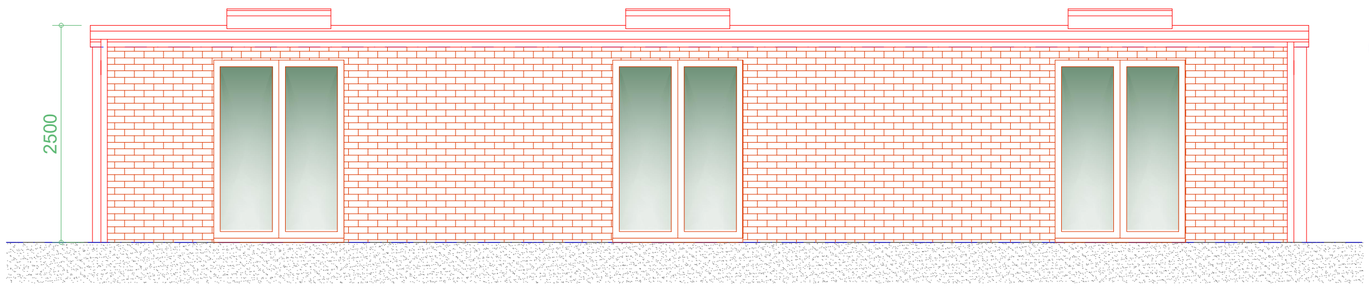

Existing Front Elevation
Scale 1:50

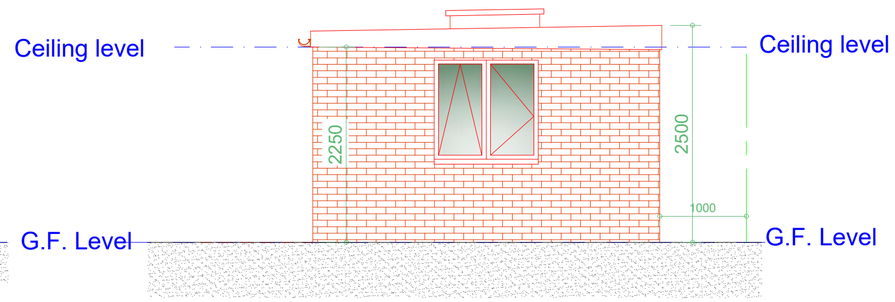

Existing R/H Side Elevation
Scale 1:50

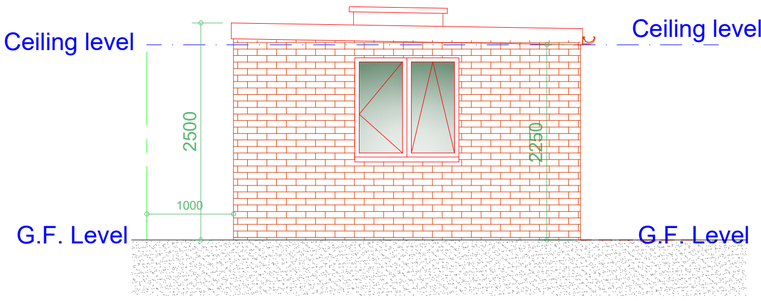

Existing L/H Side Elevation
Scale 1:50

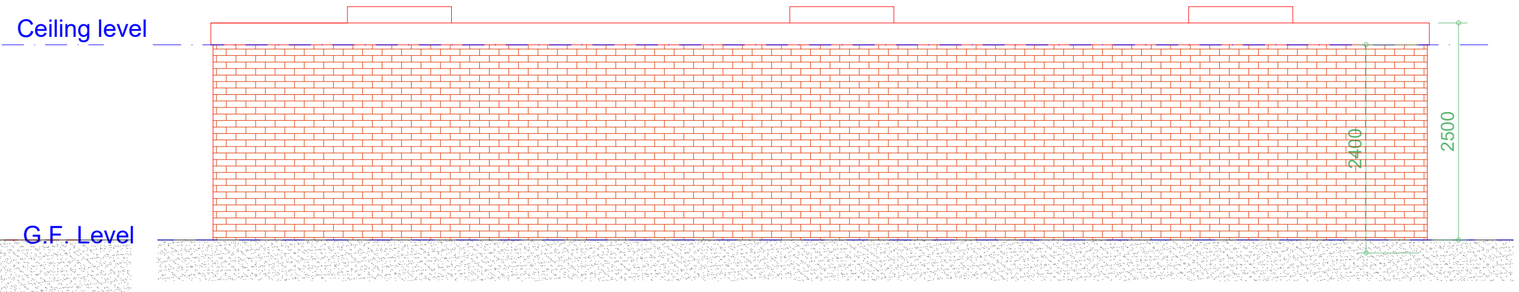

Existing Rear Elevation
Scale 1:50

Rev	Date	Description

Issued For INFORMATION PURPOSES ONLY

Client
Mr. Alex Xie

Project
25 Dennison Ave, Manchester. M20 1AE
Proposed Porch.

Scheme - Drawing Title
Existing Floor Plan, Section and Elevations.

01 — Drawing No. / Revision
Date 21.11.24
Scale 1:50 @A2

PLANSTOBUILDIT
Plans To Build It Ltd
Tel: 0161 728 5730
Mob: 07741175755
www.planstobuildit.com