



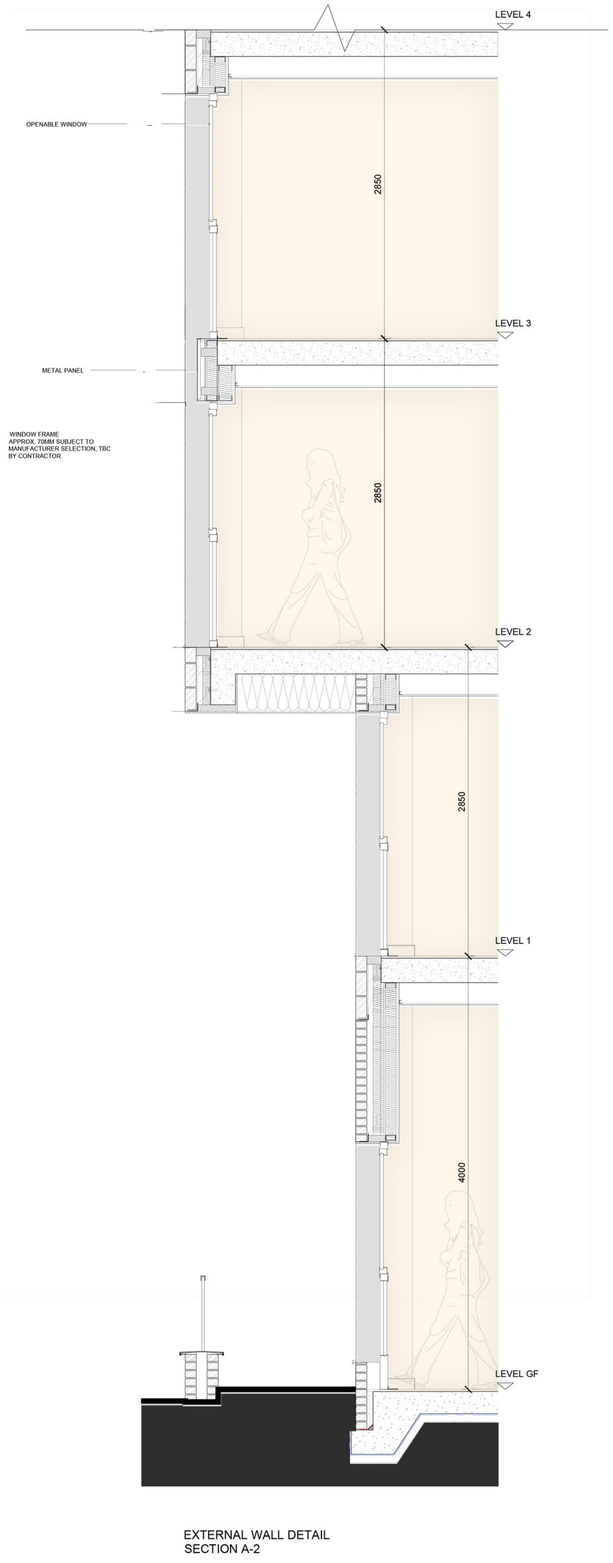

EXTERNAL WALL DETAIL
SECTION A-2

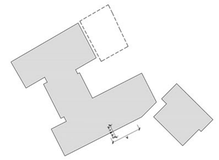



Key

- BRICK BLEND
- STACK BONDED
- METAL PANEL / WINDOW FRAMES
- BRICK DETAIL

LeachRhodesWalker
Architects
Ground Floor West 50 Dearmans Place Manchester M3 5LH t 0161 833 0211 e info@lrw.co.uk www.lrw.co.uk

8198 1NQ: EXTERNAL DETAIL SECTION A LOWER FLOOR (COLOUR)

Scale: 1:20@A1 Auth By: CJG Drawn By: NC Date: 17.12.24 Dwg No: 8198-LRW-ZZ-ZZ-DR-A-00-238_P08