



Ground Floor

Alterations made in Red

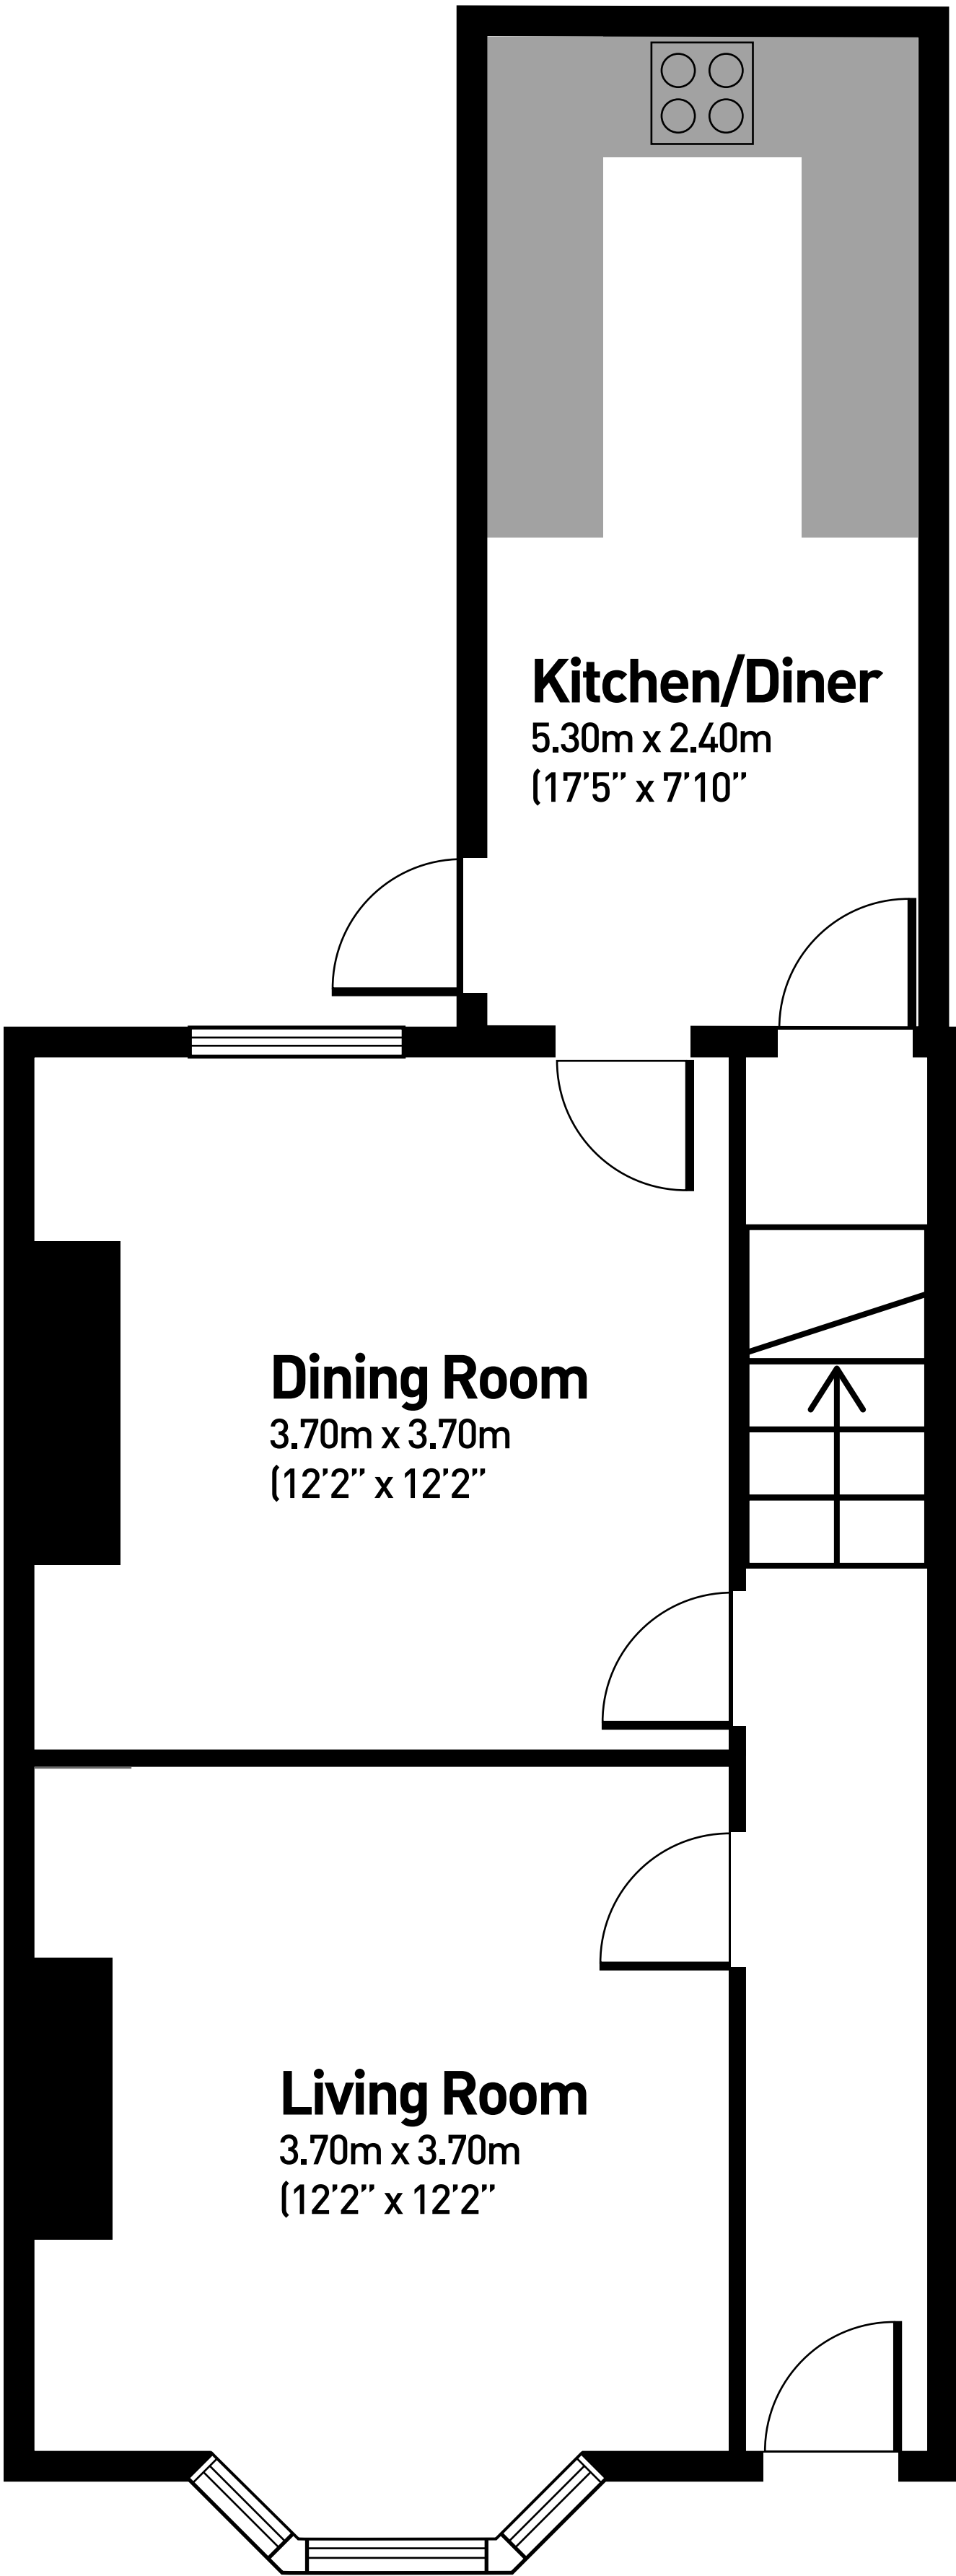

Current plan

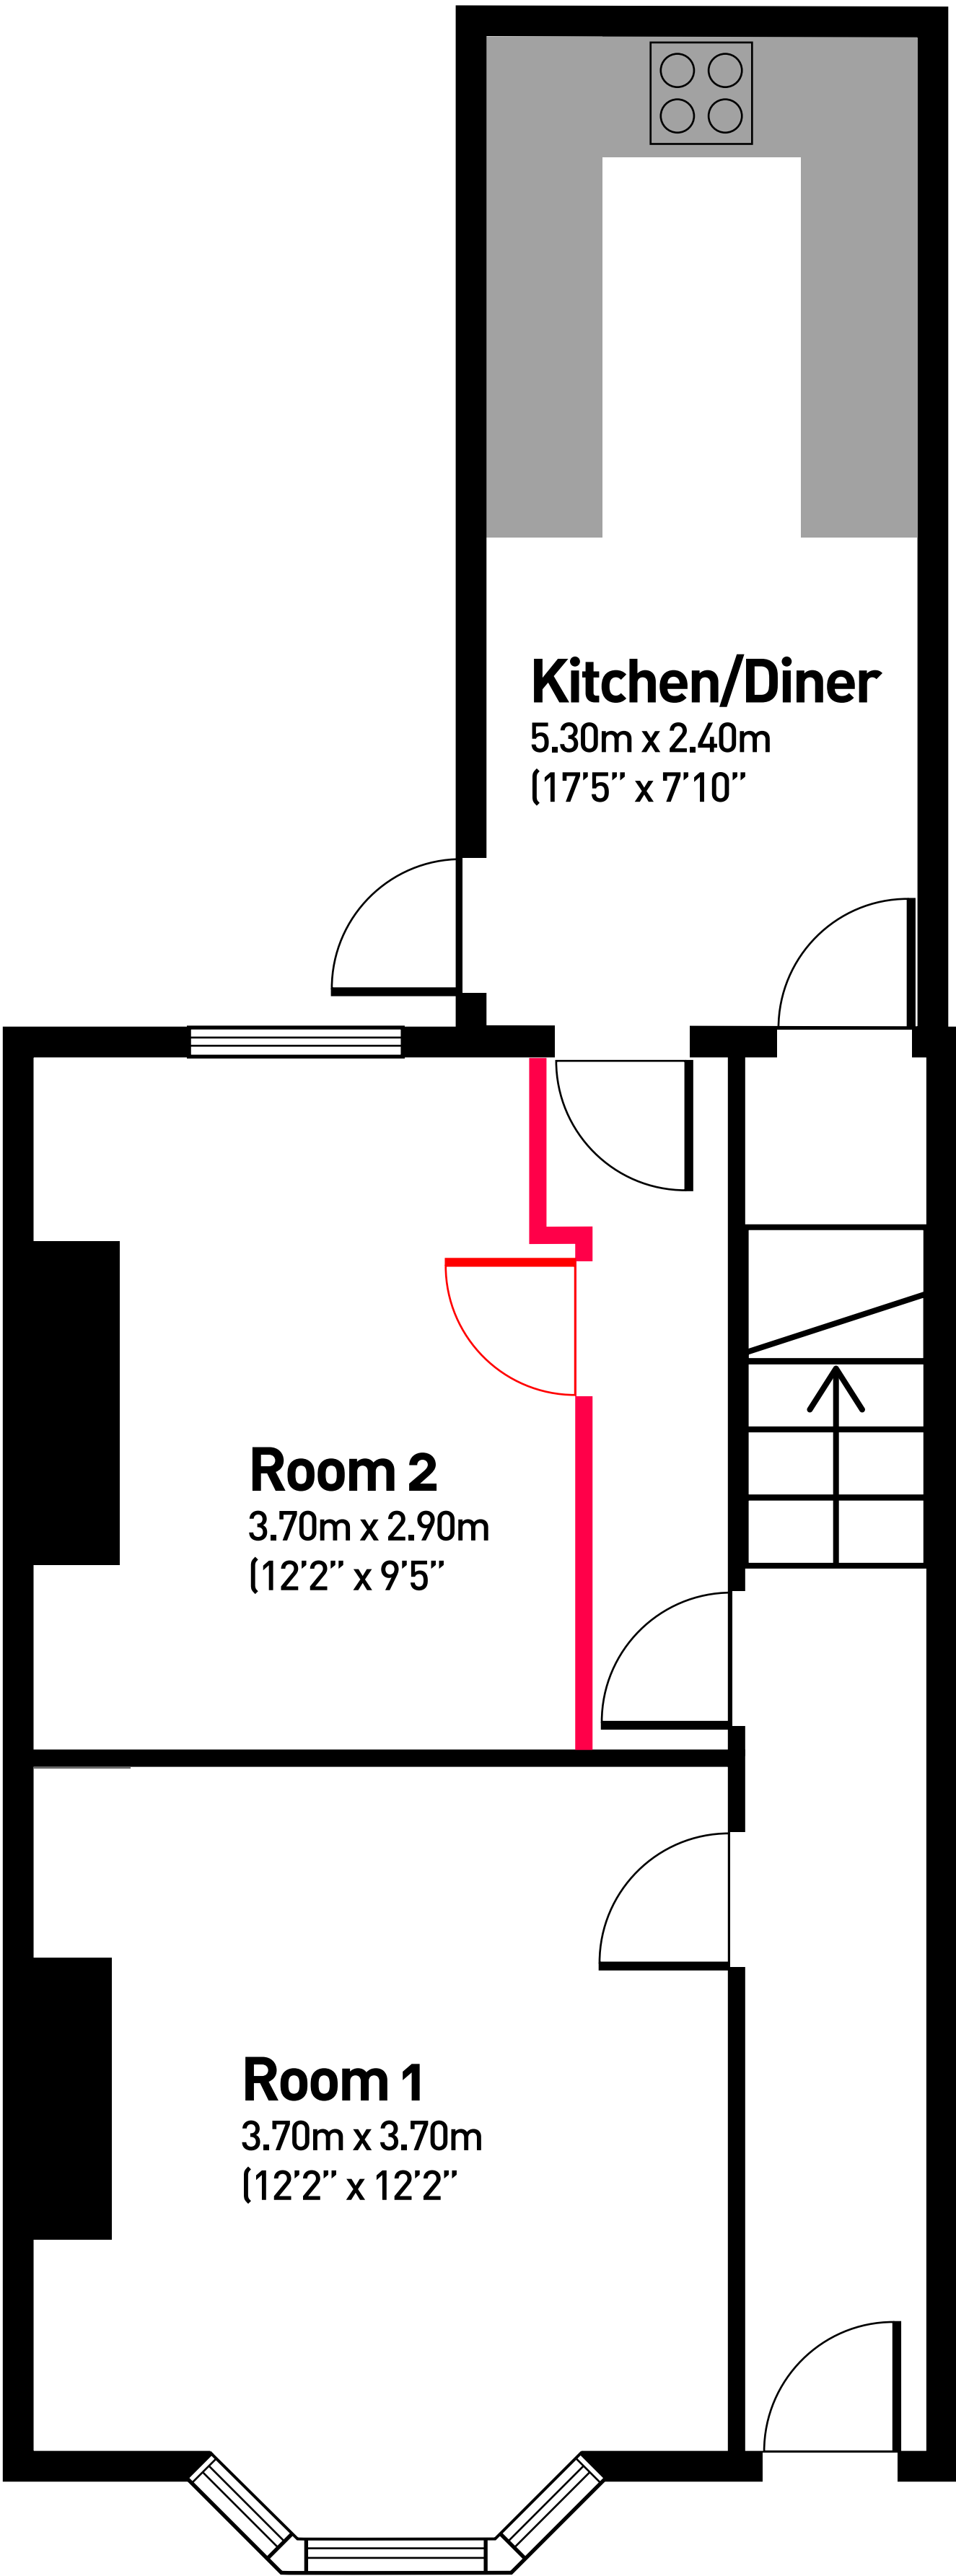

Proposed plan