


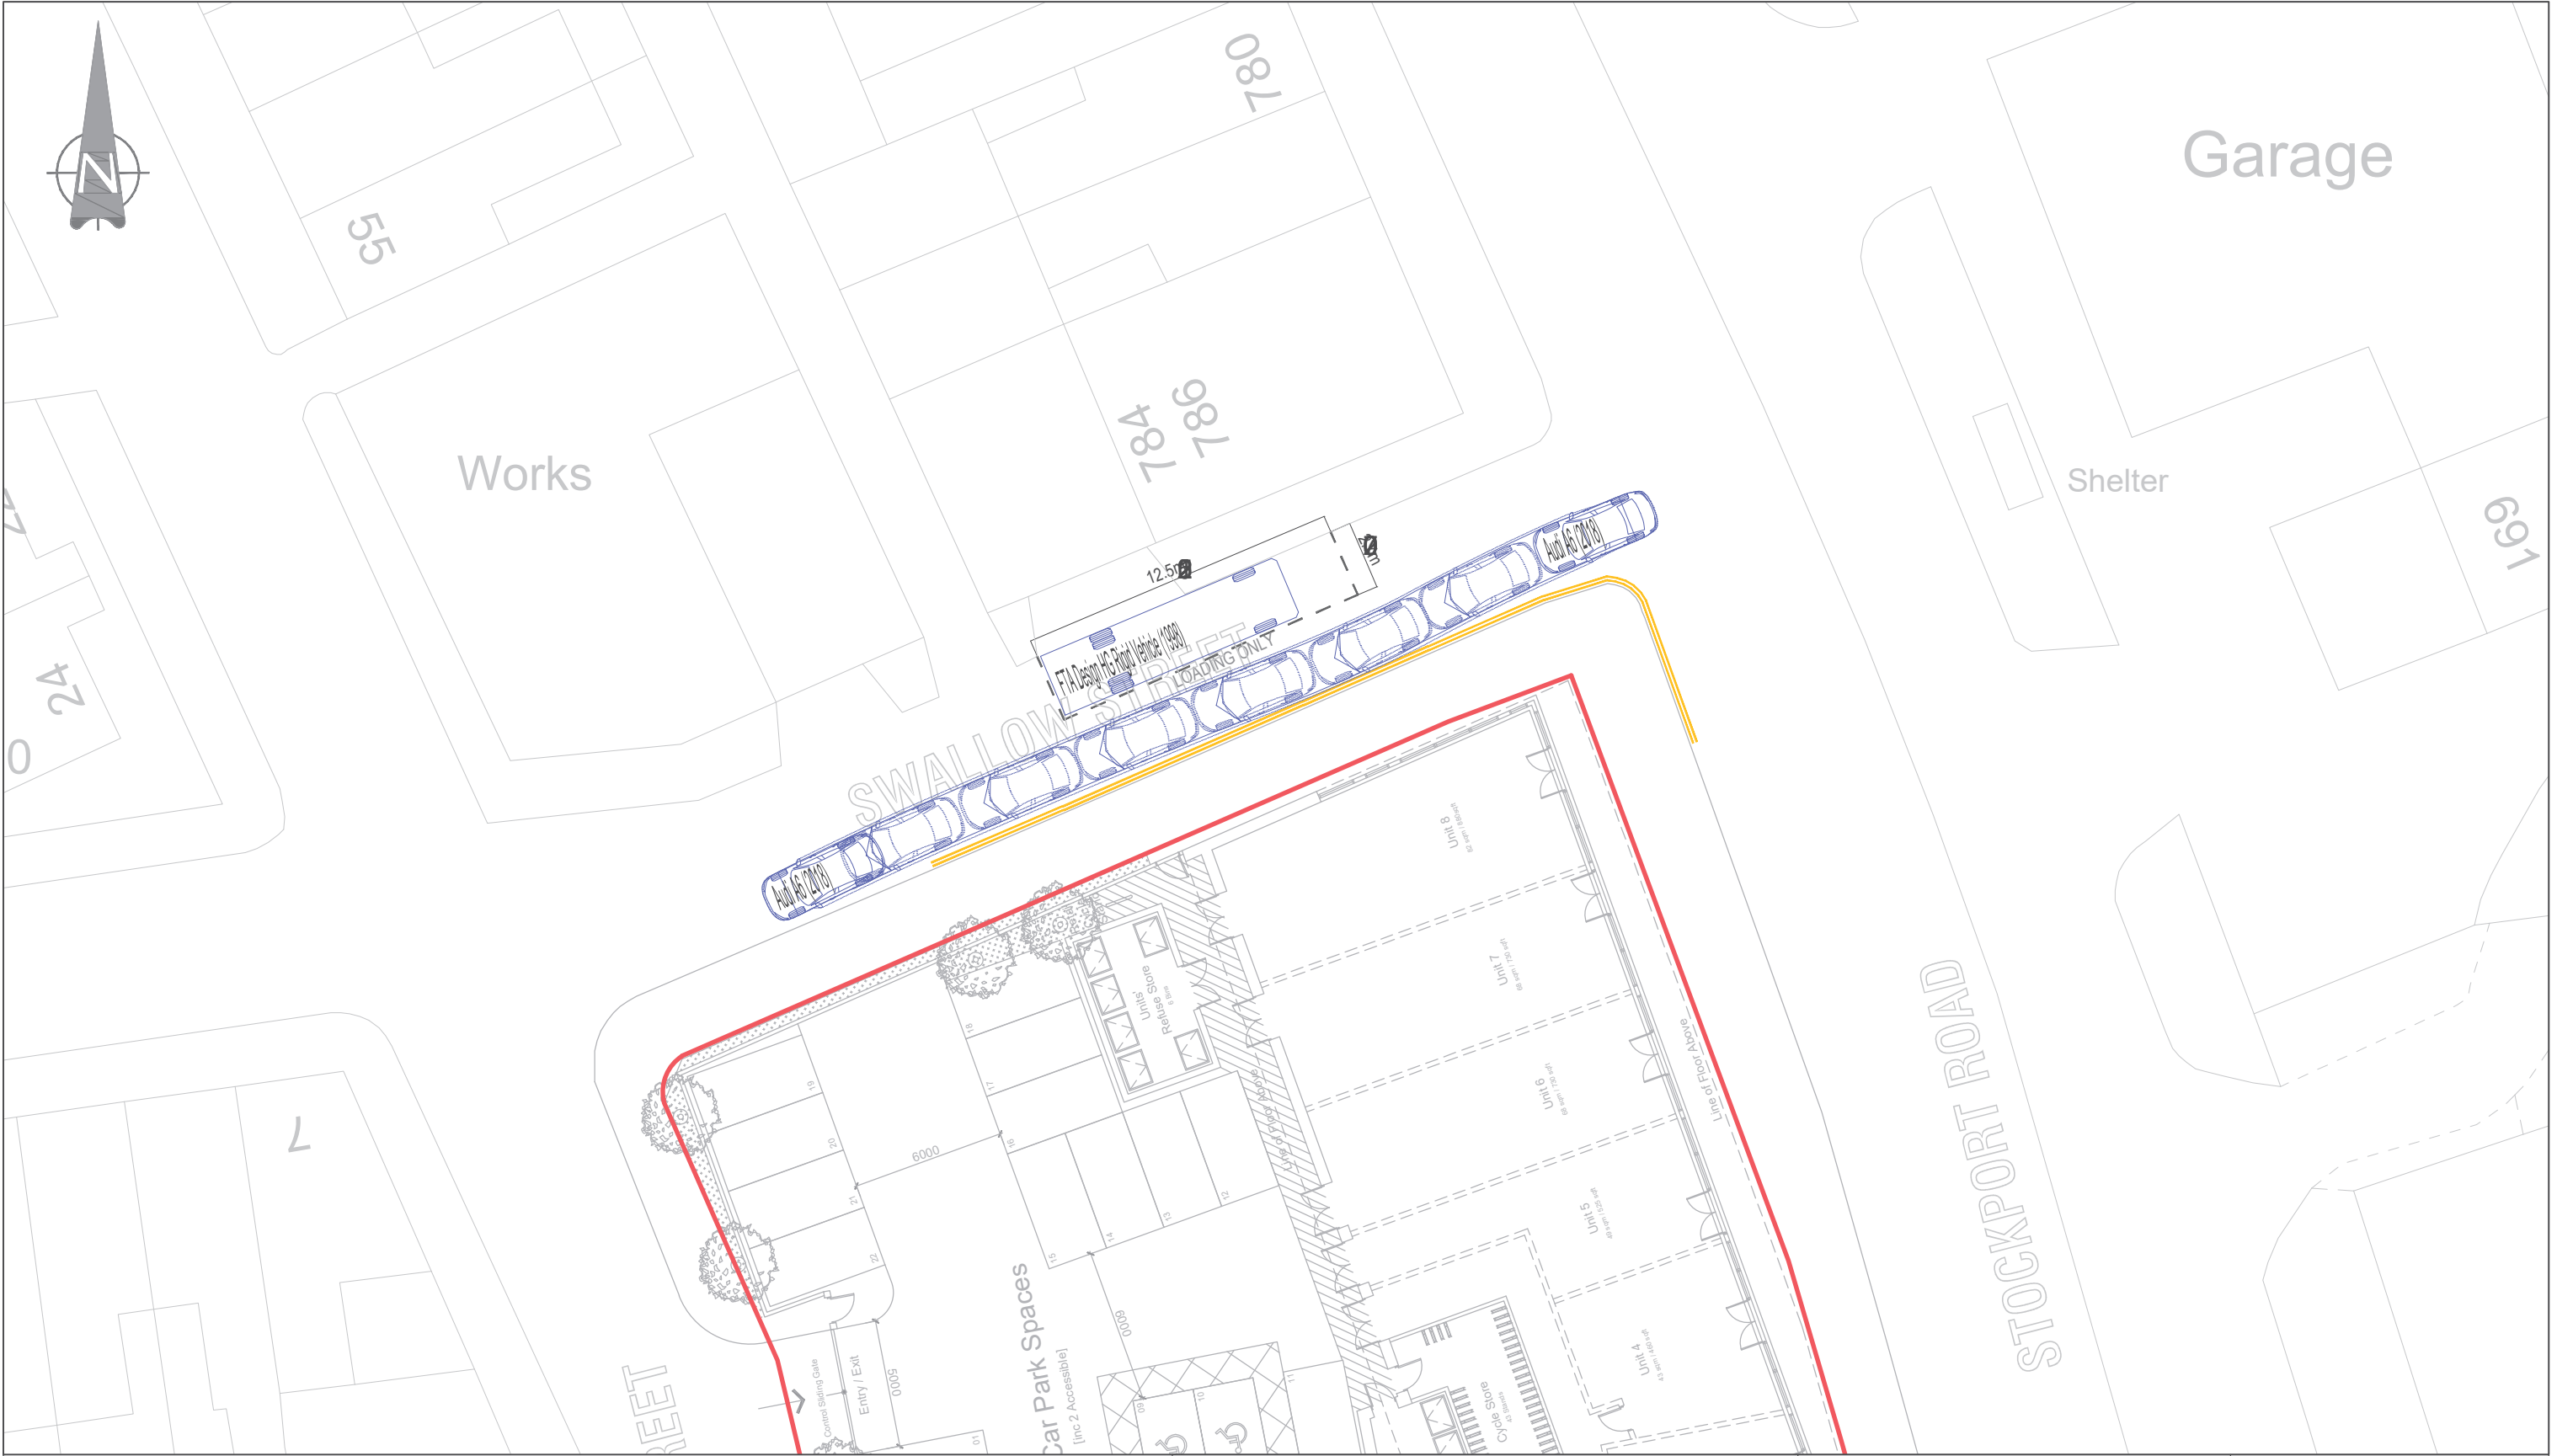

----- PROPOSED ROAD MARKINGS

P02

Layout updated

06/01/21

LL

MT

Rev:

Description:

Date:

By:

Chkd:

Office 51-55 Tithebarn Street Liverpool L2 2SB

Telephone 0151 726 2000

Email Liverpool@curtins.com

Web <https://www.curtins.com/>

Civils & Structures • Transport Planning • Environmental • Infrastructure • Geotechnical • Conservation & Heritage • Principal Designer

Birmingham • Bristol • Cambridge • Cardiff • Douglas • Dublin • Edinburgh • Glasgow • Kendal • Leeds • Liverpool • London • Manchester • Nottingham

Project: STOCKPORT ROAD

Drg Title: LOADING BAY OPTION

Project No: 075364 - CUR - 00 - XX - DR - TP - 75001 - P02

Status: PRELIMINARY

Drawn By: HD

Checked By: MT

Designed By: HD

Date: 15/06/20

Scale: 1:250

Project No: 075364 - CUR - 00 - XX - DR - TP - 75001 - P02

Originator: Levenshulme Q4 - Production

Volume: 4A - Models - Drawings

Level: IPI CAD 1751

Type: IPI CAD 1751

Role: IPI CAD 1751

Category / Number: IPI CAD 1751

Rev: IPI CAD 1751

\\mafs02\Projects\075001 - 076000\075364 - 786 Stockport Road, Levenshulme\Q4-Production\4A-Models-Drawings\IPI CAD\1751