




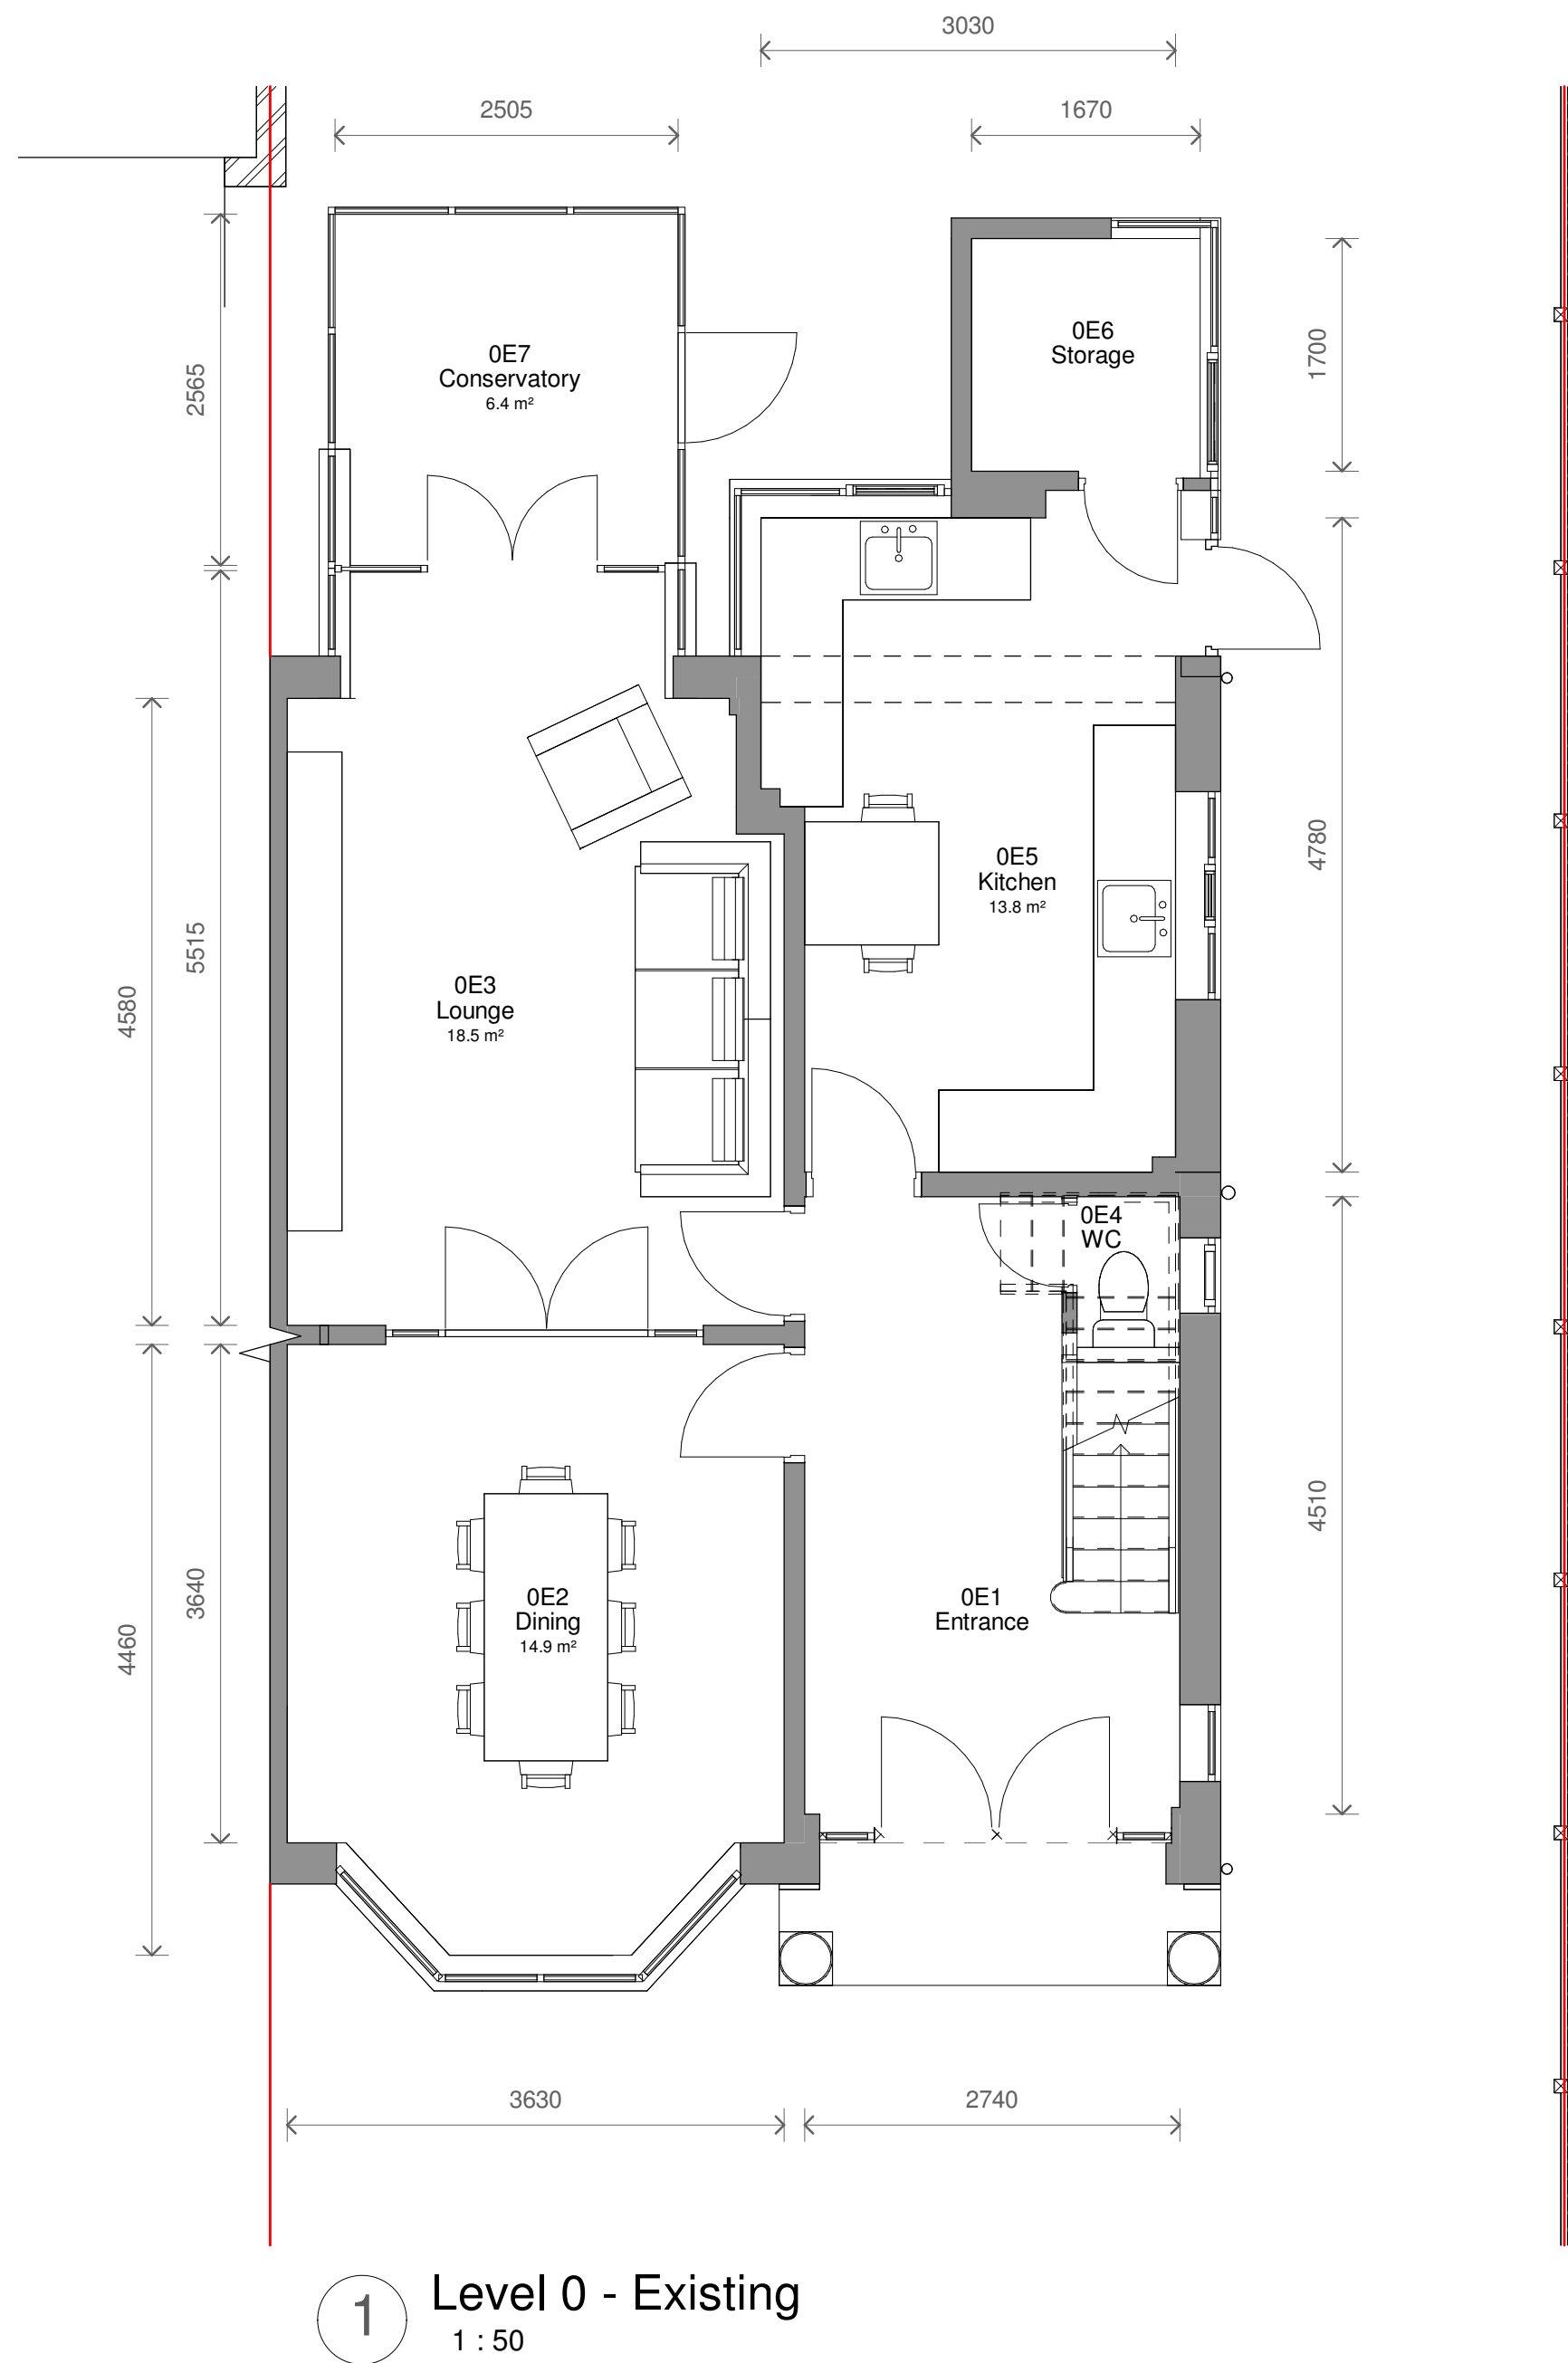

1 Level 0 - Existing
1 : 50

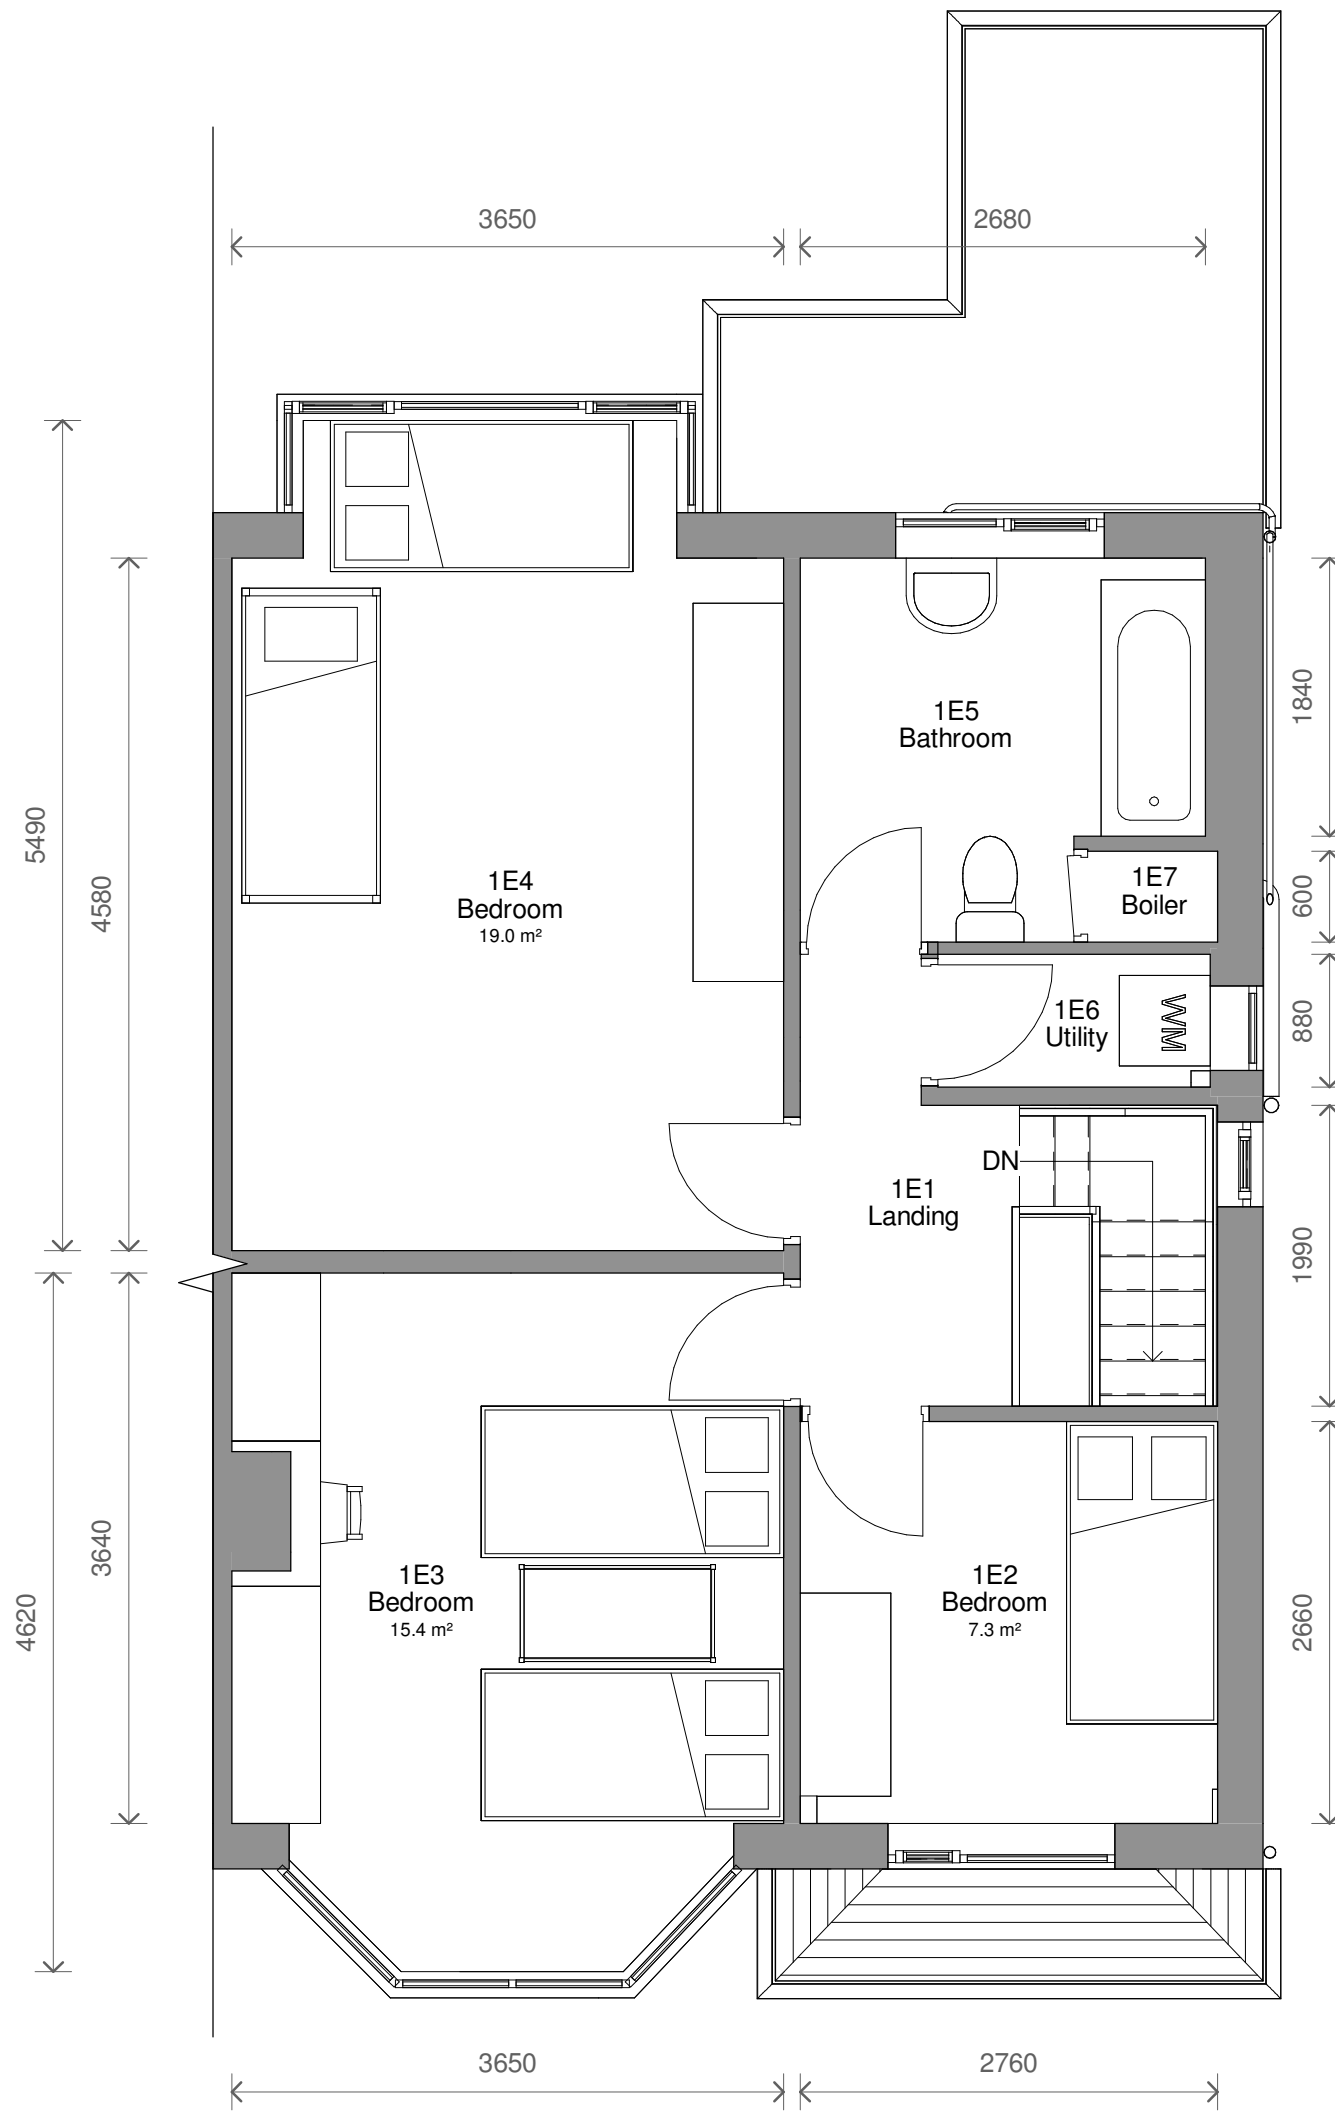

2 Level 1 - Existing
1 : 50

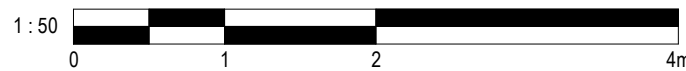

4 Front - Existing
1 : 100


5 Left Side - Existing
1 : 100



6 Rear - Existing
1 : 100



7 Right Side - Existing
1 : 100

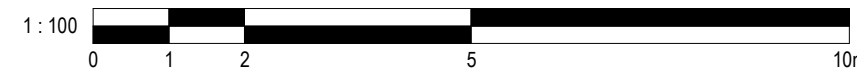

1	Scale Bars	24/09/2024	CB
No.	Description	Date	Initial

PROJECT
15 Wilton Road, Crumpsall

TITLE
Existing Plans and Elevations

STATUS
DESIGN

DRAWN BY	DATE	SCALE (@ A1)
CB	12/07/2024	As indicated

PROJECT NUMBER	DRAWING NUMBER	REV
GSS24096.4	002	1

GOLD SKETCH
S T U D I O S
www.goldsketch.co.uk info@goldsketch.co.uk 0161 792 9595

NOTES
COPYRIGHT: ALL RIGHTS RESERVED.
NO PART OF THIS DRAWING IS TO BE REPRODUCED WITHOUT WRITTEN CONSENT.
DRAWING TO BE USED FOR THE STATUS INDICATED ONLY. ANY DISCREPANCIES TO BE REPORTED TO THE
DESIGNER PRIOR TO THE COMMENCEMENT OF ANY WORK. ALL WORK AND MATERIALS TO BE IN ACCORDANCE WITH CURRENT UK BUILDING
REGULATIONS, RELEVANT CODES OF PRACTICE AND BRITISH STANDARDS. ALL DIMENSIONS ON THIS DRAWING ARE IN MILLIMETRES (UNLESS
OTHERWISE STATED).