
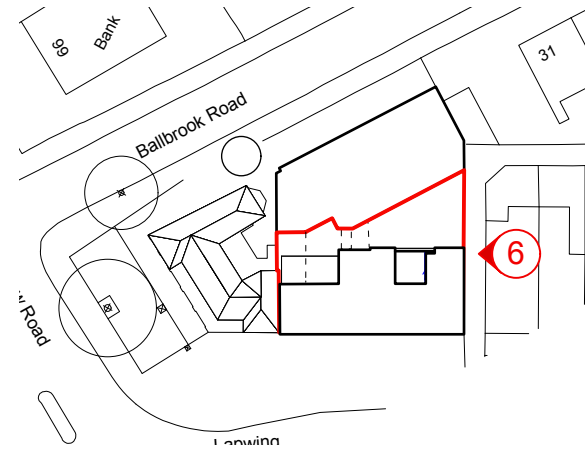
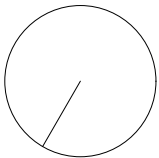


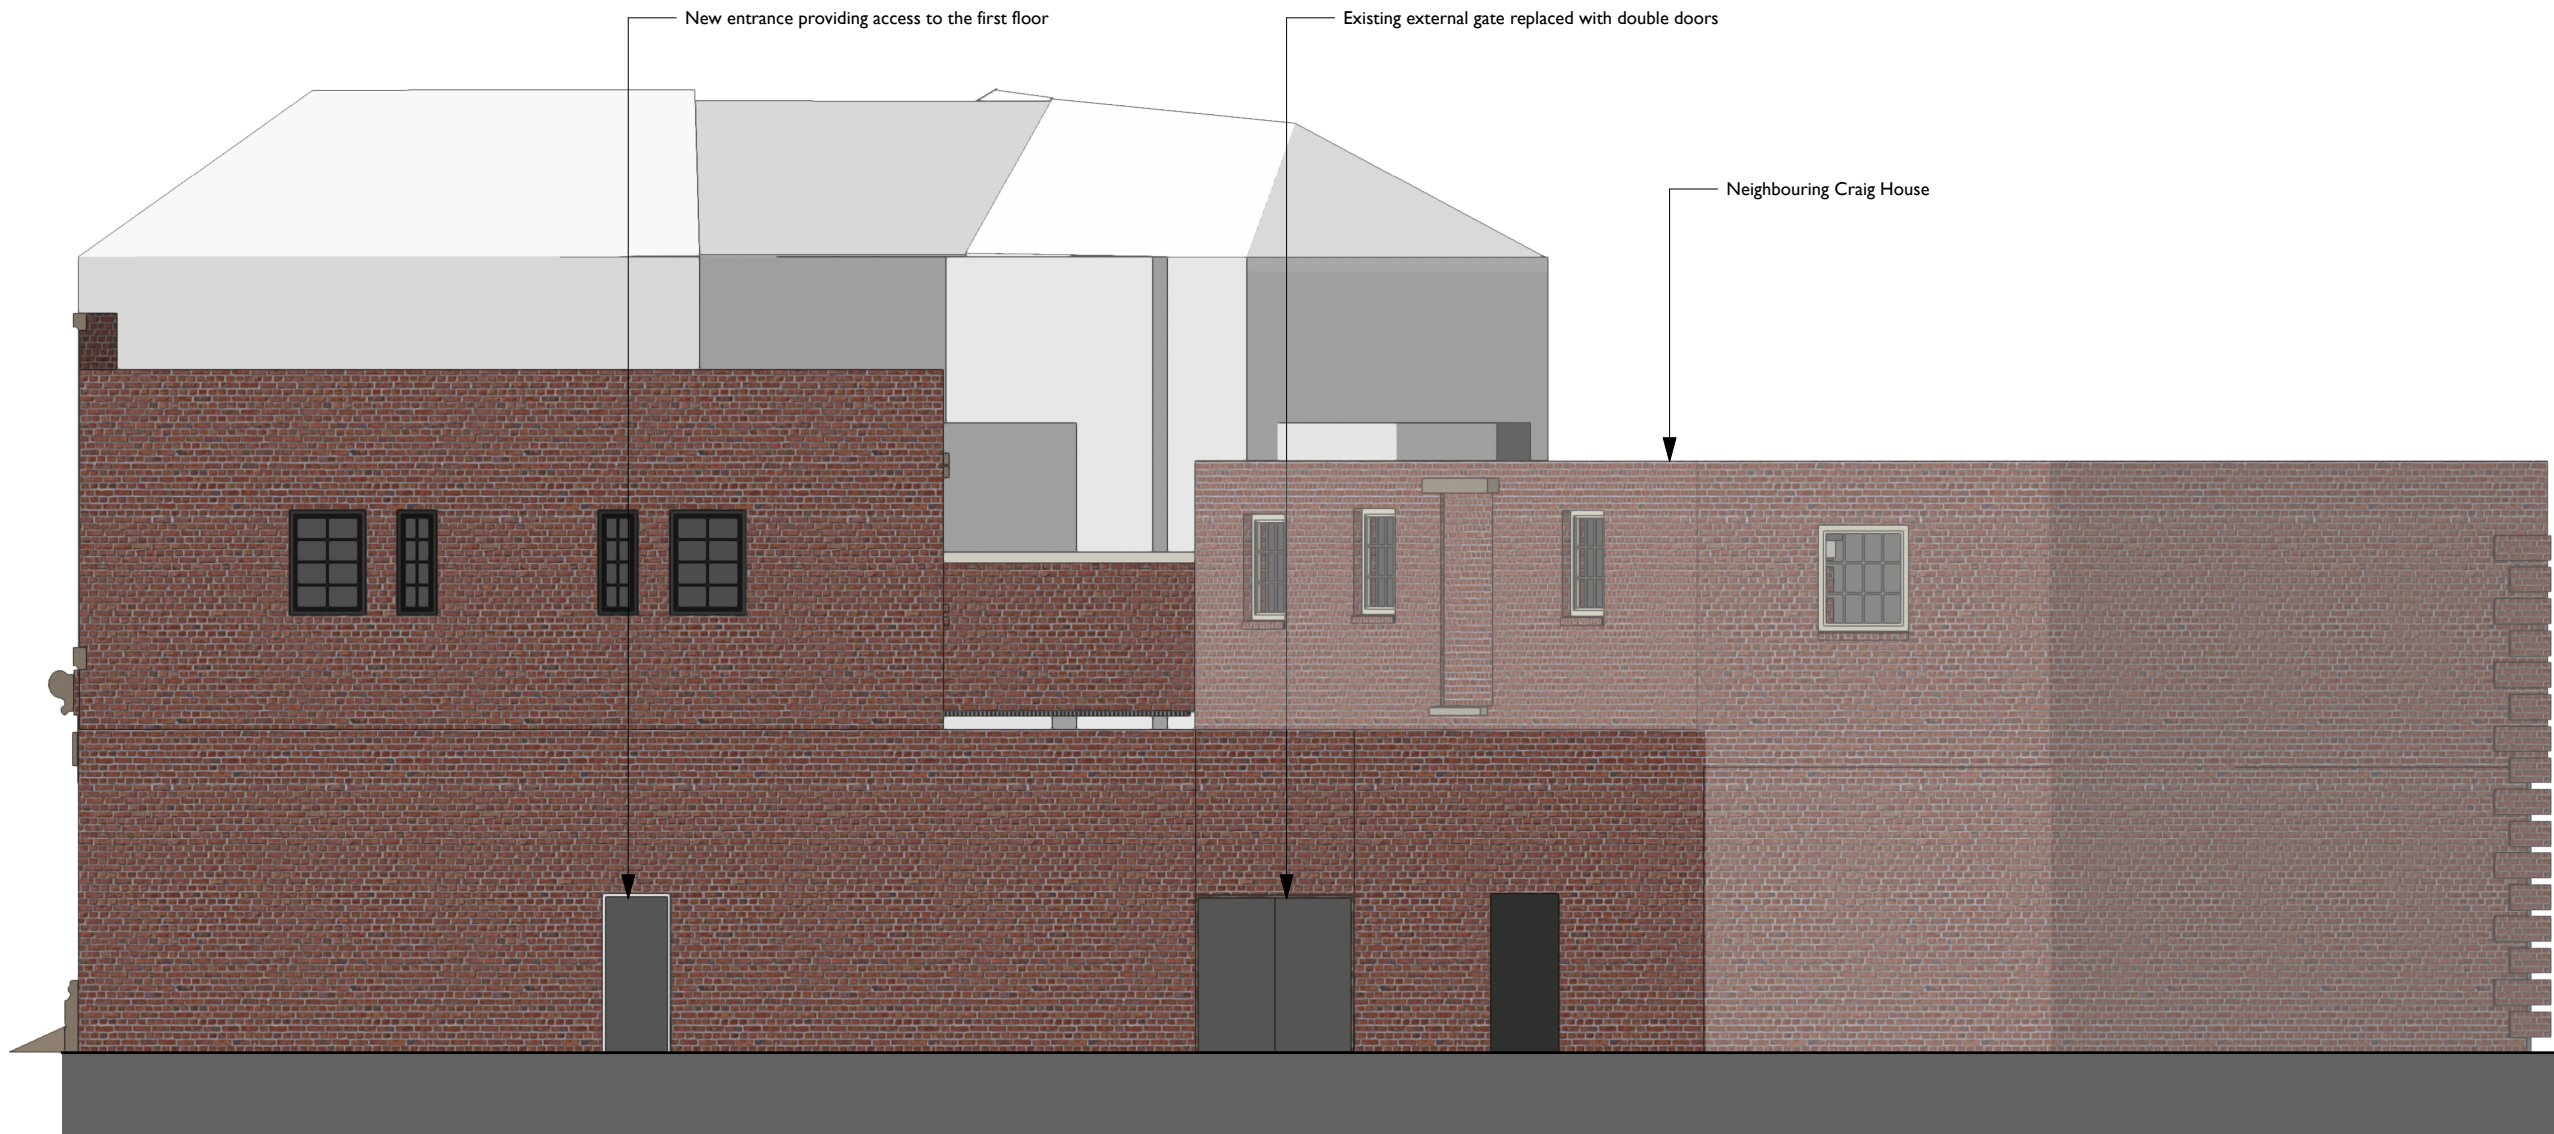

6 Side Elevation
Scale: 1:100

B
21/11/2024 Neighbouring building RJD AB
greyed out

A
18/11/2024 Annotation amended RJD AB

REV	NOTE	DRN	CHK
-----	------	-----	-----

95 Lapwing Lane

Proposed Side Elevation

PROJECT REF.	2033
DRWG NO.	P(220)
REVISION	B
SCALE	1:100 @ A3
DATE 1st	Aug 24
DRAWN	RJD

SK sketch E existing P proposed T tender C construction FI final issue

+44 161 236 0051
ARCHITECT@ATELIERMB.CO.UK

ATELIER.MB