

Notes:

The ladders can be opened or folded closed. When the ladder is closed, it has a slim and unobtrusive profile. When open, the result is a high-quality ladder with Miller® fall protection.

The foldable ladder system prevents unauthorised use of the system in the same way as the cover plate.

So il PivotLoc: Open Width 500 mm. Width when closed 195 mm

Rung distance 280mm

It must be locked open or shut with the padlock

The brackets must be fixed on the pivot points of the rungs

The foldable ladder can be used combined with all type of ladders

The ladder is complete with arresting device, end-stop, recess, connector and side handles

The system also includes a stainless steel clamp that is used to insert a padlock

Connection to aluminium ladders Material:

Anodised aluminium Weight: 1.0 Kg/each Part

no. 23193 Connection to steel ladders Material:

Anodised aluminium Weight: 1.0 Kg/each Part

no 23281 (not shown)

Safety At Height limited,

Unit 1 Pennine View,

Maple,

Stockport,

Greater Manchester, SK6 7JW

Phone: 0161 449 5615

Mobile: 07810 883323

Email: crdig@safety-height.co.uk


Website: www.safety-height.co.uk

Copyright: All rights reserved. This drawing must not be reproduced without permission from Drees & Sommer UK Ltd. Do not scale off this drawing. All dimensions are to be checked on site by contractor / sub contractor. Any discrepancies to be reported to Drees & Sommer UK Ltd.

DREES & SOMMER


Office Locations
Ashford, Birmingham, Leeds, Liverpool, London, Manchester & Oxford.
www.drees.co.uk

Rev	Date	Revision notes		By	Check
Client			Drawing title		
MCC Equans PSDS			Blackley Crematorium Access Ladder Detail		
Project Title Recreationisation Scheme			Drawn RCH		
Blackley Crematorium			Date 11/24		
			Checked GM		
			Date 11/24		
DWG No.	24598.005	Scale	1:50	Revision	

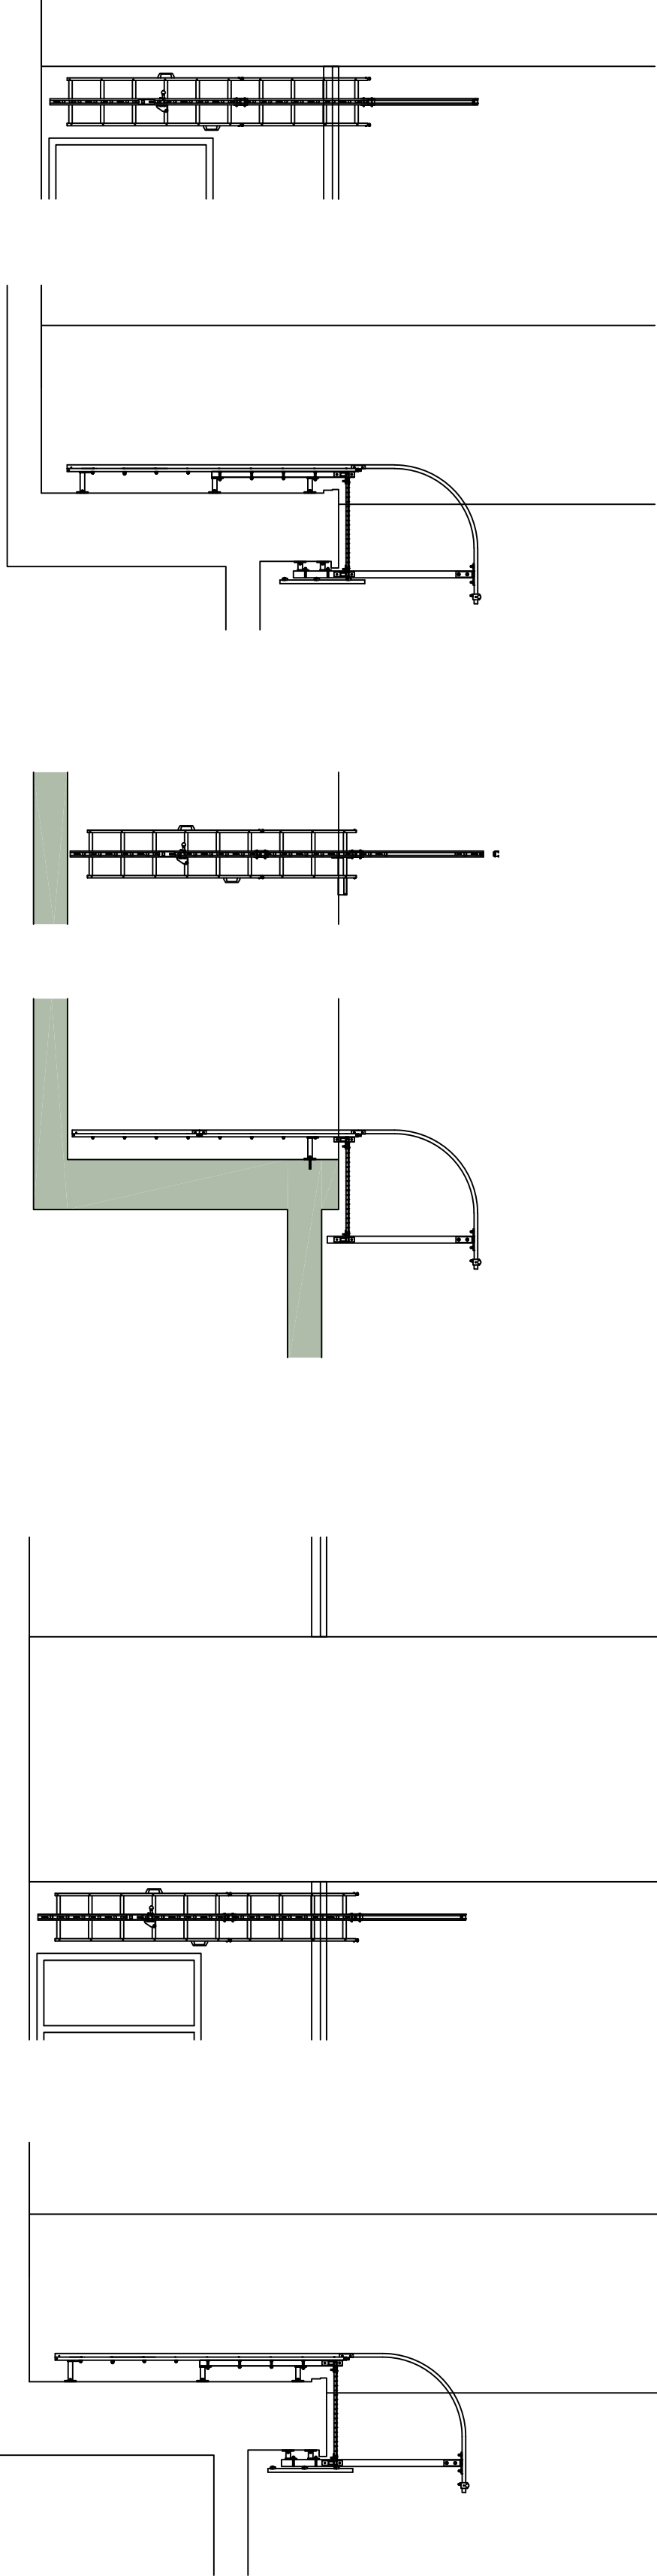

Elevation

Section

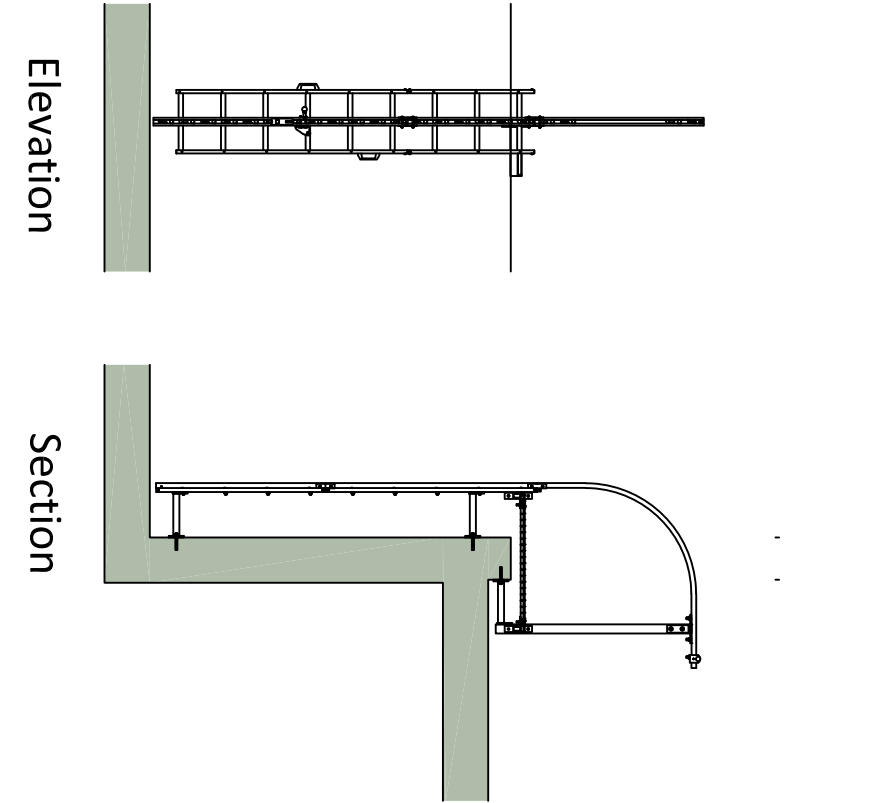


Elevation

Section



Plan on step
over platform

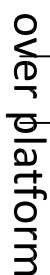

Plan on step
over platform




Plan on step
over platform



Plan on step
over platform

LADDER A

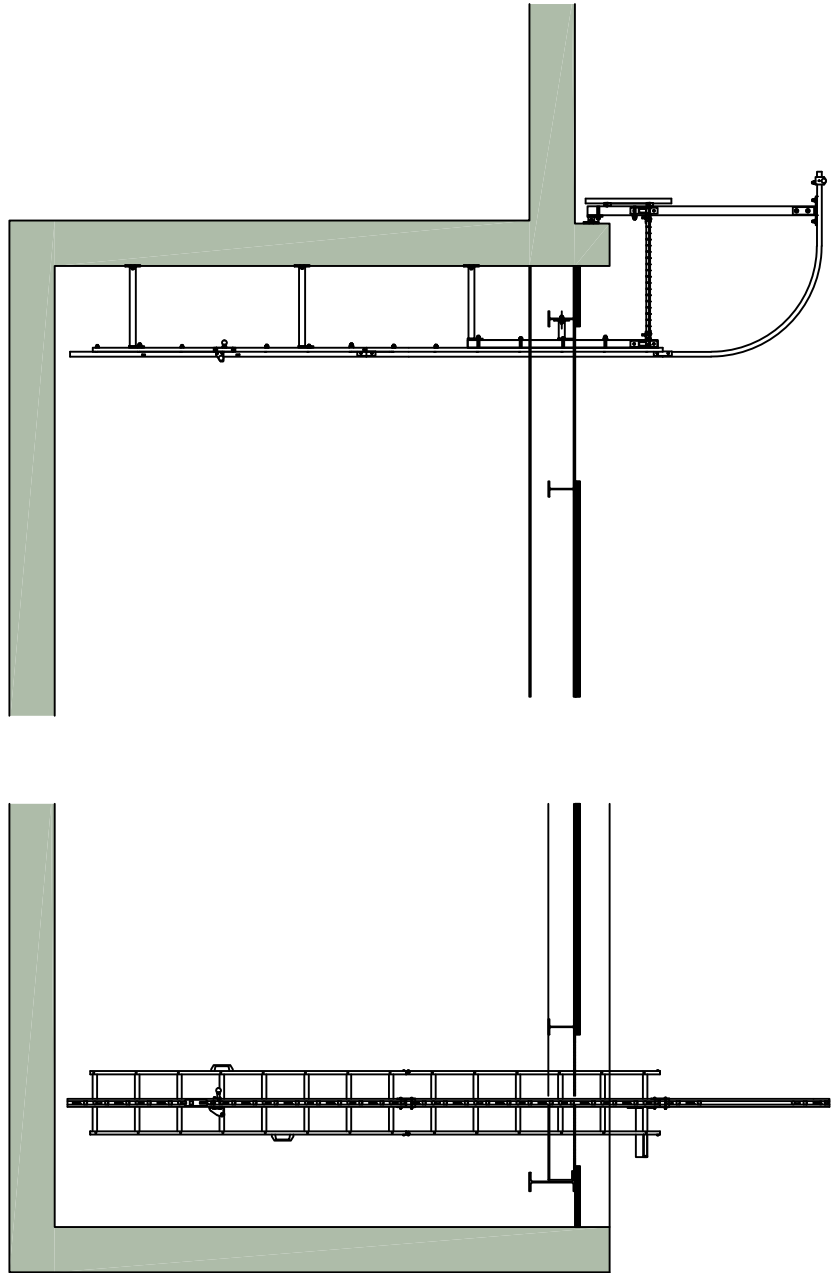

Section

Elevation

