


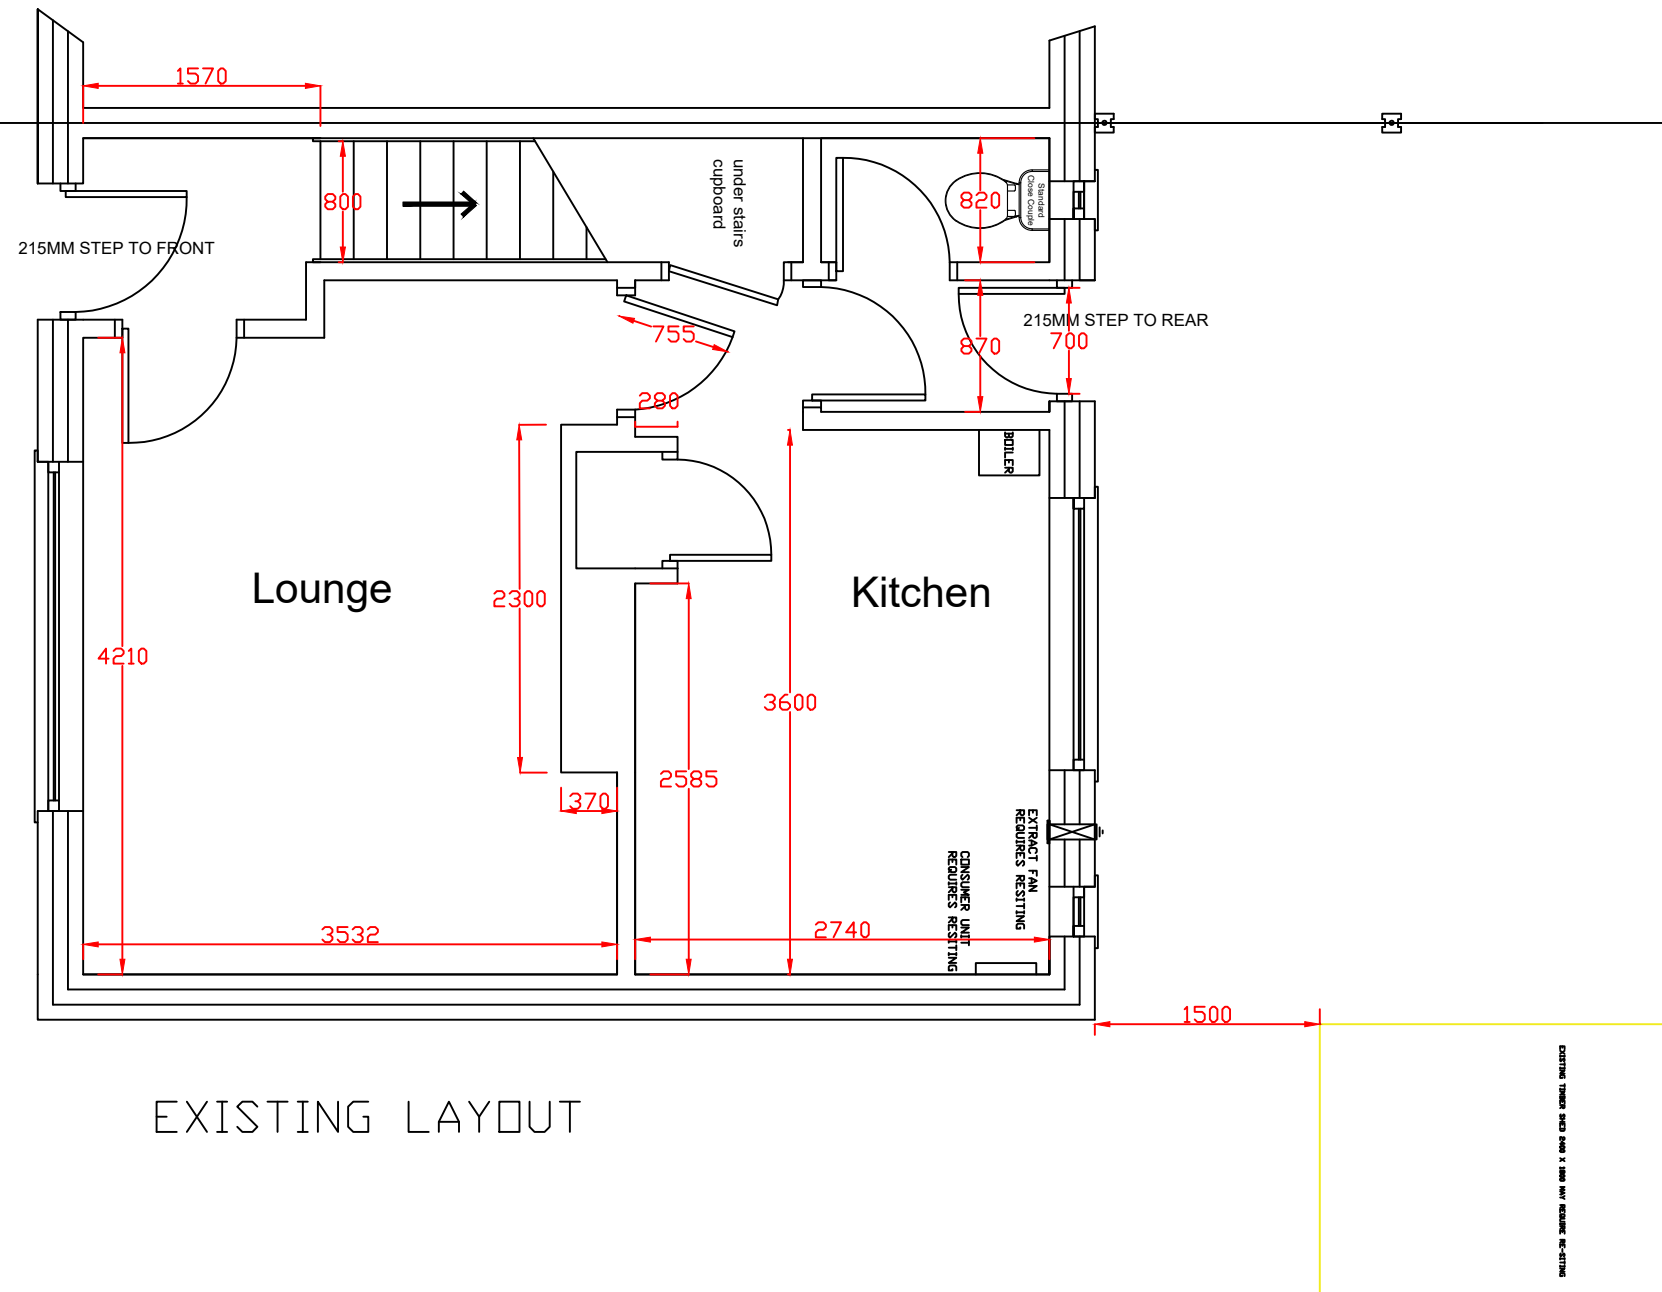

**Manchester
Equipment and Adaptation Partnership**
Philips Park Rd
Beswick
Manchester
M11 3FU

Project:
Mr William White
31 MEREWOOD AVENUE
SHARSTON
MANCHESTER
M22 8DP

Drawn By:
PN

Scale:
1/50

Date:
26/09/2024

Drawing No:
1



**Manchester
Equipment &
Adaptations
Partnership**