REV	DATE	COMMENT
/	15/11/2024	FIRST ISSUE

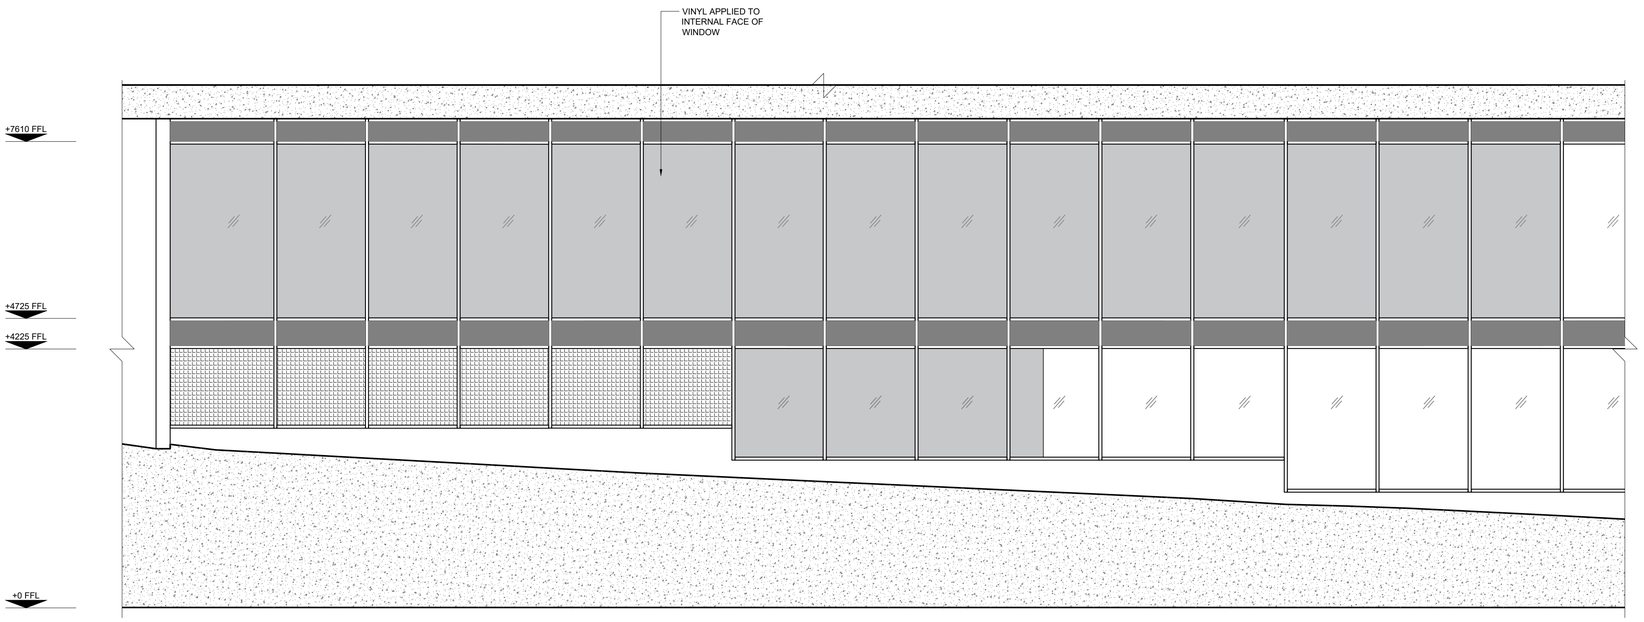

01 PROPOSED ELEVATION B
SCALE 1:50

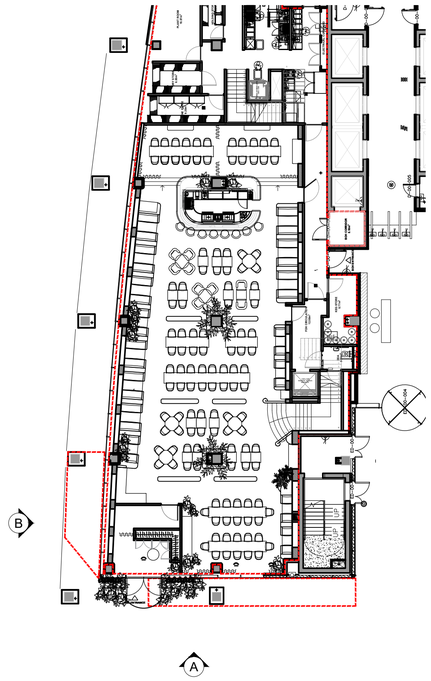

00 REFERENCE PLAN
SCALE 1:200

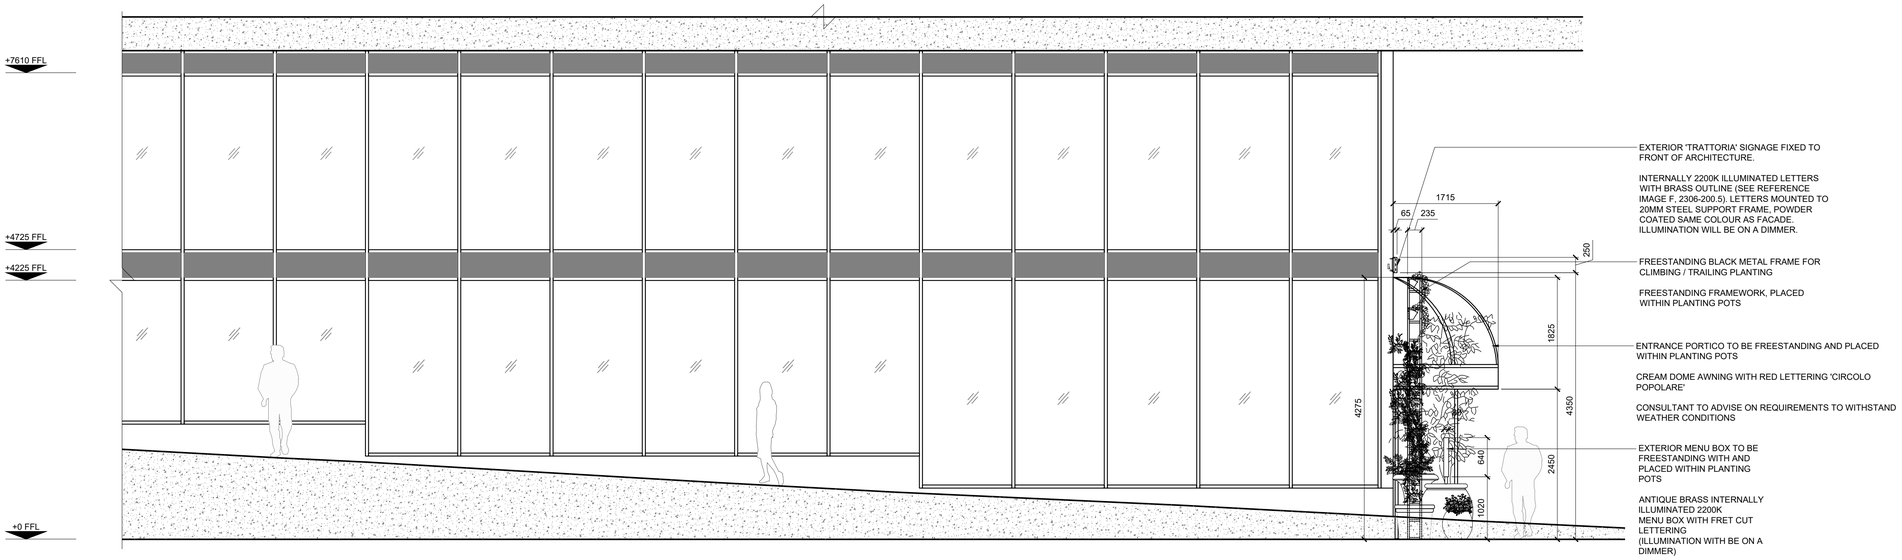

SCALE: 1:50
0 500MM 2.5M

SCALE: 1:200
0 2M 10M

DESIGN DEVELOPMENT

NOTES

DO NOT SCALE FROM THIS DRAWING. ALL DIMENSIONS ARE TO BE CHECKED ON SITE PRIOR TO MANUFACTURE/CONSTRUCTION. ANY DISCREPENCIES ARE TO BE RELAYED TO STUDIO KIKI IMMEDIATELY.

© BIG MAMMA GROUP 2022

BIG MAMMA STUDIO

BIG MAMMA, HUCKLETREE, INGESTRE COURT, LONDON, W1F 0J

PROJECT
2306 - MANCHESTER

DRAWING TITLE
SHOPFRONT & FACADE ELEVATIONS - SHEET 4 OF 5

FIRST ISSUE	SCALE	SHEET SIZE
15/11/2024	AS STATED	A1

DRAWING NUMBER	REV
2306-200.4	/