


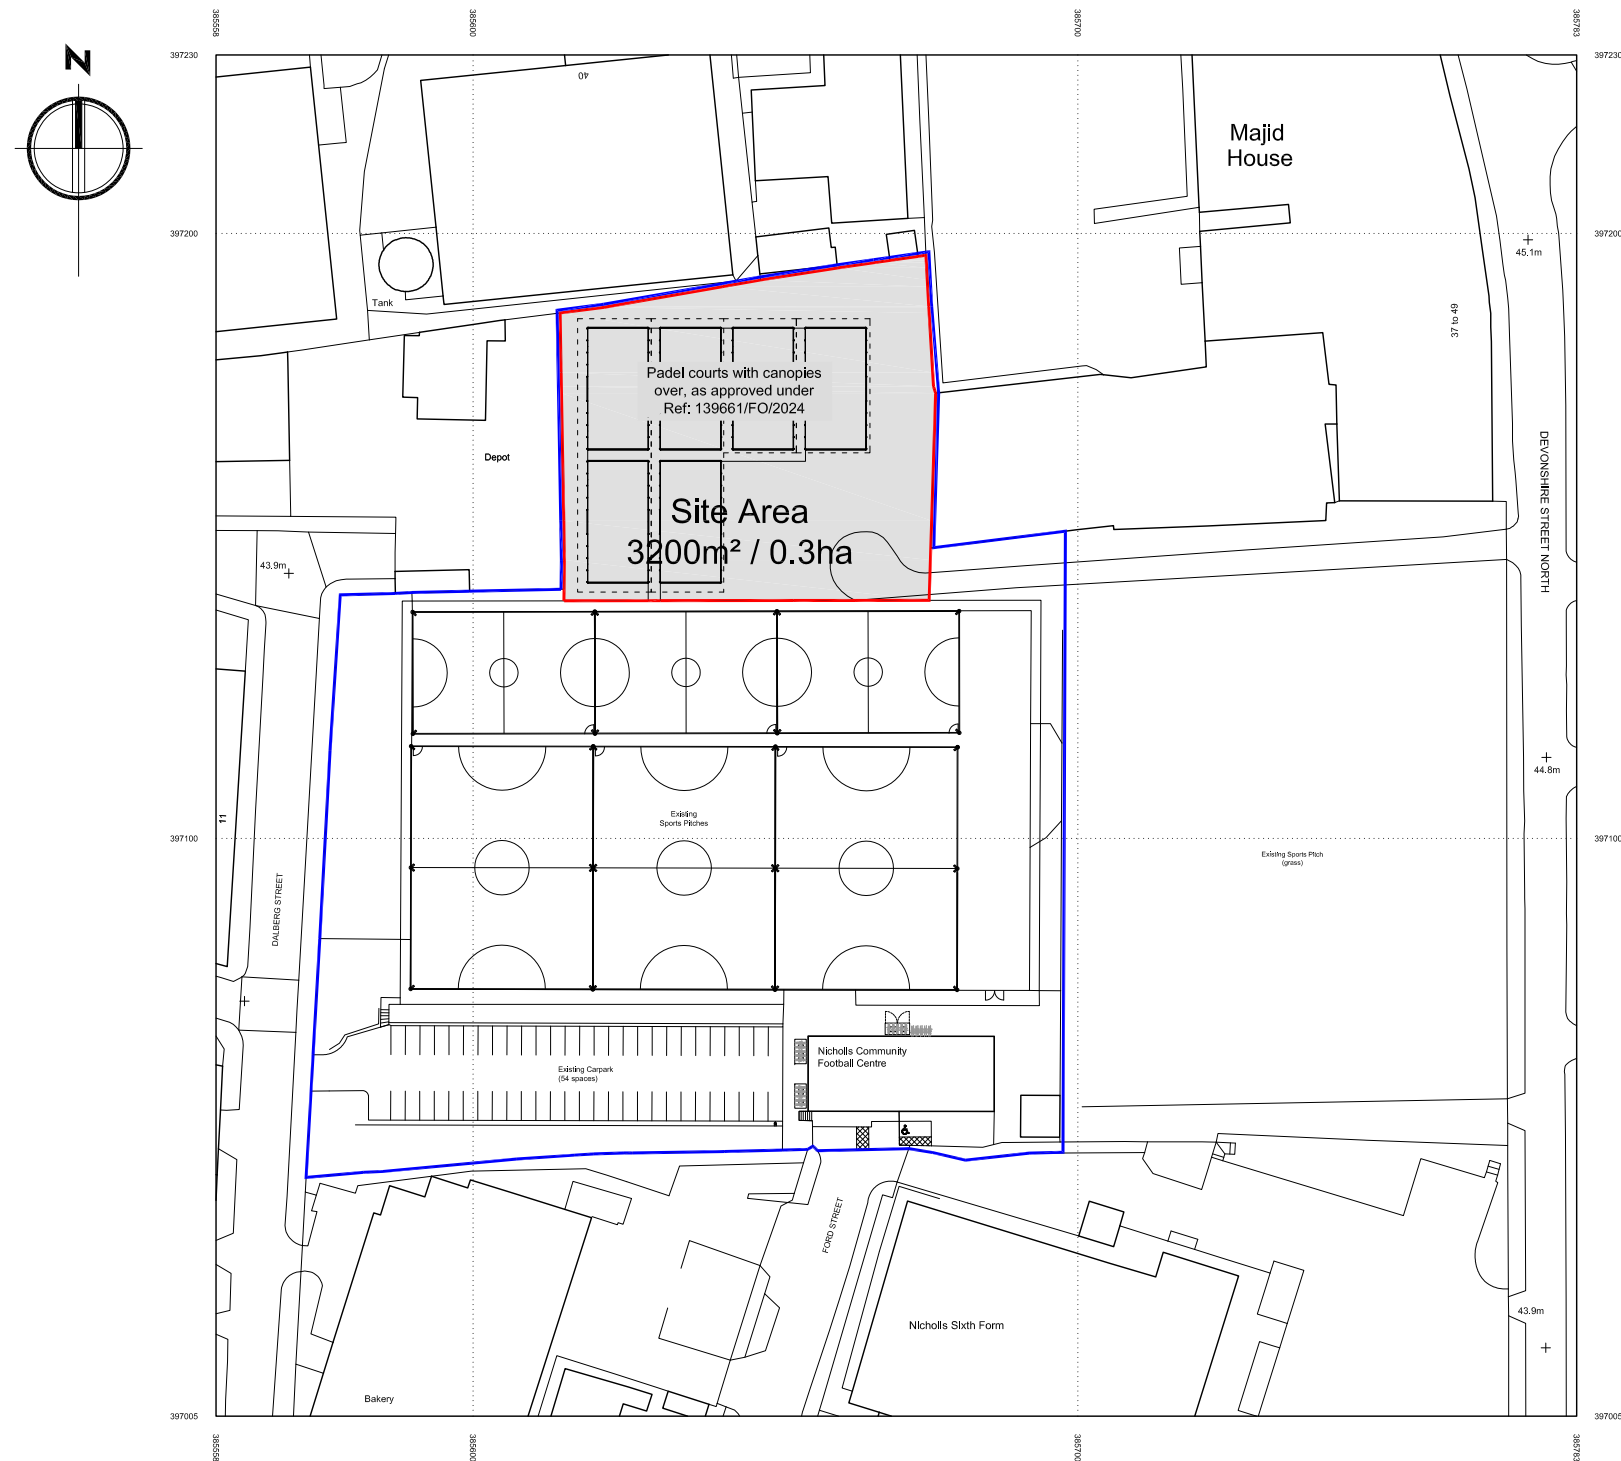

Drawing Title LOCATION PLAN			Project NICHOLLS COMMUNITY FOOTBALL CENTRE, DALBERG ST, MANCHESTER M12 6BN PADEL COURT CANOPY SIGNAGE	Notes — SITE BOUNDARY — LAND BOUNDARY	Drawing No. 00	
Scale 1:1250 @ A3	Date NOV 2024	Rev. .				