



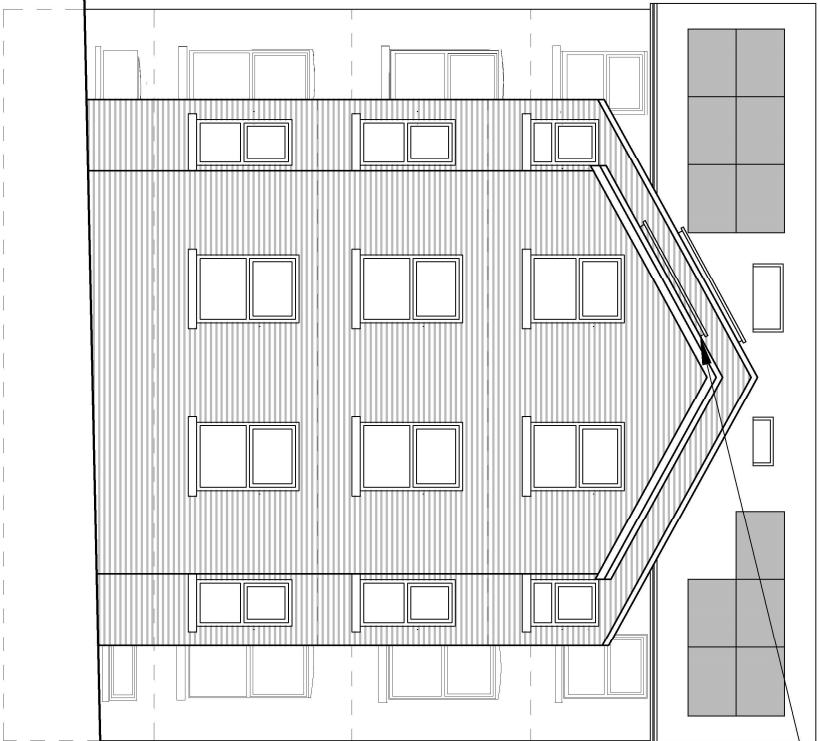

Rear Elevation

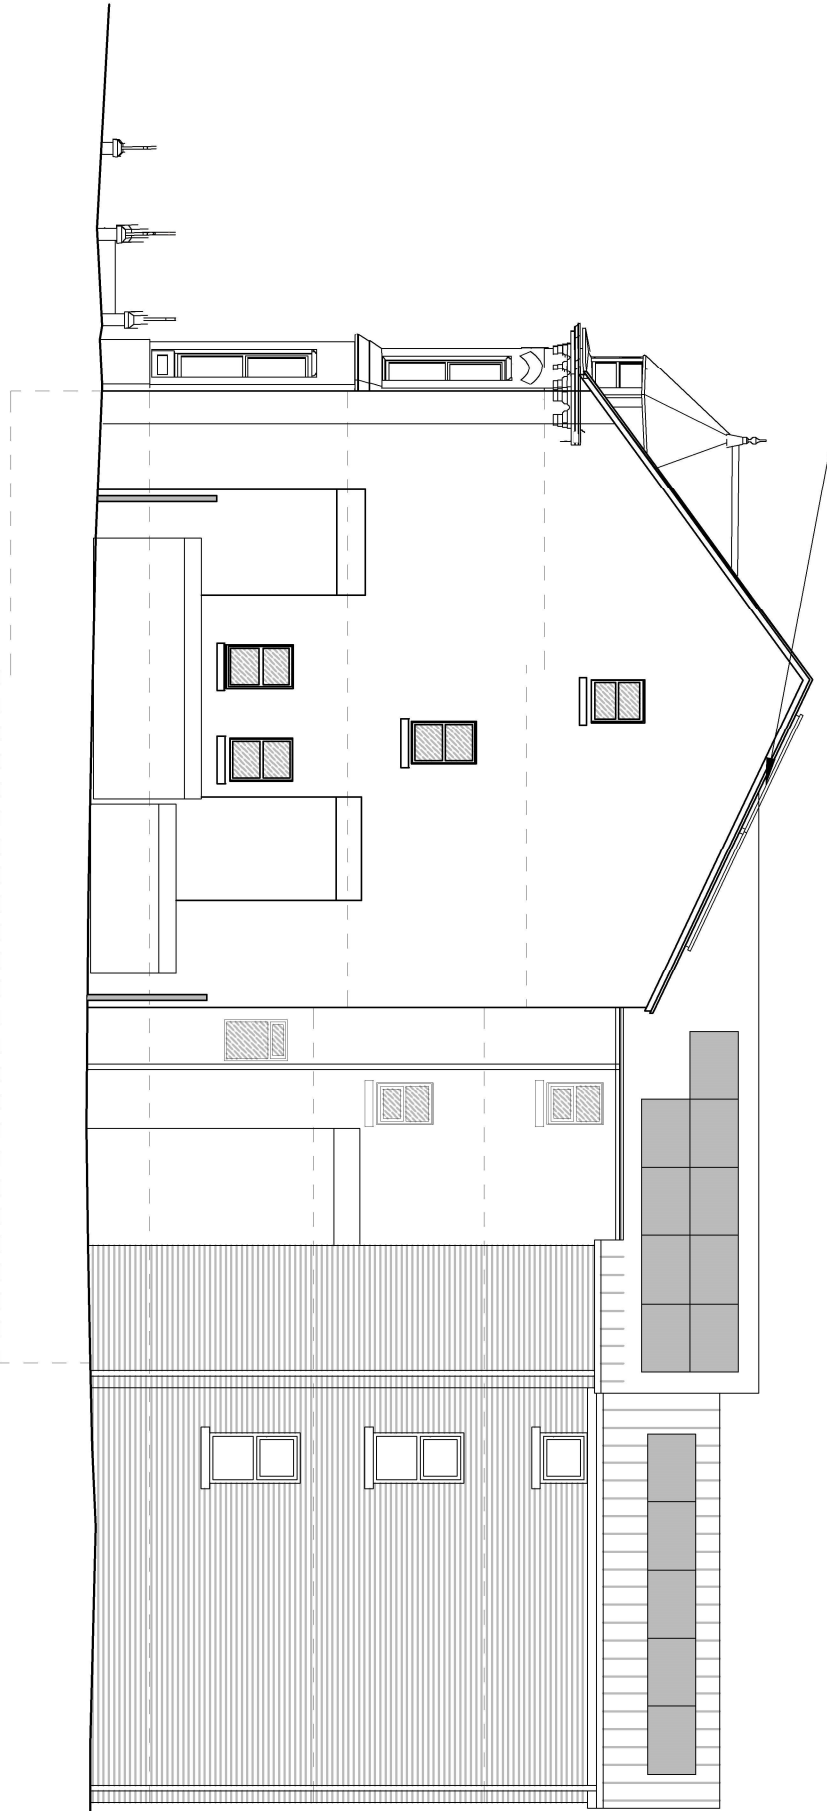

Side Elevation (South)

solar panels shown in profile