


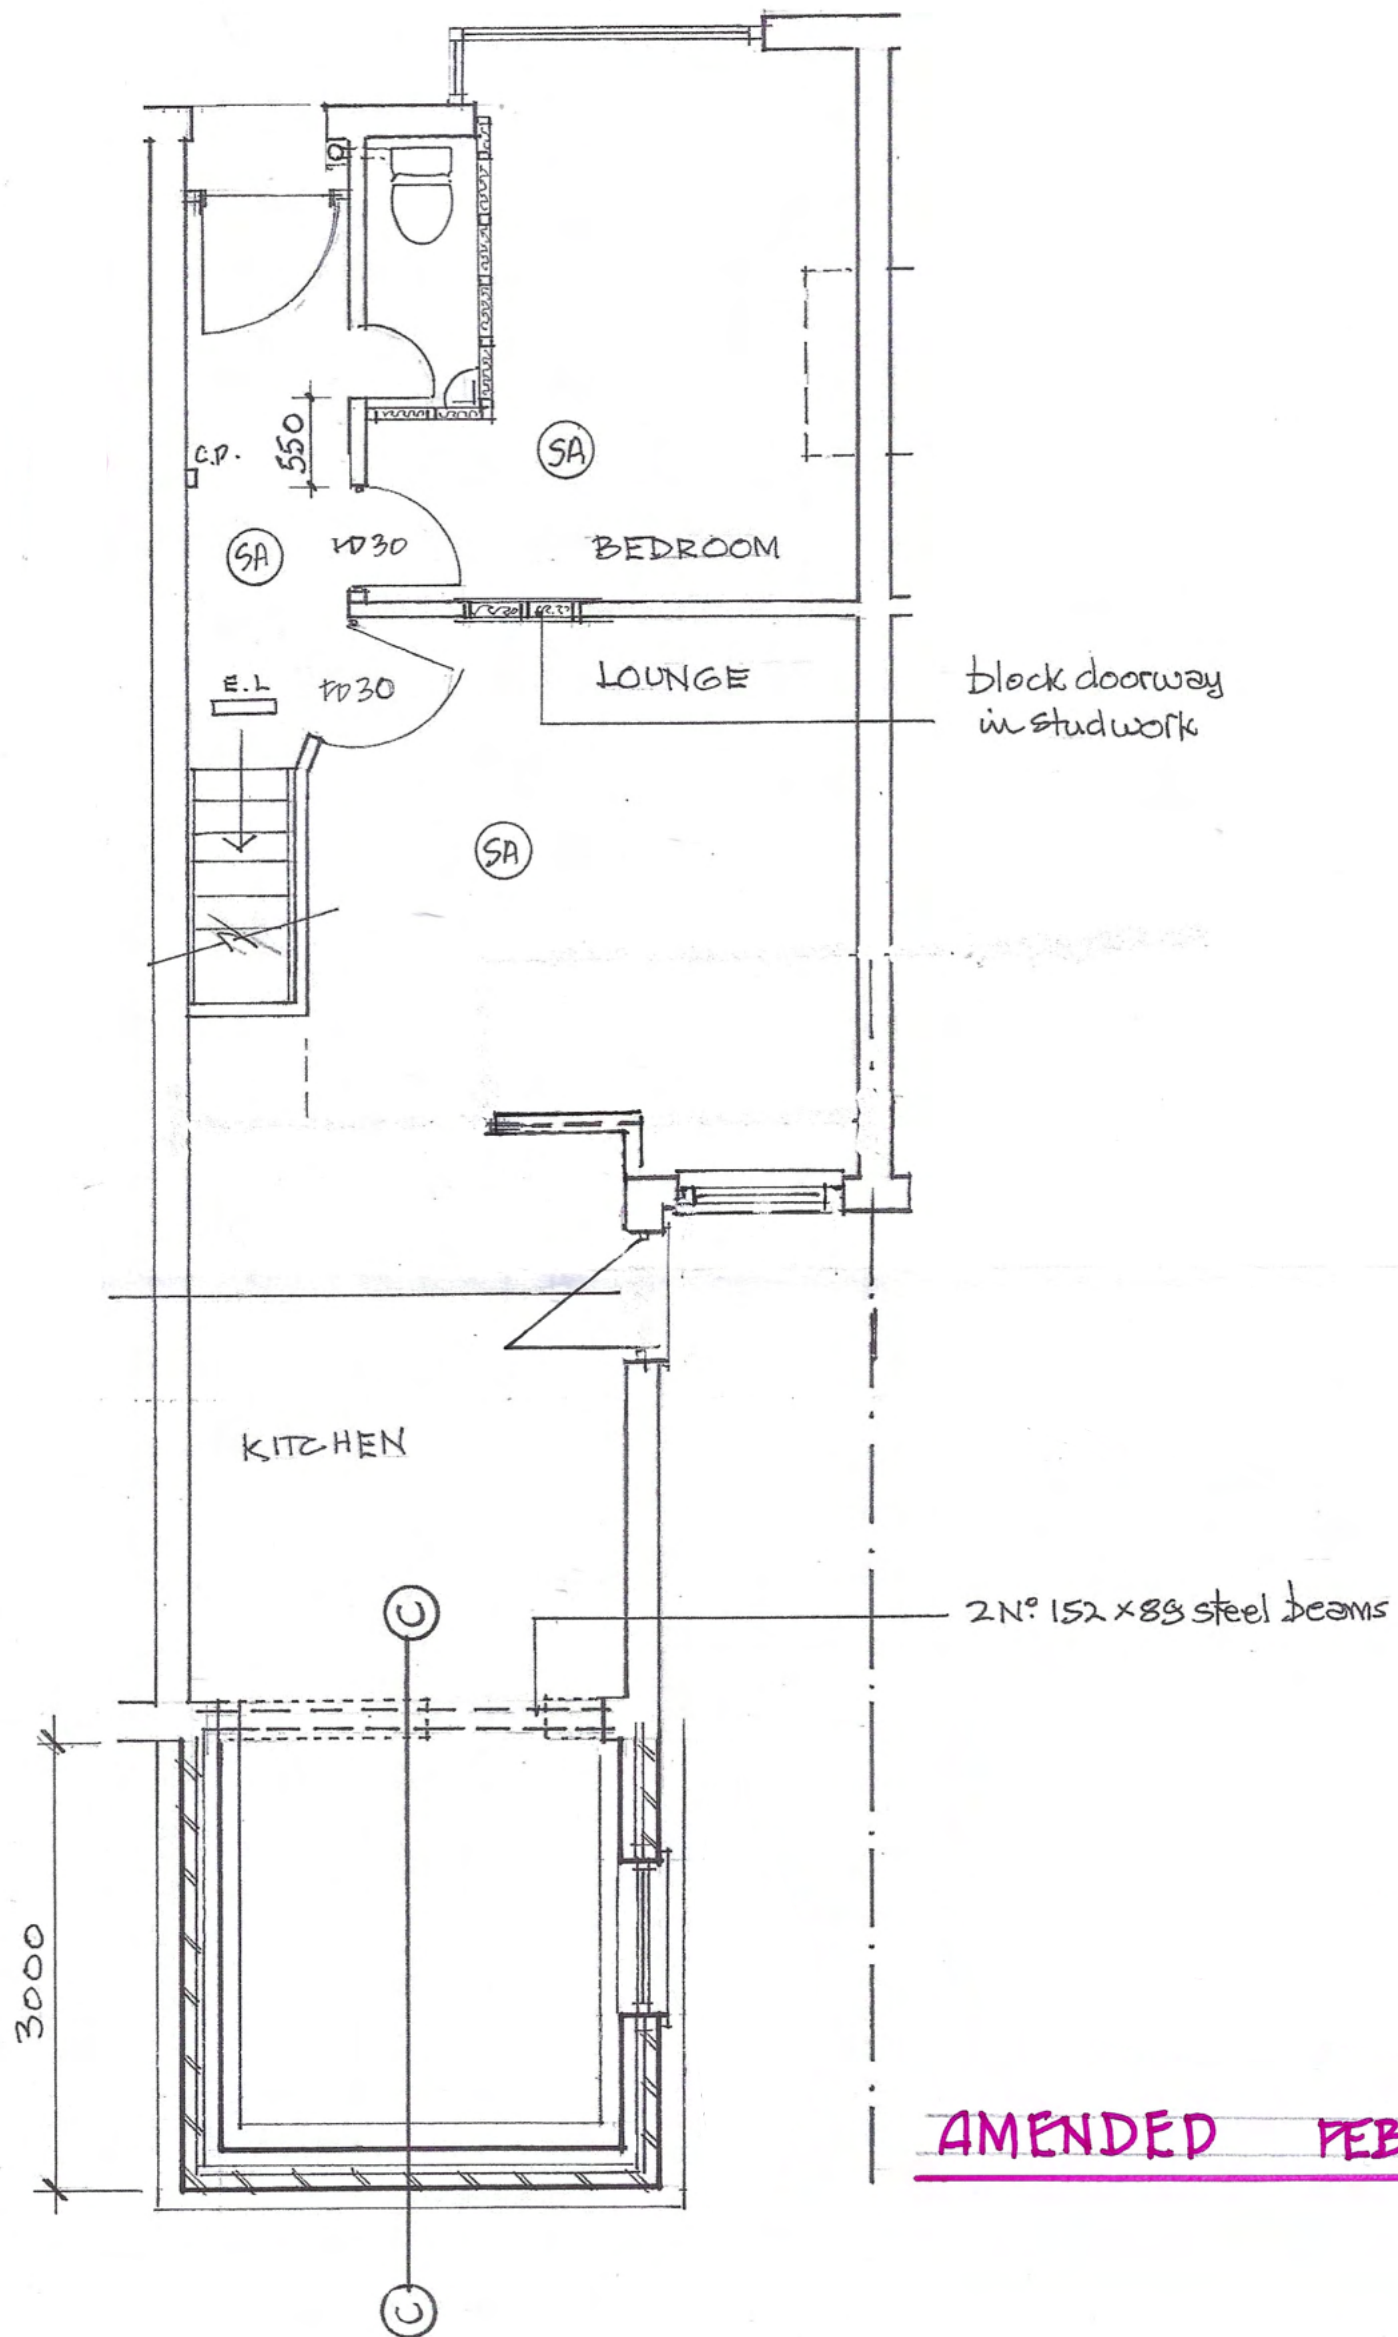


AMENDED FEB 23

GROUND FLOOR


206, MOSELEY ROAD

1:50 @ A3

bathroom discharges to
rear sq UP: min fall 1:40

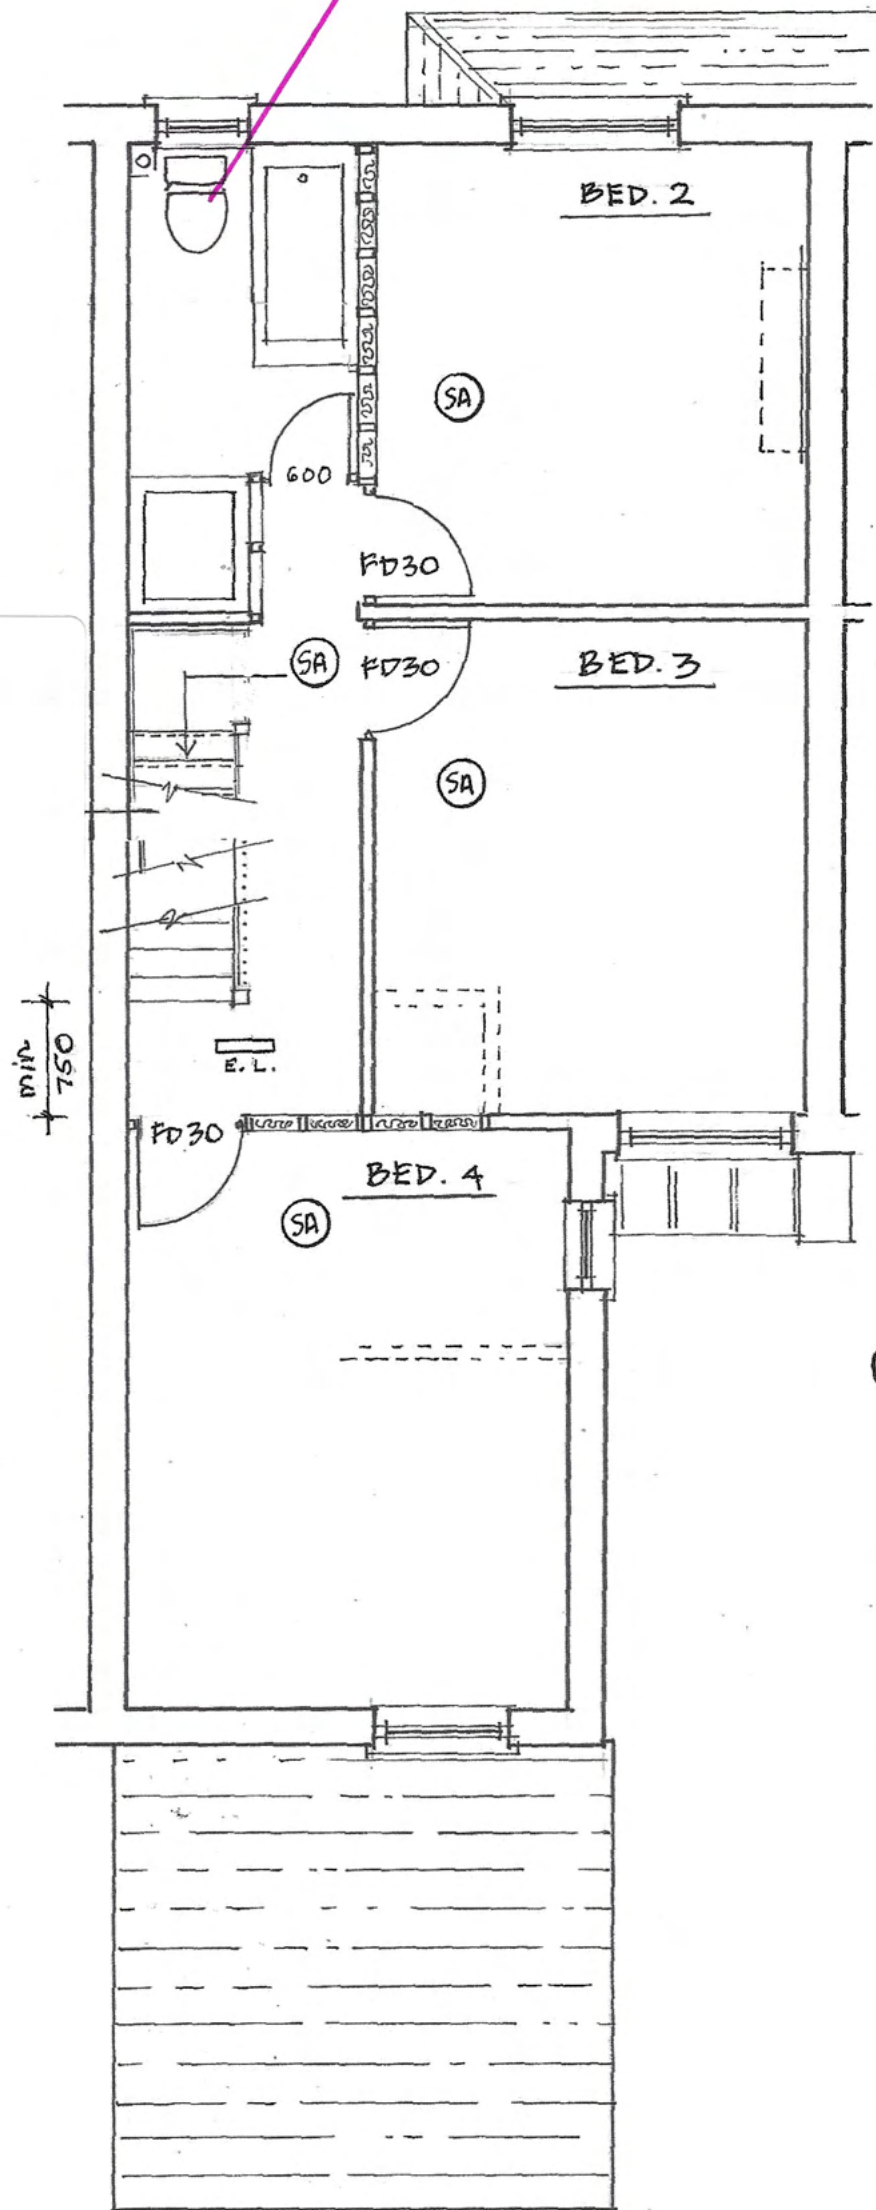

FIRST FLOOR

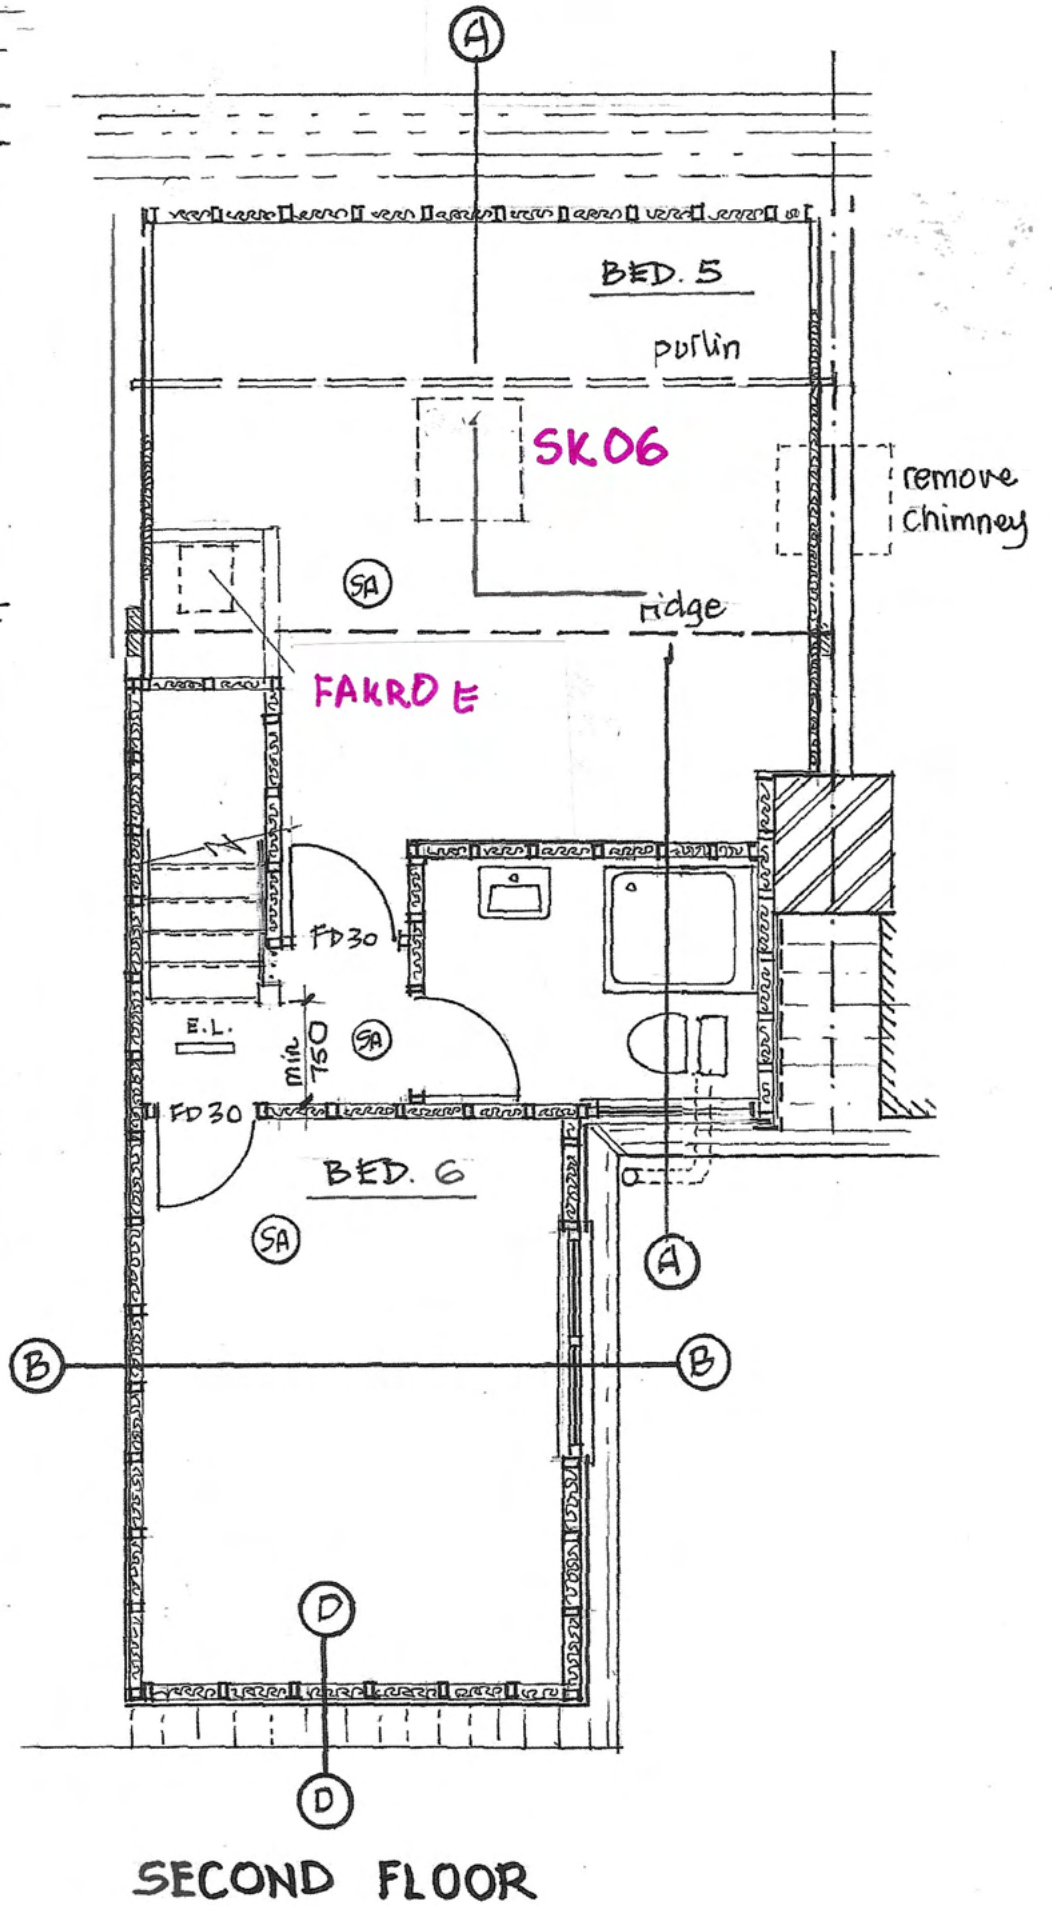


SECOND FLOOR

2


SCALE 1:50@A3

206, MOSELEY ROAD

AMENDED FEB '23

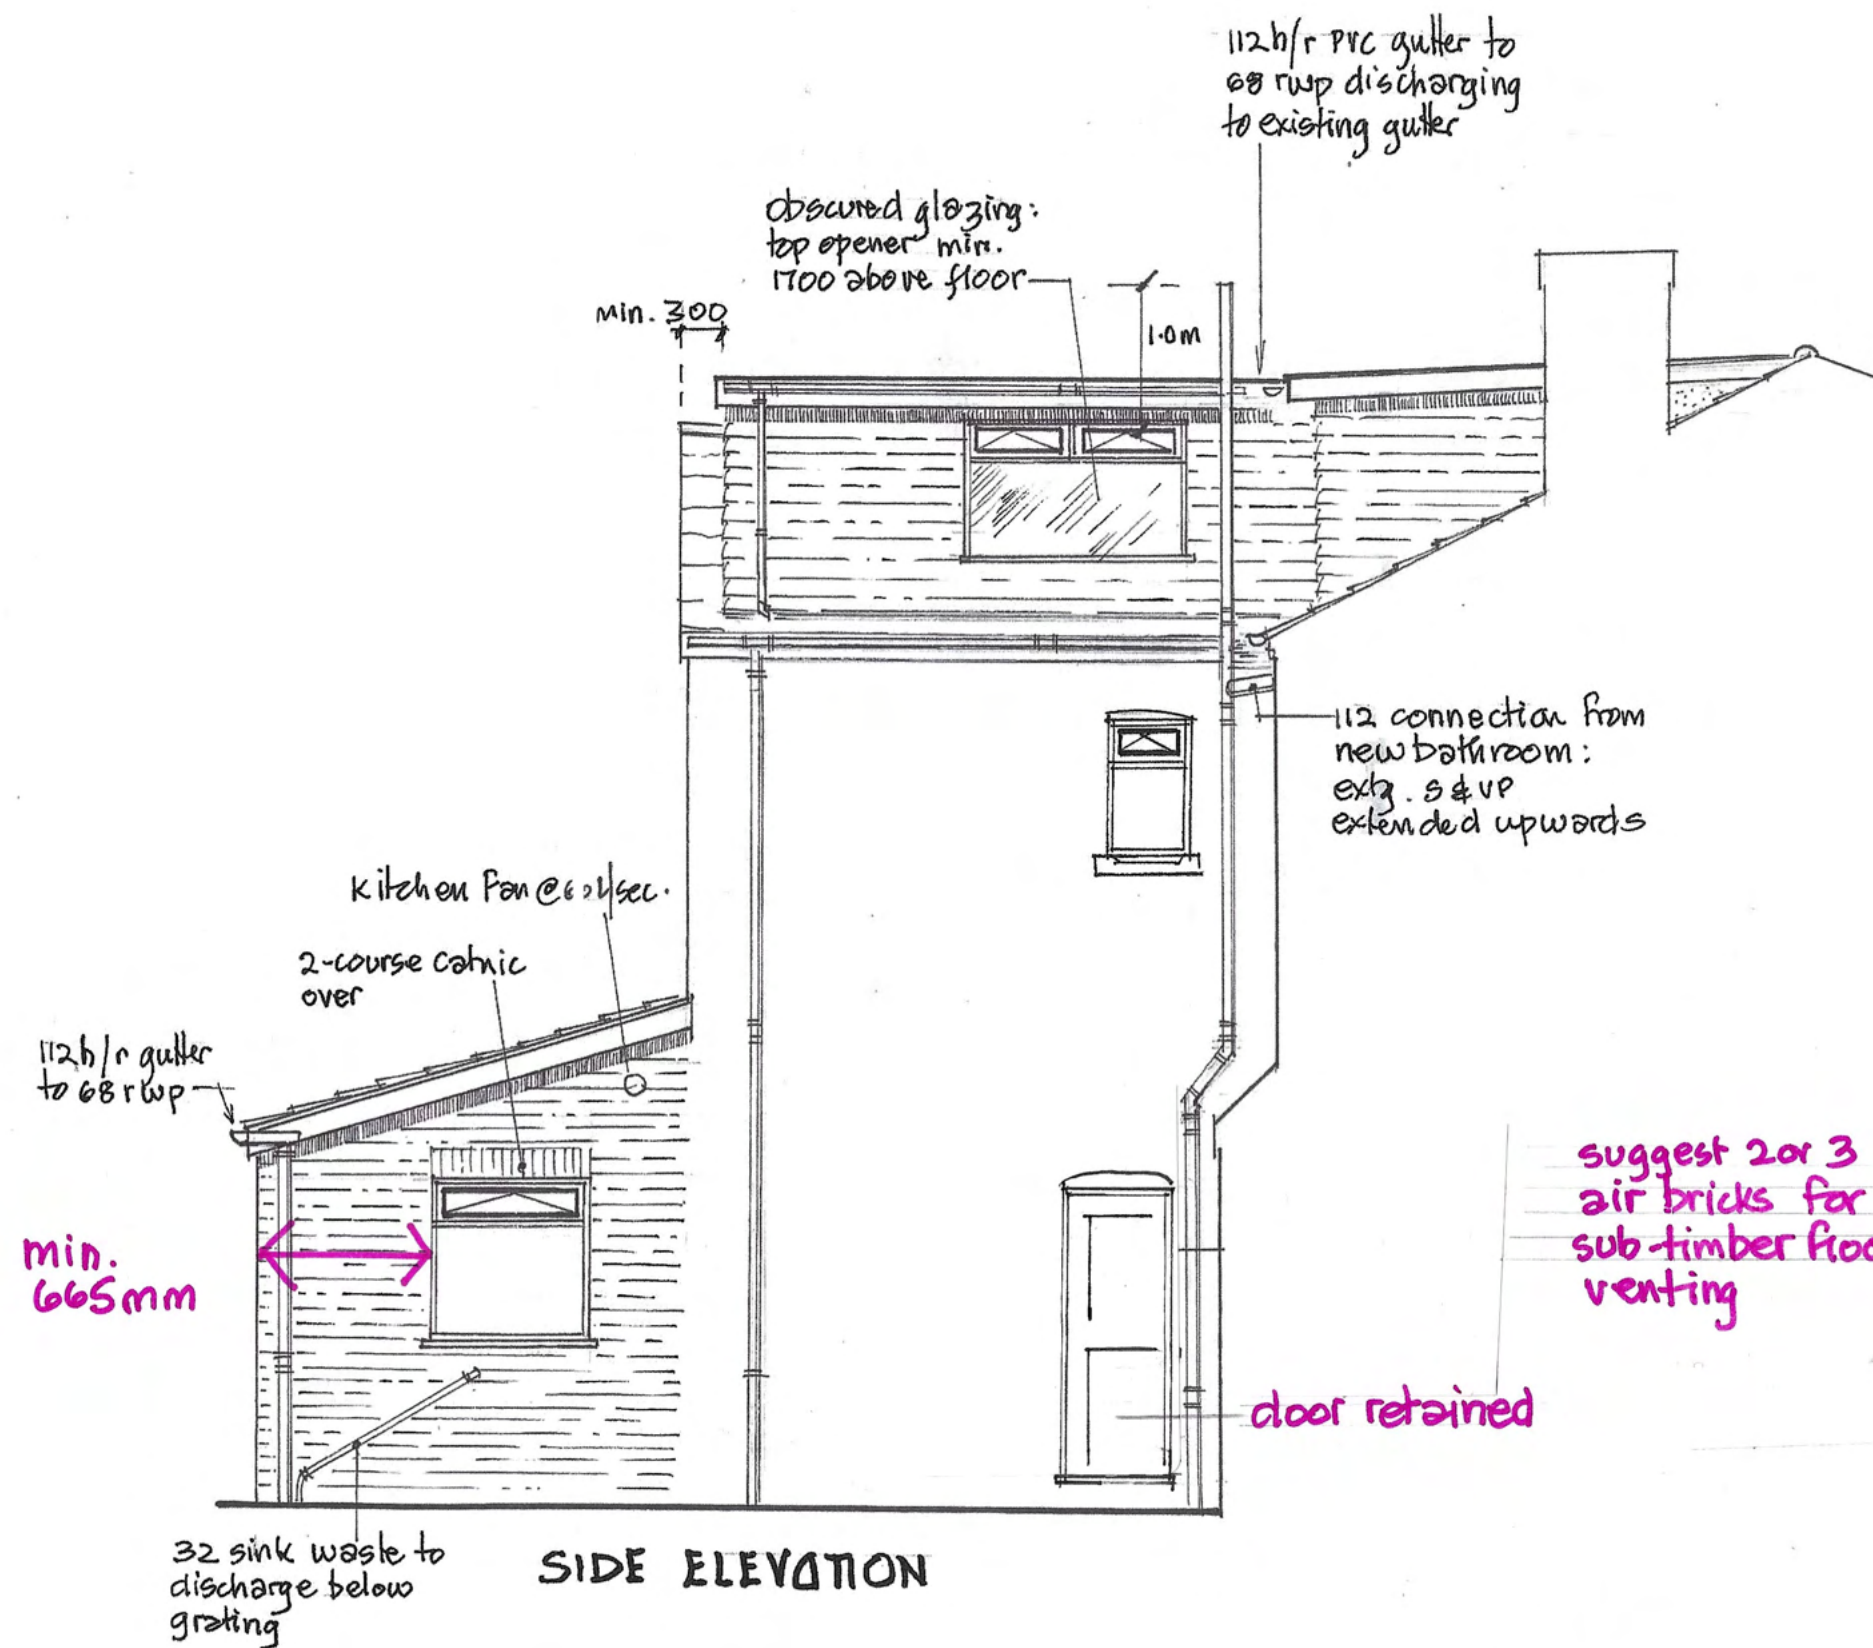


anthracite uPVC
Shiplap cladding

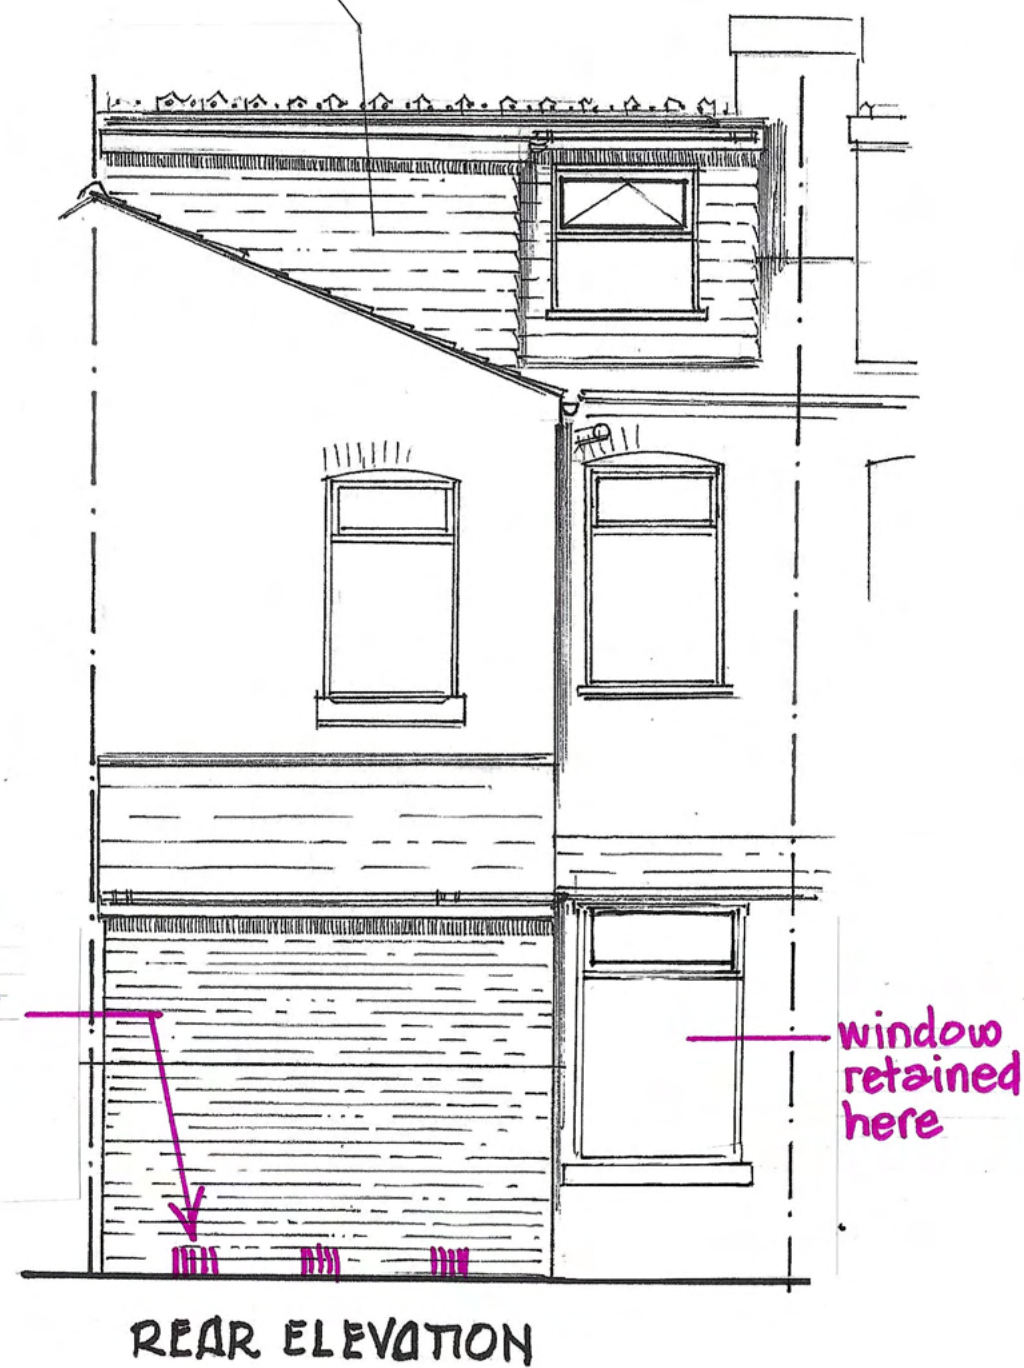

1:50 @ A3

206, MOSELEY ROAD.
AMENDED FEB '23

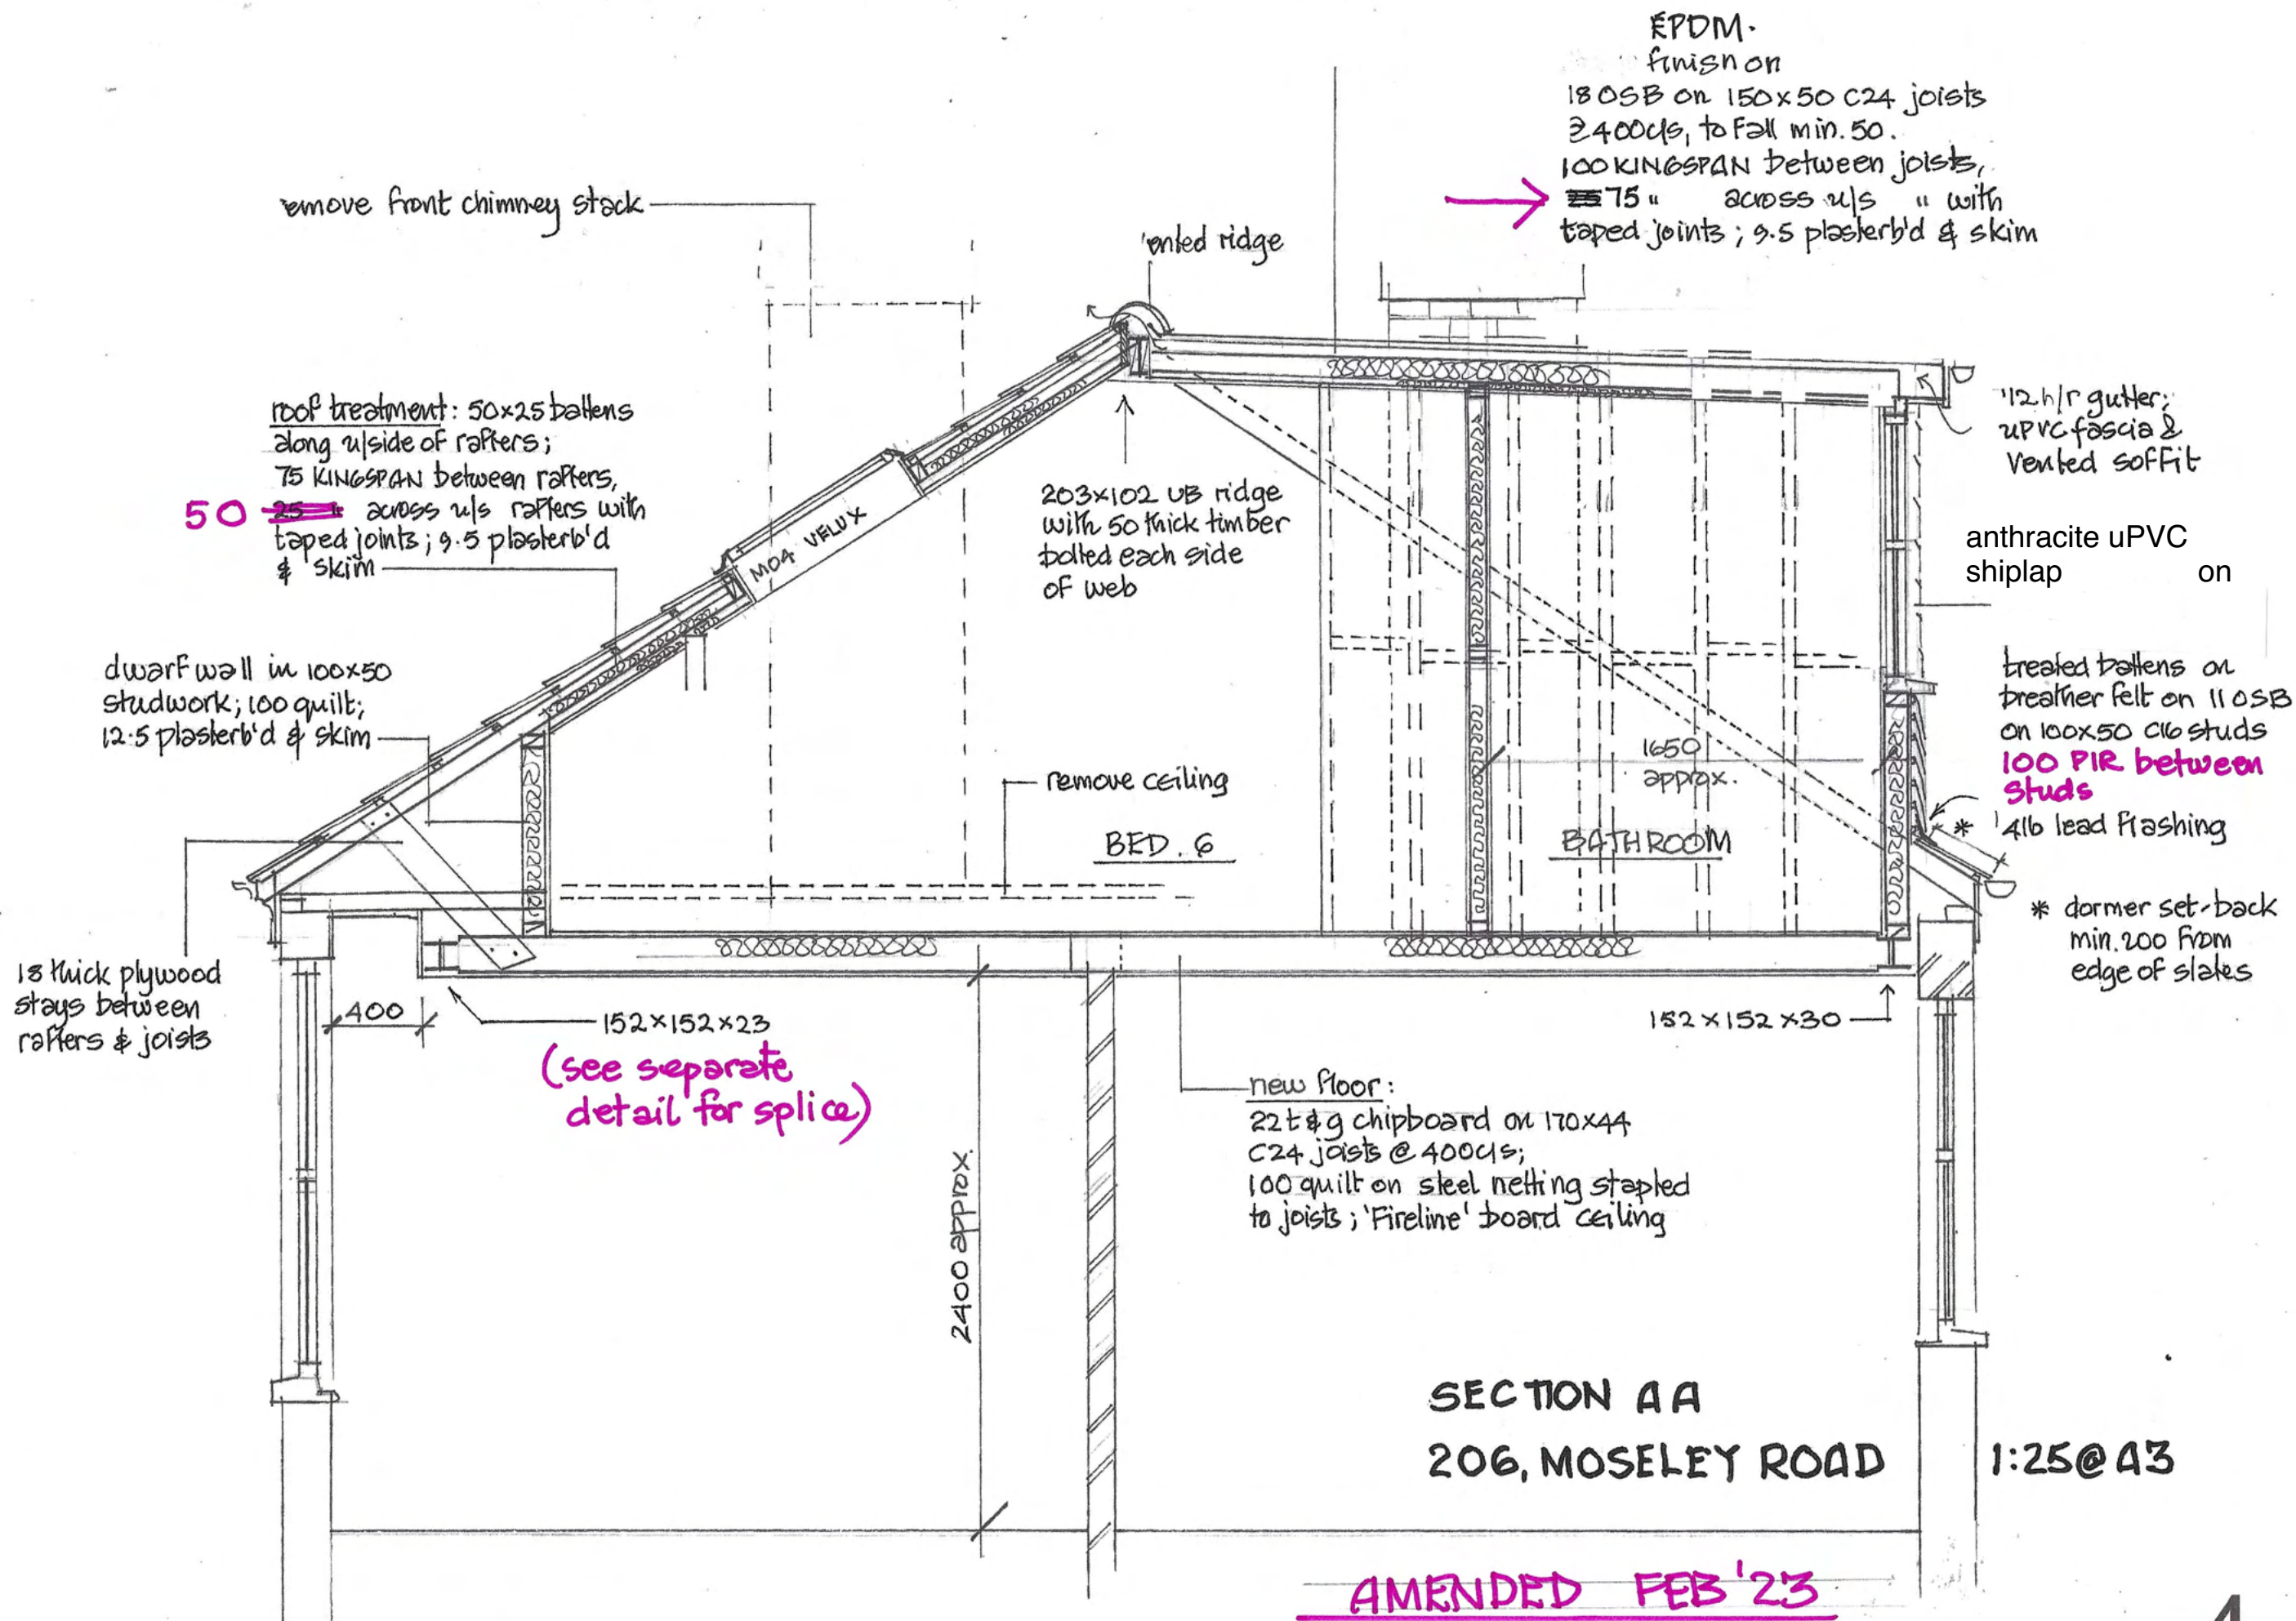

SECTION AA
206, MOSELEY ROAD

1:25@A3

AMENDED FEB '23

MK06

VELUX, with light-well
down to stairwell.

triple

rafters each
side of VELUX

SK06



continue flat roof across
back of chimney & seal
to adjoining dormer roof

203x102 UB, on
215x100 conc pads

150x50 C24 joists
@ 400 c/s



100x50 wall plate

ROOF STRUCTURE TO DORMER

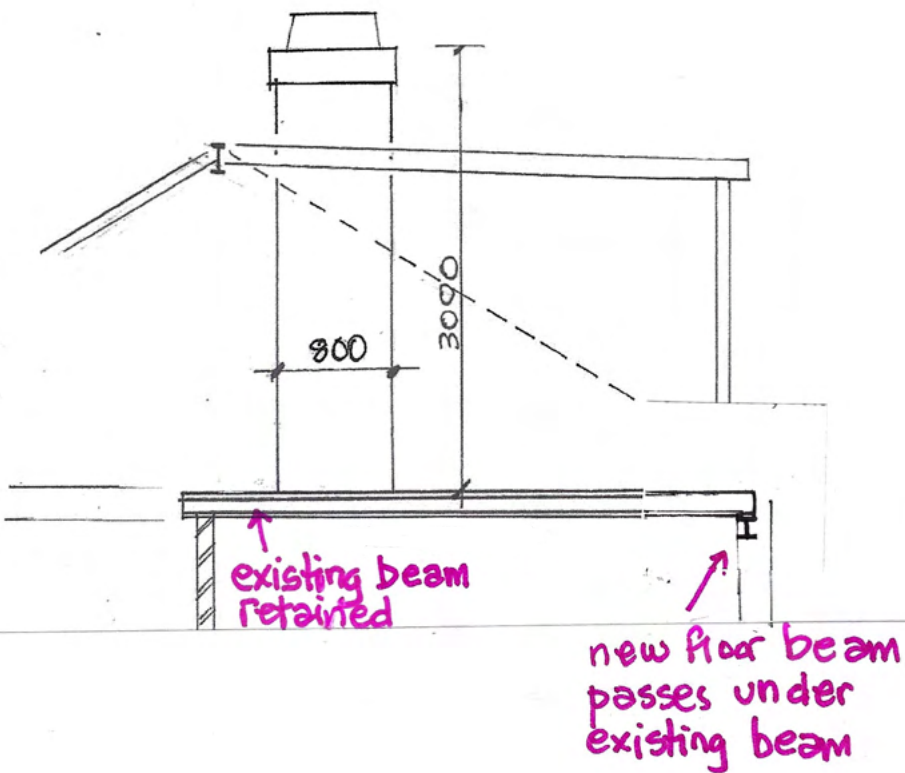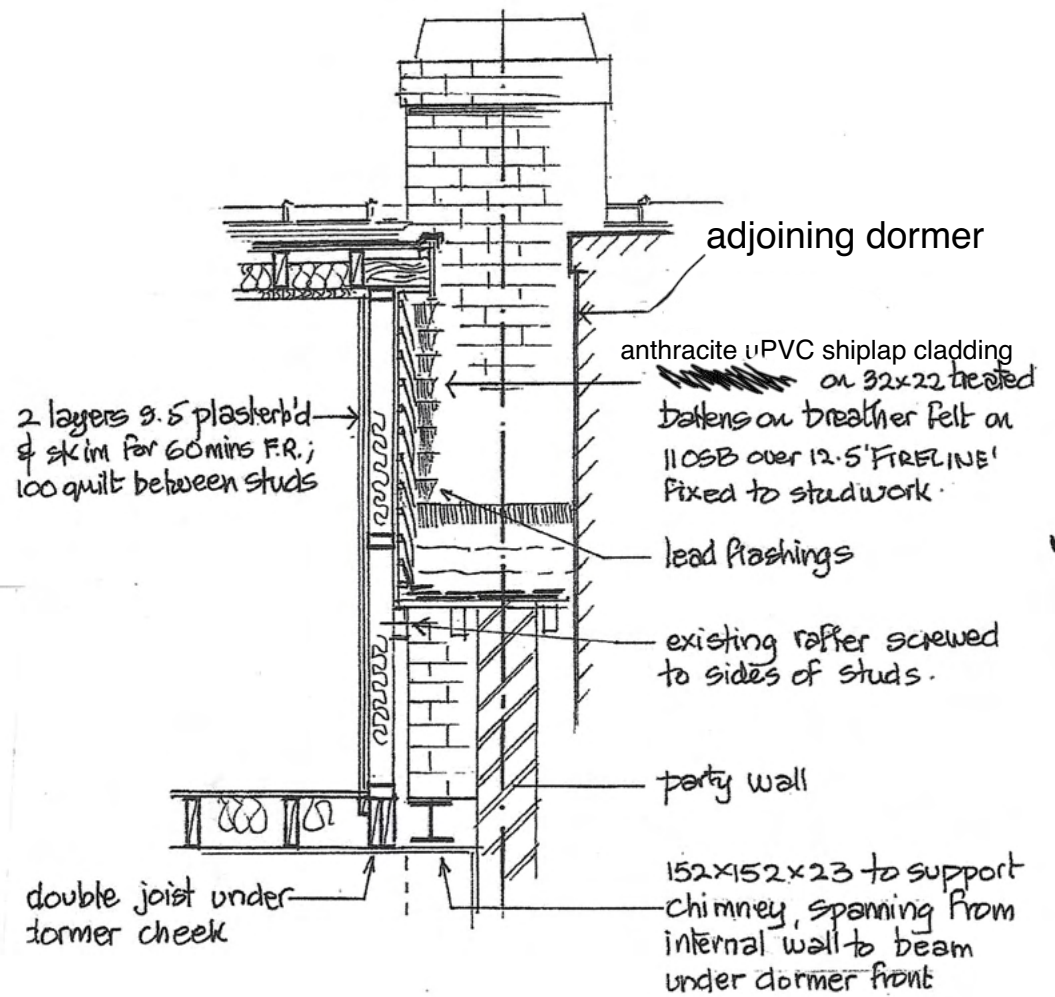

CHIMNEY SUPPORT & DORMER ROOF
206, MOSELEY ROAD.

AMENDED PLAN FEB'23 5

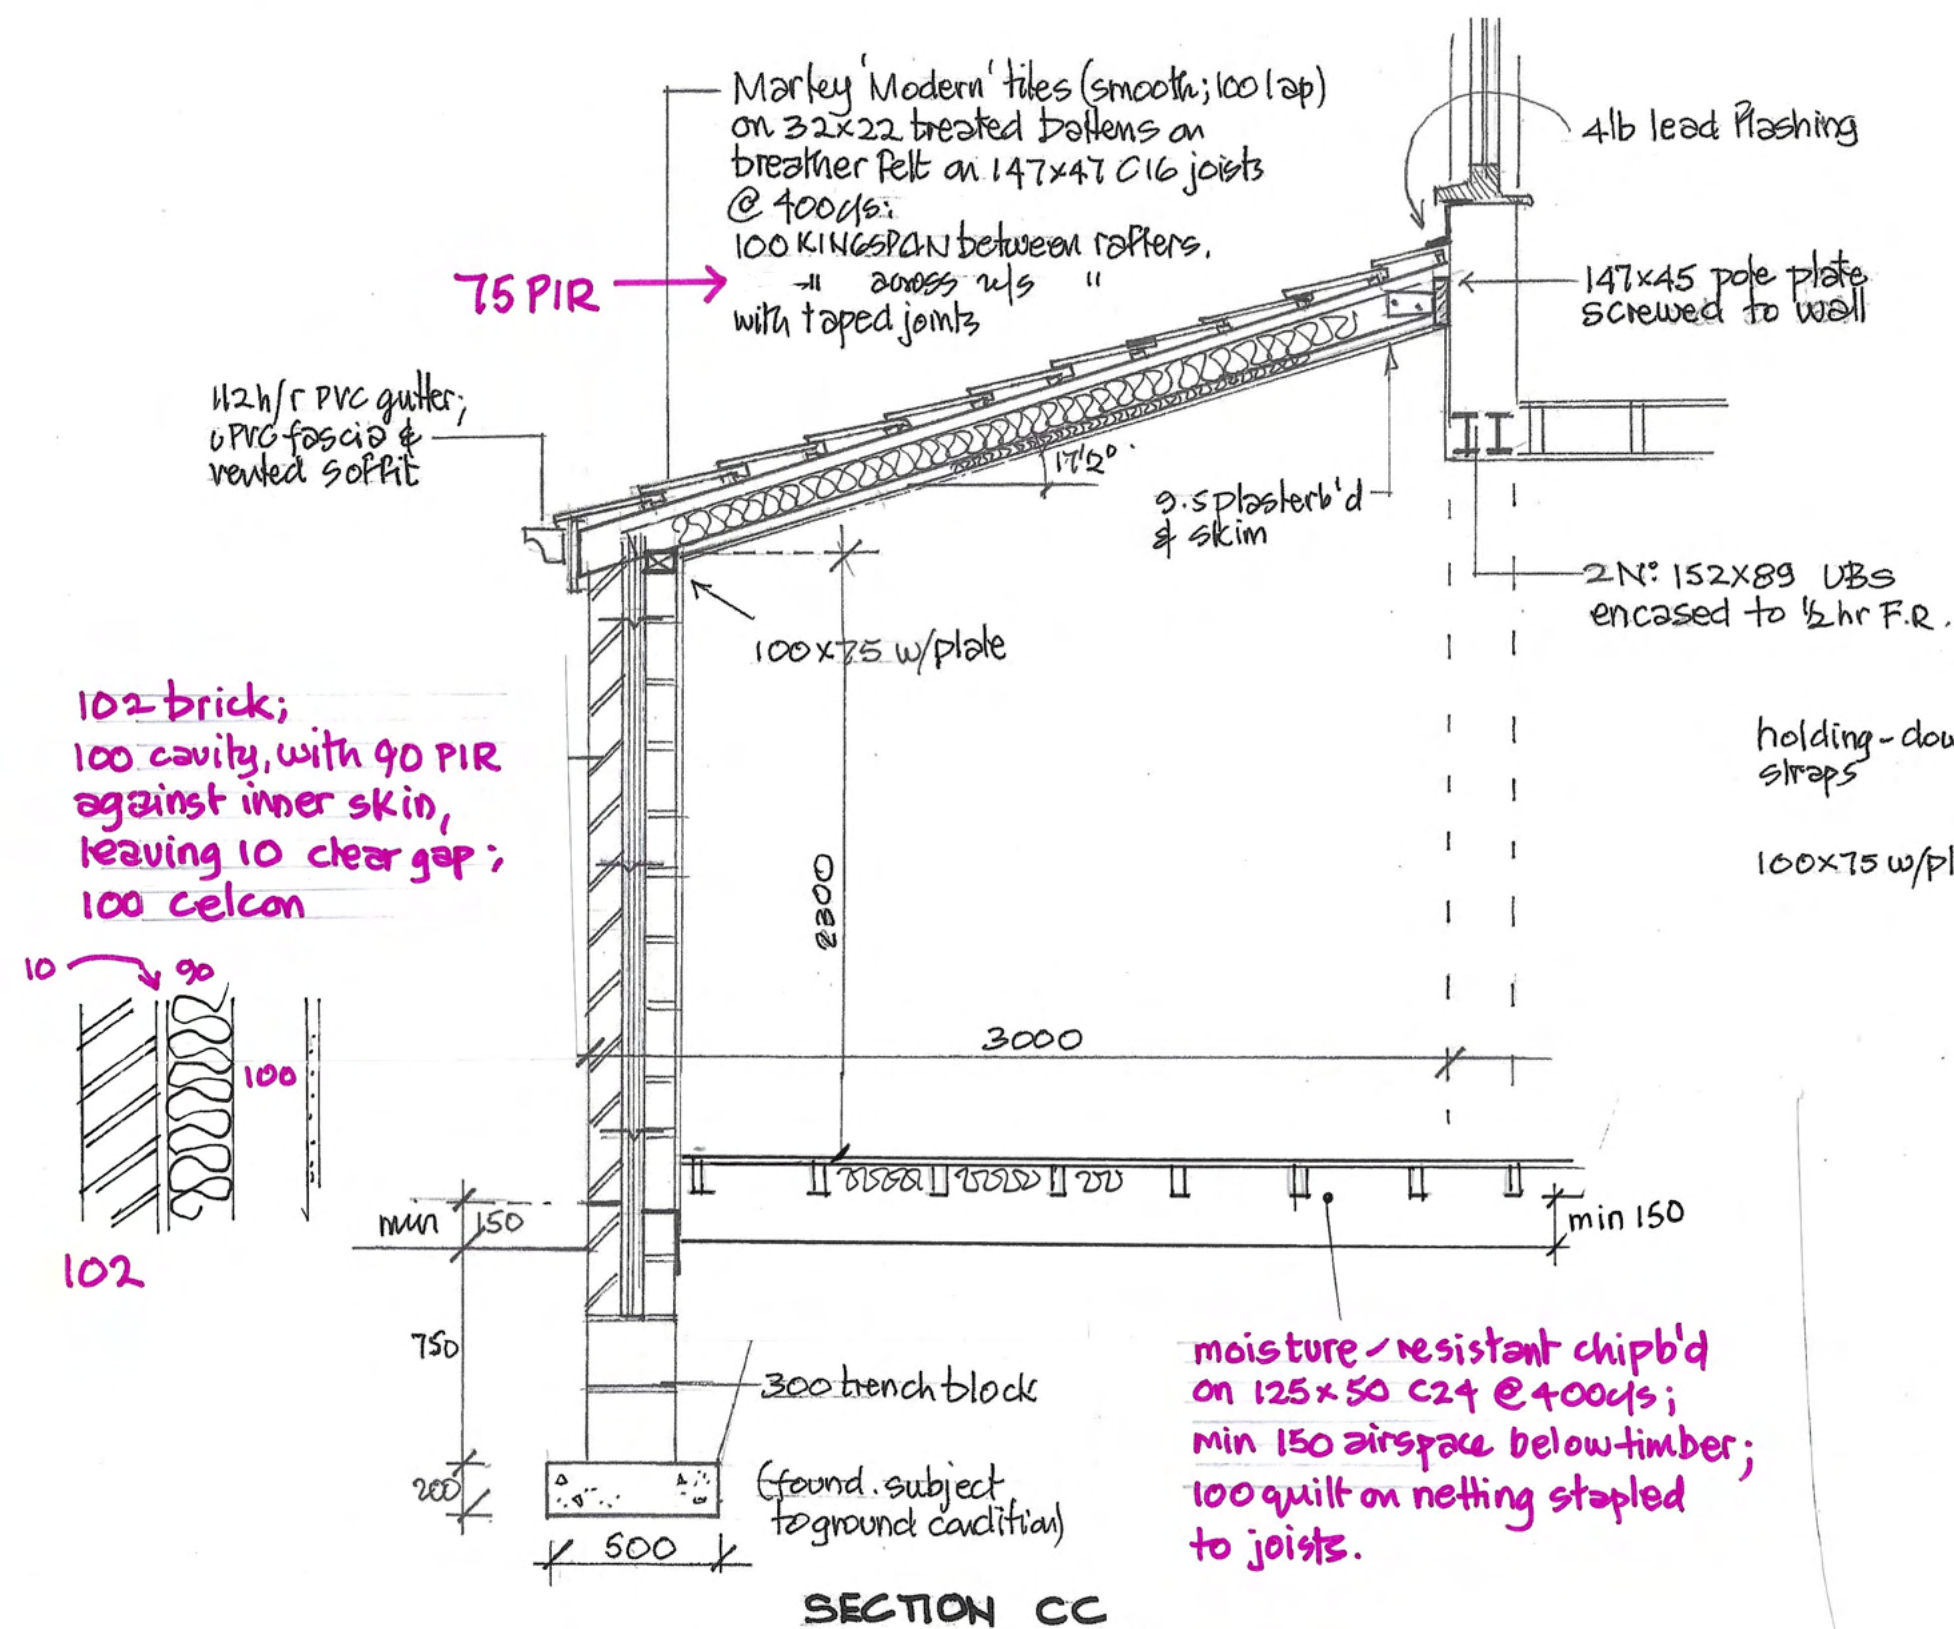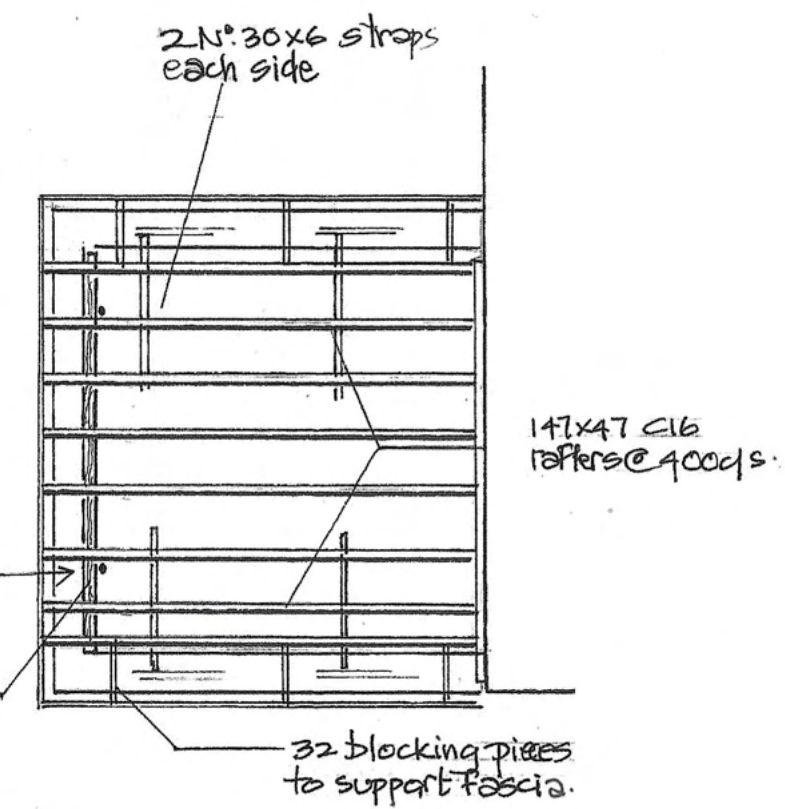


ROOF STRUCTURE

REAR GROUND FLOOR EXT^N
206, MOSELEY ROAD


AMENDED PLAN FEB'23

anthracite shiplap cladding on
battens on breather felt on 6
'Masterboards' screwed to studs

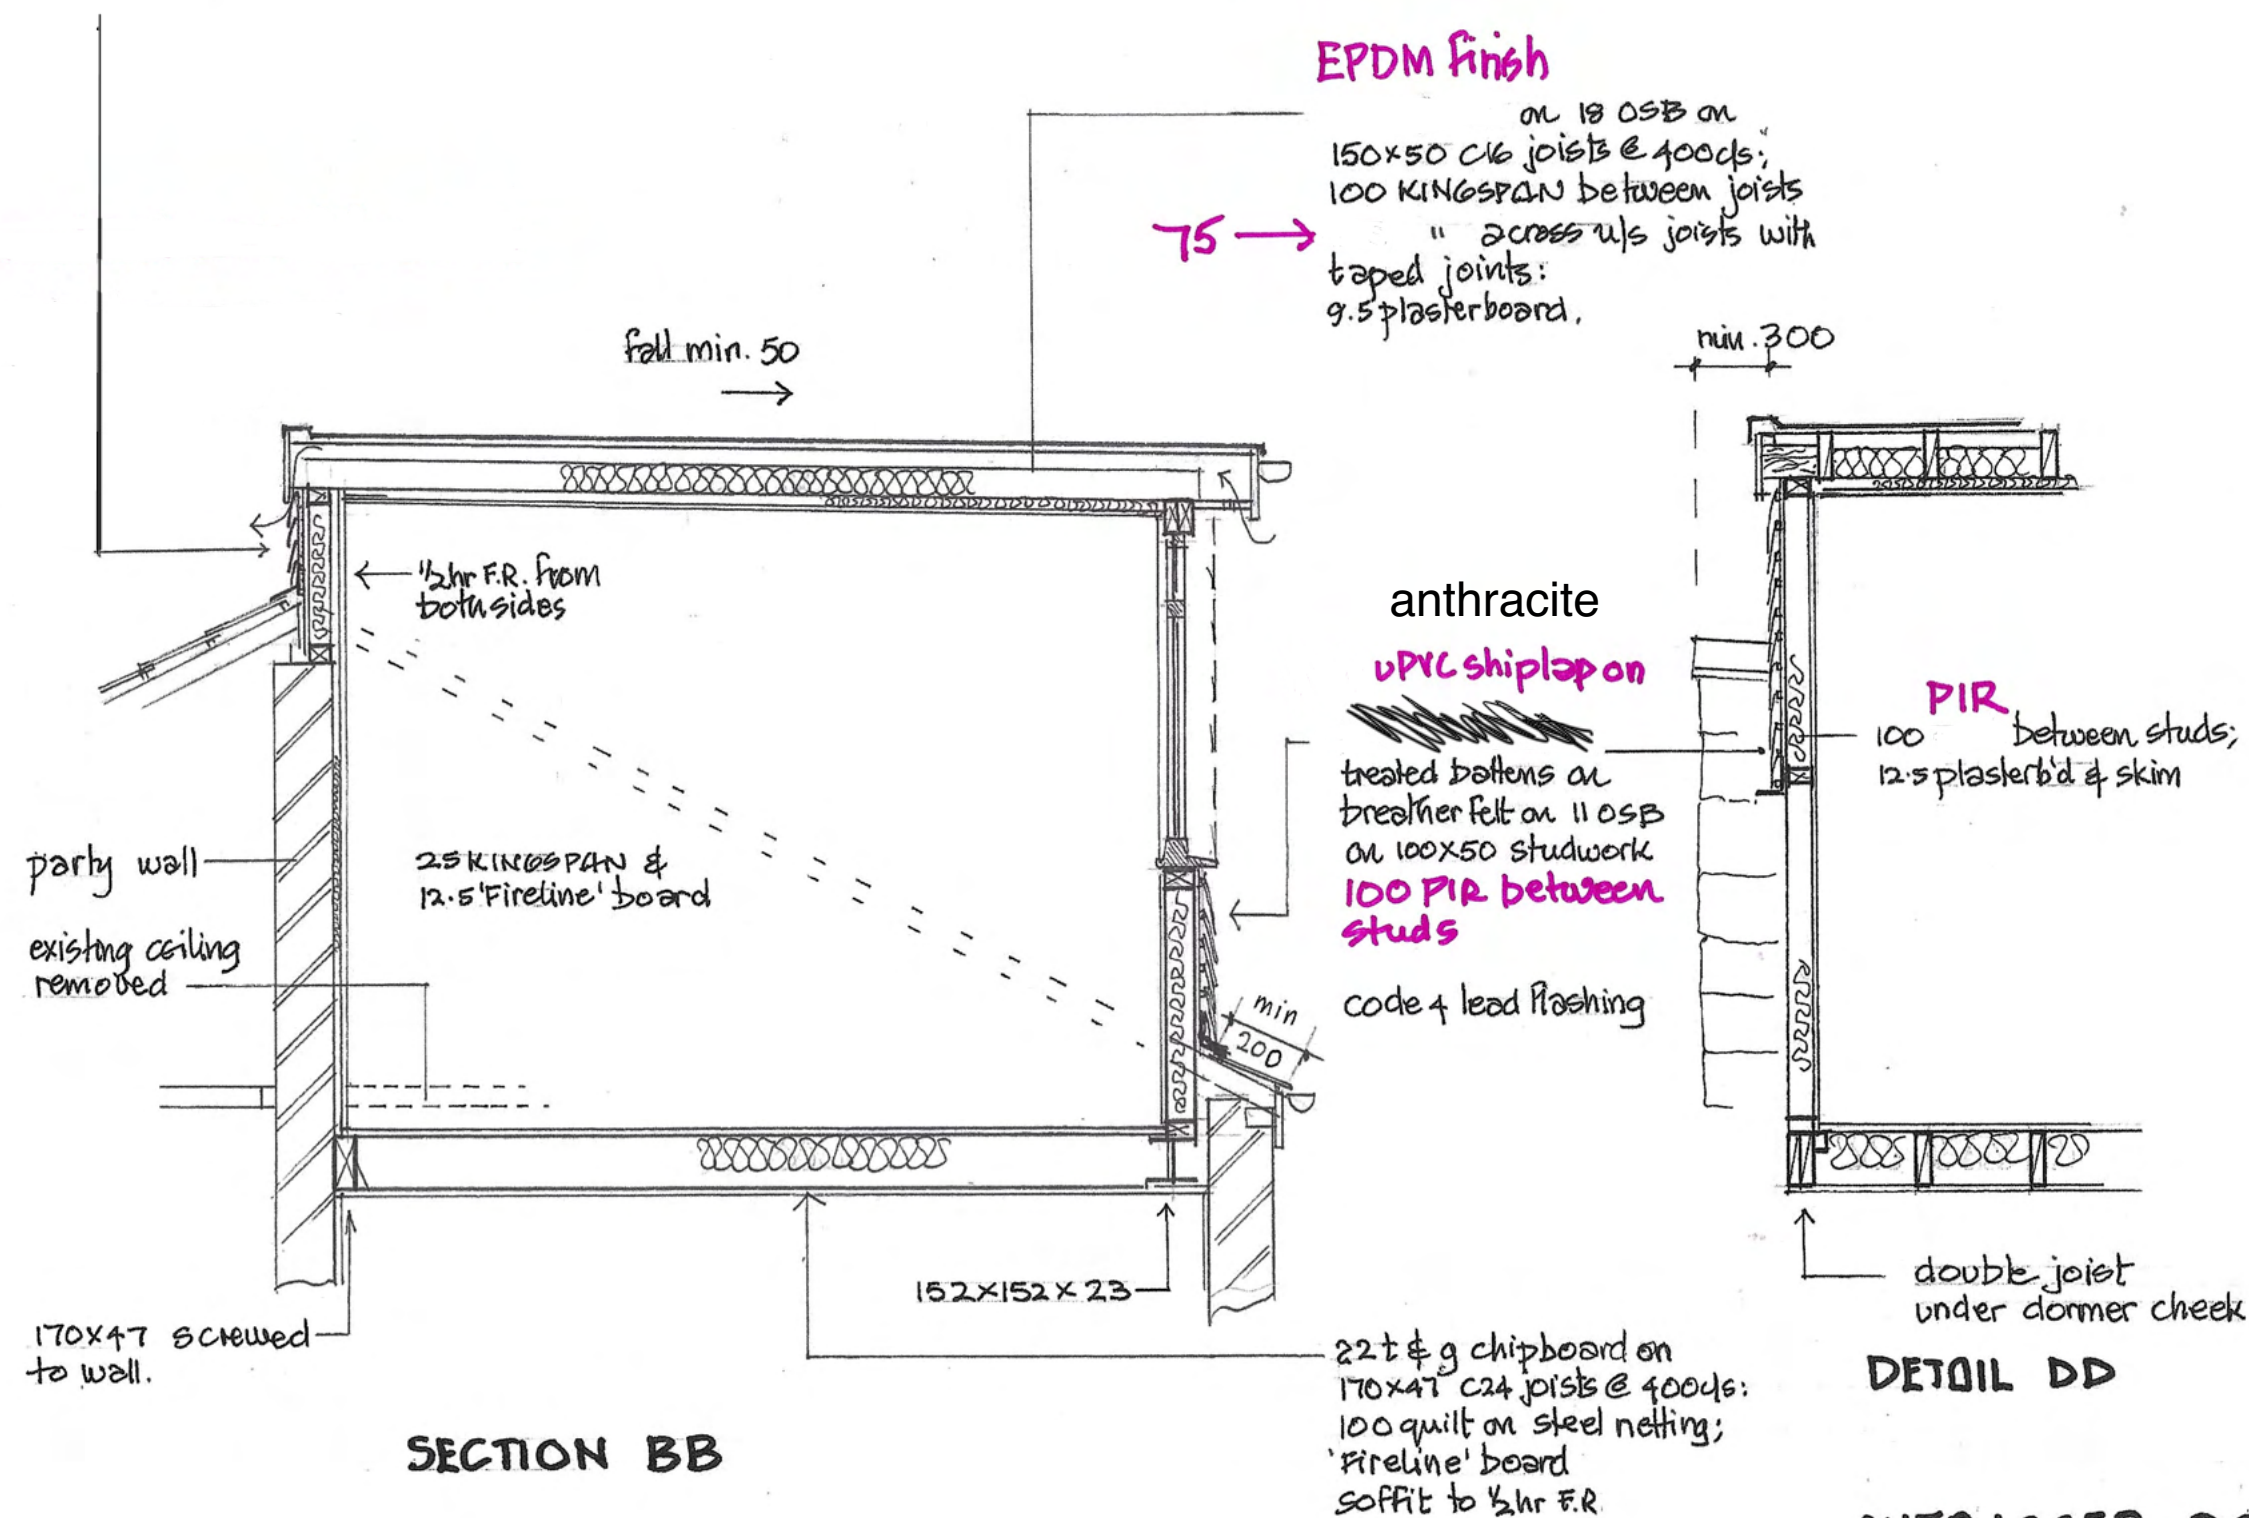


OUTRIGGER DORMER
206, MOSELEY ROAD

AMENDED PLAN FEB '23

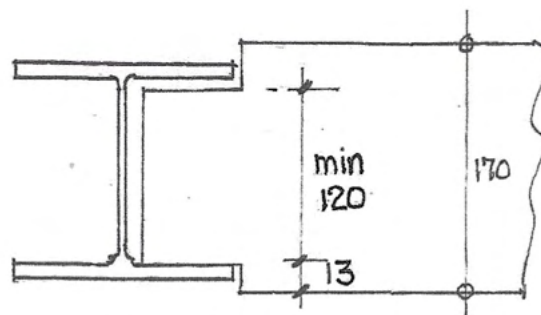

JOIST NOTCHING

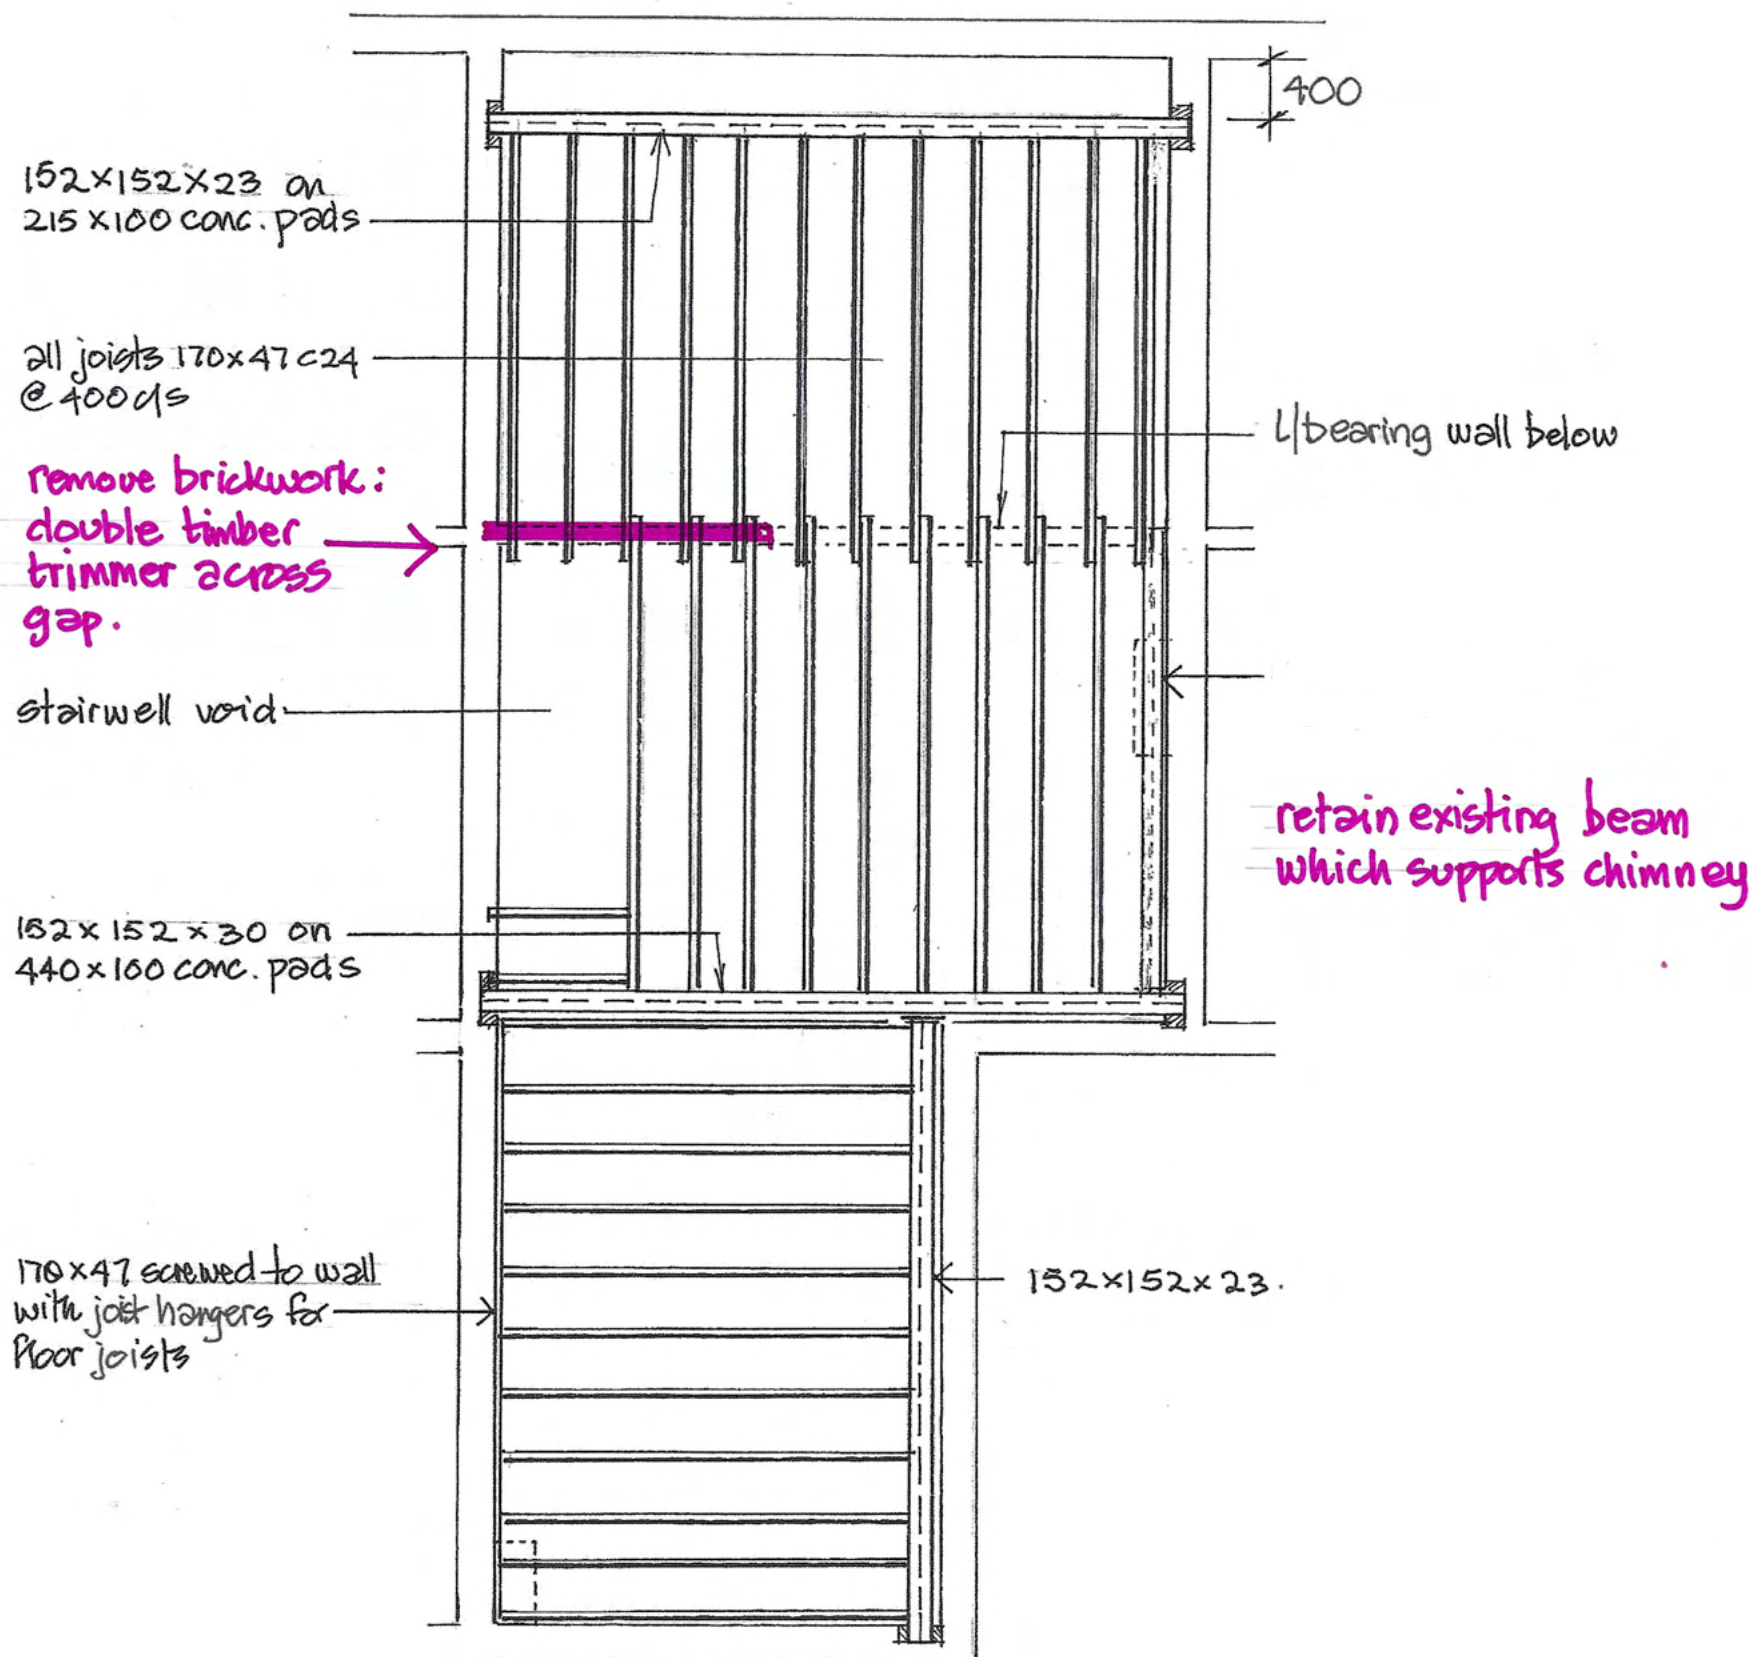

1:50 @ A3

LOFT FLOOR STRUCTURE
206, MOSELEY ROAD

AMENDED PLAN FEB '23