



REVISIONS:	
REV:	DATE
DETAILS OF REVISION	

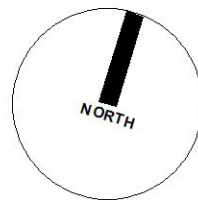

WELLINGTON STREET

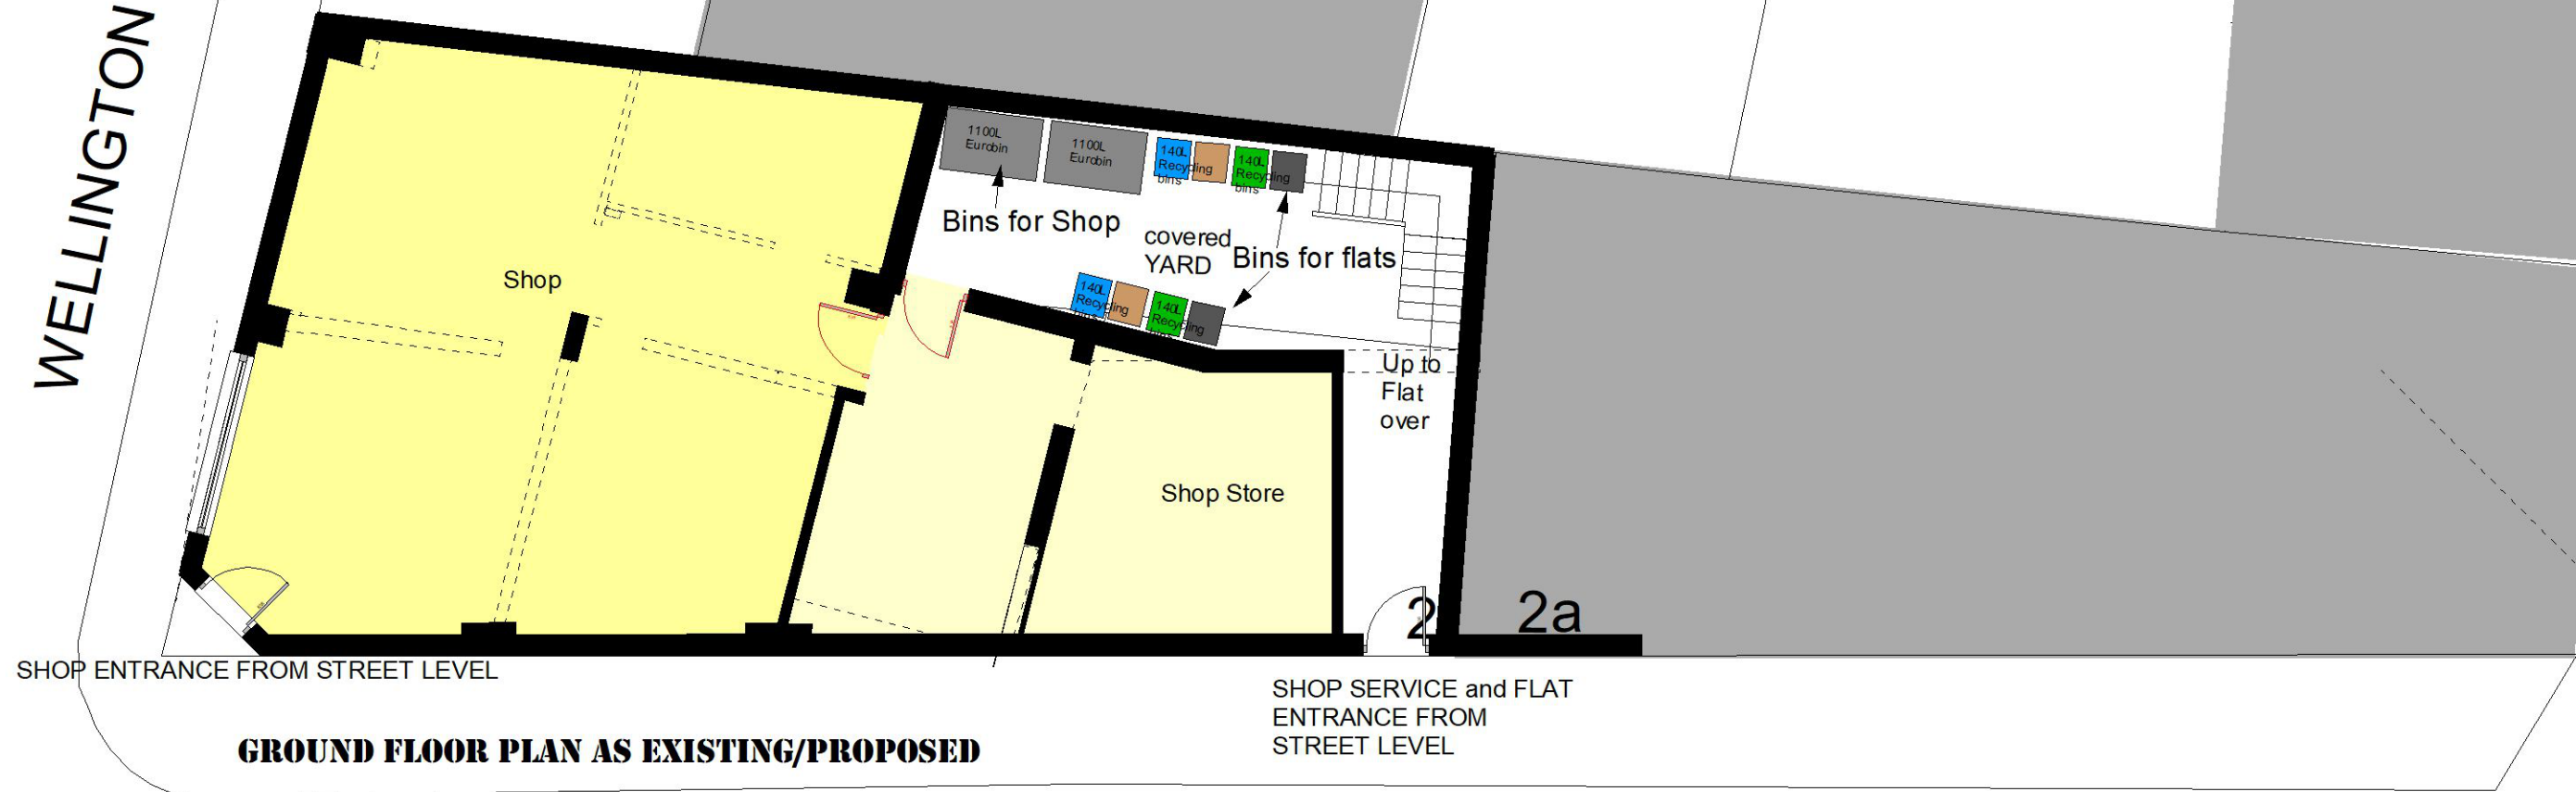

D@C DESIGN
ARCHITECTURE & PLANNING
0776 452 3545 0161 425 3934

CLIENT:	Mr H Khan
SCALE:	1:100 @ A3
DATE:	Nov 2023

DRAWING: **GROUND FLOOR PLAN** as Existing/Proposed

JOB TITLE: **PD APPLICATION for 2 flats over retail - 79 Wellington Street & 2 Jessop Street, Gorton, M18 8TZ**

P04