




SETTING OUT DIMENSIONS INDICATIVE ONLY. DRAWING TO BE READ
IN CONJUNCTION WITH ARCHITECTURAL AND MEP DRAWING
PACKAGES.

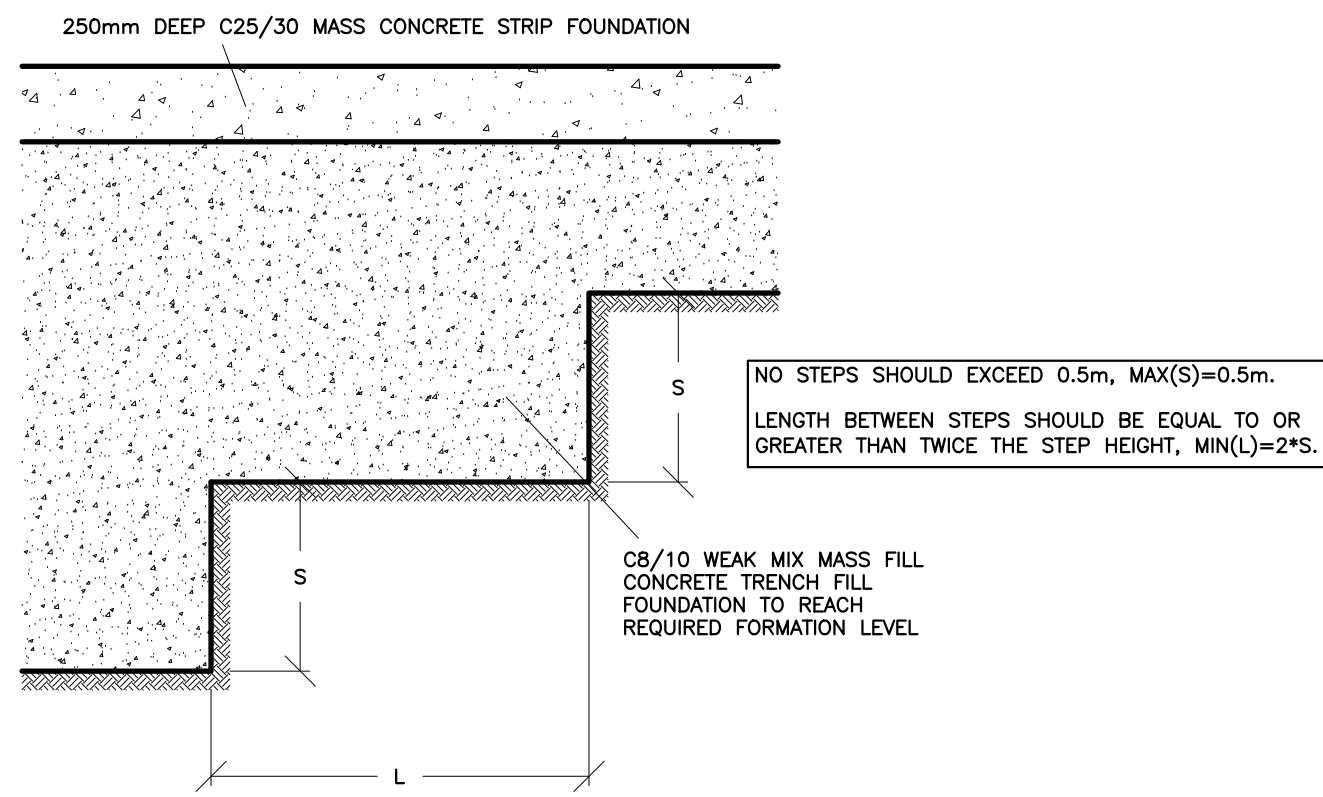


TYPICAL STEP DETAIL WEAK
MIX TRENCH FILL (1:20)

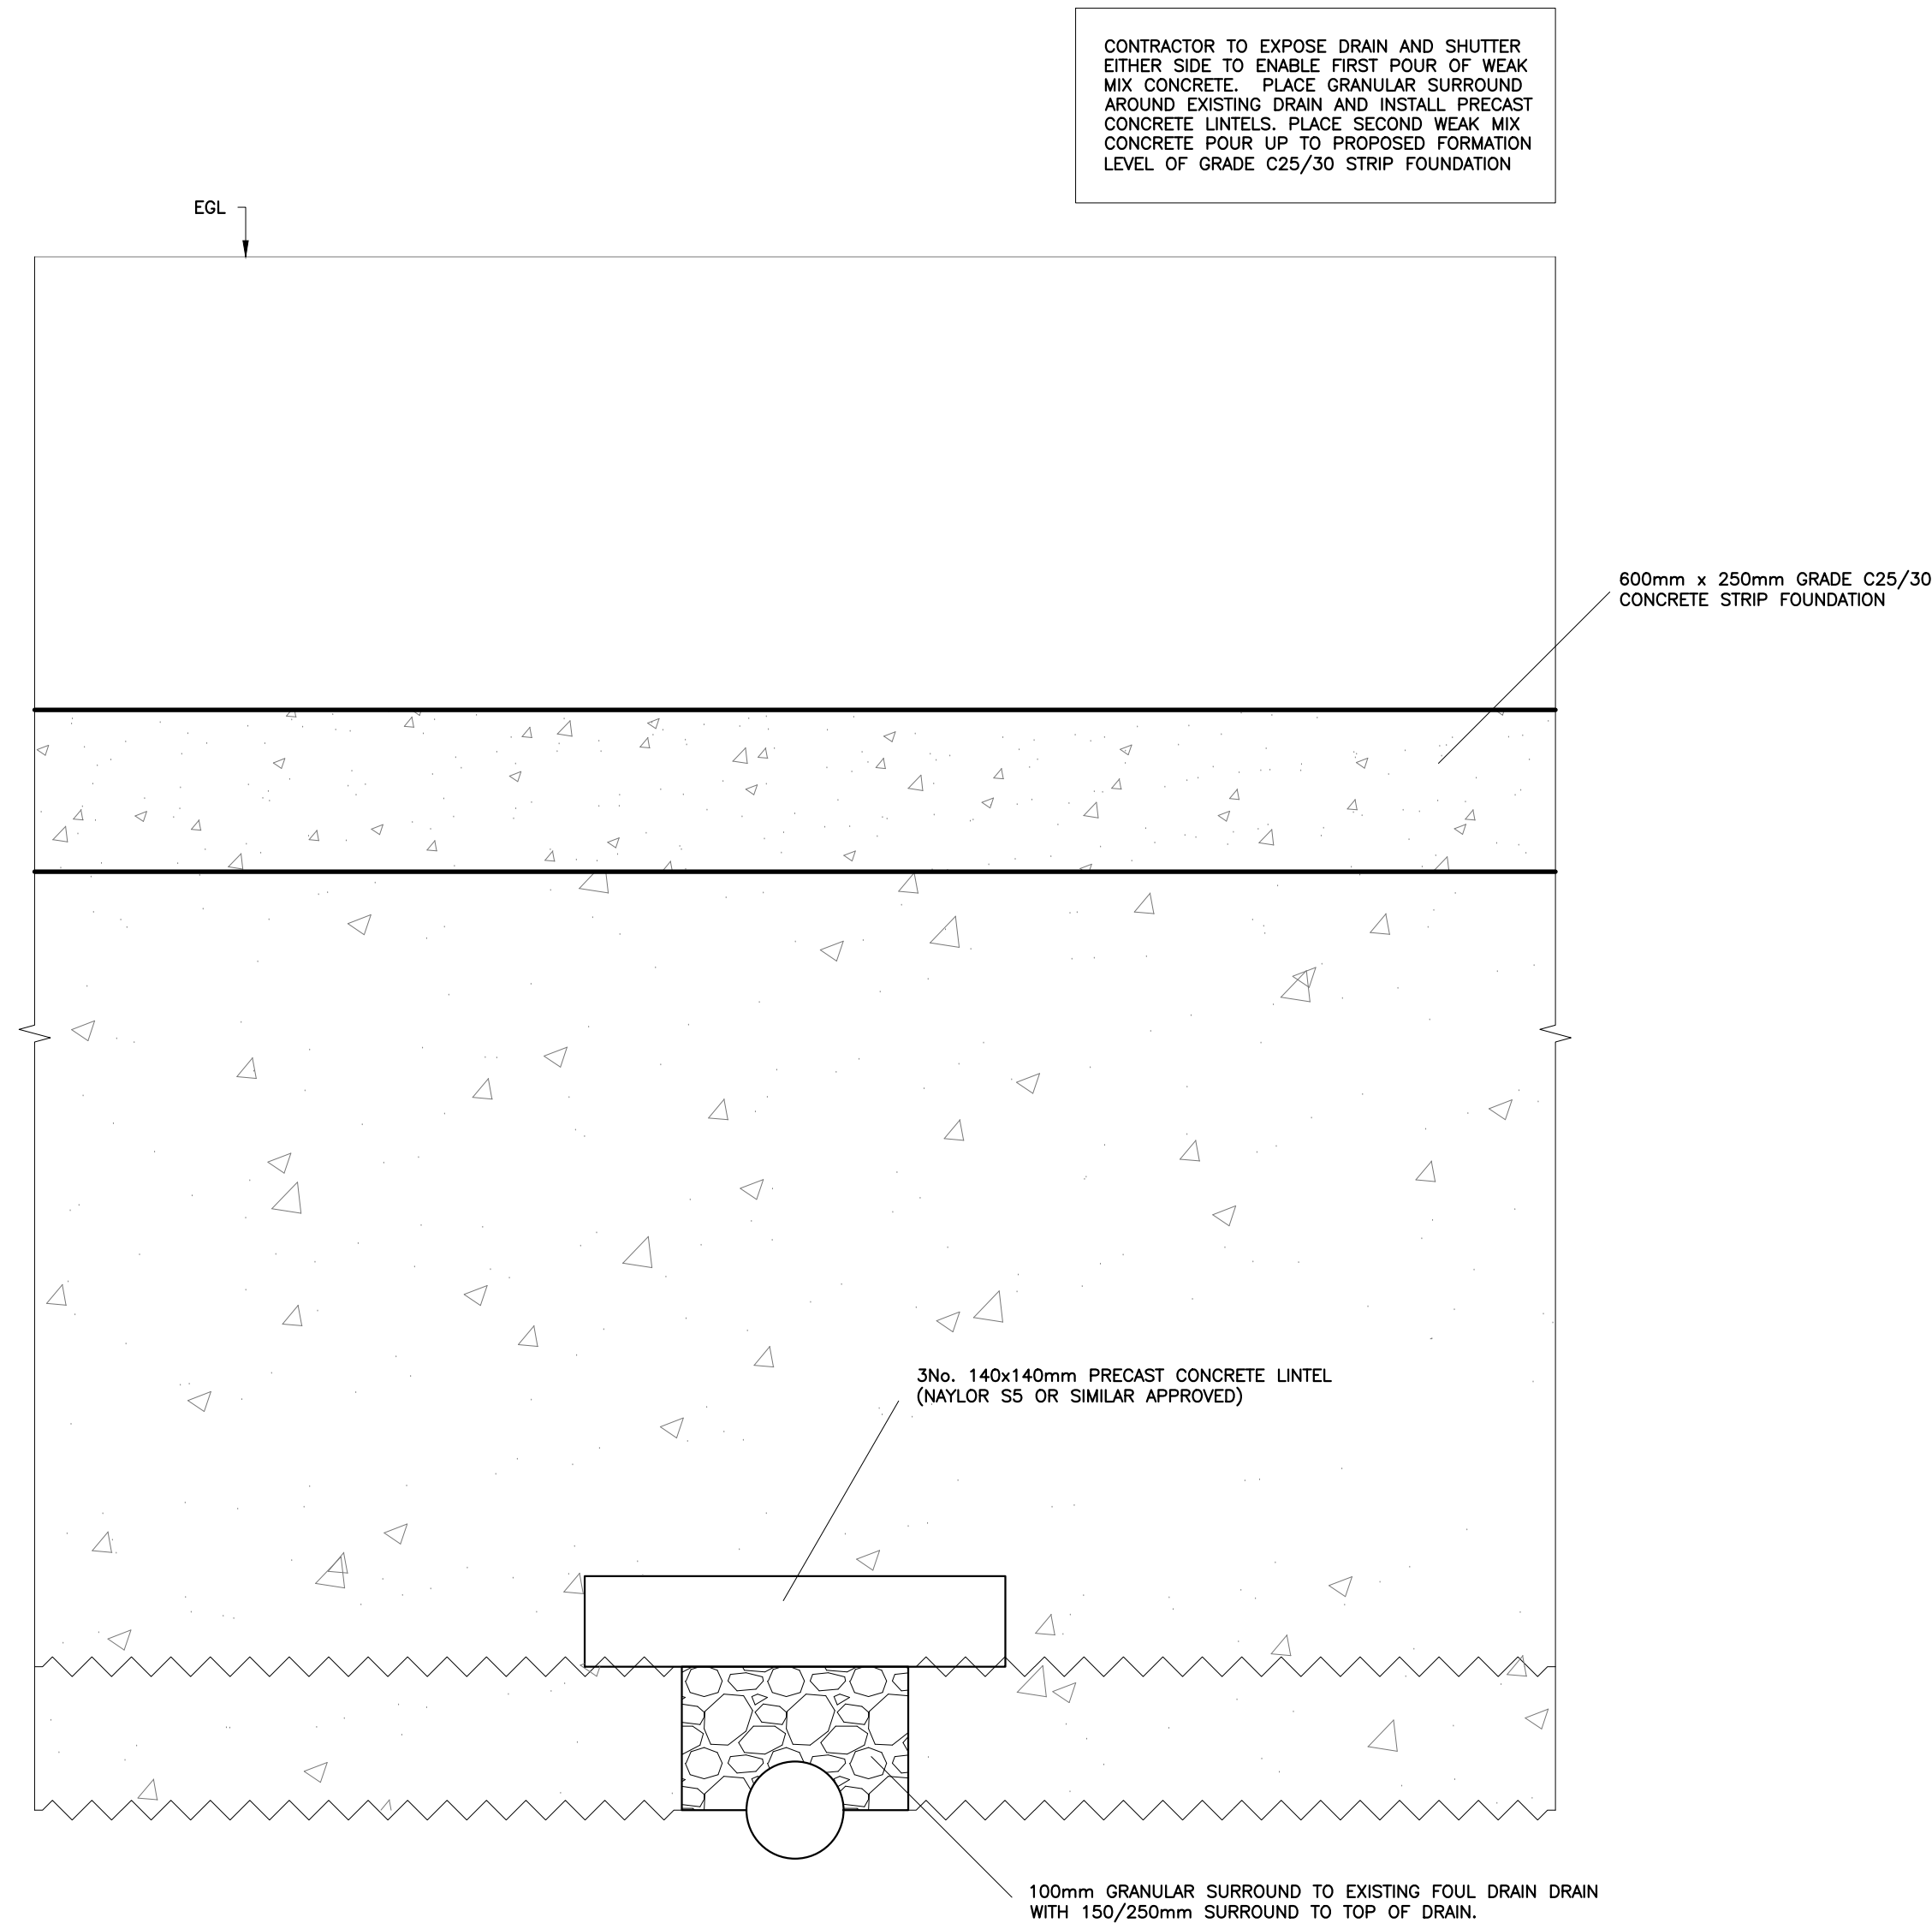

DETAIL '01' INDICATING FOUNDATION OVER EXISTING
FOUL DRAIN (1:10)

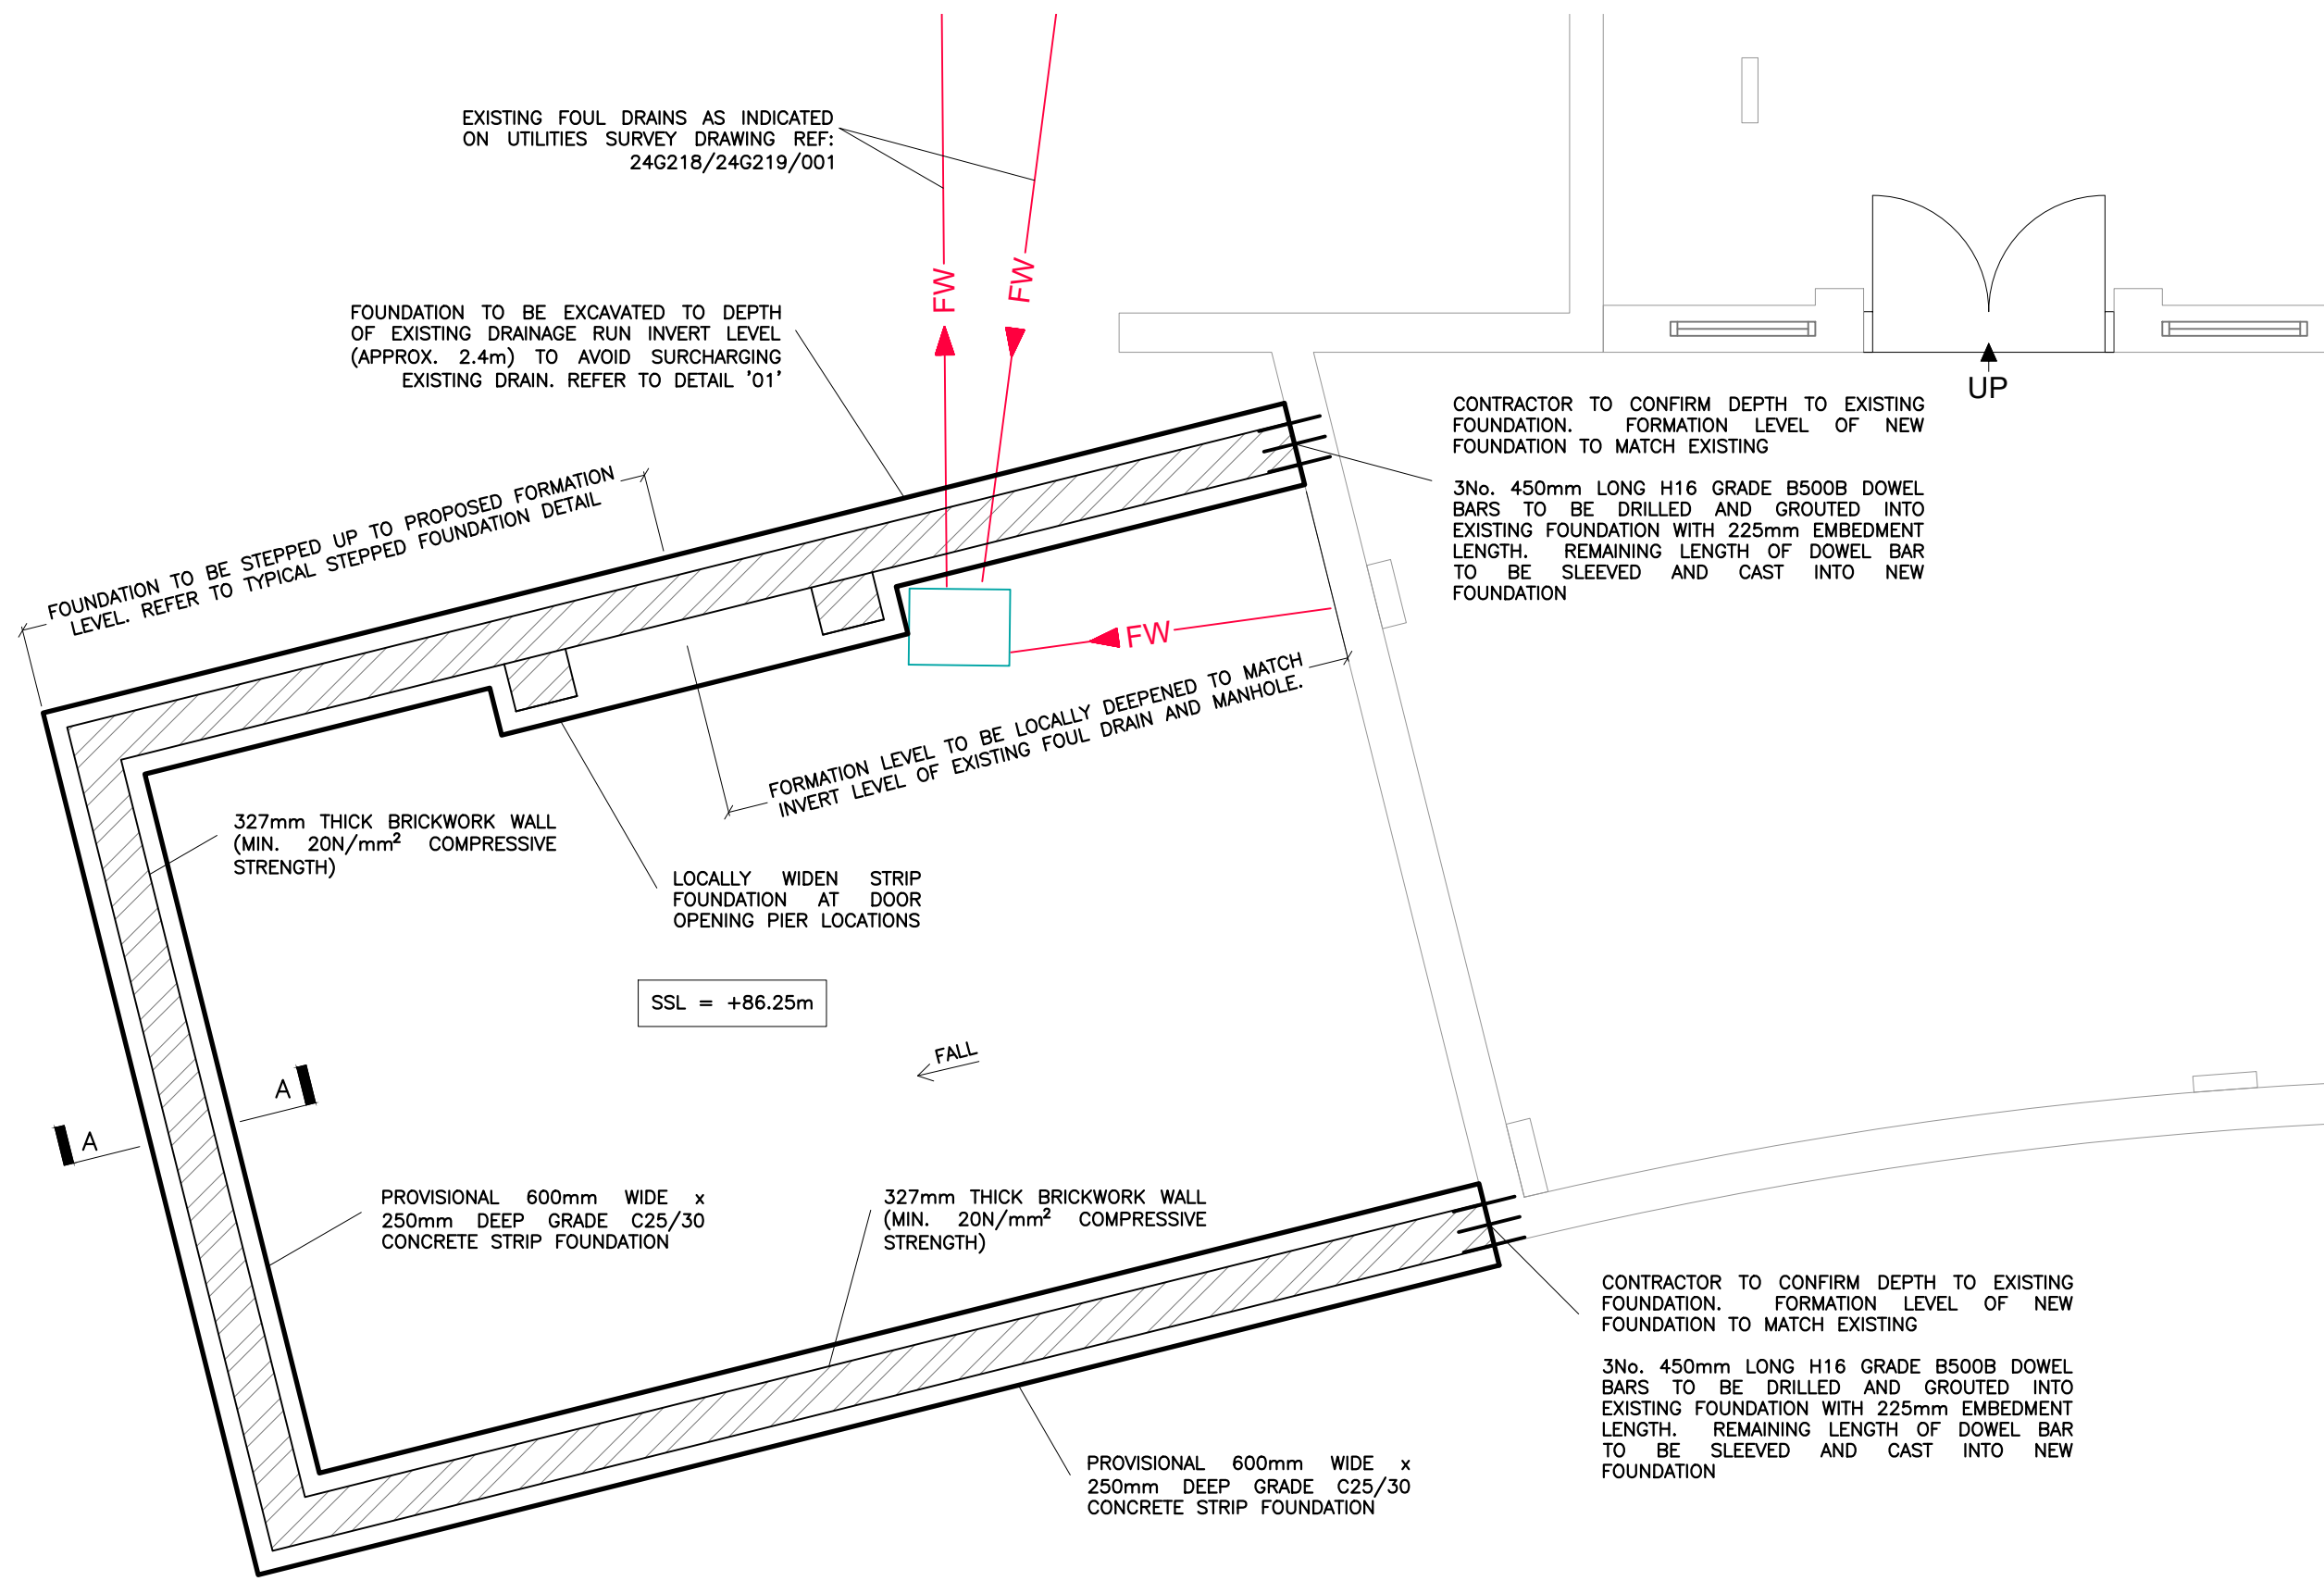

PART-PLAN INDICATING FOUNDATIONS TO
PROPOSED ASHP COMPOUND (1:50)

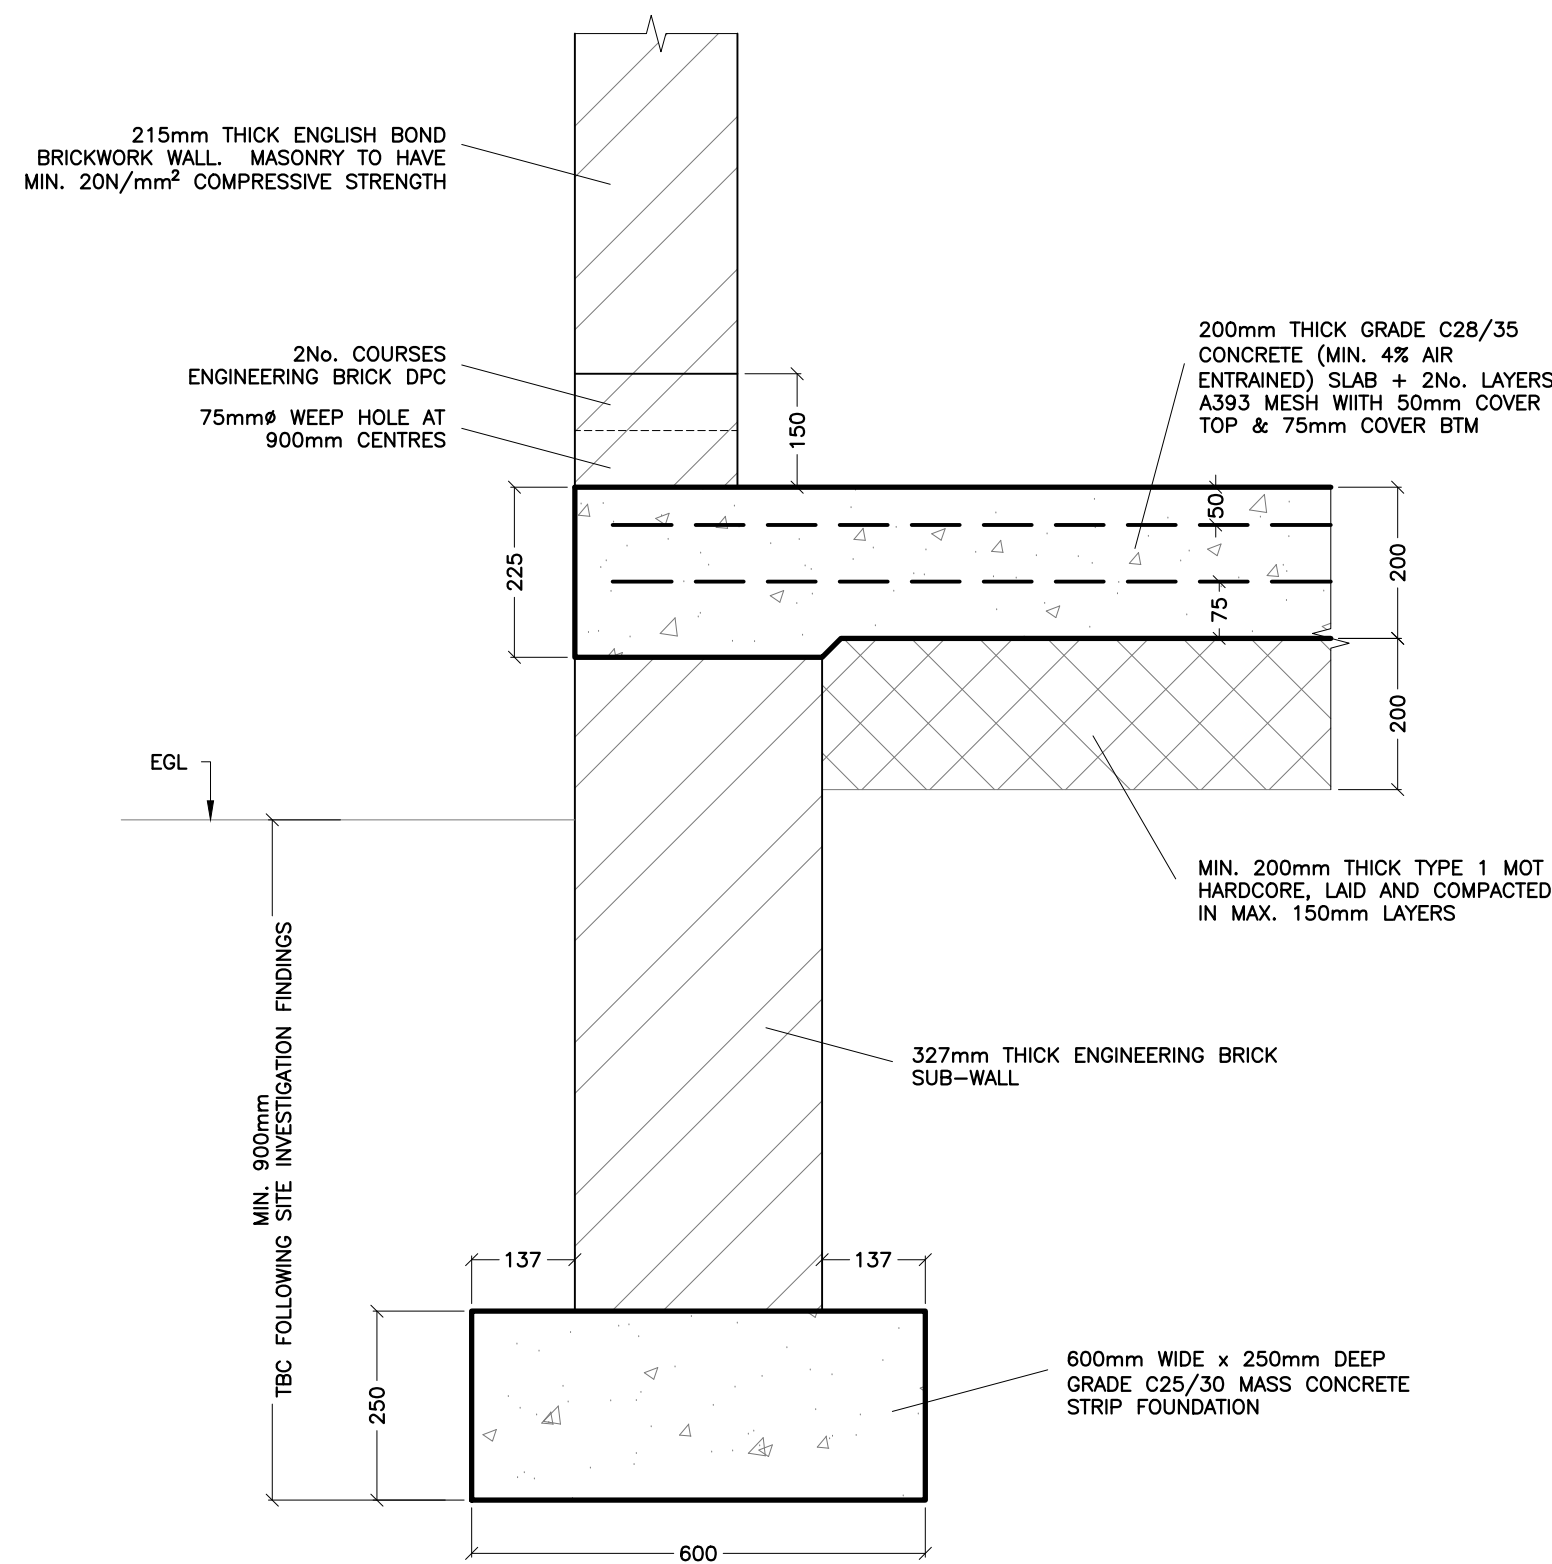

SECTION 'A-A' (1:10)

- 

P01	Slab level & fall direction included					20/12/24
P01	Initial issue					20/11/24
Revision	Description					Issue Date
		Client EQUANS				
a Corby House 38A Chorley New Road Bolton BL1 4AP t 01204 531 208 f 01204 380 474 e info@fgmarkland.co.uk w www.fgmarkland.co.uk		Project Title Manchester City Council Decarbonisation PSDS				
		Drawing Title Blackley Crematorium Chapels Proposed Foundations to ASHP Compound				
Project	Originator	Volume	Level	Type	Role	Number
24127 - FMA - B1 - FN - DR - S - 0001						
Status	Sheet size	Main scale	Secondary scale	Drawn by	Checked by	
S4	A1	1:50	1:10	BG	NPC	
Revision	THIS DRAWING IS THE PROPERTY OF FREDERICK G. MARKLAND ASSOCIATES LIMITED AND SHOULD NOT BE REPRODUCED WITHOUT WRITTEN PERMISSION. CONTRACTORS ARE TO CHECK ALL LEVELS AND DIMENSIONS ON SITE PRIOR TO COMMENCEMENT OF WORKS AND REPORT ANY DISCREPANCIES TO THE DESIGNERS. DO NOT SCALE THIS DRAWING.					
P02						