




1 Site - Block Plan - Existing
1 : 200

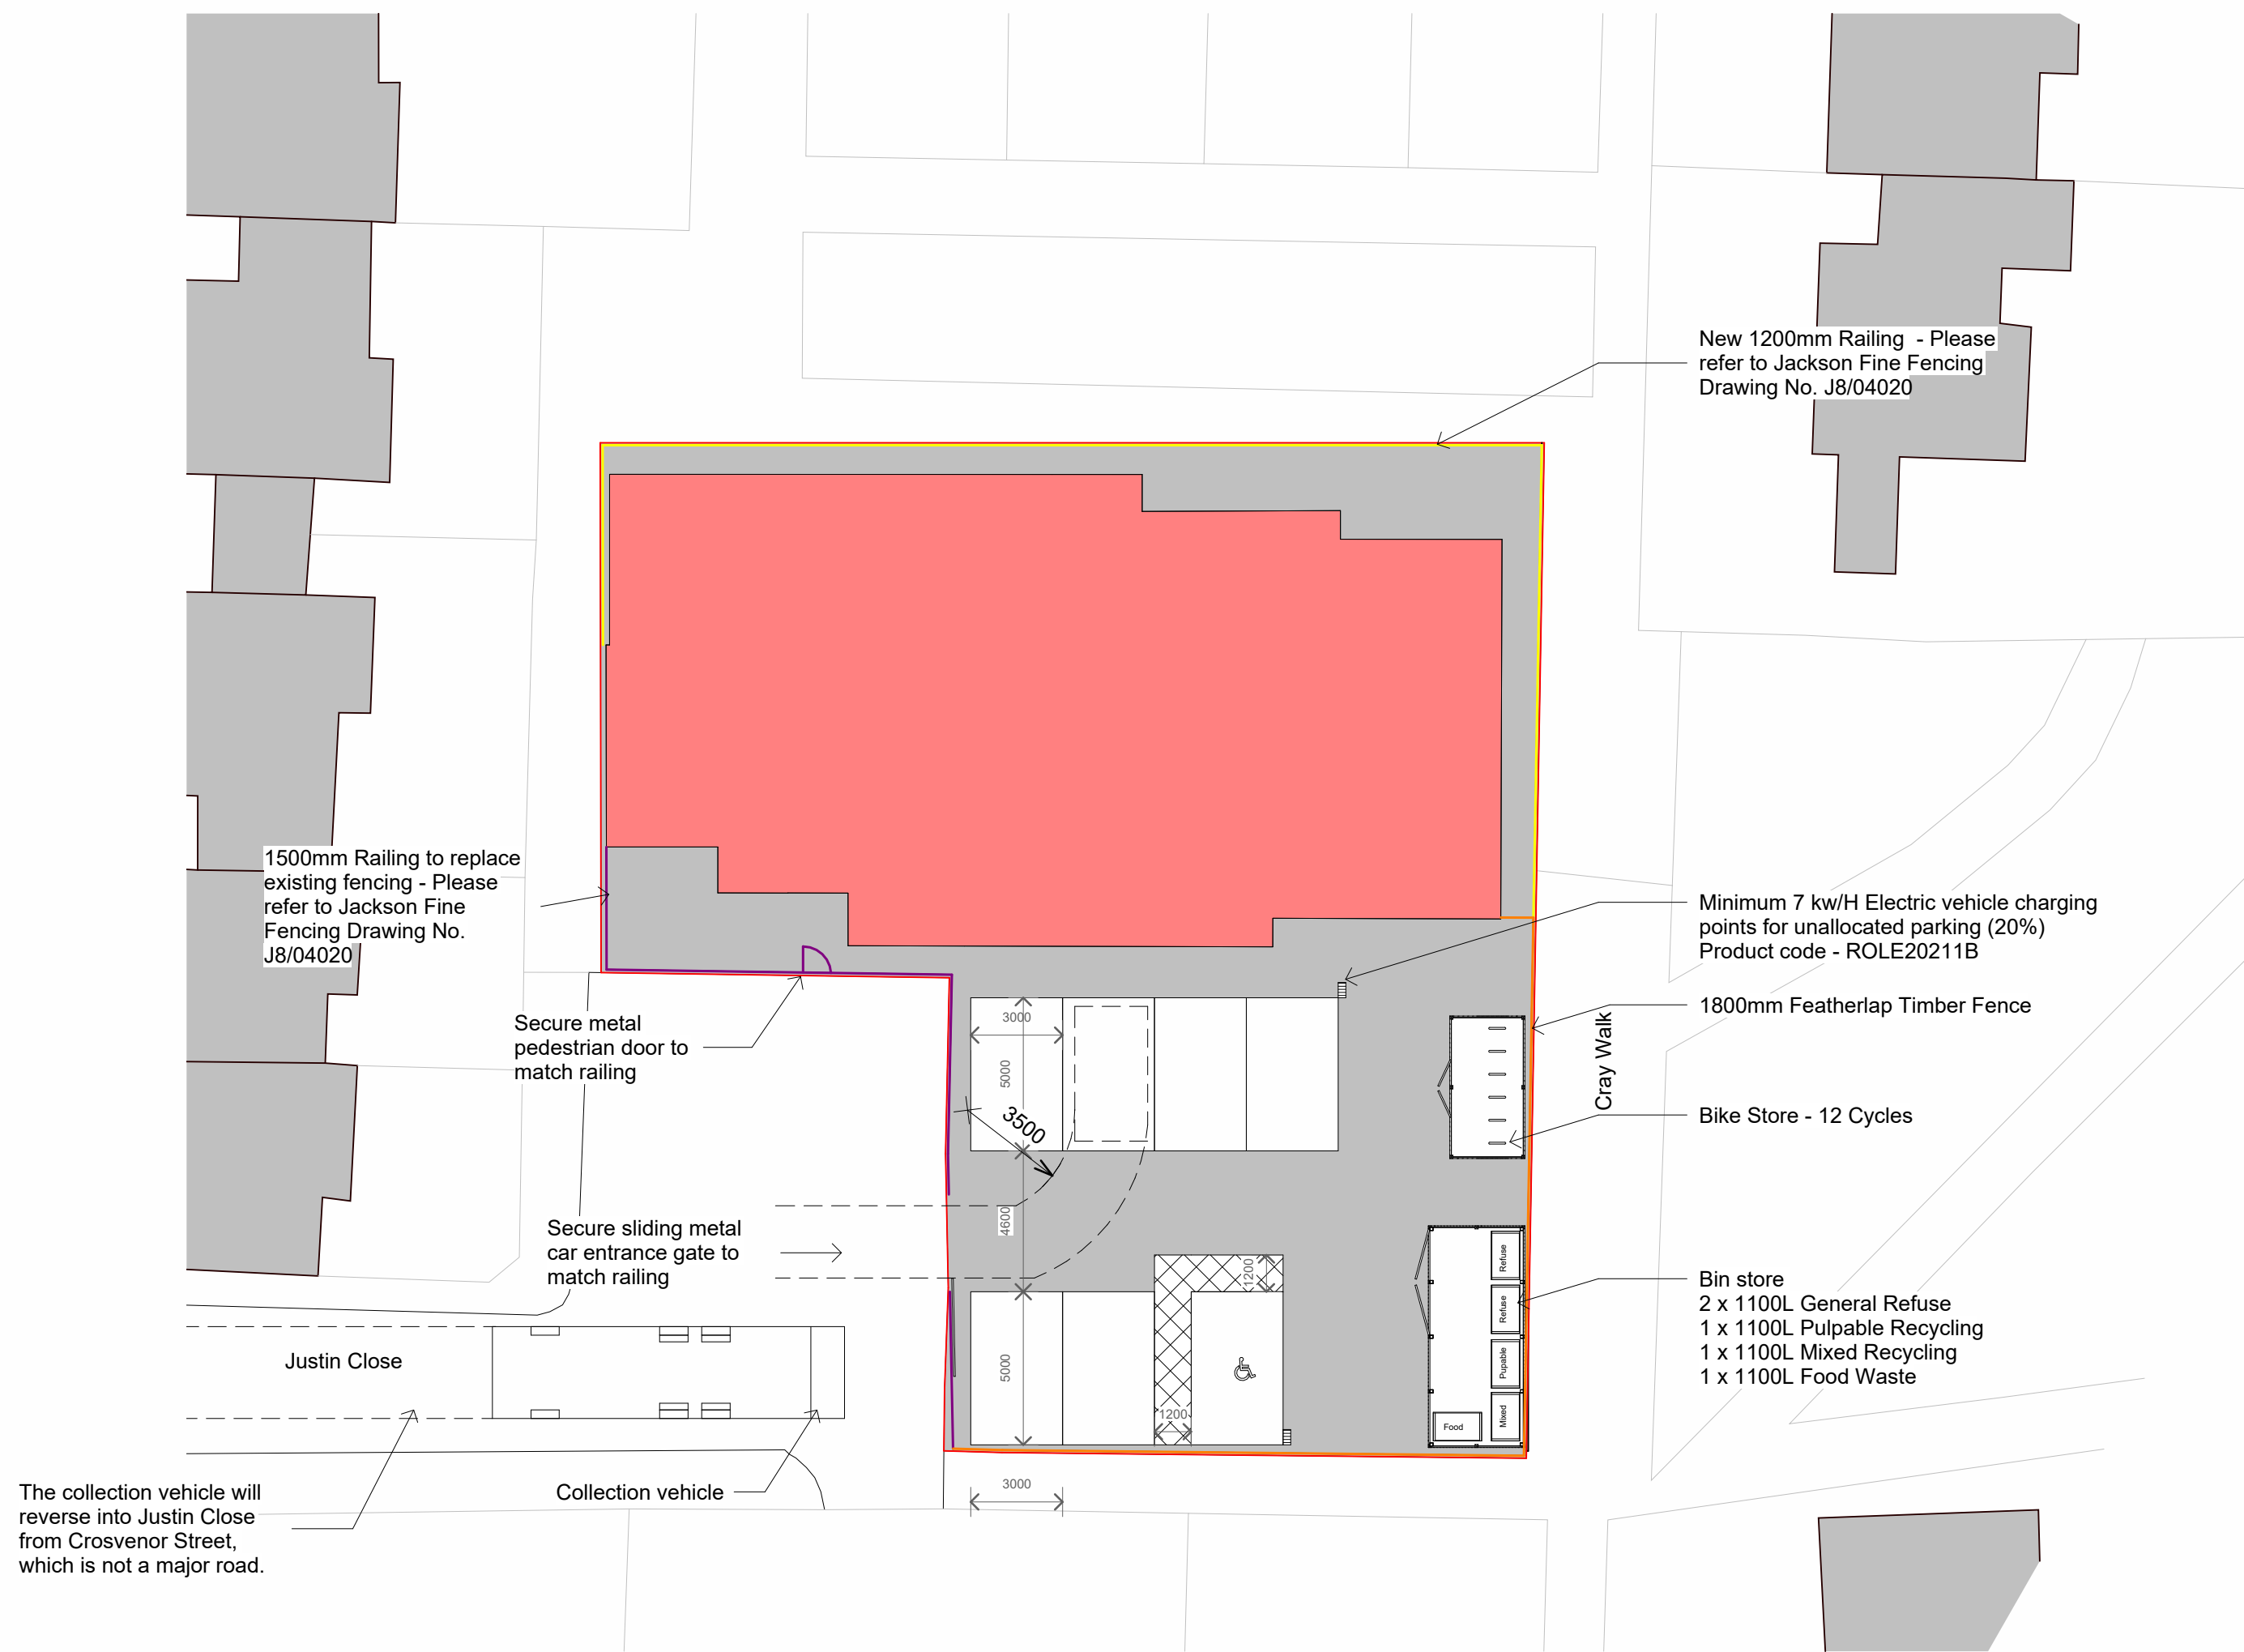

2 Site - Block Plan - Proposed
1 : 200


- Site Key
- Driveway
 - Trees
 - Parking
 - Existing Building
 - 1200mm high railing
 - 1500mm high railing
 - 1800mm high Featherlap Timber Fence




1800mm Featherlap Timber Fence




12 Bike Store
4600mm long x 2040mm wide x 2100mm high

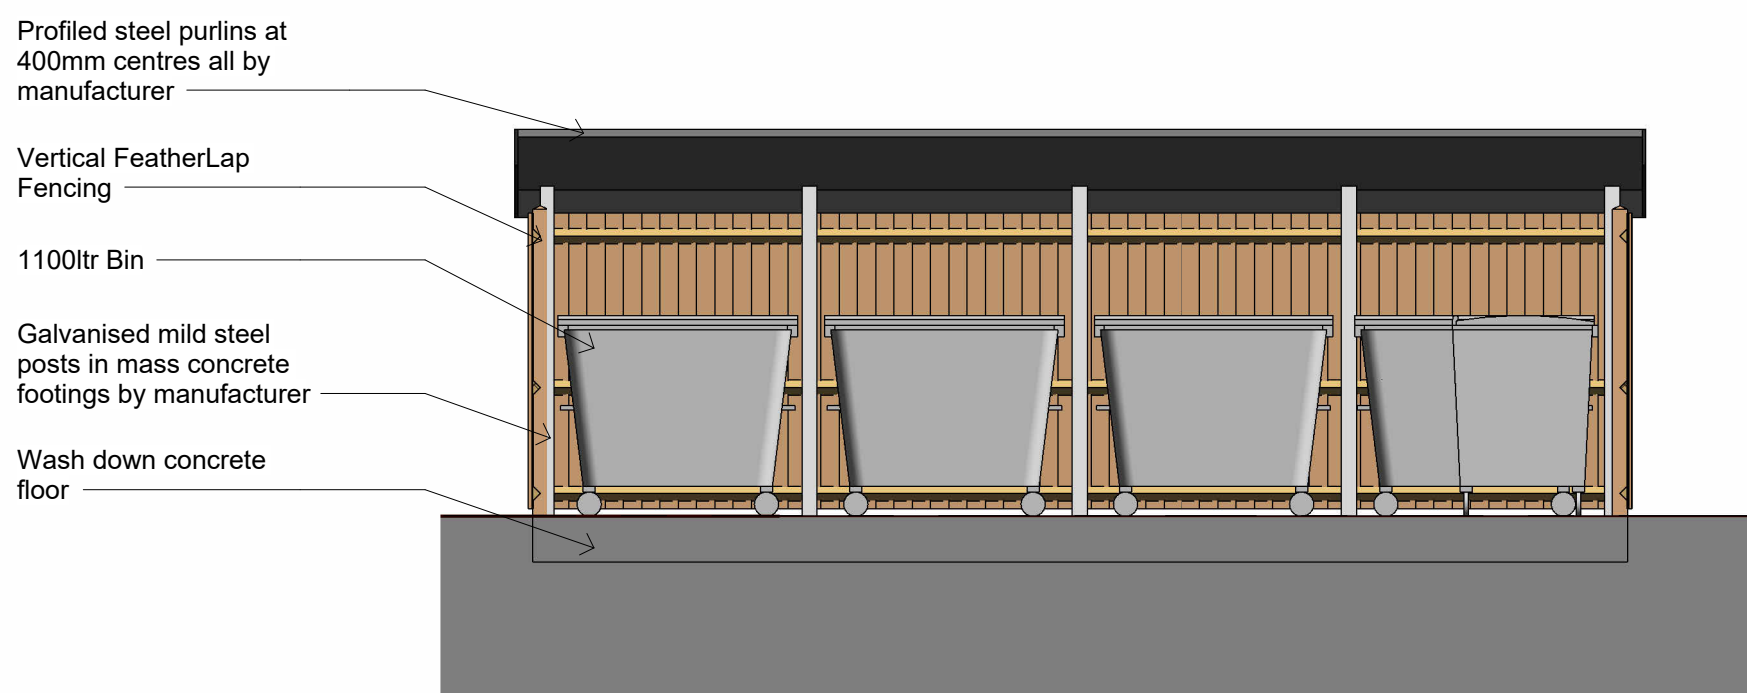


3 Section A-A - Bin Store
1 : 50

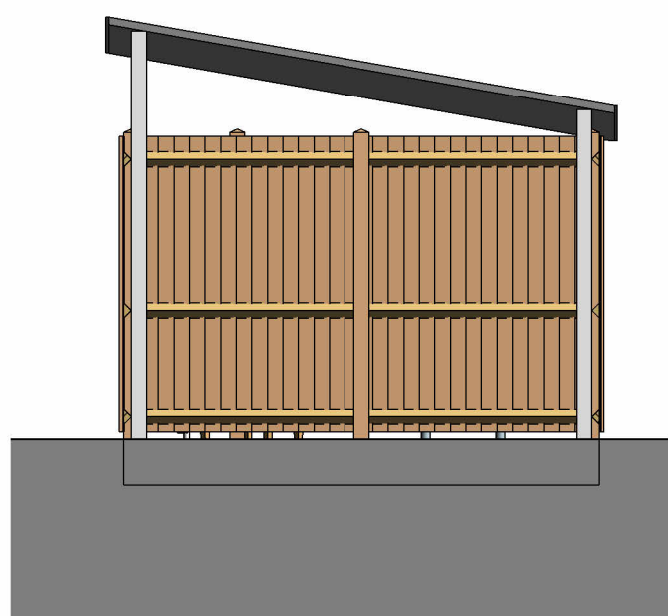


4 Section B-B - Bin Store
1 : 50

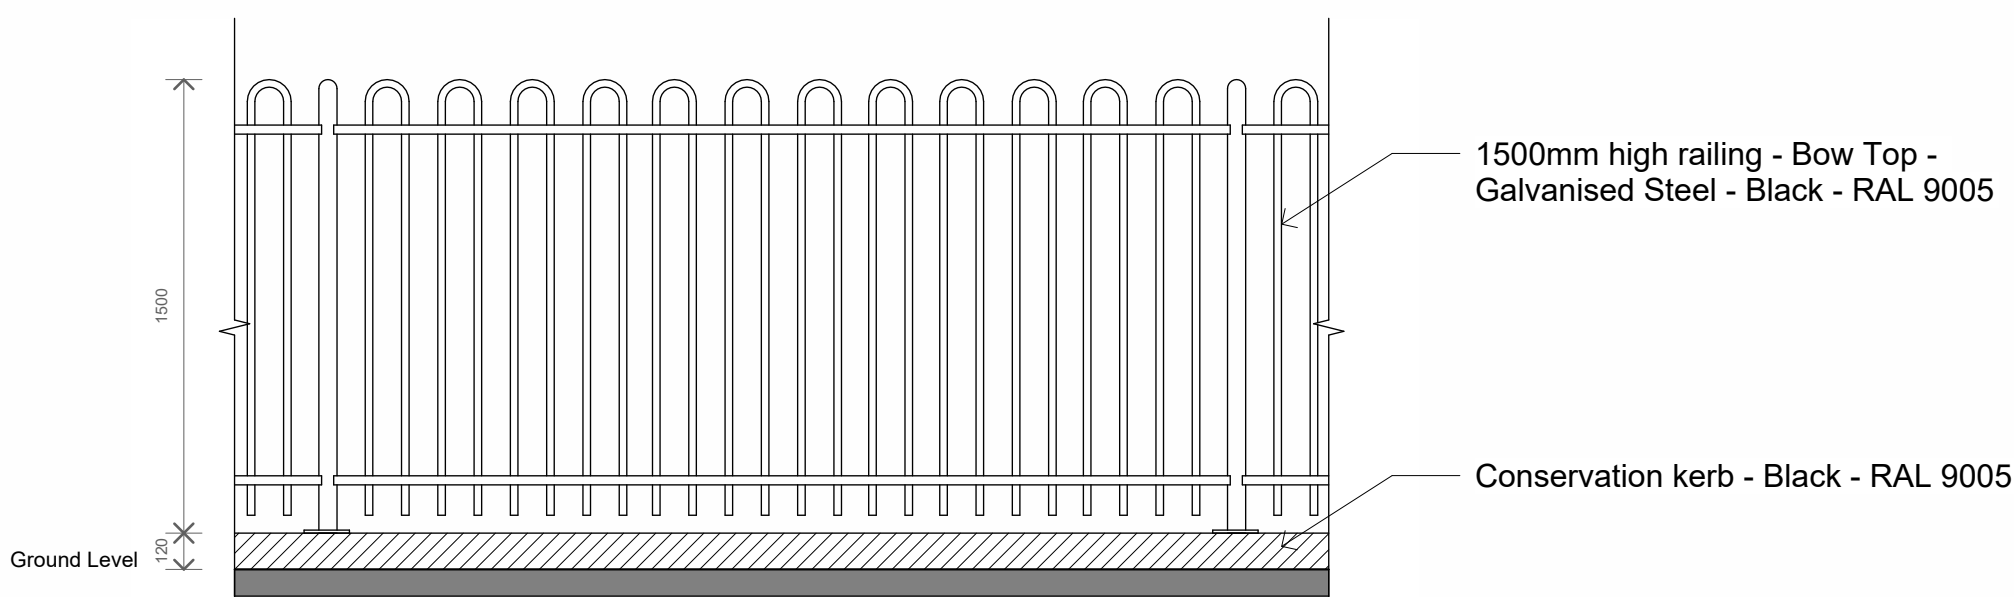


Proposed Railings
1 : 25

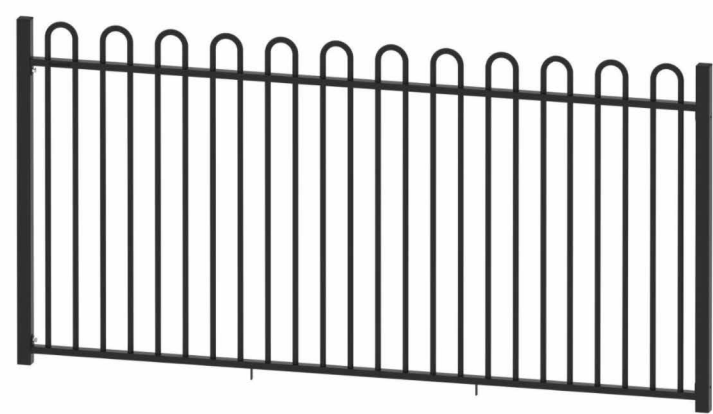


1500mm high railing - Bow Top

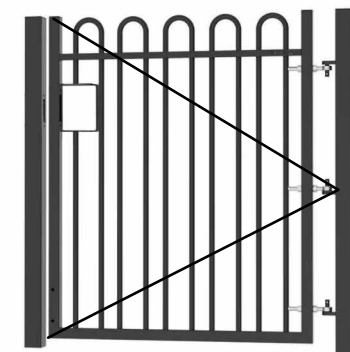

1500mm high pedetrian door -
Bow Top single leaf gate

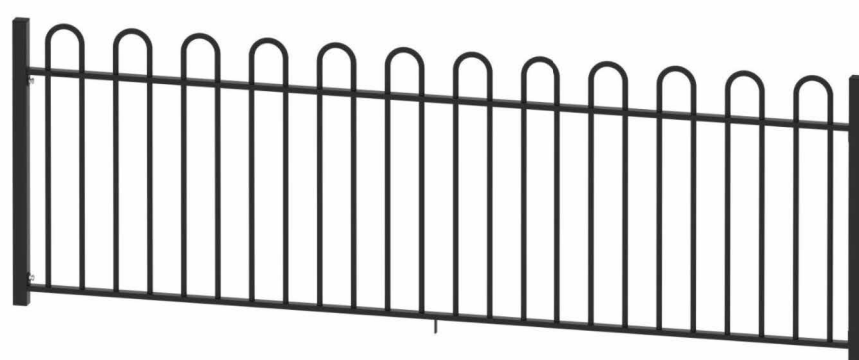

1200mm high railing - Bow Top

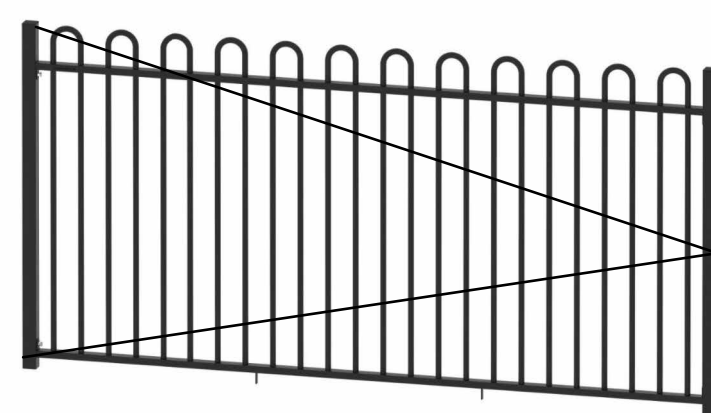

1500mm high railing - Bow Top sliding gate

7	Planning - Revised	28/10/2024	JB
6	Planning - Revised	05/07/2024	JB
5	Planning - Revised	25/06/2024	JB
4	Planning - Revised	14/06/2024	TP
3	Revised	24/05/2024	JB
2	Building Regs	16/05/2024	JB
1	Revised	15/05/2024	JB
No.	Description	Date	Initial

PROJECT			
1 Justin Close			
TITLE			
Site - Existing & Proposed			
STATUS			
BUILDING REGS			
DRAWN BY	DATE	SCALE (@ A1)	
TP	04/06/2024	As indicated	
PROJECT NUMBER		DRAWING NUMBER	REV
GSS24018.2		502	7
GOLD SKETCH			
S T U D I O S			
www.goldsketch.co.uk		info@goldsketch.co.uk	0161 792 9595
NOTES			
© COPYRIGHT - ALL RIGHTS RESERVED. THIS DRAWING AND ANY INFORMATION CONTAINED HEREIN IS THE PROPERTY OF GOLD SKETCH AND IS NOT TO BE REPRODUCED OR TRANSMITTED IN ANY FORM OR BY ANY MEANS, ELECTRONIC OR MECHANICAL, WITHOUT PERMISSION IN WRITING FROM GOLD SKETCH. ANY UNAUTHORIZED USE OF THIS DRAWING IS PROHIBITED. ALL DIMENSIONS ARE IN MILLIMETRES UNLESS OTHERWISE STATED.			

