MATERIALS KEY

1. RED BRICK TYPE 1 - STRETCHER BOND
2. RED BRICK TYPE 1 - SOLDIER COURSE
3. RED BRICK TYPE 1 - RECESSED HEADER PANELS
4. BUFF BRICK TYPE 1 - STRETCHER BOND
5. COMPOSITE WNDOWS - CLEAR GLAZING COLOUR TBC
6. COMPOSITE WINDOWS - OBSCURE
7. COMPOSITE ROOFLIGHT - CLEAR GLAZING
8. COMPOSITE ENTRANCE DOOR COLOUR TBC
9. UPVC DOORS - CLEAR GLAZING COLOUR TBC
10. BRICK DORMERS
11. BLACK HALF-ROUND GUTTERS & DOWNPIPES
12. ALUMINIUM DRY VERGE SYSTEM
13. GREY ROOF TILES

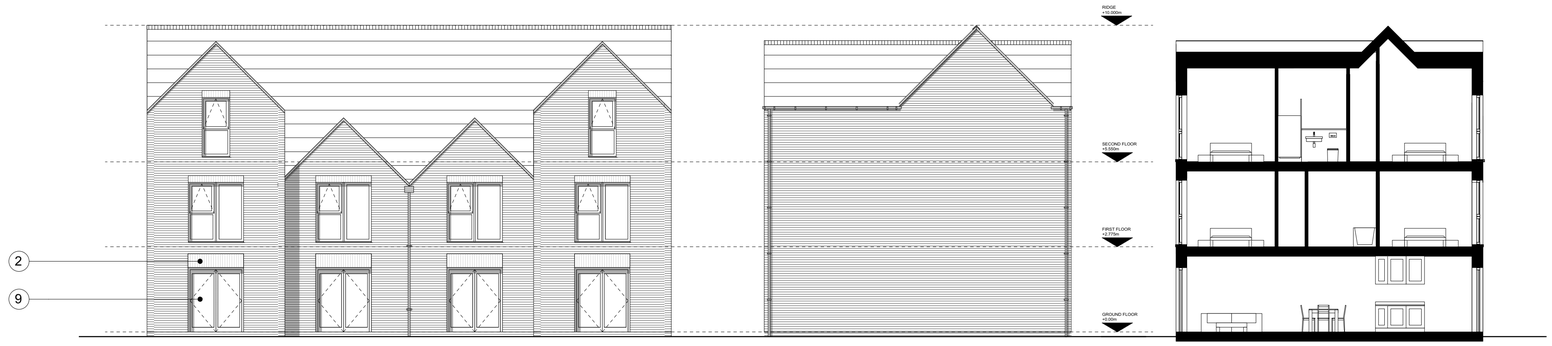

REAR ELEVATION
1:100

SIDE ELEVATION
1:100

CROSS SECTION
1:100

FRONT ELEVATION
1:100

SIDE ELEVATION
1:100

KEY PLAN
1:1000

BLOCK 6 ELEVATIONS
1:100@A1

PLANNING

IMPORTANT NOTES:

REVISION	DATE	DESCRIPTION
A	07/11/24	AMENDED WINDOW SPECIFICATION

CLIENT: BRITANNIA GROUP
PROJECT: PROPOSED RESIDENTIL DEVELOPMENT
ADDRESS: VICTORIA PARK PROBATION CENTRE
DRAWING TITLE: BLOCK 6 ELEVATIONS
SCALE: 1:100@A1 DATE: OCTOBER 2022
DRAWING NO: A662_P_610A

OLLIER SMURTHWAITE ARCHITECTS
40 King Street, Manchester, M2 6BA
T 0161 883 0838
F 0161 883 0839
E mail@ollersmurthwaite.com

© Copyright Ollier Smurthwaite Architects