



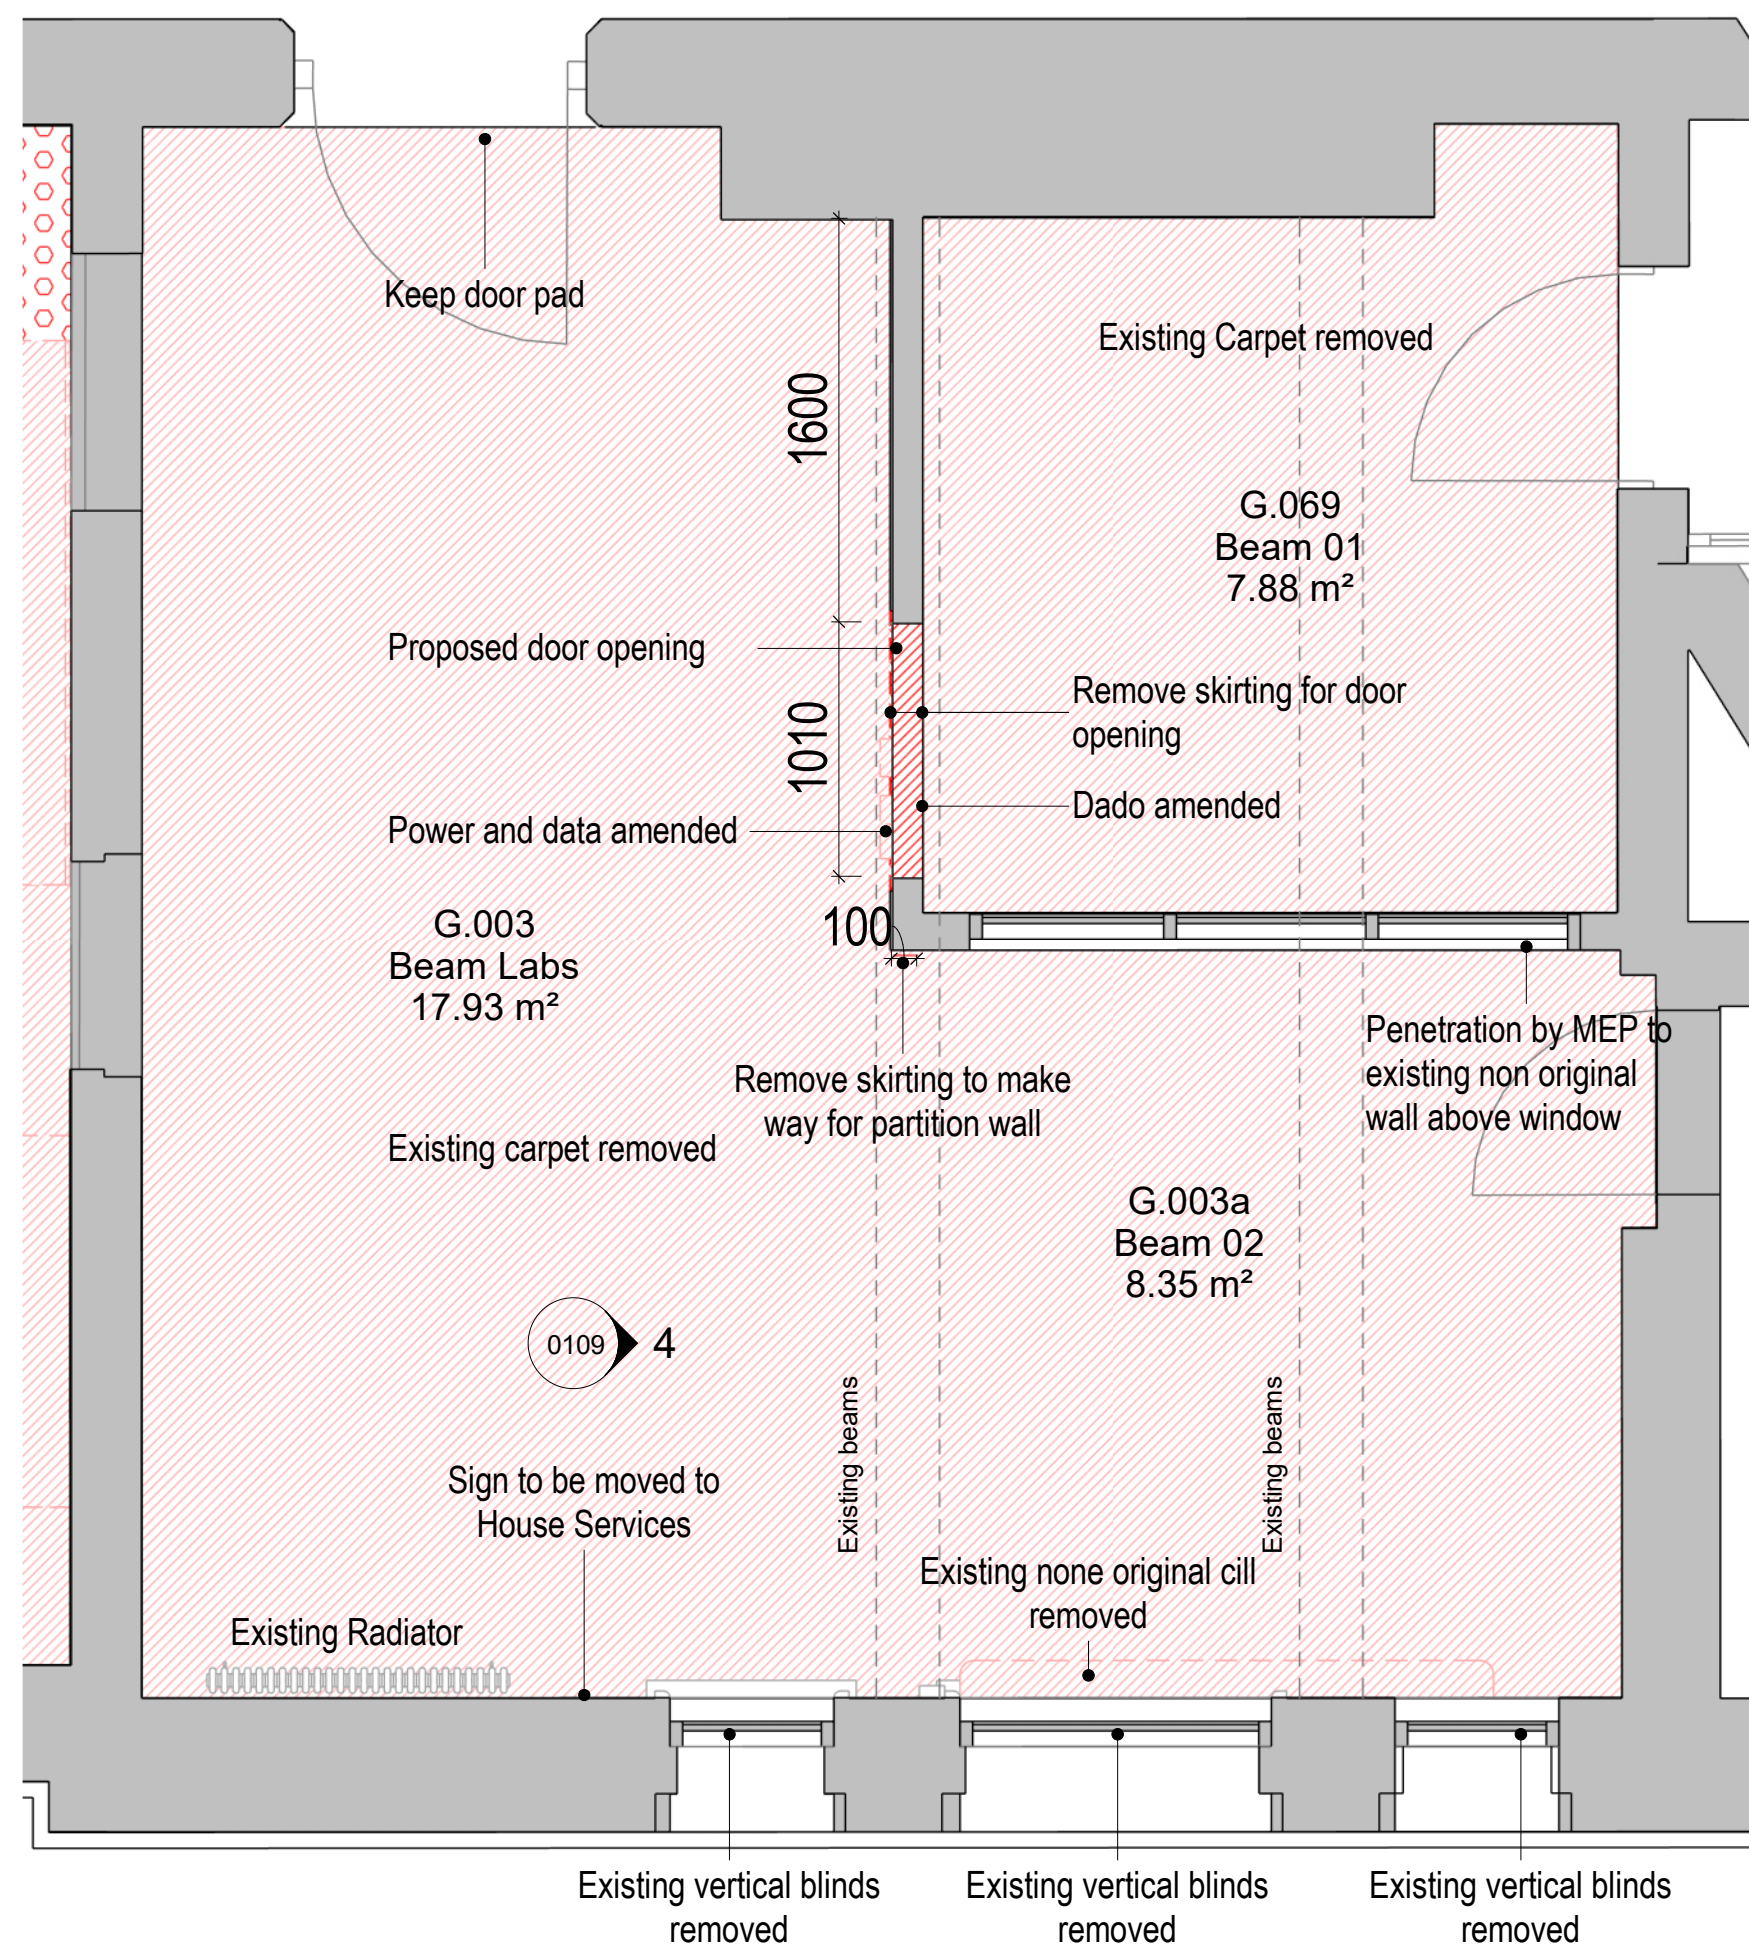


L0 Zochonis Occupation - G.003 & G.69 as Demolished

1 : 30 @ A1

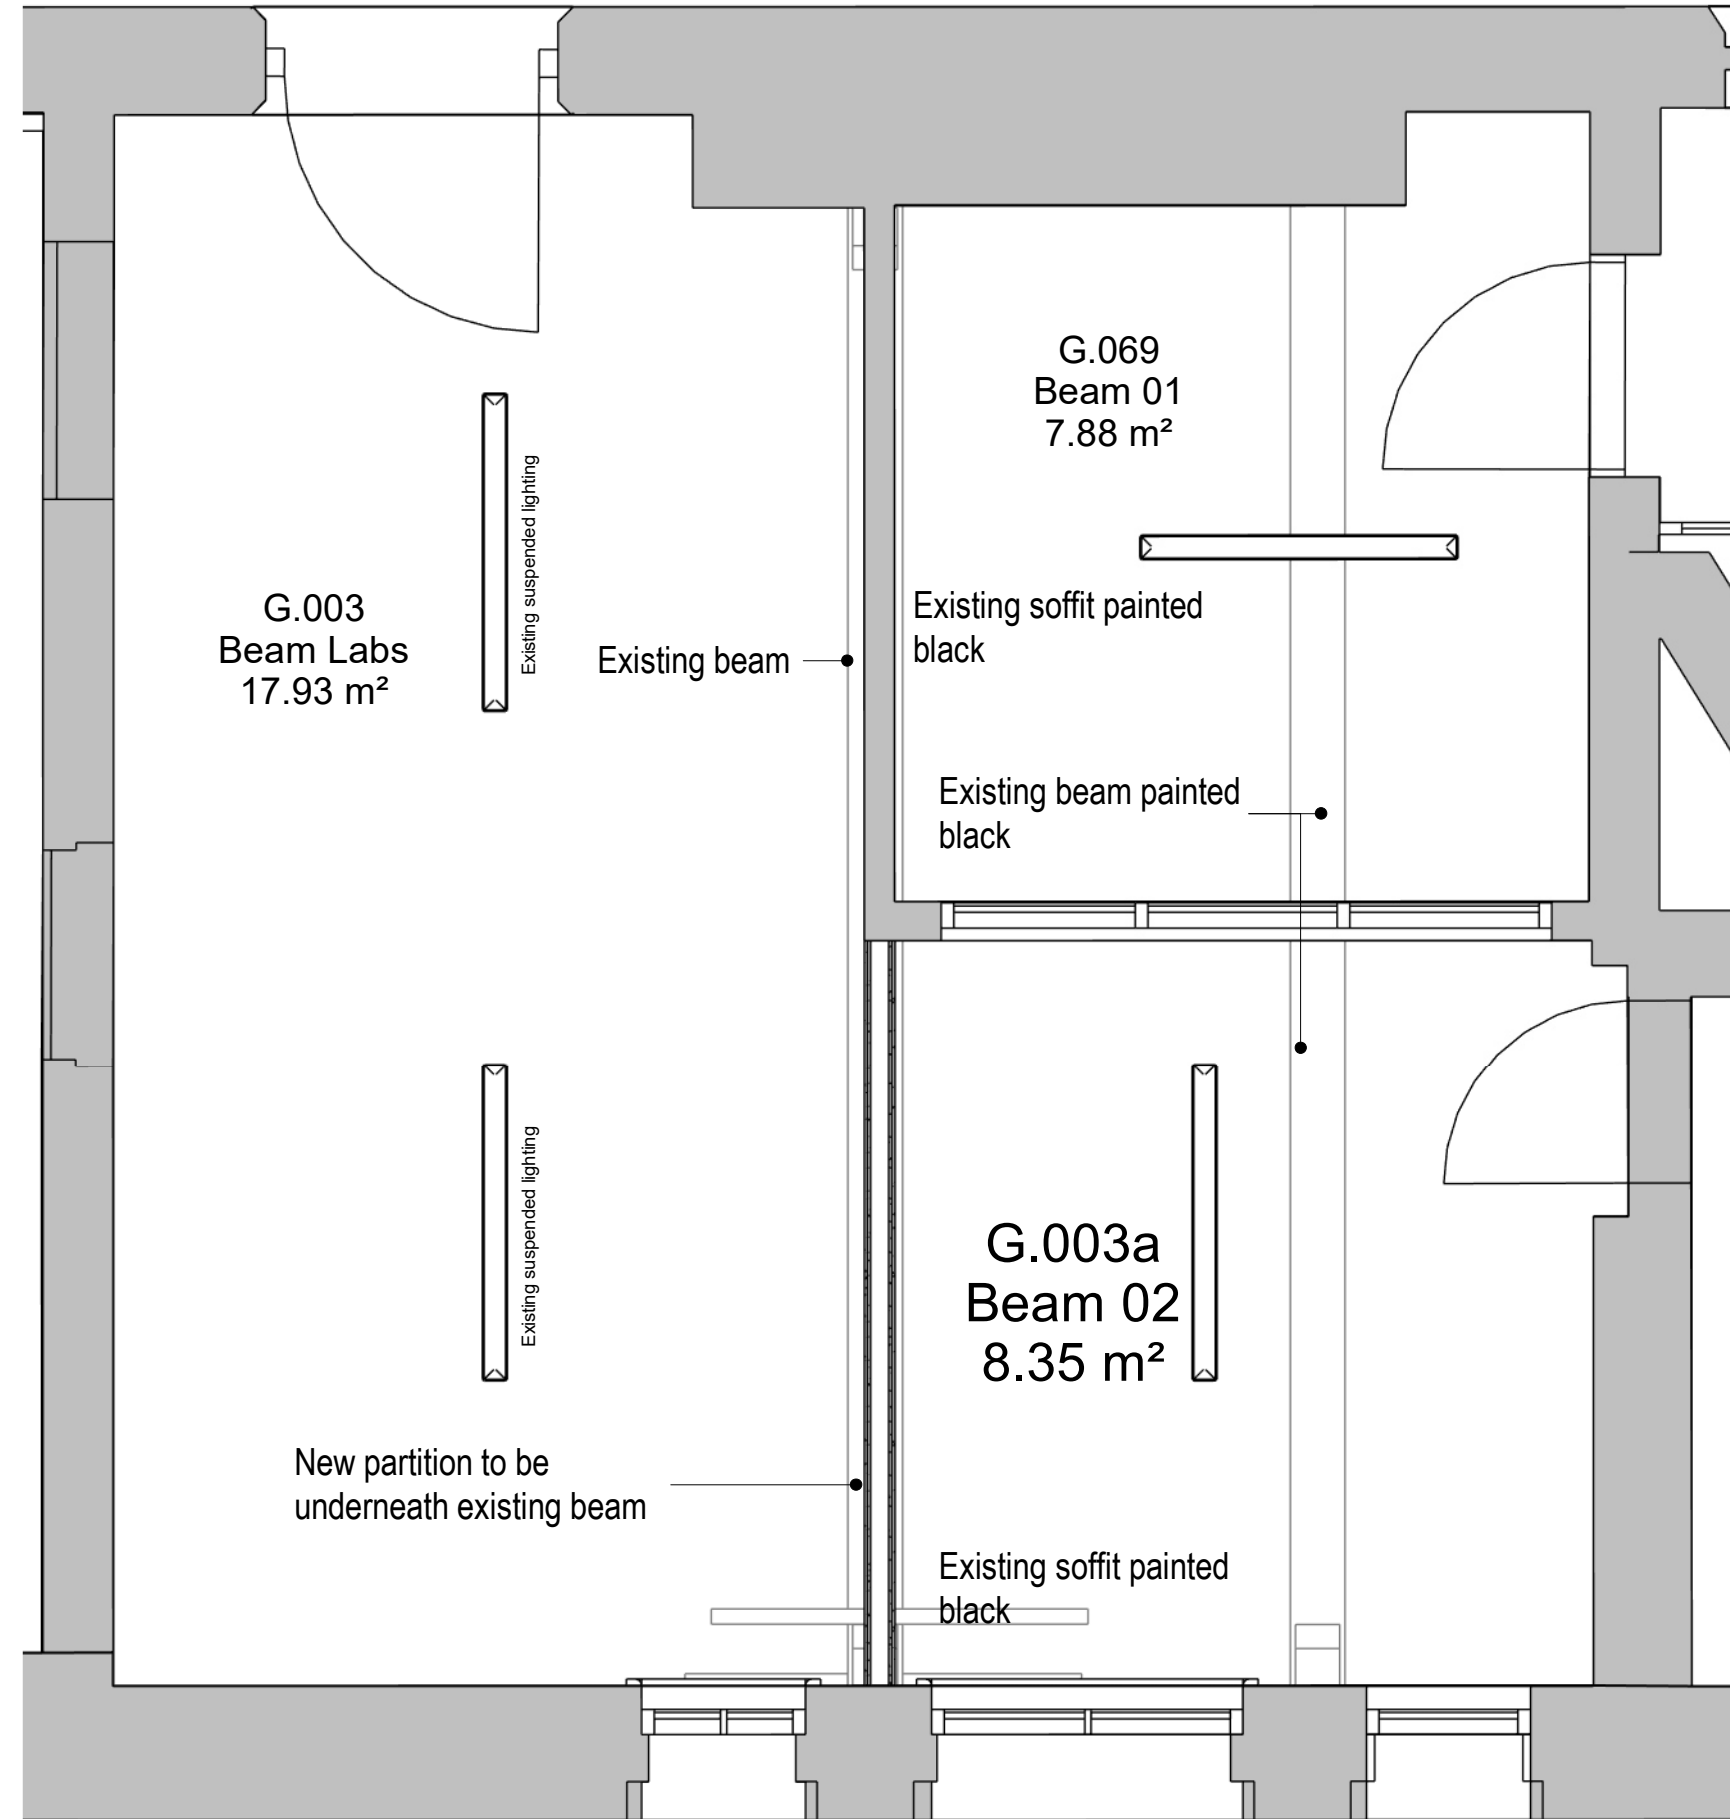


Beam Lab Ceilings as Proposed

1 : 30 @ A1

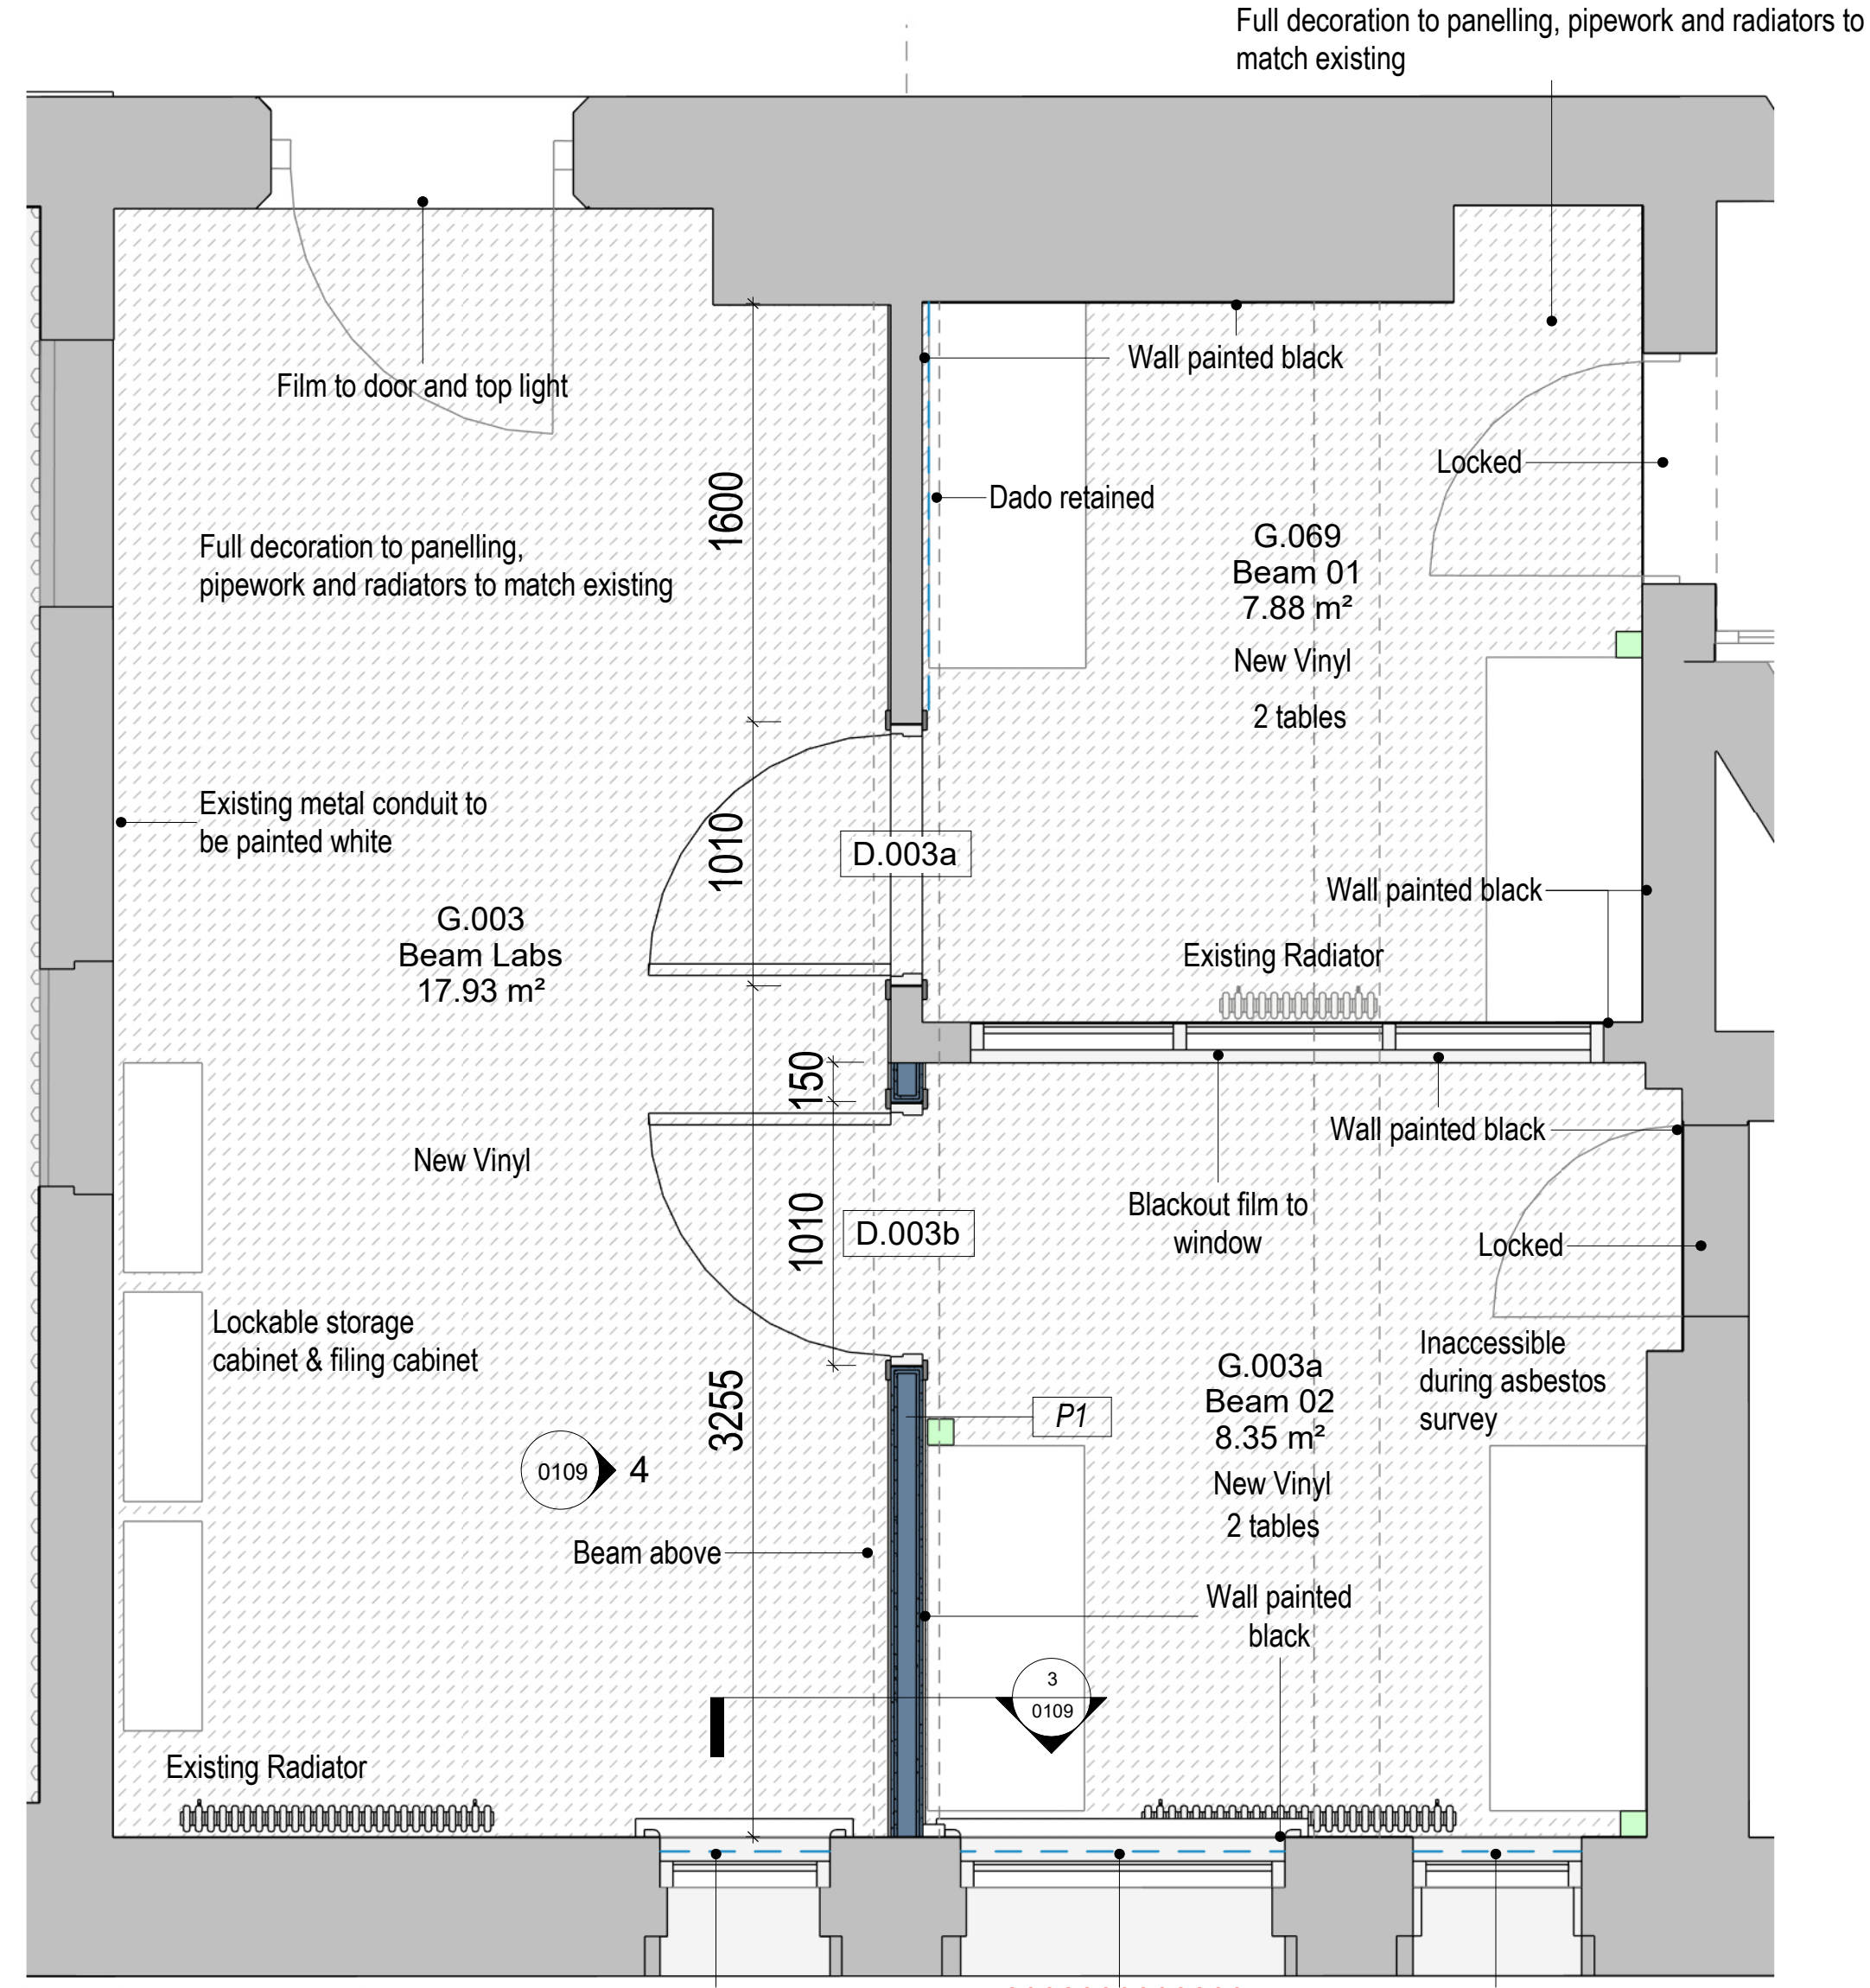


L0 Zochonis Occupation - Beam Labs as Proposed

1 : 25 @ A1

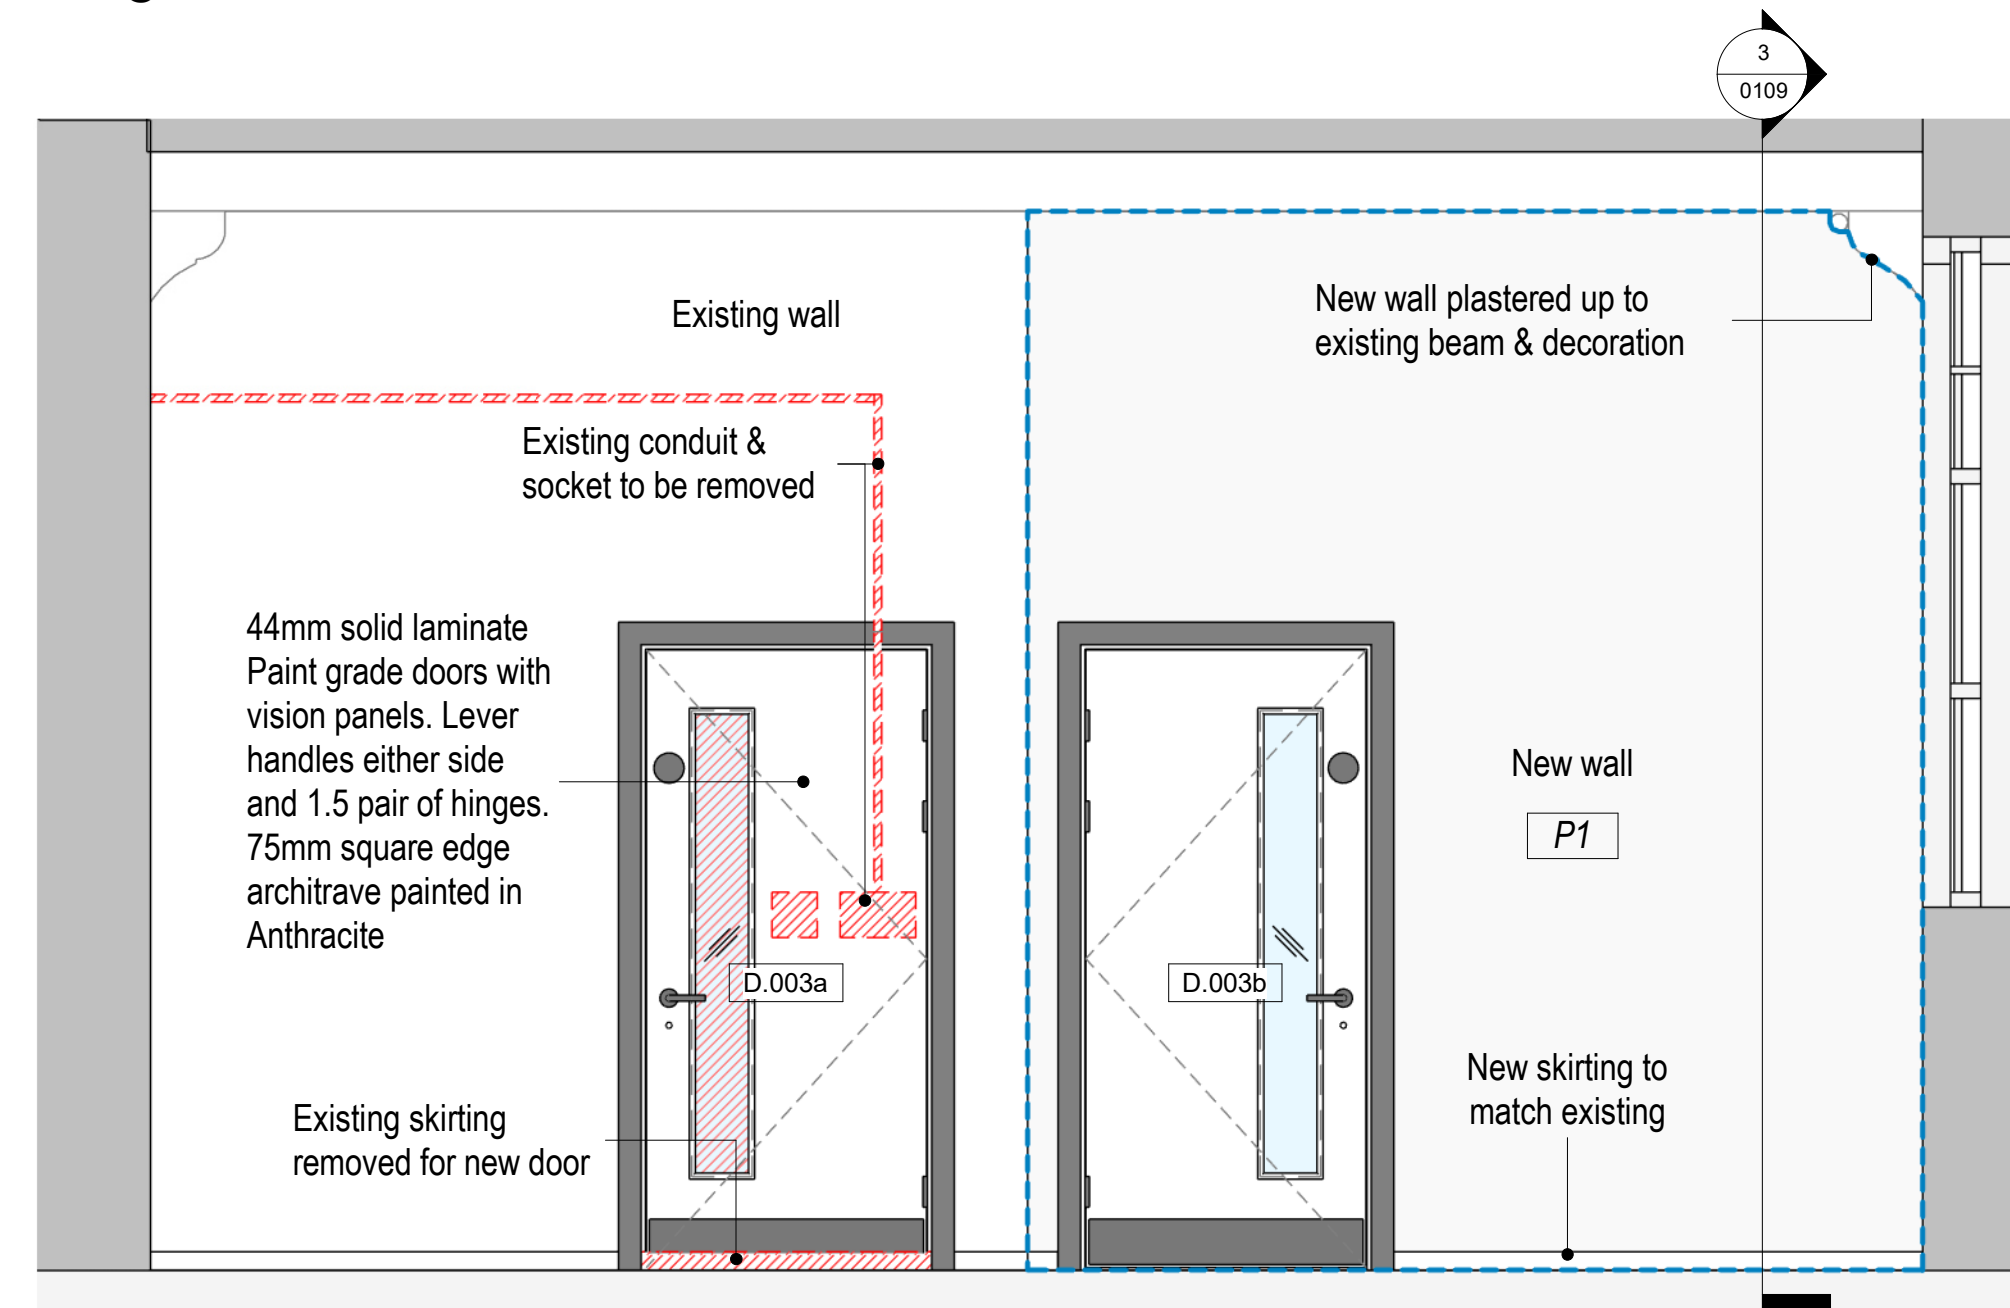

G.003 Elevation

1 : 25

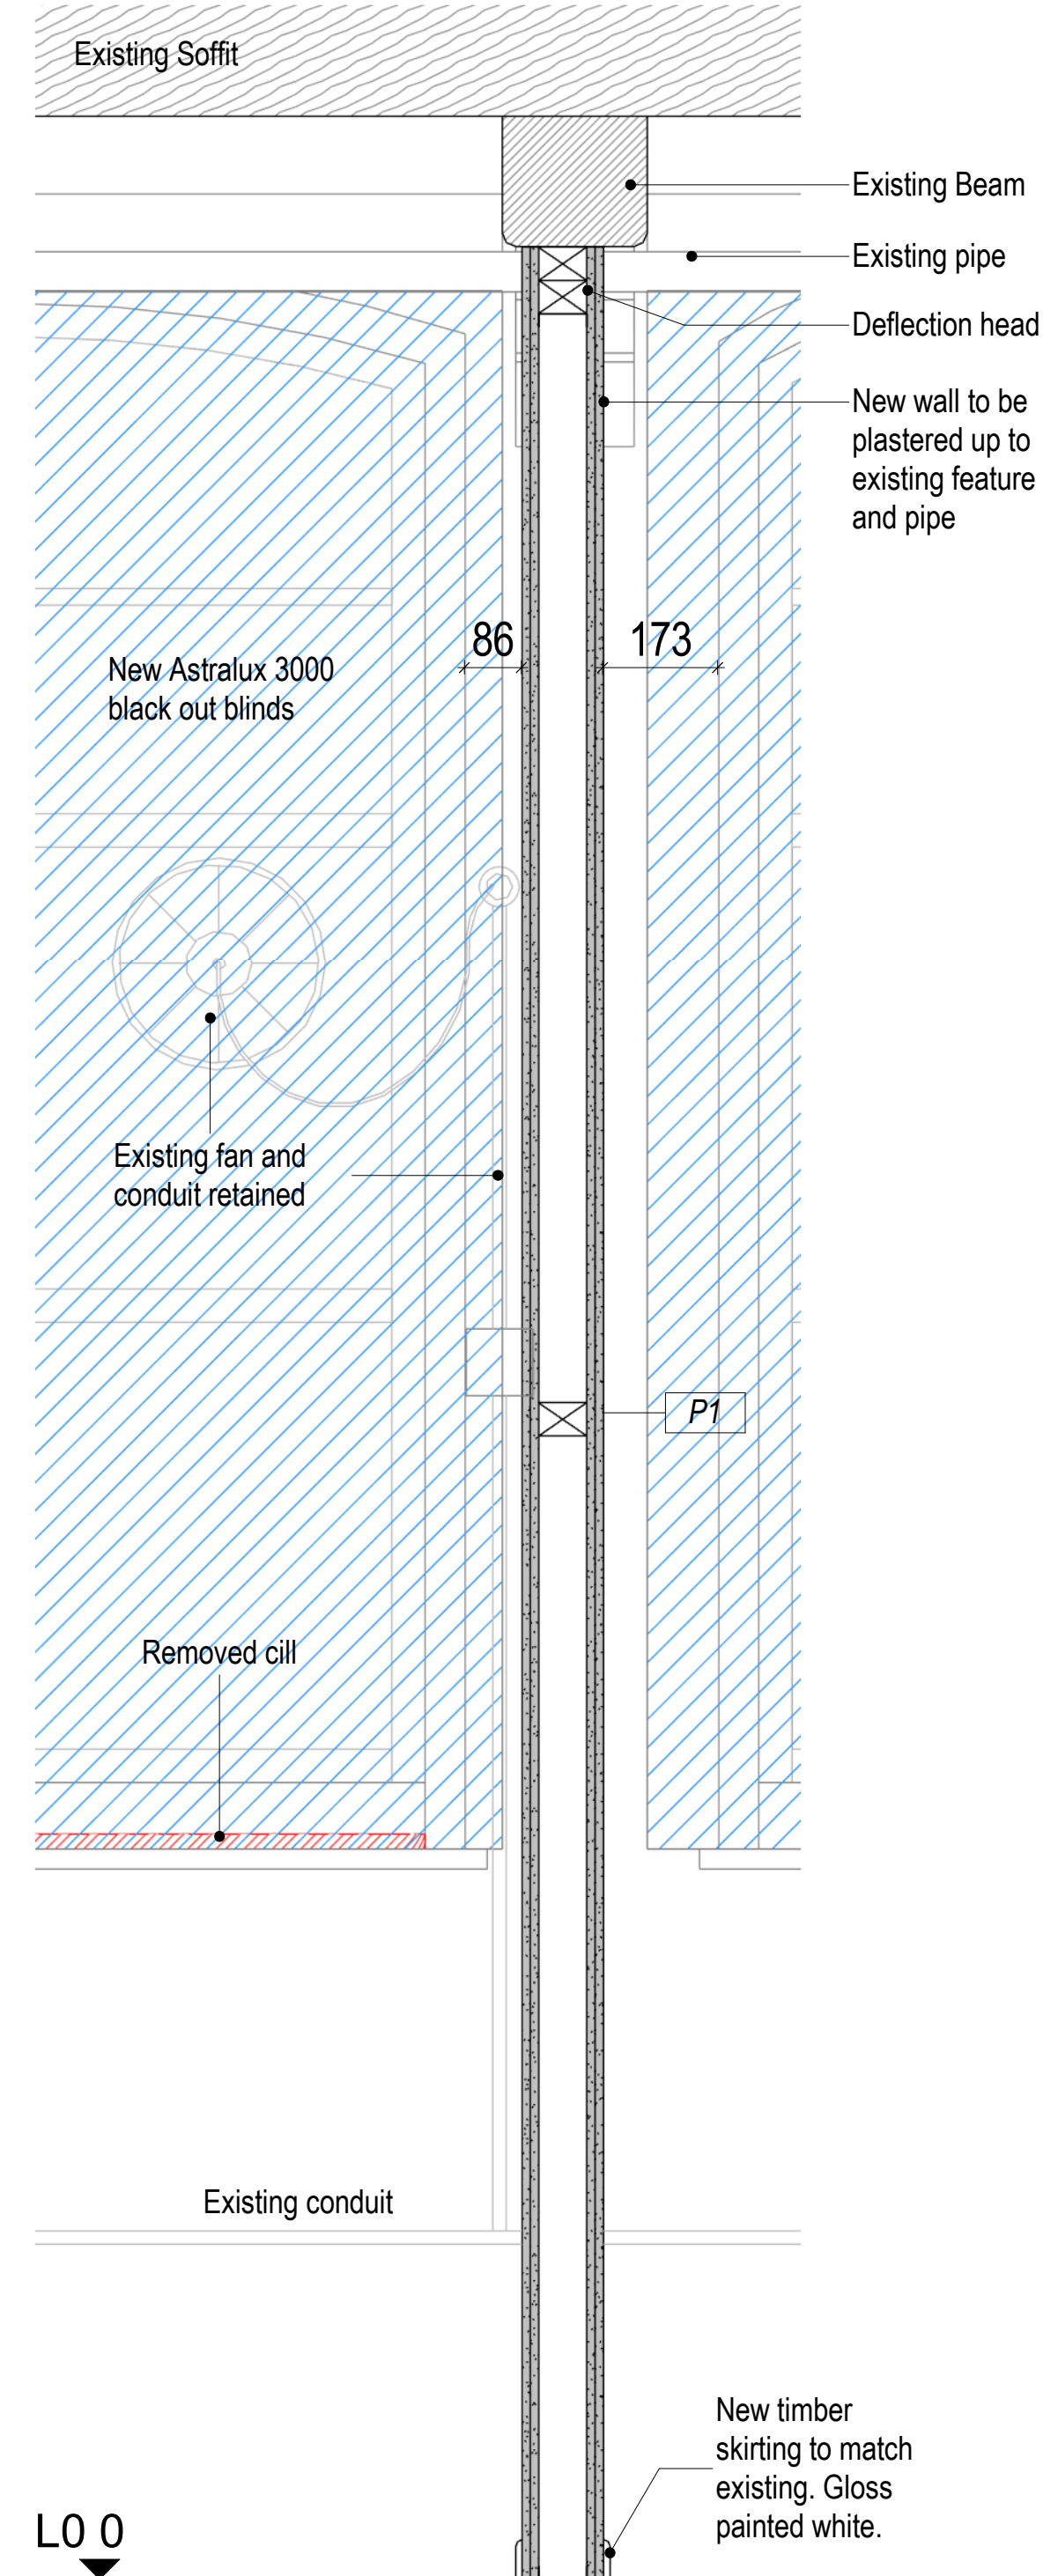


L0 0

Section 3

1 : 10 @ A1

NOTES

- Do not scale from this drawing.
- All measurements are in millimetres unless stated otherwise.
- This drawing is to be read in conjunction with the specification and all relevant Architectural, Electrical, Mechanical and Structural drawings.
- (c) University of Manchester this drawing must not be reproduced without permission.
- Directorate of Estates and Facilities to be notified of any discrepancies.

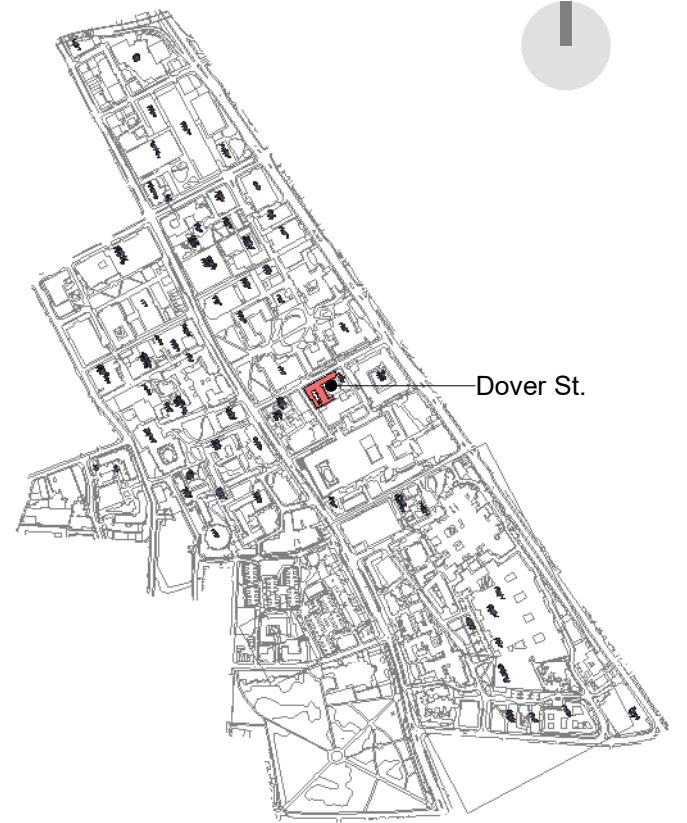

0 0.25m 0.5m 1m

1:10 @ A1

- Carpet Tiles**
Gradus Jet Stream 06506 LRV 3.56
- Vinyl**
Polyflor Polysafe Standard PUR Silver Birch 4020
- Black out Blinds**
Astralux 3000 darkening blinds
- Paint to walls**
To match existing
- Paint to radiators/ pipes**
To match existing
- Skirting**
Torus MDF skirting board
- Film**
3M Crystal Glass Finishes 7725-300 frosted film
- Acoustic Panels**
Ecophon Focus Levels 1200x600x40mm White Frost
- Acoustic Curtain**
EQ Acoustics curtain - Kilo wool Surge Curtains Fabric: Kilo Wool Serge Black Fire rated

- Wall Type P1** 30FR 45dB A206015(B) (EN)
2 x 12.5mm Gyproc Wallboard
70mm metal 'C' Stud
2 x 12.5mm Gyproc Wallboard
- Wall Type P2** 60FR 53dB A206230 (EN)
2 x 12.5mm Gyproc SoundBloc
50mm Isover
70mm metal 'C' Stud
2 x 12.5mm Gyproc SoundBloc

P03	Blinds spec updated.	16-09-24	JL	JL
P02	Spec updated for blinds. Furniture updated in Beam Lab.	22-08-24	JL	JL
P01	First issue. Issue for comment.	30-07-24	JL	JL
Rev	Description	Date	By	Auth

MANCHESTER 1824
The University of Manchester

Directorate of Estates and Facilities
Beyer Building
The University of Manchester
Oxford Road
Manchester
M13 9PL

HALLIDAY MEECHAM ARCHITECTS
Halliday Meecham Architects Limited
111 Piccadilly Manchester M1 2HY
+44 (0)161 661 5566
4 Devonshire Street London W1W 5DT
+44 (0)203 440 5175
hma@hallidaymeecham.com
www.hallidaymeecham.com

Drawing Status			
PRELIMINARY			
Project UoM NZC Decant Works - 5668			
Building Name Dover Street		Building No. 059AA	
Site Name Dover Street			
Sub Site Name Oxford Road			
Drawing Title Dover St. L0 Beam Labs Layout			
PM	Drawn JL	Checked JL	Authorised HMA
Scale @A1 1:150	Date 08-04-2024	Date 08-04-2024	Date 08-04-2024
Drawing Number 5668-HMA-DS-L0-DR-A-0109	Revision P03		