




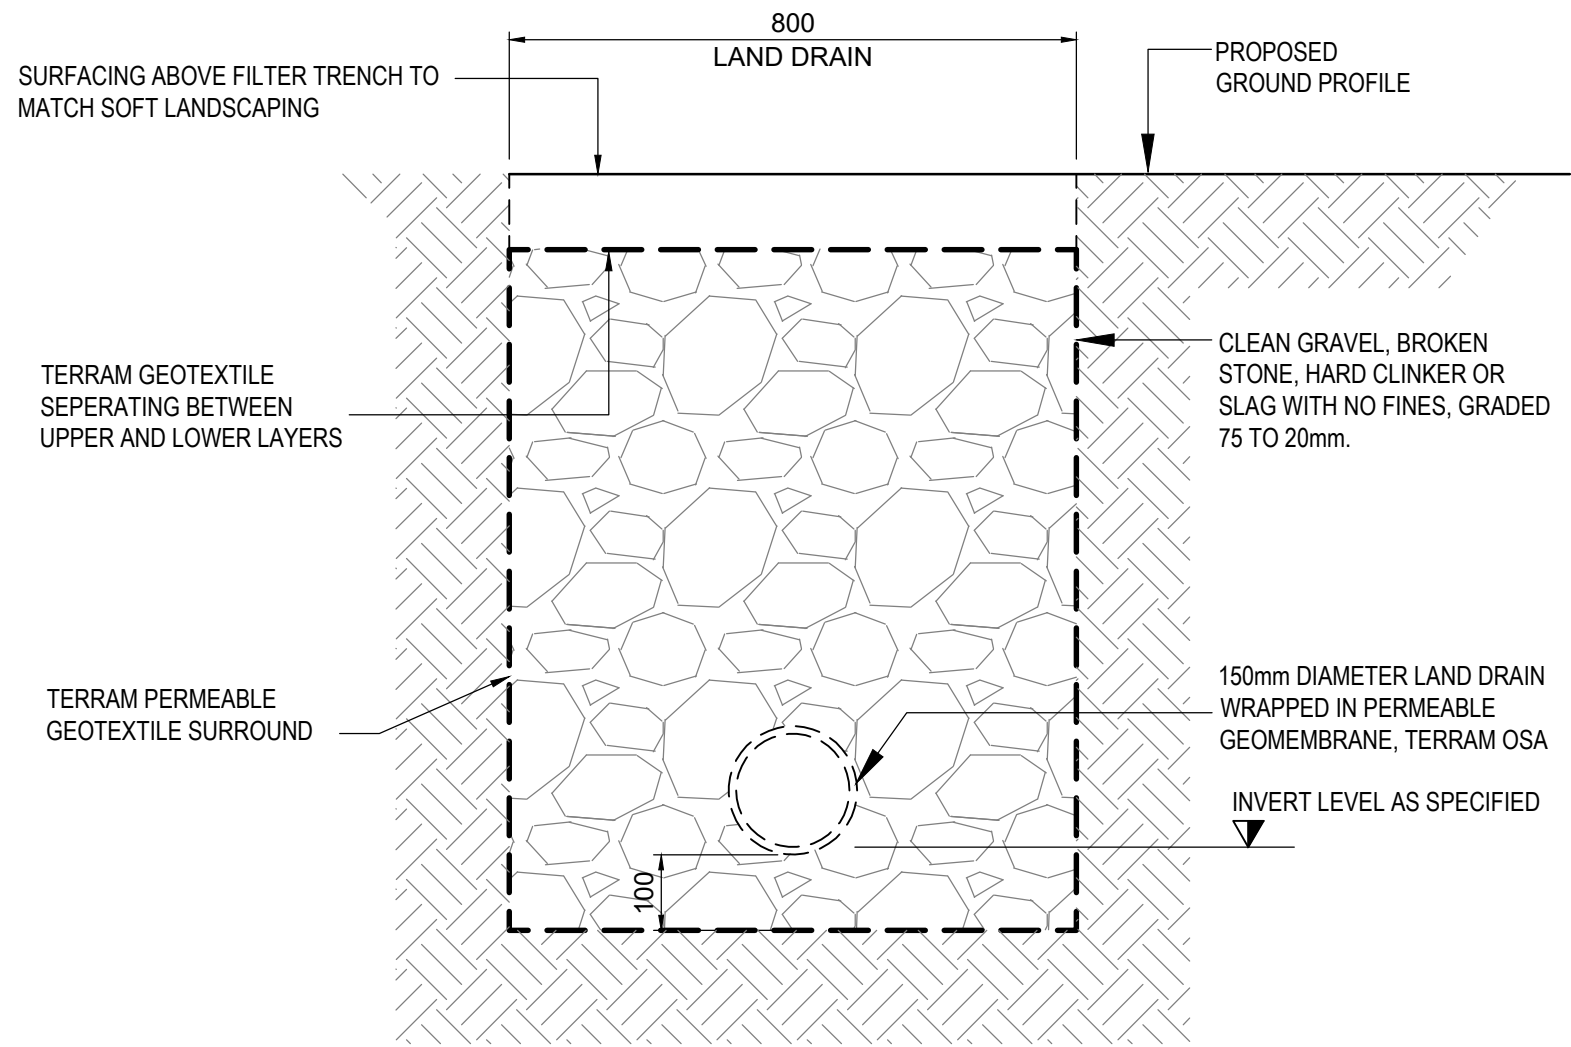

800mm WIDE FILTER DRAIN DETAIL
[SCALE 1:10]

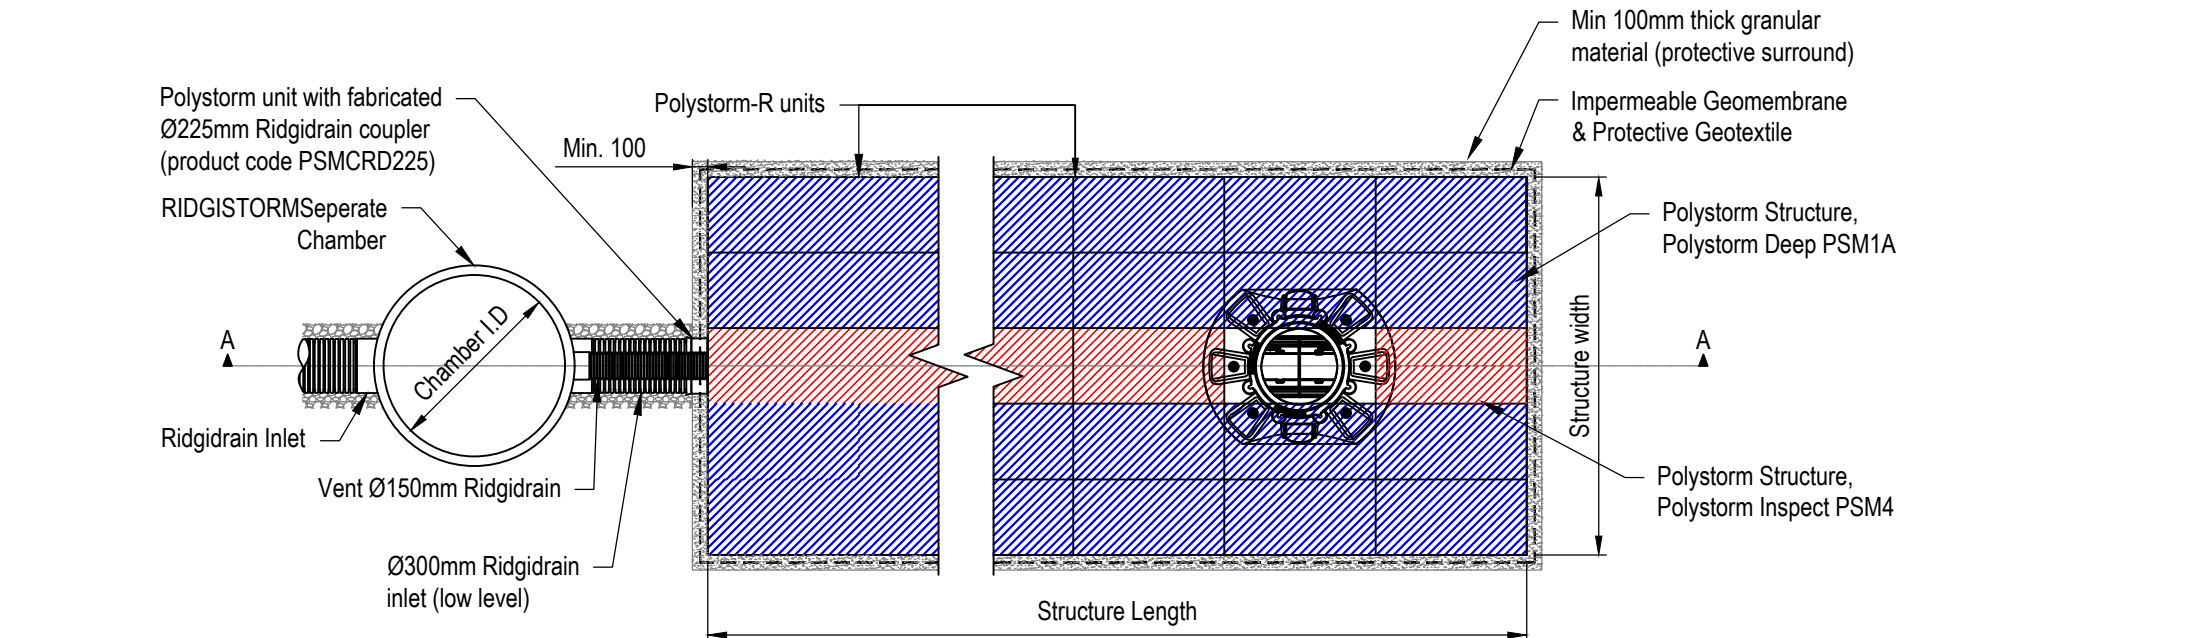

ATTENUATION TANK 1 - POLYSTORM CONSTRUCTION DETAIL
TYPICAL PLAN
Scale 1:50

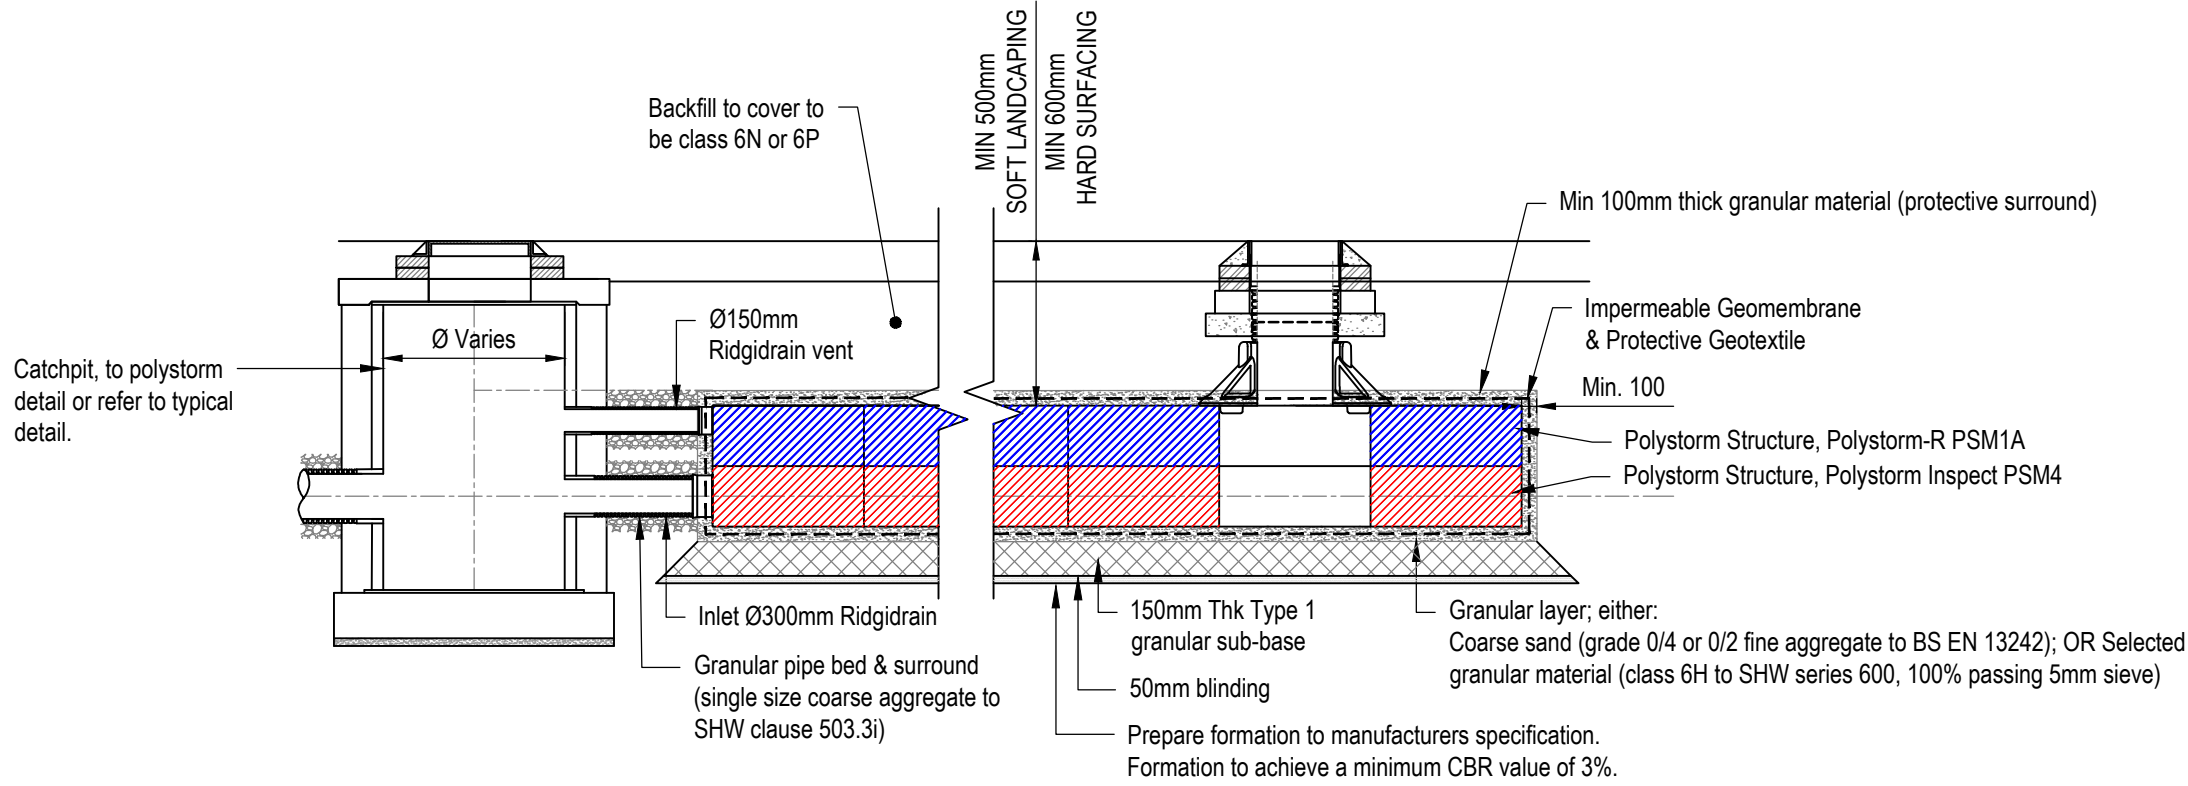

POLYSTORM CONSTRUCTION DETAIL
TYPICAL SECTION
Scale 1:50

General notes

1. This drainage drawing is to be read in conjunction with all relevant Architect's, Engineer's drawings and specifications.
2. Do not scale this drawing. Any ambiguities, omissions and errors on the drawings shall be brought to the Engineer's attention immediately. All dimensions must be checked and verified on-site before construction commences.
3. All dimensions are in Metres unless otherwise noted.
4. All levels in mAOD unless otherwise noted.
5. The contractor is responsible for verifying the accuracy of the topographical survey and undertaking additional surveys for validation purposes.

Drainage notes

6. Refer To SGI Drawing C1811-SGI-ZZ-XX-DR-C-110 for drainage notes

P01	PRELIMINARY ISSUE	AS	20.12.24
Rev.	Description	By	Date
 Shepherd Gilmour Consulting Engineers Phoenix House, 45 Cross Street, Manchester, M2 4JF t: 0161 837 1500 w: www.sgiconsulting.co.uk			
Client Great Places Housing Group			
Project Russell Road. Whalley Range			
Title DRAINAGE DETAILS SHEET 3 OF 3			
Date	20.12.24	Drawn By	AS
Size	A1	Checked By	RBG
Scale	AS NOTED	Approved By	RBG
SGI Proj No.	RIBA	Status Code	Issue Status
C1811			
Dwg No. C1811-SGI-ZZ-XX-DR-C-114			Ref. P01