


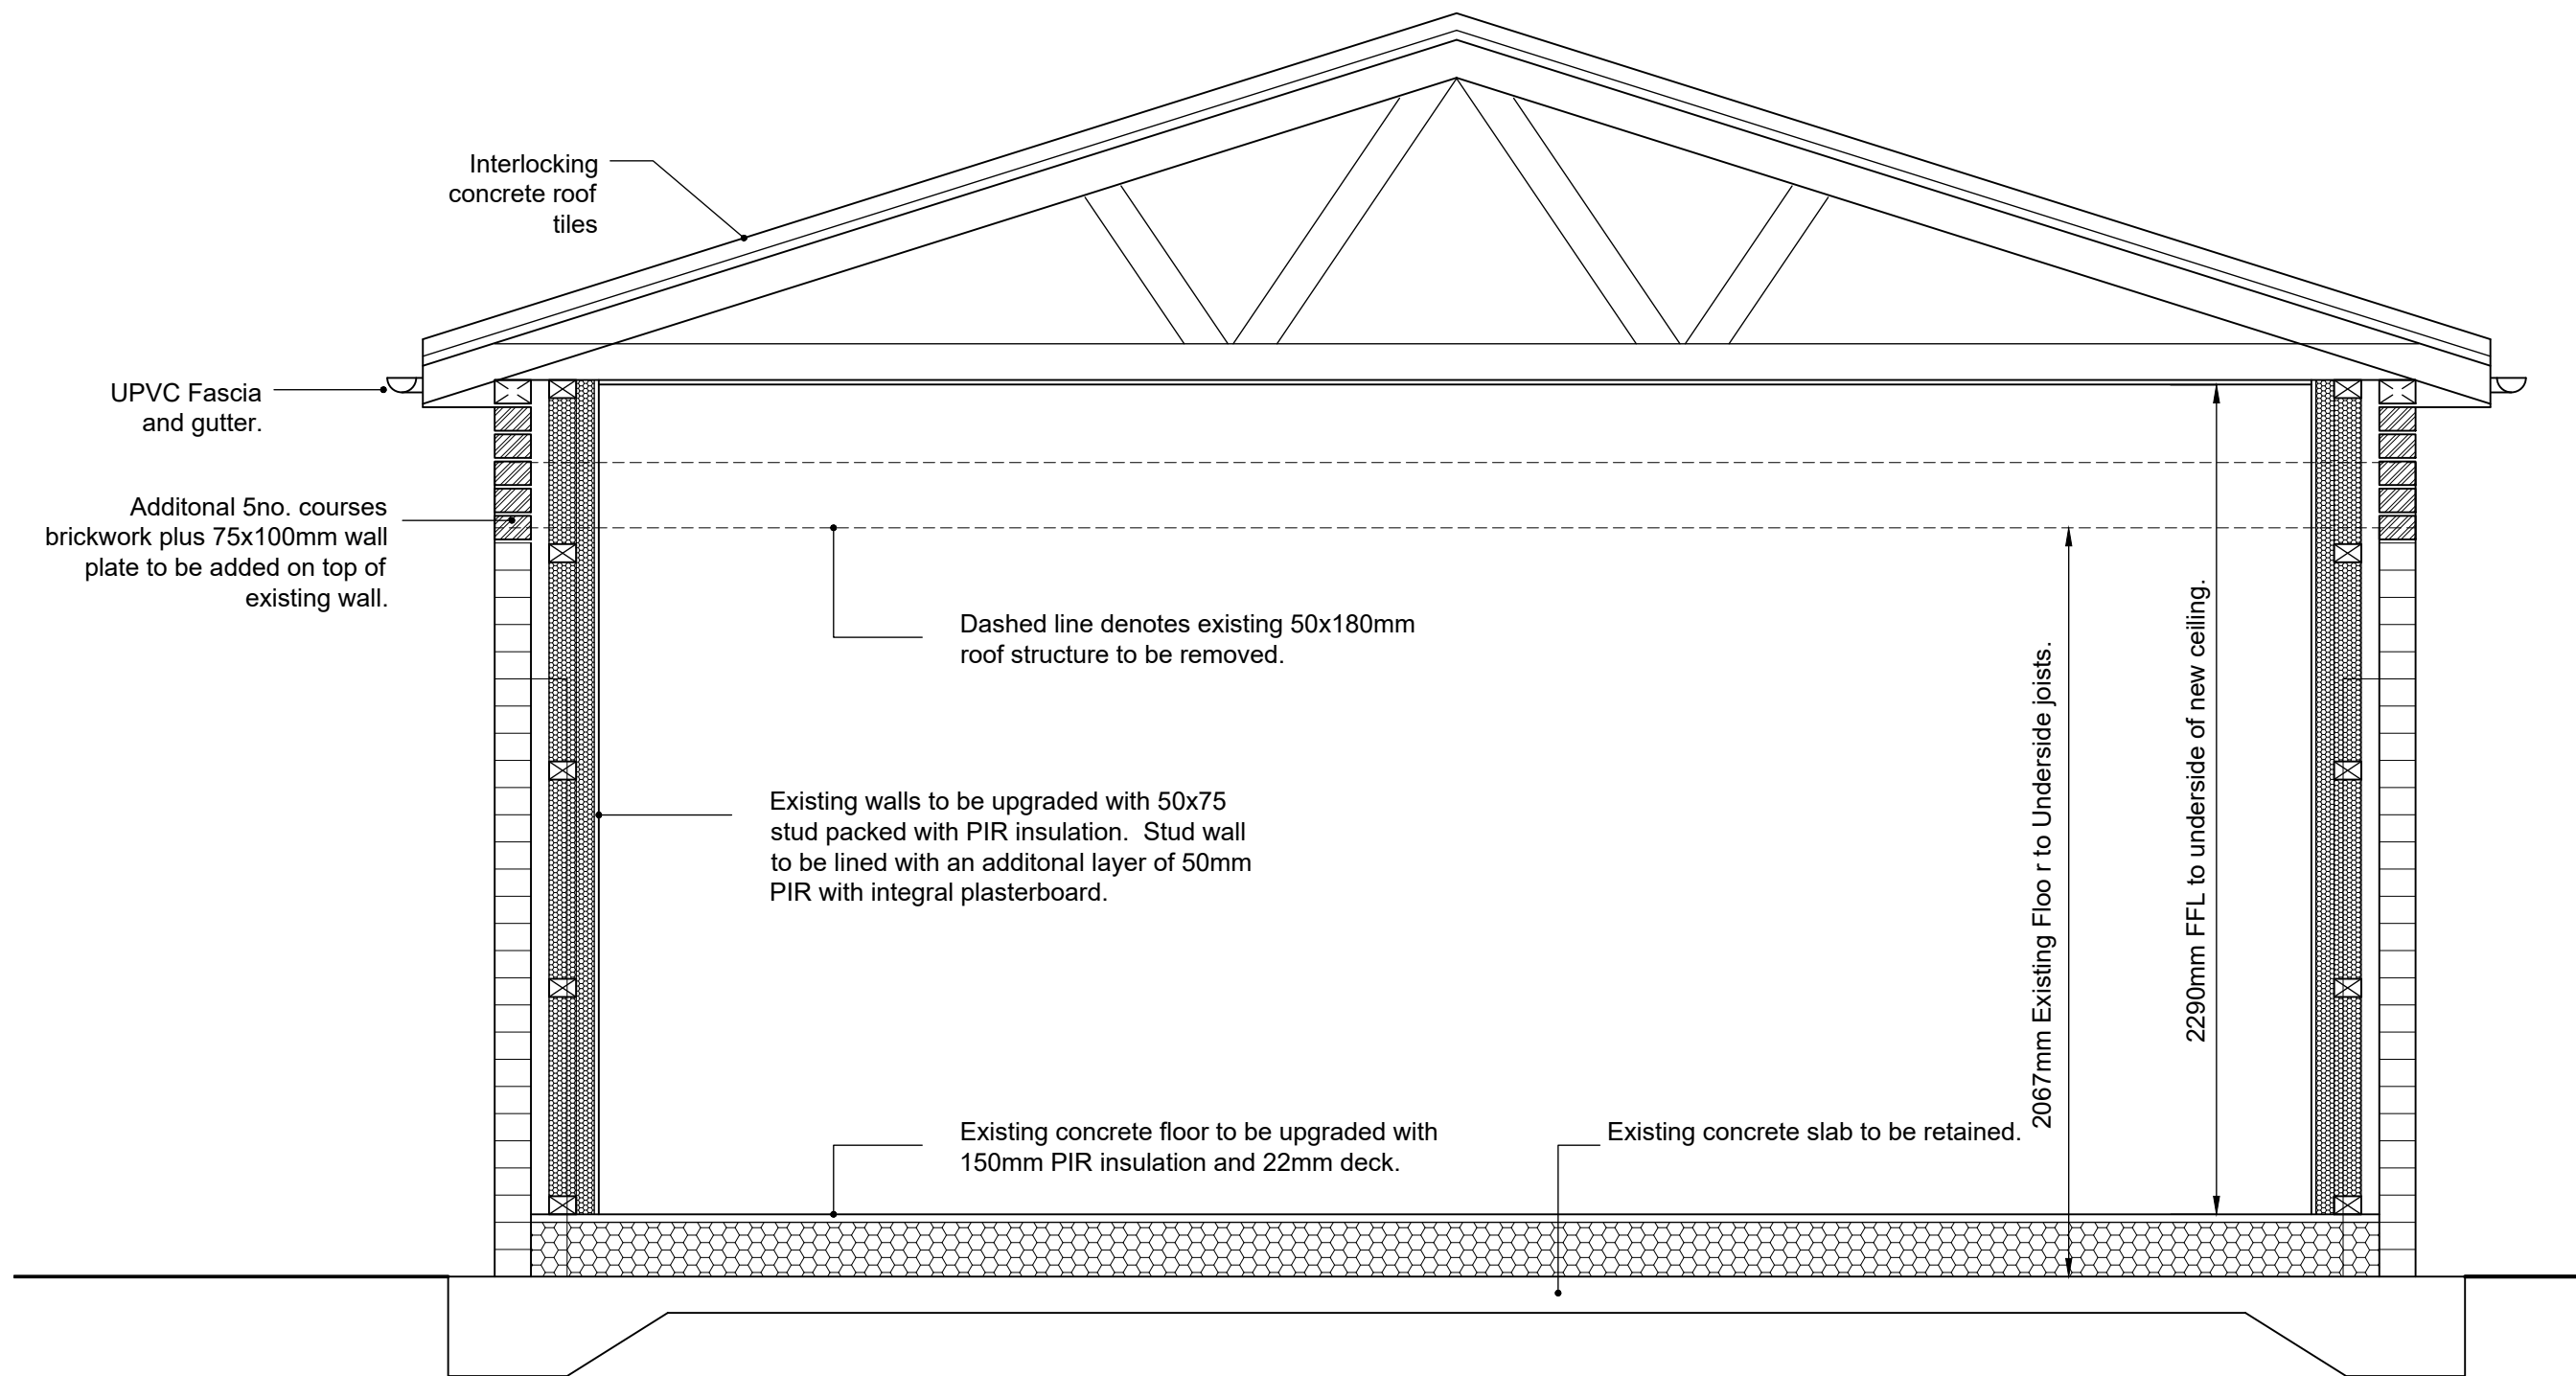

Section as Proposed

Scale 1:20

PROJECT		DRAWING NUMBER		
Proposed Granny Annexe: Ingleside, Glenside Road, Gorton, M18 7NE		NE - 009		
DRAWING		REVISION	DRAWN	CHECKED
Section as Proposed			MV	
			DATE	SCALE
			Dec 2024	1:20 @ A3