


Elevation 1

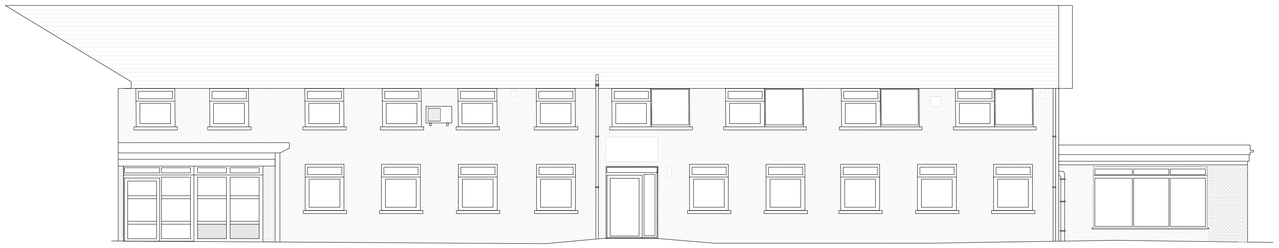

Elevation 2




Elevation 3




Elevation 4




Elevation 5

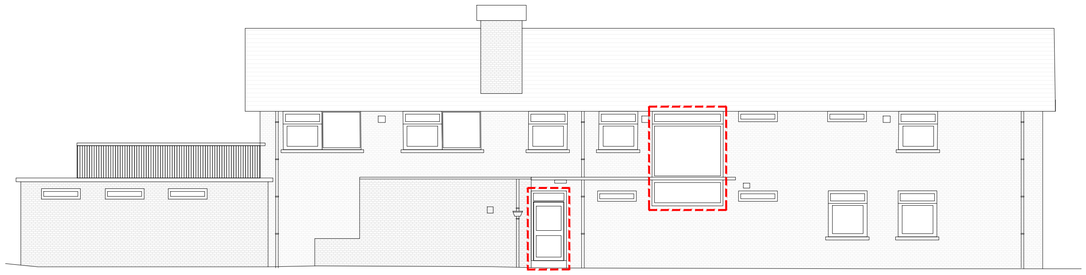


Elevation 6

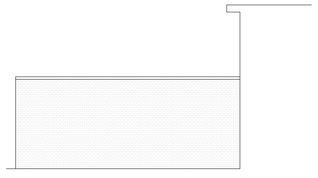

Elevation 6a

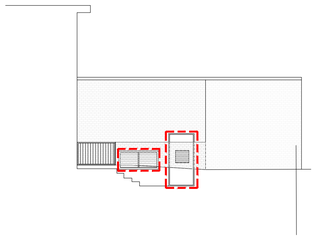


Elevation 6b

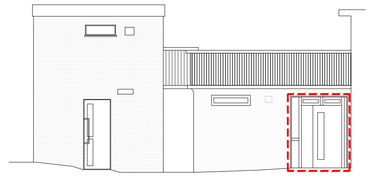

Elevation 6c



Elevation 7

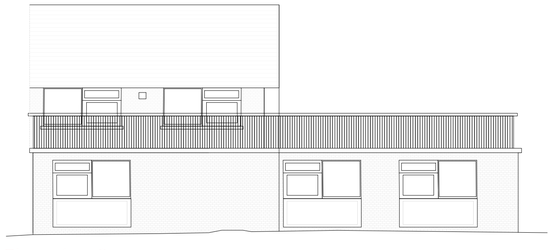


Elevation 8

Woodville Sure Start Children's Centre Existing Elevations

SCALE @ 1:100

Notes:

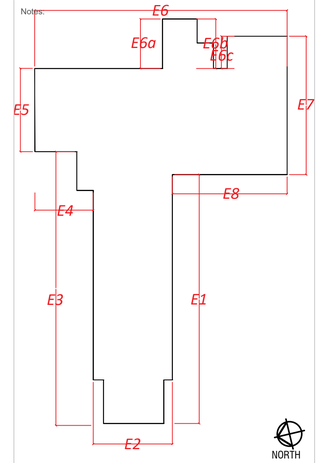

Existing window and door frames and glazing to be removed and disposed of as per scope of works document 21369.300

Copyright: All rights reserved. This drawing must not be reproduced without permission from Drees & Sommer UK Ltd. Do not scale off this drawing. All dimensions are to be checked on site by contractor / sub contractor. Any discrepancies to be reported to Drees & Sommer UK Ltd.

DREES & SOMMER

1.06 South Harrington Building
182 Sefton Street
Liverpool
L3 4BQ
Tel: 0151 430 2340

Office Locations
Ashford, Birmingham, Leeds, Liverpool, London, Manchester & Oxford.
www.dreso.uk

TENDER ISSUE

Rev	Date	Revision notes	By	Check

Client: MCC Equans PSDS	Drawing Title: Woodville Sure Start Existing Elevations
Project Title: Window Replacement Woodville Sure Start	Drawn: AH; Date: 11/24
	Checked: GM; Date: 11/24
DWG No. 24619.105	Scale: 1:100; Revision:

1:100 0 2 4 6 8 10 m
1:1 0 0.1 m

A1