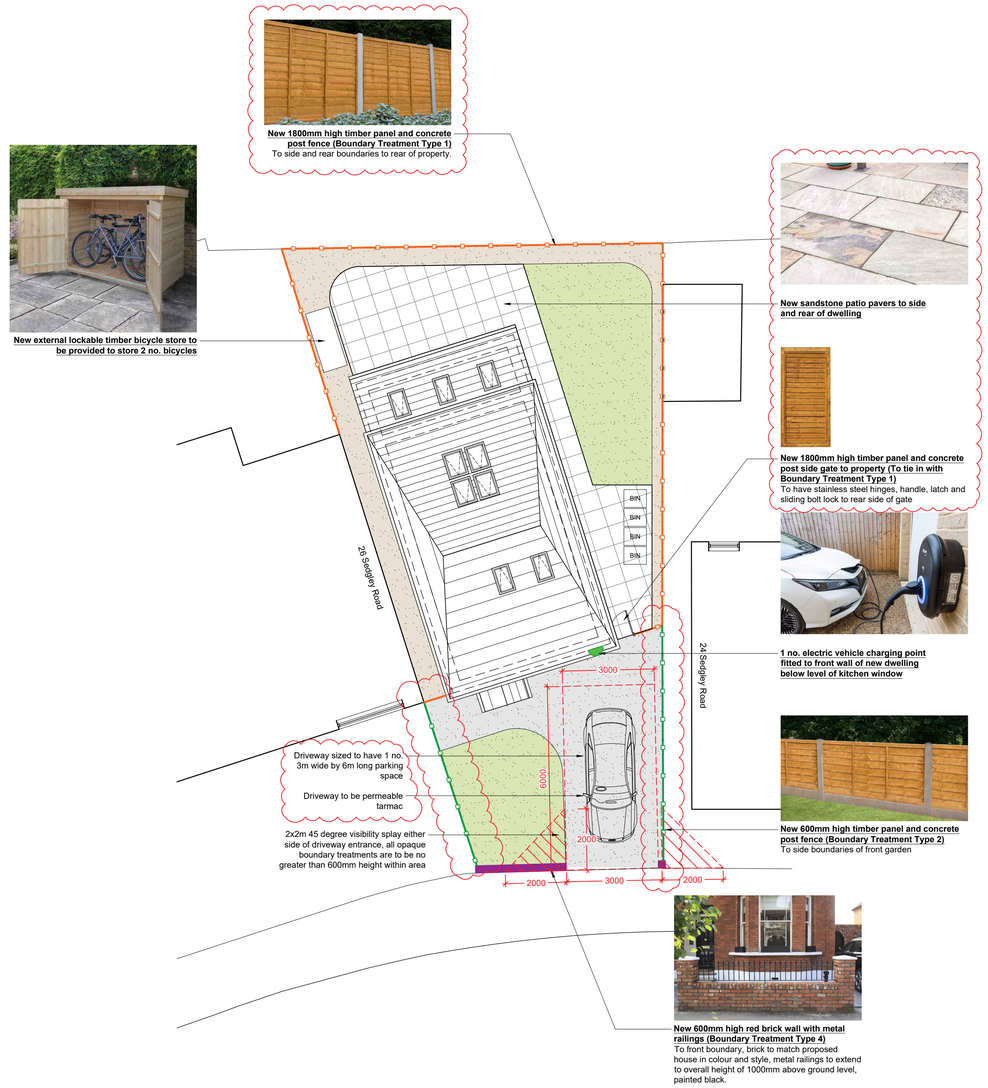


01 Proposed Landscaping and Boundary Treatments Plan

Scale 1:100 @ A1

NOTES

- All dimensions and levels are to be checked on site.
- Any discrepancies are to be reported to Spence & Oldham Architects Ltd before any work commences.
- This drawing shall not be scaled to ascertain any dimensions. Work to figured dimensions only.
- This drawing shall not be reproduced without express written permission from Spence & Oldham Architects Ltd.
- Title overlay drawings and ownership boundaries are produced using all reasonable endeavors. Spence & Oldham Architects Ltd cannot be responsible for the accuracy or scale discrepancy of base plans supplied to them.

NORTH

0 1m 2m 5m

Scale 1:100 @ A1

Boundary Treatments Key

- Boundary Treatment Type 1
- Boundary Treatment Type 2
- Boundary Treatment Type 3

Vehicle Key

- 2 x 2m visibility splay
- Parking space
- Electric vehicle charging point

Landscaping Key

- Sandstone patio slabs
- Turfed lawn
- Permeable tarmac driveway
- Pea gravel with perimeter planting

stage	Planning
status	Approval
client	Private
project	Land to Sedgley Road M8 5AG
title	Proposed Landscaping and Boundary Treatments Plan
date	11/01/25
drawn	GO / JS
scale	1:100 @ A1
checked	GO / JS

Spence & Oldham Architects
25 Cosgrove Crescent Manchester M35 0JX
info@SOarchitects.co.uk

Job No	DWG No	Rev
0054-02	(02)004	A