


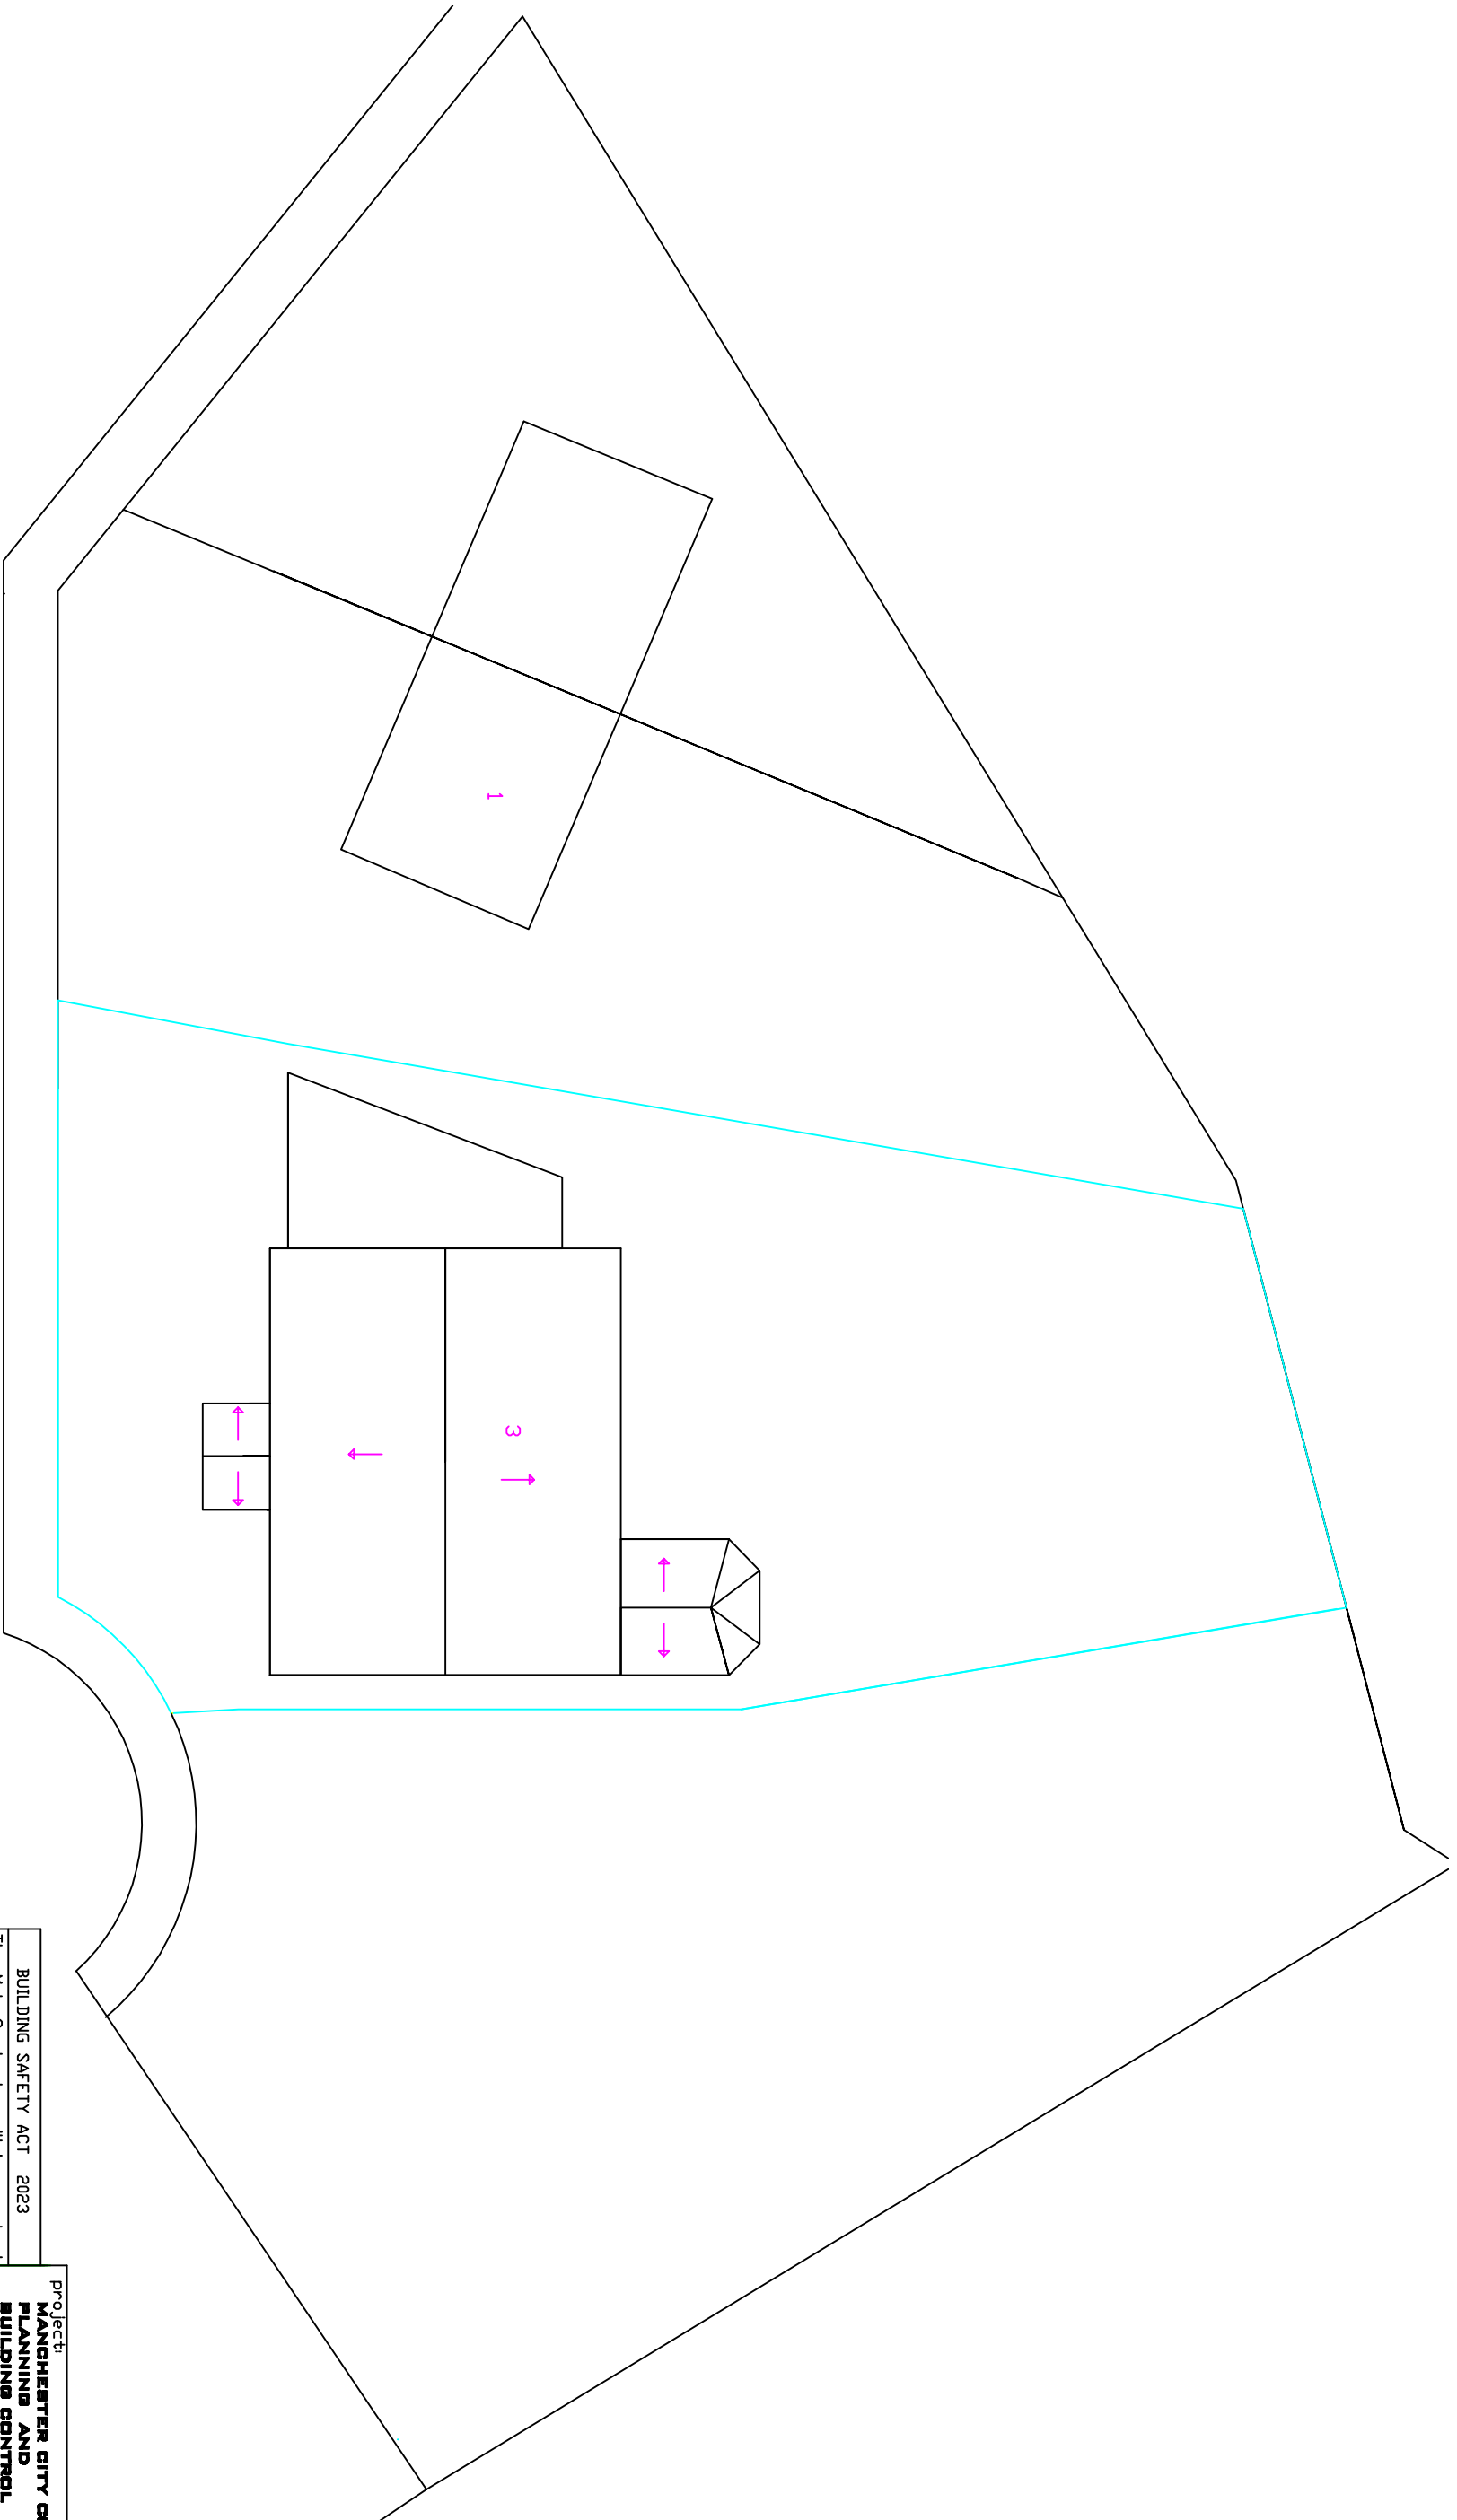

EXISTING BLOCK PLAN
1:200

client:
JOHN PAUL CASEY,
3, SLATHWATE DRIVE,
CLAYTON,
M11 4BA
TEL 07710017636

drawing title:
CHANGE OF USE TO
PROPOSED TWO
SEMI DETACHED
HOUSE,S
WITH PARKING

Project: MANCHESTER CITY COUNCIL PLANNING AND BUILDING CONTROL APPLICATION		
BUILDING SAFETY ACT 2023 The Main Contractor will be required To be nominated as the Principle Contractor to be responsible for all the Health and Safety for the Contract Period For all Trades and Suppliers Working or visiting the Site		
Date Rev	drawn	DRW
DO NOT SCALE OF THIS DRAWING TAKE ALL DIMENSIONS ON SITE (builders Note) Do not start any works untill all the approvals have been obtained. Any discrepancy to be reported to Plans Drawn as soon as possible.		
date: DECEMBER, 2024		
project no.	drg. no.	A3 paper
BD 03	40	

PLANS DRAWN
tel.no
07952934281
07856609593
email
Bawinterbottom
@aol.com
www.plansdrawn.org