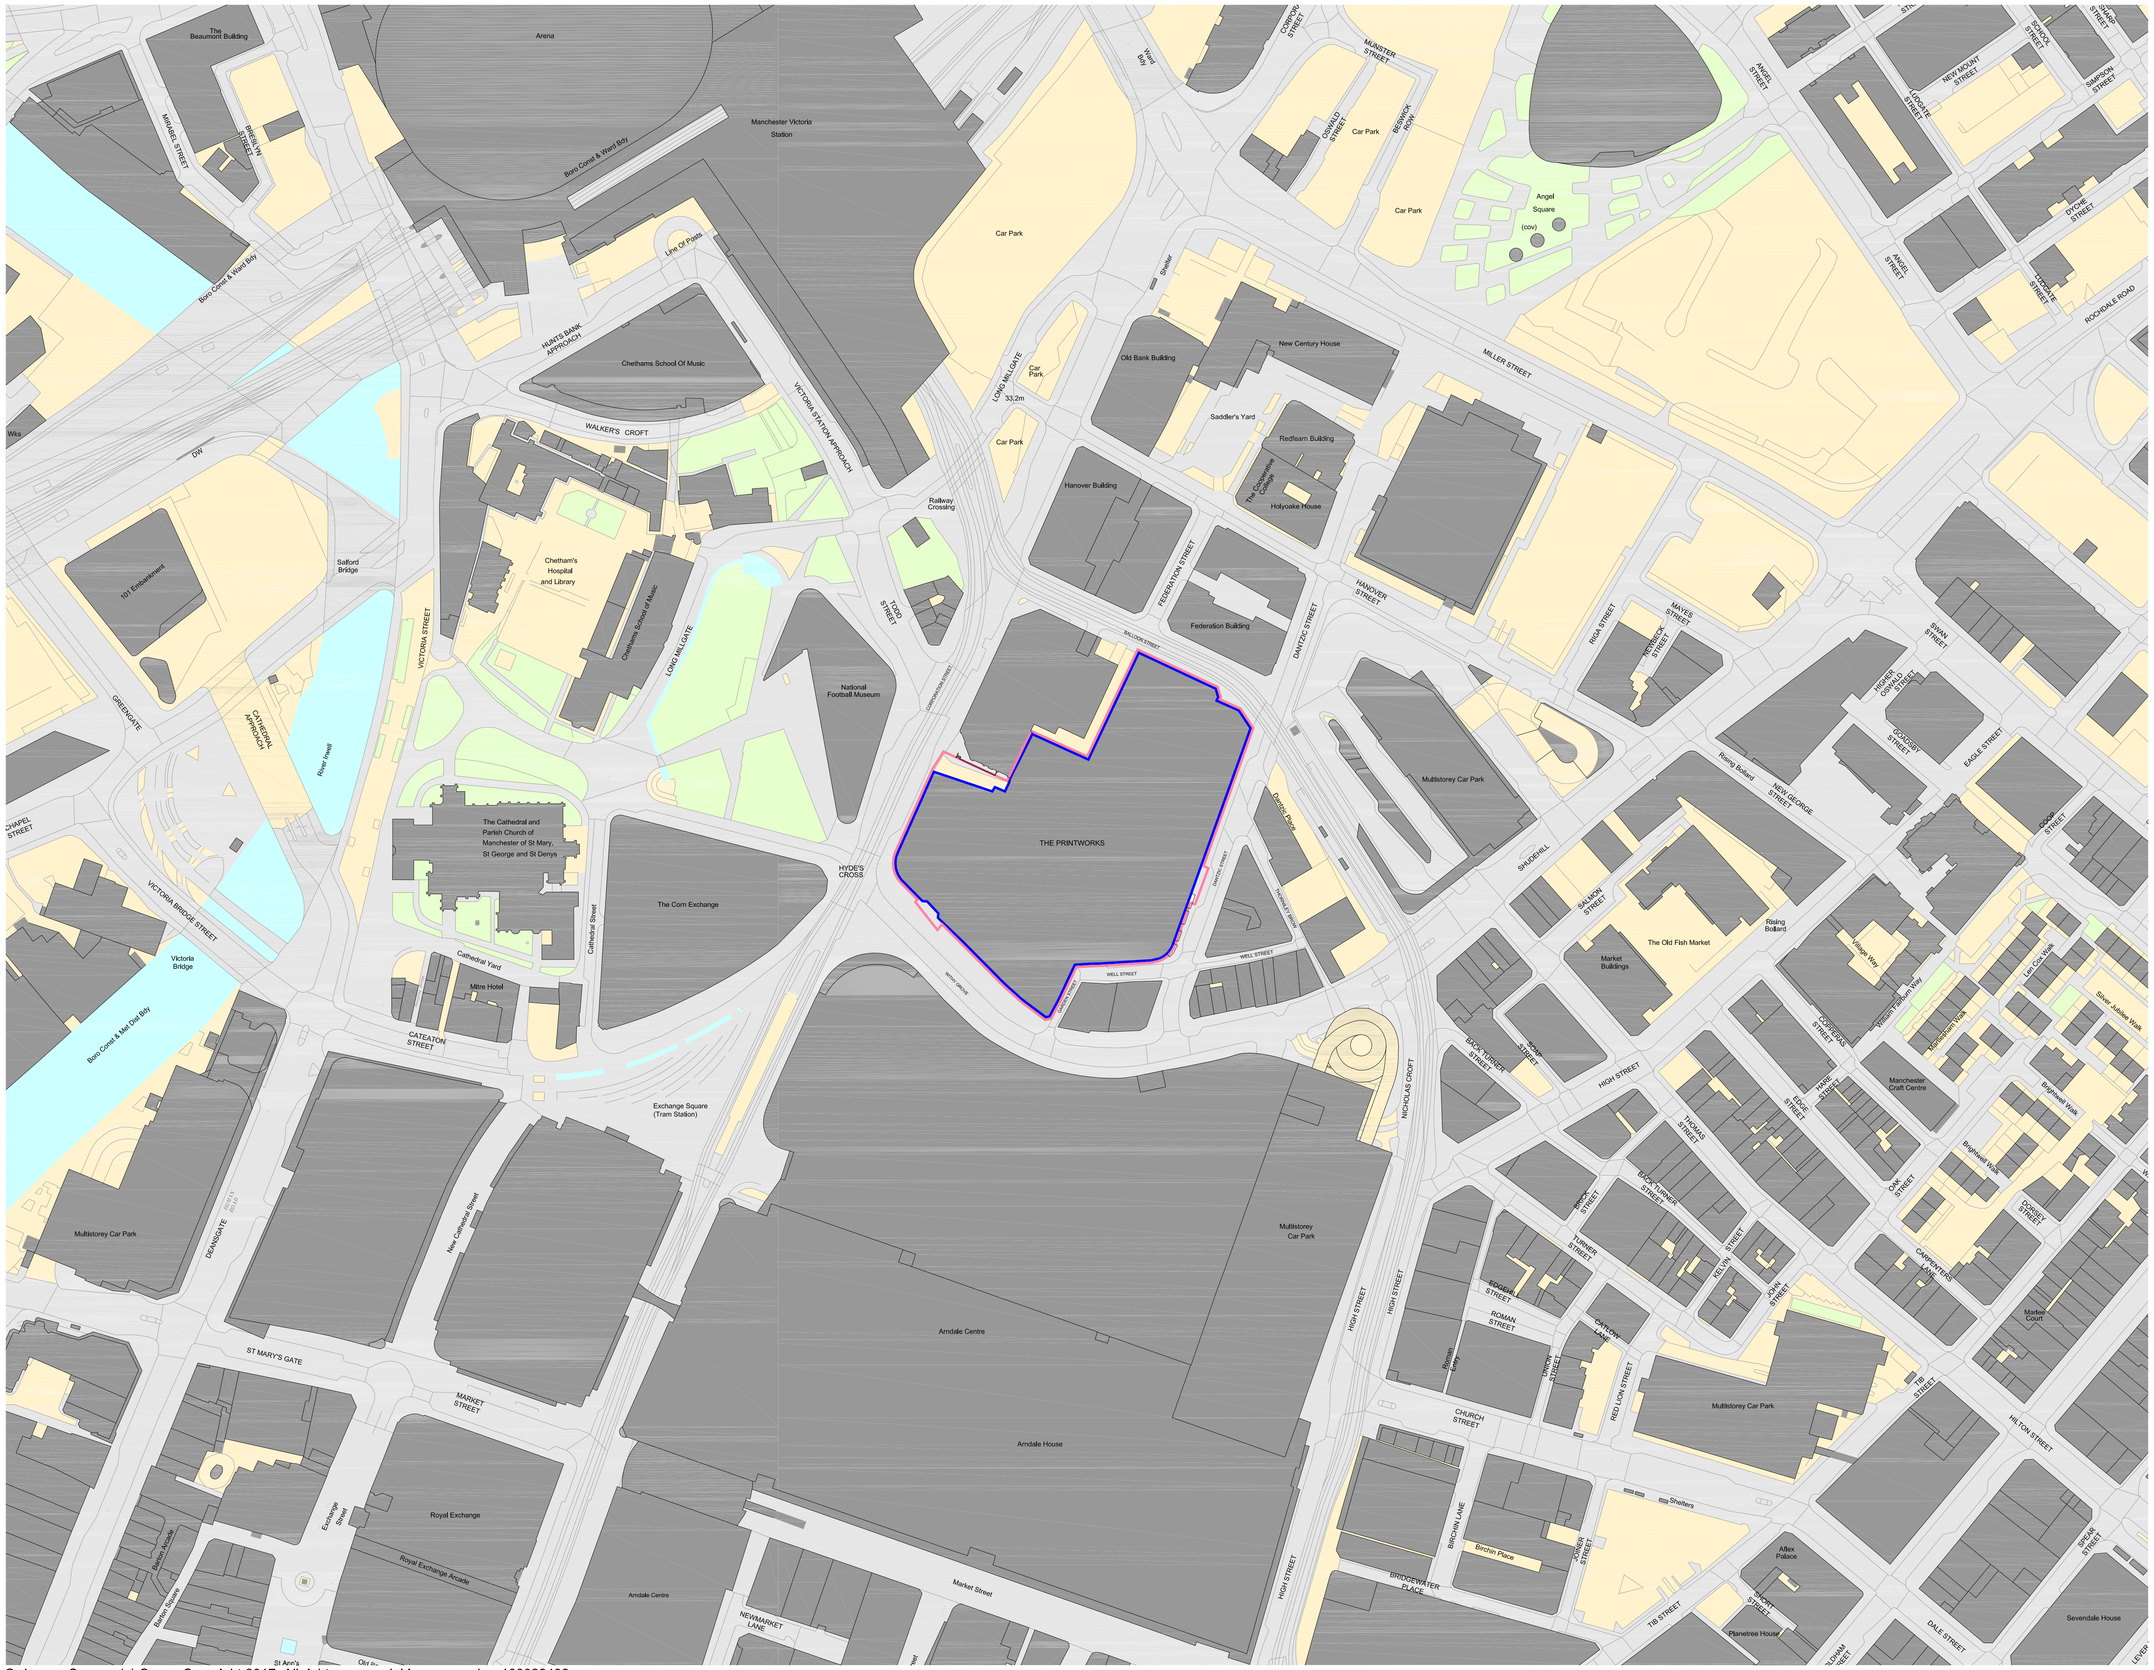


Notes

1. Do not scale off this drawing
2. Drawing to be read in conjunction with the specification and all relevant drawing information
3. Contractor to check all dimensions on site Comprehensive Design Architects to be advised of any discrepancies between this drawing and site conditions immediately
4. Dimensions are in millimetres unless otherwise stated

Registered Office : Comprehensive Design Architects Limited
16 Moray Place EDINBURGH EH3 6DT
Registered in Scotland : SC311114

© Comprehensive Design Architects Ltd. All rights reserved

CONSTRUCTION (DESIGN AND MANAGEMENT) REGULATIONS 2015

This drawing is to be read in conjunction with CDA's Standard Hazard and Risk Assessment of architectural matters (CDM) series drawings.

Works to be carried out in accordance with the Construction Phase plan prepared by the Principal Contractor.

KEY:

Site Ownership Boundary
Extent of Development

Rev	Date	Description	drwn	chkd

internal job no
G1707
dwg no
PRW-CDA-ZZ-00-DR-A-PL-0001
revision
P1

Comprehensive Design Architects

299 West George Street Glasgow G2 4LF
T: 0141 226 2226 www.cda-group.co.uk

client
DTZ INVESTORS

key plan

project
PRINTWORKS
MANCHESTER

title
Location Plan

date	scale	drawn by	checked by
09.09.19	1:1250@A1	AH	MJ

status
PLANNING

internal job no
G1707
dwg no
PRW-CDA-ZZ-00-DR-A-PL-0001
revision
P1