


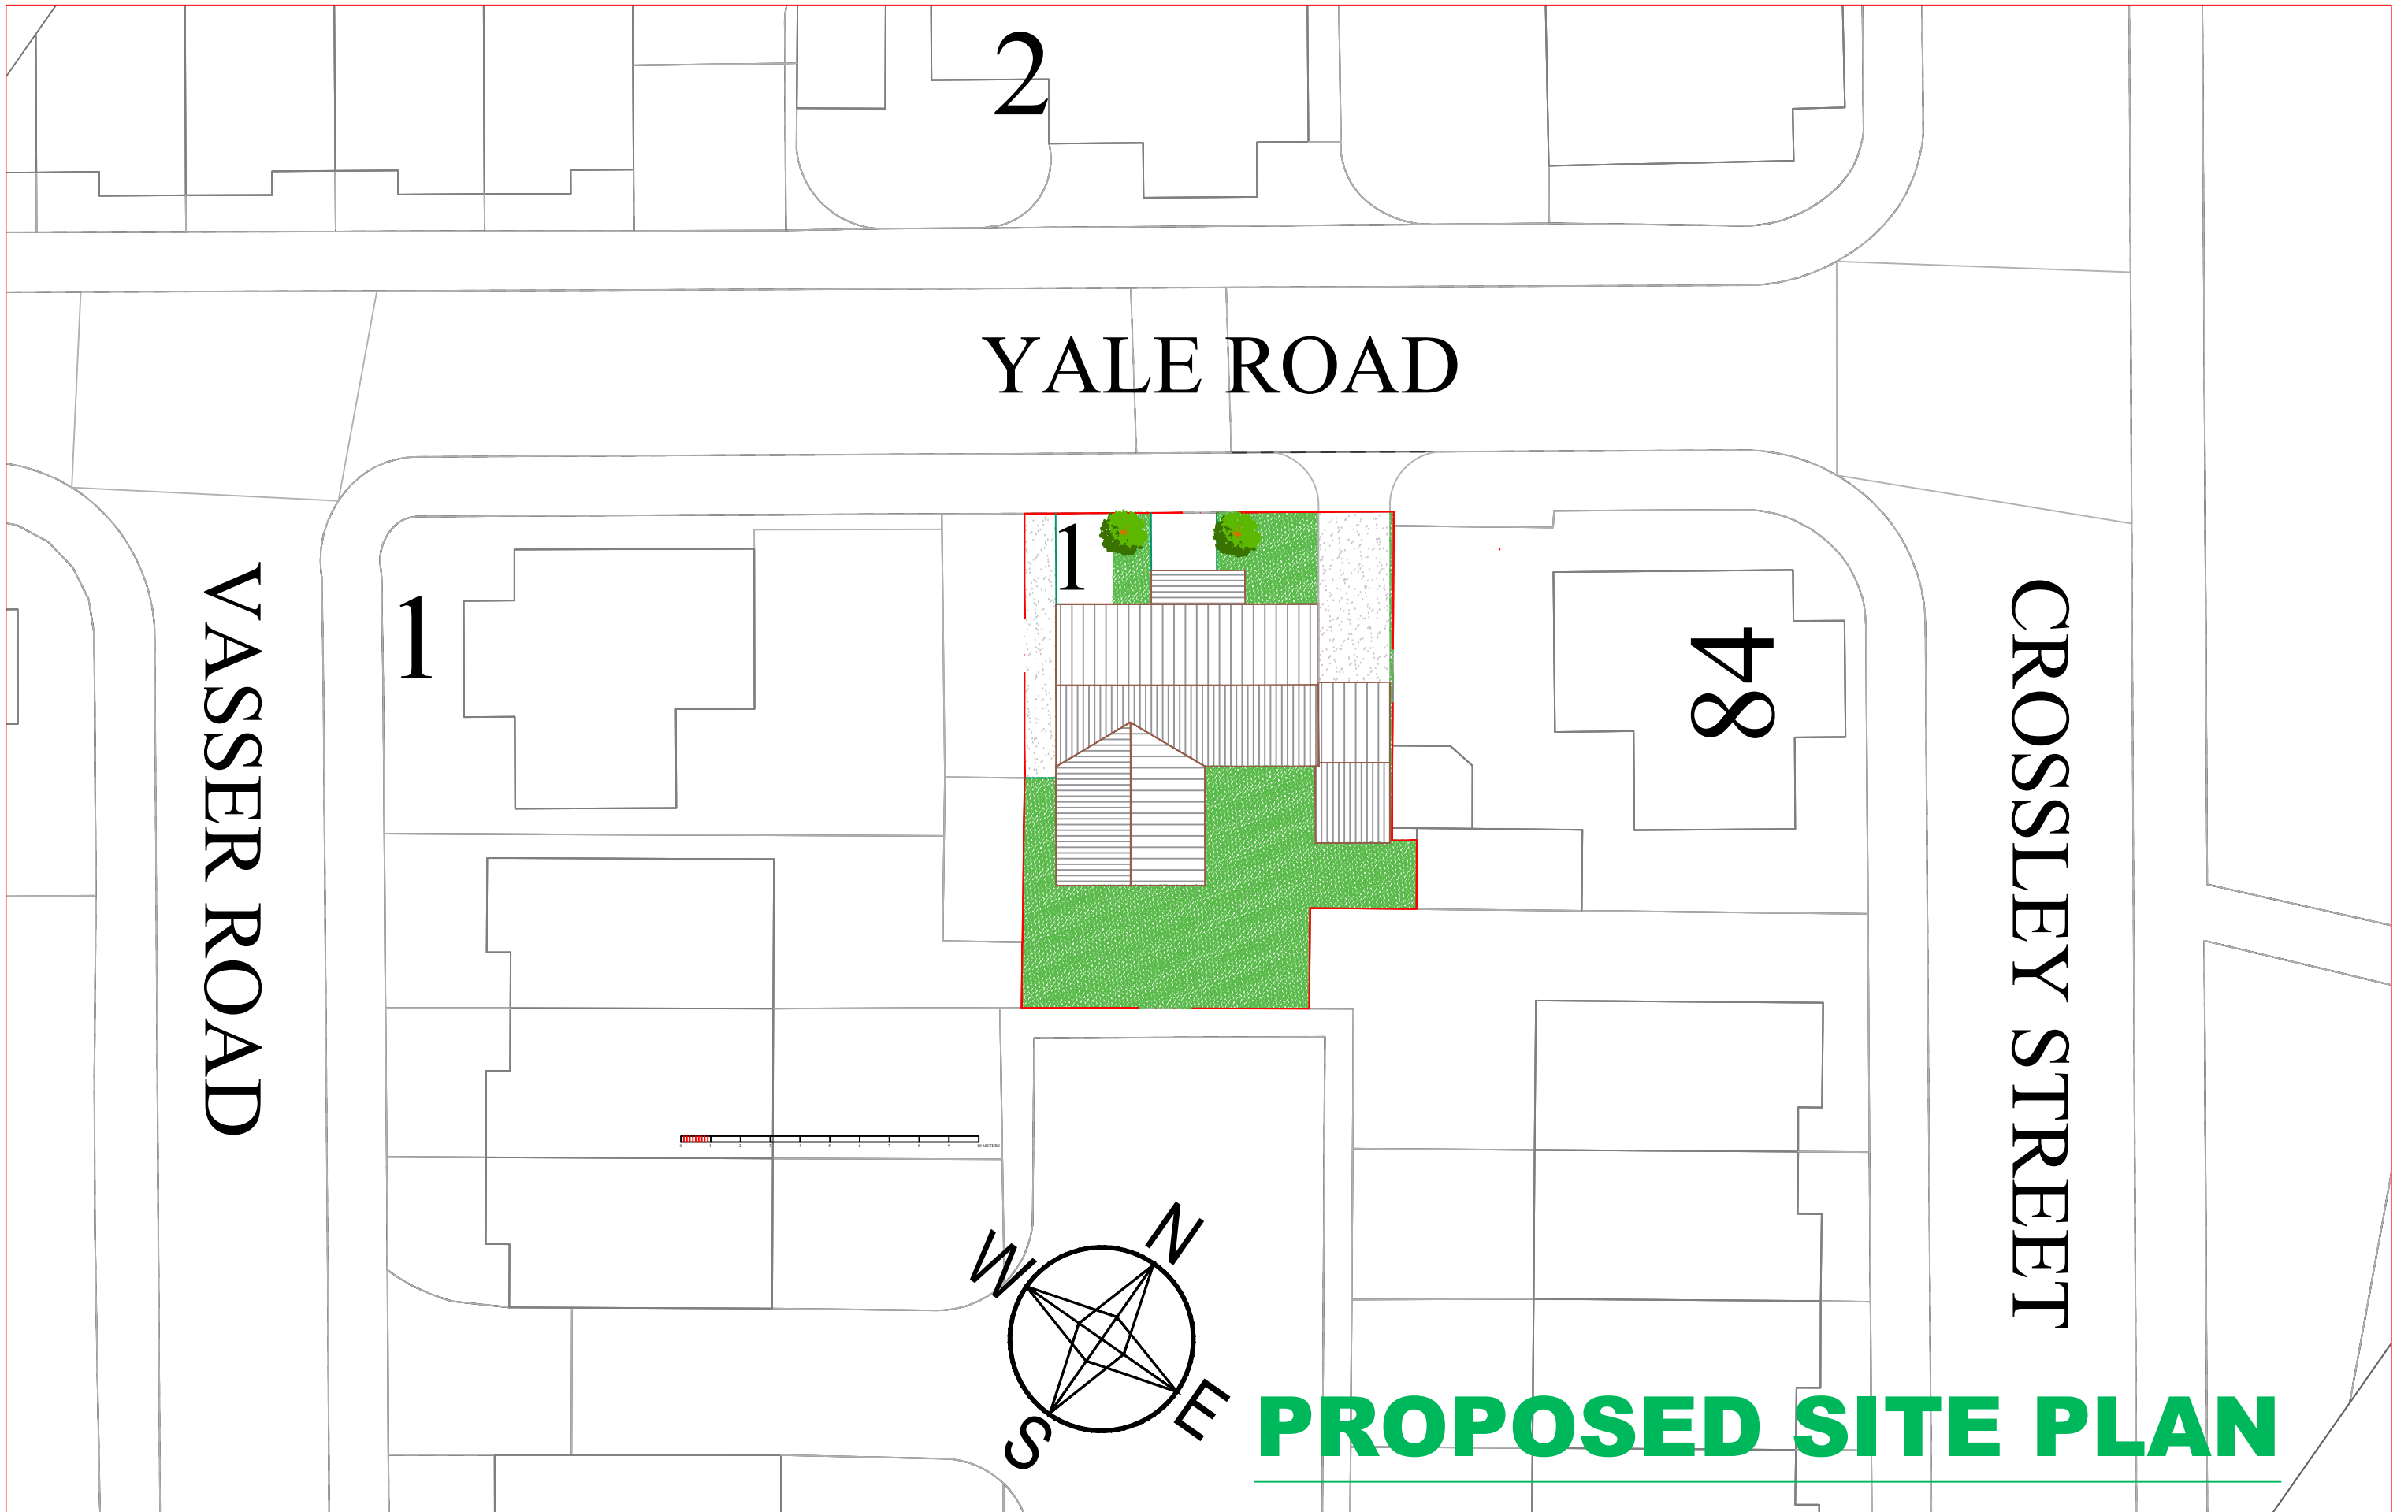

SEAL DESIGN
INTERIOR AND ARCHITECTURAL DESIGNERS

CLIENT
1 YALE ROAD
GORTON
M18 8BB

PROJECT
PROPOSED REAR EXTENSION

scale
1:200@A3
date
JANUARY 2025

DRAWING REF
1425/25/214

REVISION