BLOCK No.3&4 Salvation Army. 100 Crossley Ct, Pollard St, Manchester M4 7AS

All dimensions are to be checked on site. This drawing shall not be scaled to ascertain dimensions.

Note:
All information read in-conjunction with the Existing photographic information.

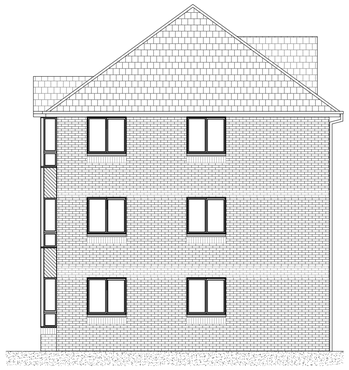

Existing Elevation 9

Existing Elevation 10

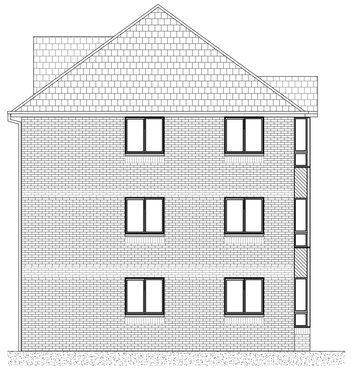

Existing Elevation 11

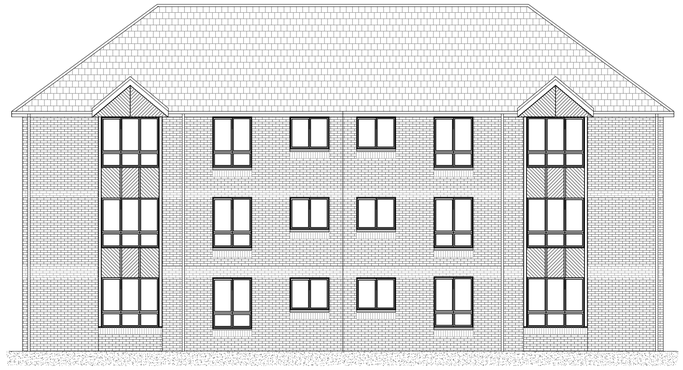

Existing Elevation 12

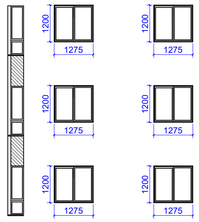

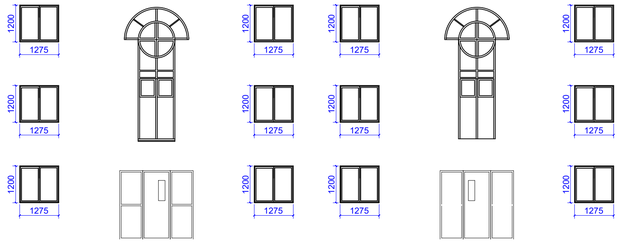

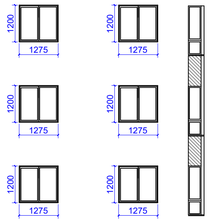

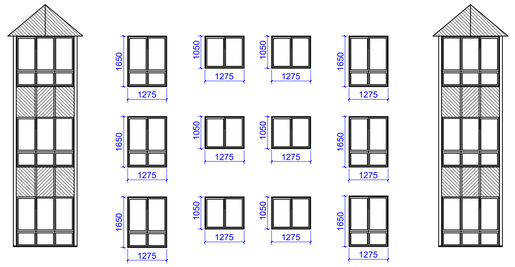

Plan
1:250

Existing windows -
Rosewood double glazed UPVC Casement opening windows to all elevations.

Proposed windows -
Rosewood double glazed UPVC Casement opening windows to all elevations.

Existing wall cladding -
Rosewood UPVC

Existing wall cladding -
Rosewood UPVC

Proposed wall cladding -
Rosewood UPVC

Issued For : INFORMATION PURPOSES ONLY

Client
REF:
Salvation Army

Project
Proposed replacement of windows and wall cladding .

Salvation Army. 100 Crossley Ct, Pollard St, Manchester M4 7AS

Scheme - Drawing Title
Existing Elevations.

03
Drawing No.

Revision

Scale 1:100 @A1

Date 20.11.24

sovereign group limited
Commercial Fabricators of PVCu Windows & Doors
Head Office Vale St, Nelson, Lancs BB9 0TA
T 01282 618171
F 01282 440420
E sgl@sovereigndirect.co.uk
W WWW.sovereigndirect.co.uk
WWW.sovereigncommercial.co.uk