

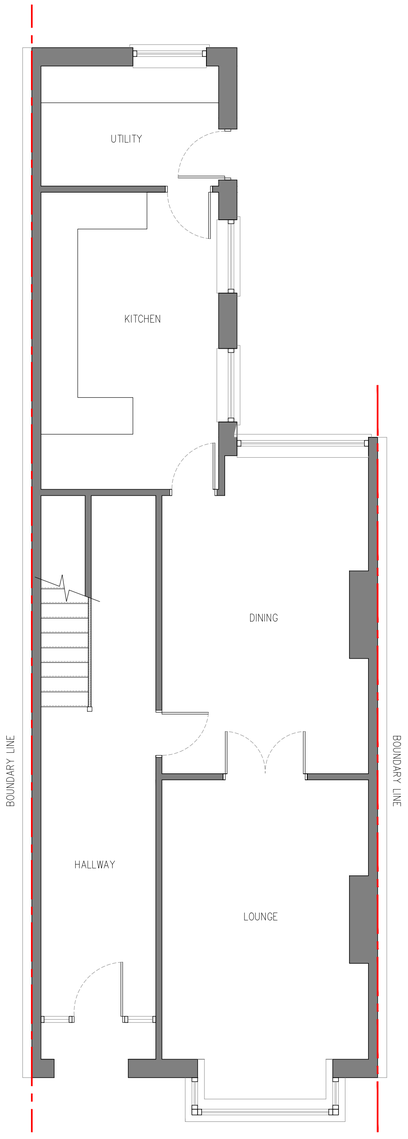



EXISTING GROUND FLOOR | SCALE 1:50

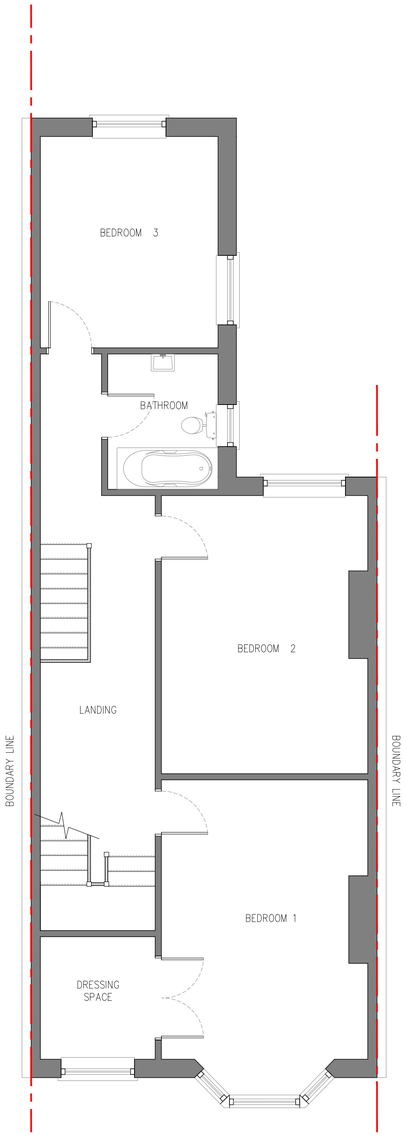


EXISTING FIRST FLOOR | SCALE 1:50

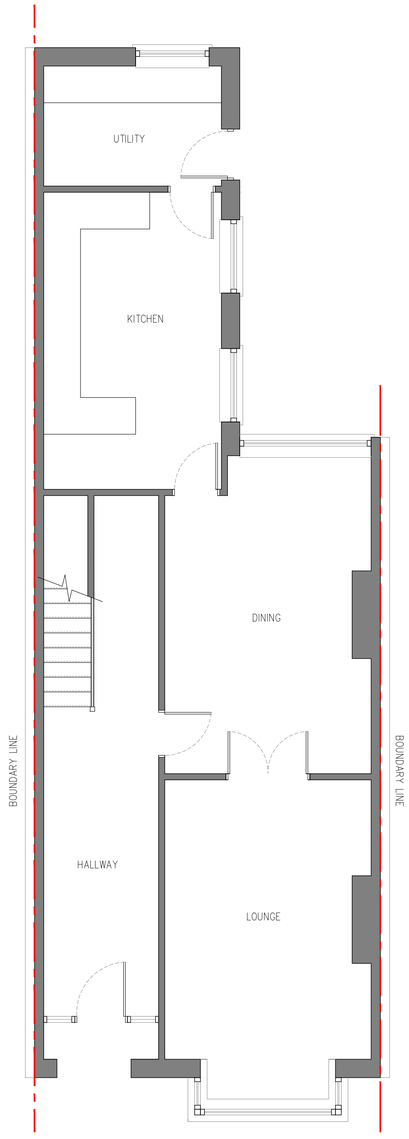


PROPOSED GROUND FLOOR | SCALE 1:50

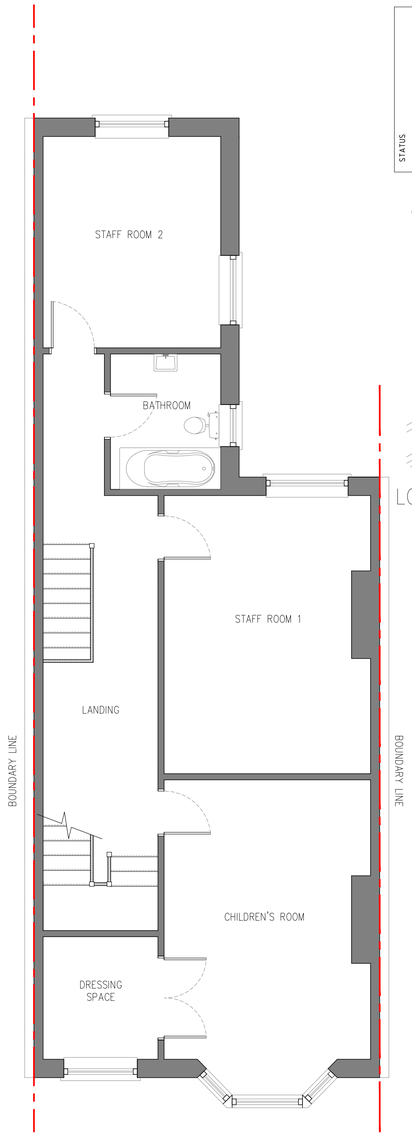

PROPOSED FIRST FLOOR | SCALE 1:50

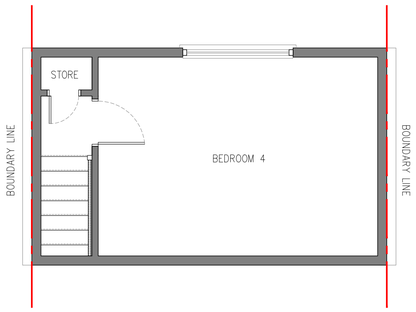

EXISTING SECOND FLOOR | SCALE 1:50

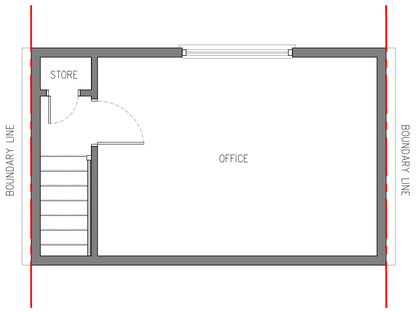

PROPOSED SECOND FLOOR | SCALE 1:50


© Copyright of PM DESIGNS®. All rights reserved. ALL dimensions are in millimetres unless stated otherwise. ALL dimensions must be checked on site prior to construction and any discrepancies reported to the architect. Work is subject to change following detailed design.

STATUS PLANNING

RevNo	Revision note	Date	Signature	Checked



LOCATION PLAN | SCALE 1:1250

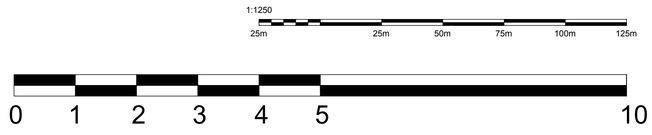

SCALE BAR 1:50

PARLE MAGUIRE DESIGNS

PROJECT: 145 CHARLESTOWN ROAD
MANCHESTER
M9 7BR

CLIENT: SAFE SPACE 4 U LTD

Drawing Title
EXISTING PLANS & PROPOSED PLANS

Drawing No.
A101

Date:
JAN 2025

Scale:
1:50 @ A1

Revision:
-

Issue:
PLANNING STATUS