REVISION	DATE	DESCRIPTION
P01	08/11/2024	PRELIMINARY ISSUE
P02	03/12/2024	PUBLIC CONSULTATION ISSUE
P03	12/2024	ISSUED FOR PLANNING

KEY:

- Application Boundary
- (1) Bin Store
- (2) Bike Store - 36no.
- (3) Sprinkler Tank Room
- (4) Comms. Room
- (5) BoH
- Town Houses
- Semi - detached Houses

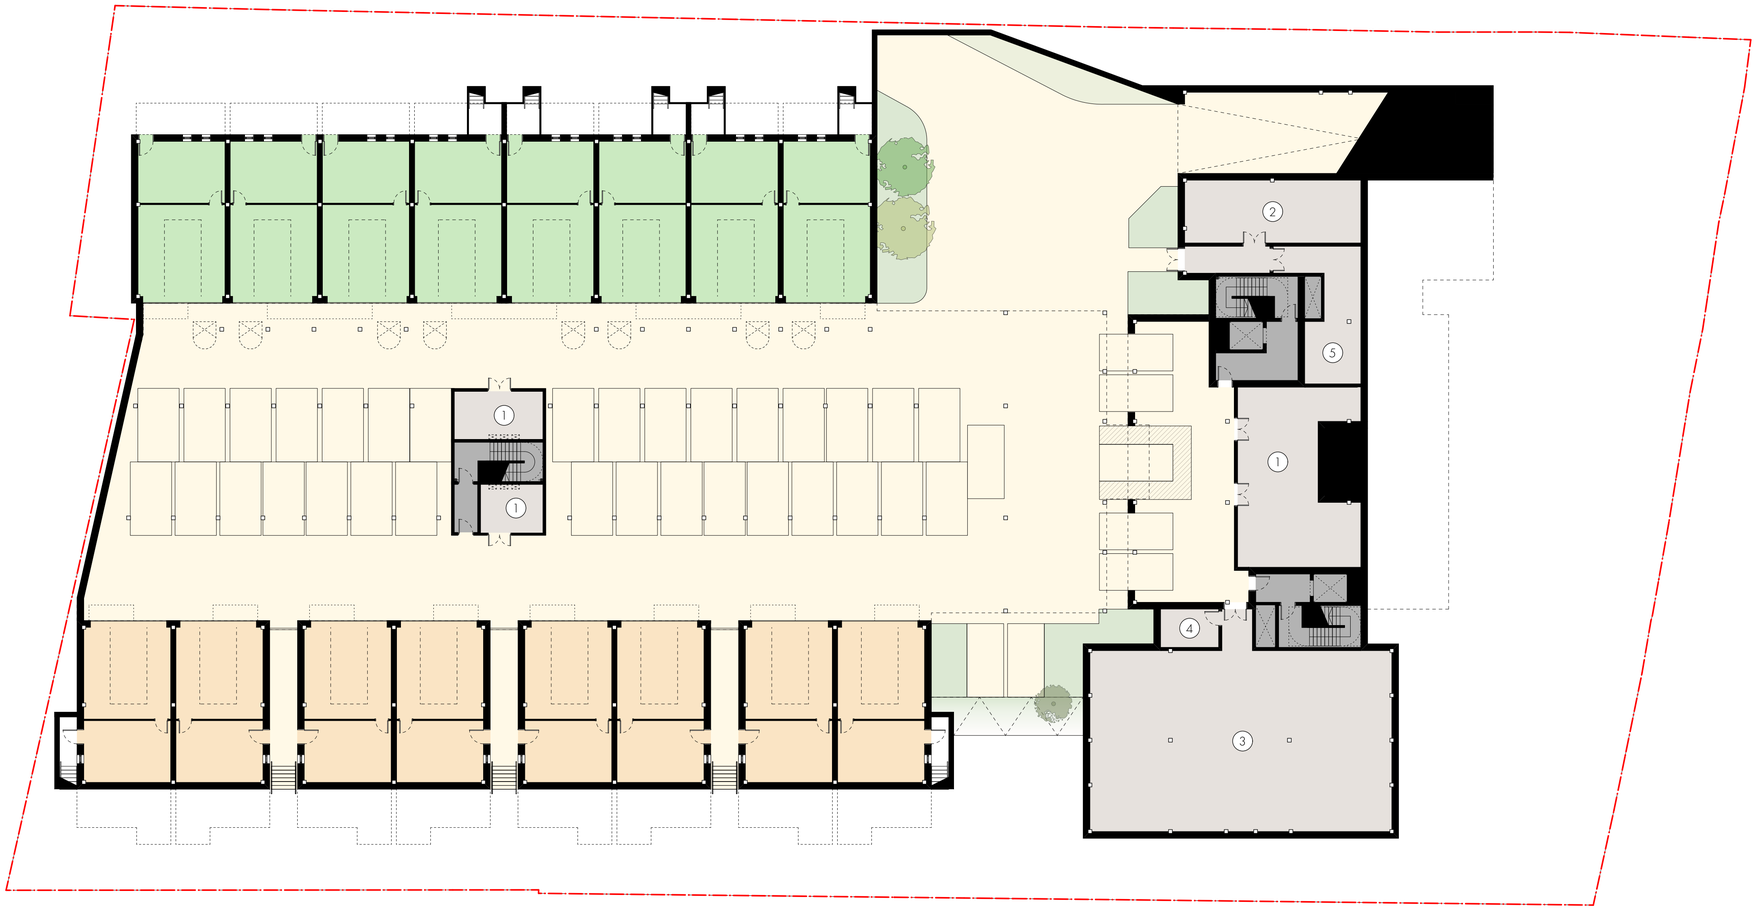

OMI Architects

31 Blackfriars Road, Salford, Manchester, M3 7AQ
+44(0)161 832 3242 / info@omiarchitects.com / www.omiarchitects.com

PROJECT	MARCO LIVING, PALATINE ROAD				
DRAWING	MASTERPLAN - LEVEL BASEMENT				
DATE	NOV '24	DRAWN BY	DK	SCALE	1:200 @A1
JOB NO.	1459	DWG.NO.	L1000		