


- GENERAL NOTES
1.

THIS DRAWING TO READ IN CONJUNCTION WITH ALL RELEVANT STRUCTURAL AND ARCHITECTURAL DRAWINGS AND SPECIFICATIONS.
2.

ALL WORKS TO BE CARRIED OUT IN STRICT ACCORDANCE WITH THE ENGINEER'S SPECIFICATIONS, RELEVANT BRITISH STANDARDS AND WHERE APPLICABLE LOCAL AUTHORITIES REQUIREMENTS.

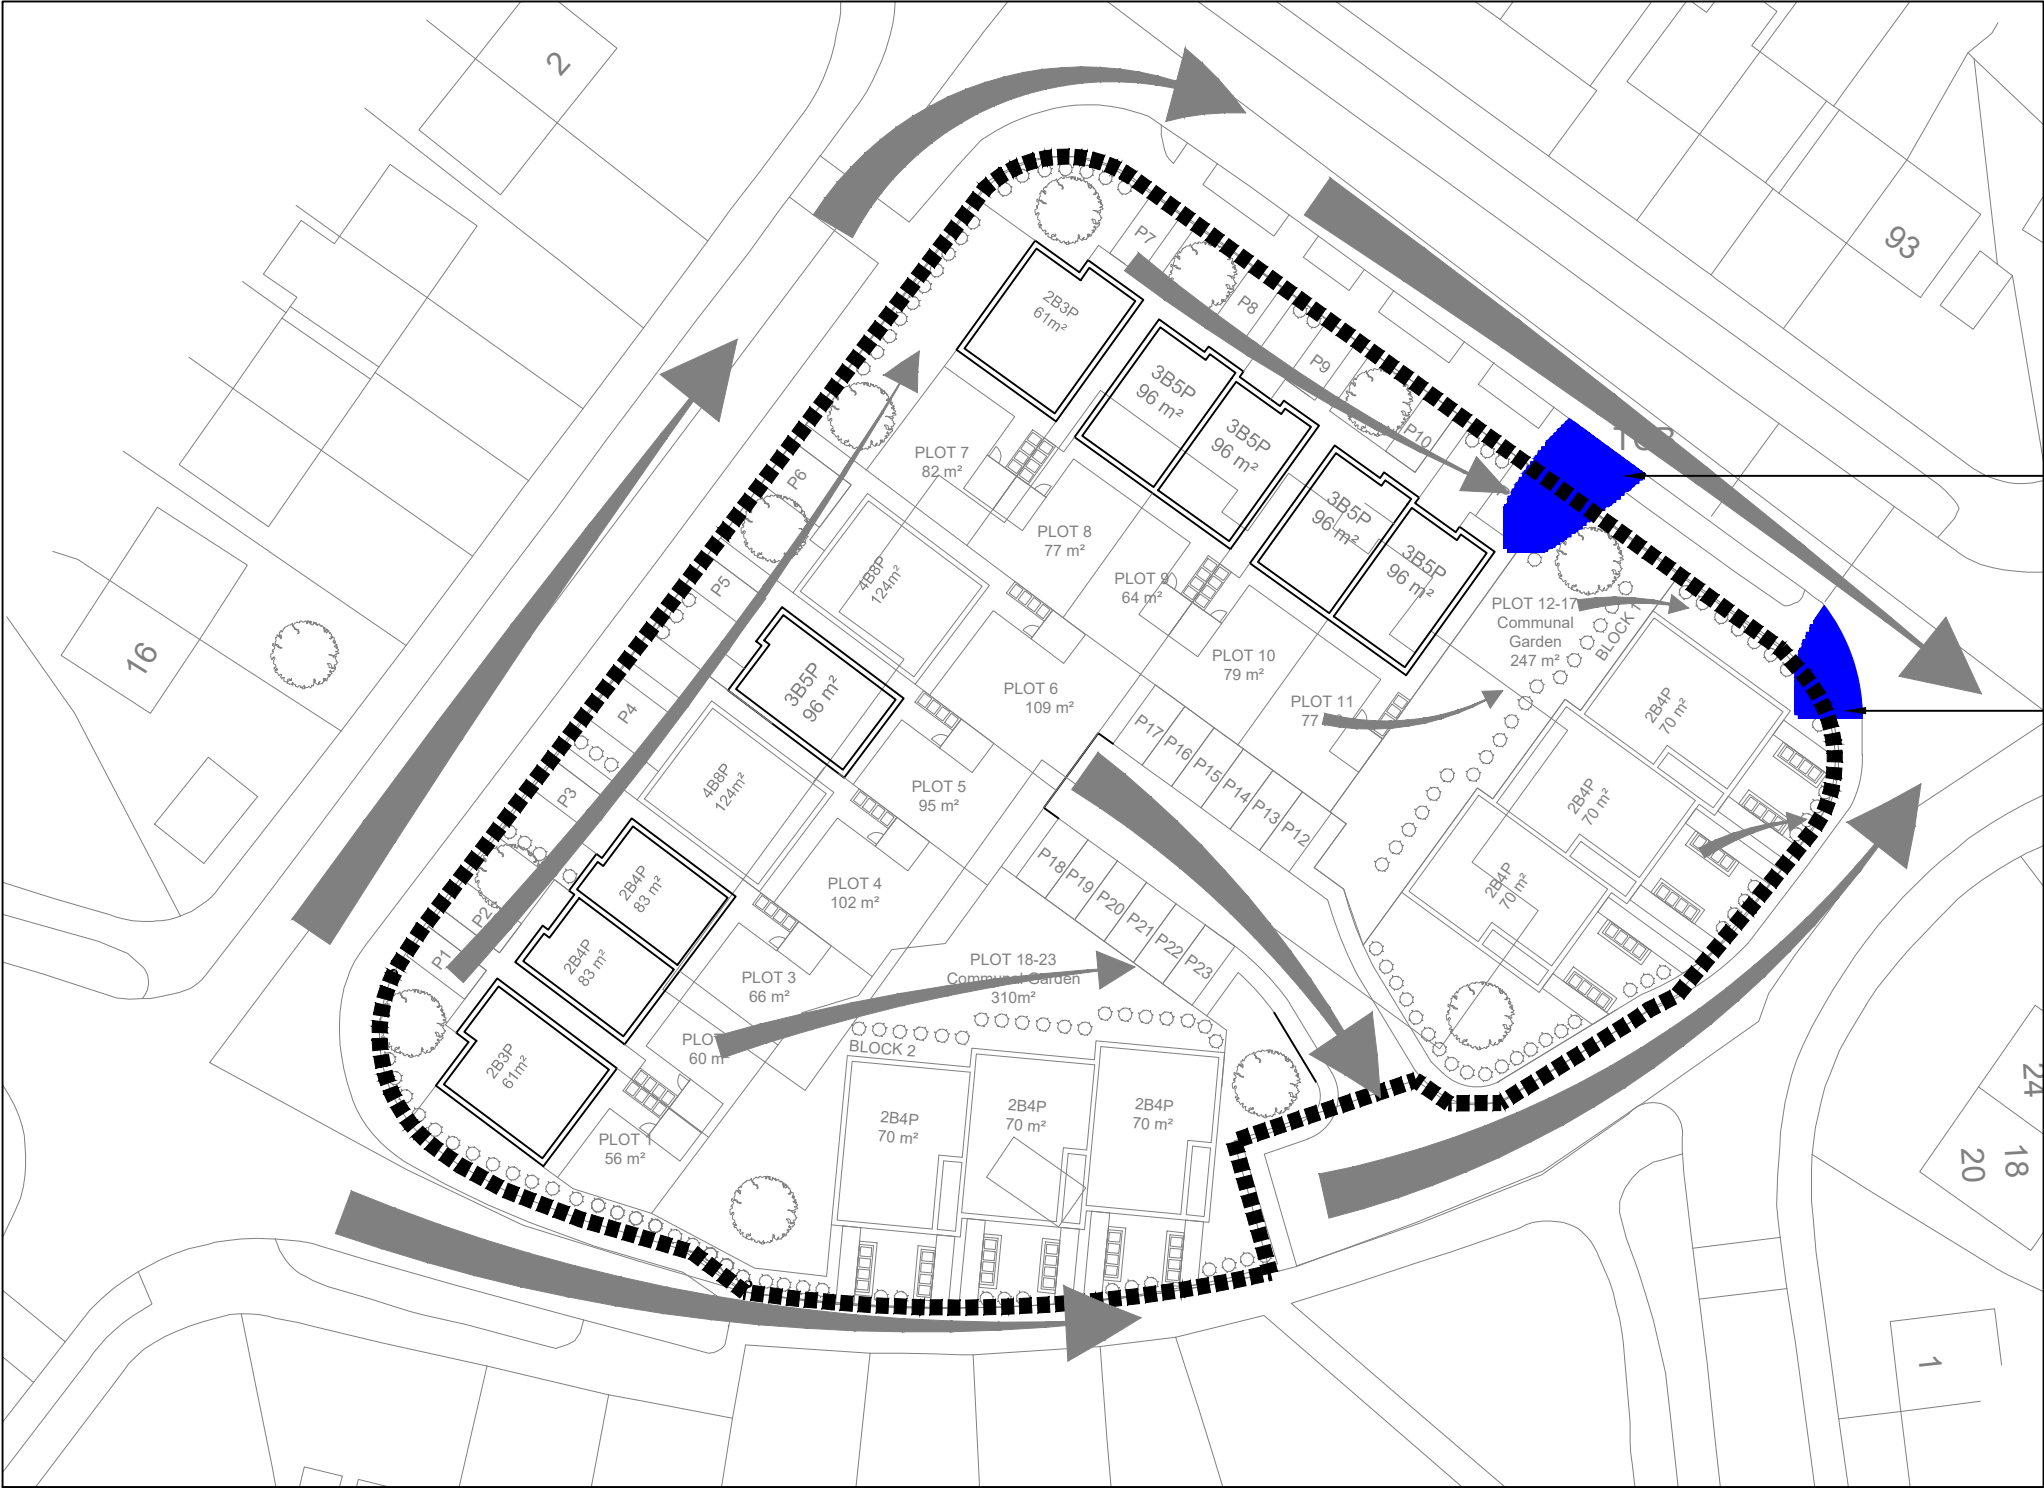

FLOOD
EXCEEDANCE

FLOOD
EXCEEDANCE

SCALE BAR 1:500





Structural & Civil Engineering

Geotechnical & Environmental Investigations

Building Surveying

Pre Planning Services

Liverpool Head Office:
0151 227 3155

Manchester Office:
0161 817 5180

North Wales Office:
01978 664 071

London Office:
020 8016 4320

www.sutcliffe.co.uk



Drawing Status
PRELIMINARY DRAWING

Client
WYTHENSHAW COMMUNITY HOUSING

Project
**THE ENTERPRISE CENTRE
BENCHILL ROAD, MANCHESTER**

Drawing Title
FLOOD EXCEEDANCE

P01	PRELIMINARY DRAWING	05.07.23	CR	SB
Rev	Description	Date	By	Chkd
Date	March 23	Drawn By	CR	Checked By
Scale at A3	1:500	Project Number	33029	
Sheet Number	33029-SUT-ZZ-XX-DR-C-6163	Revision	P01	