



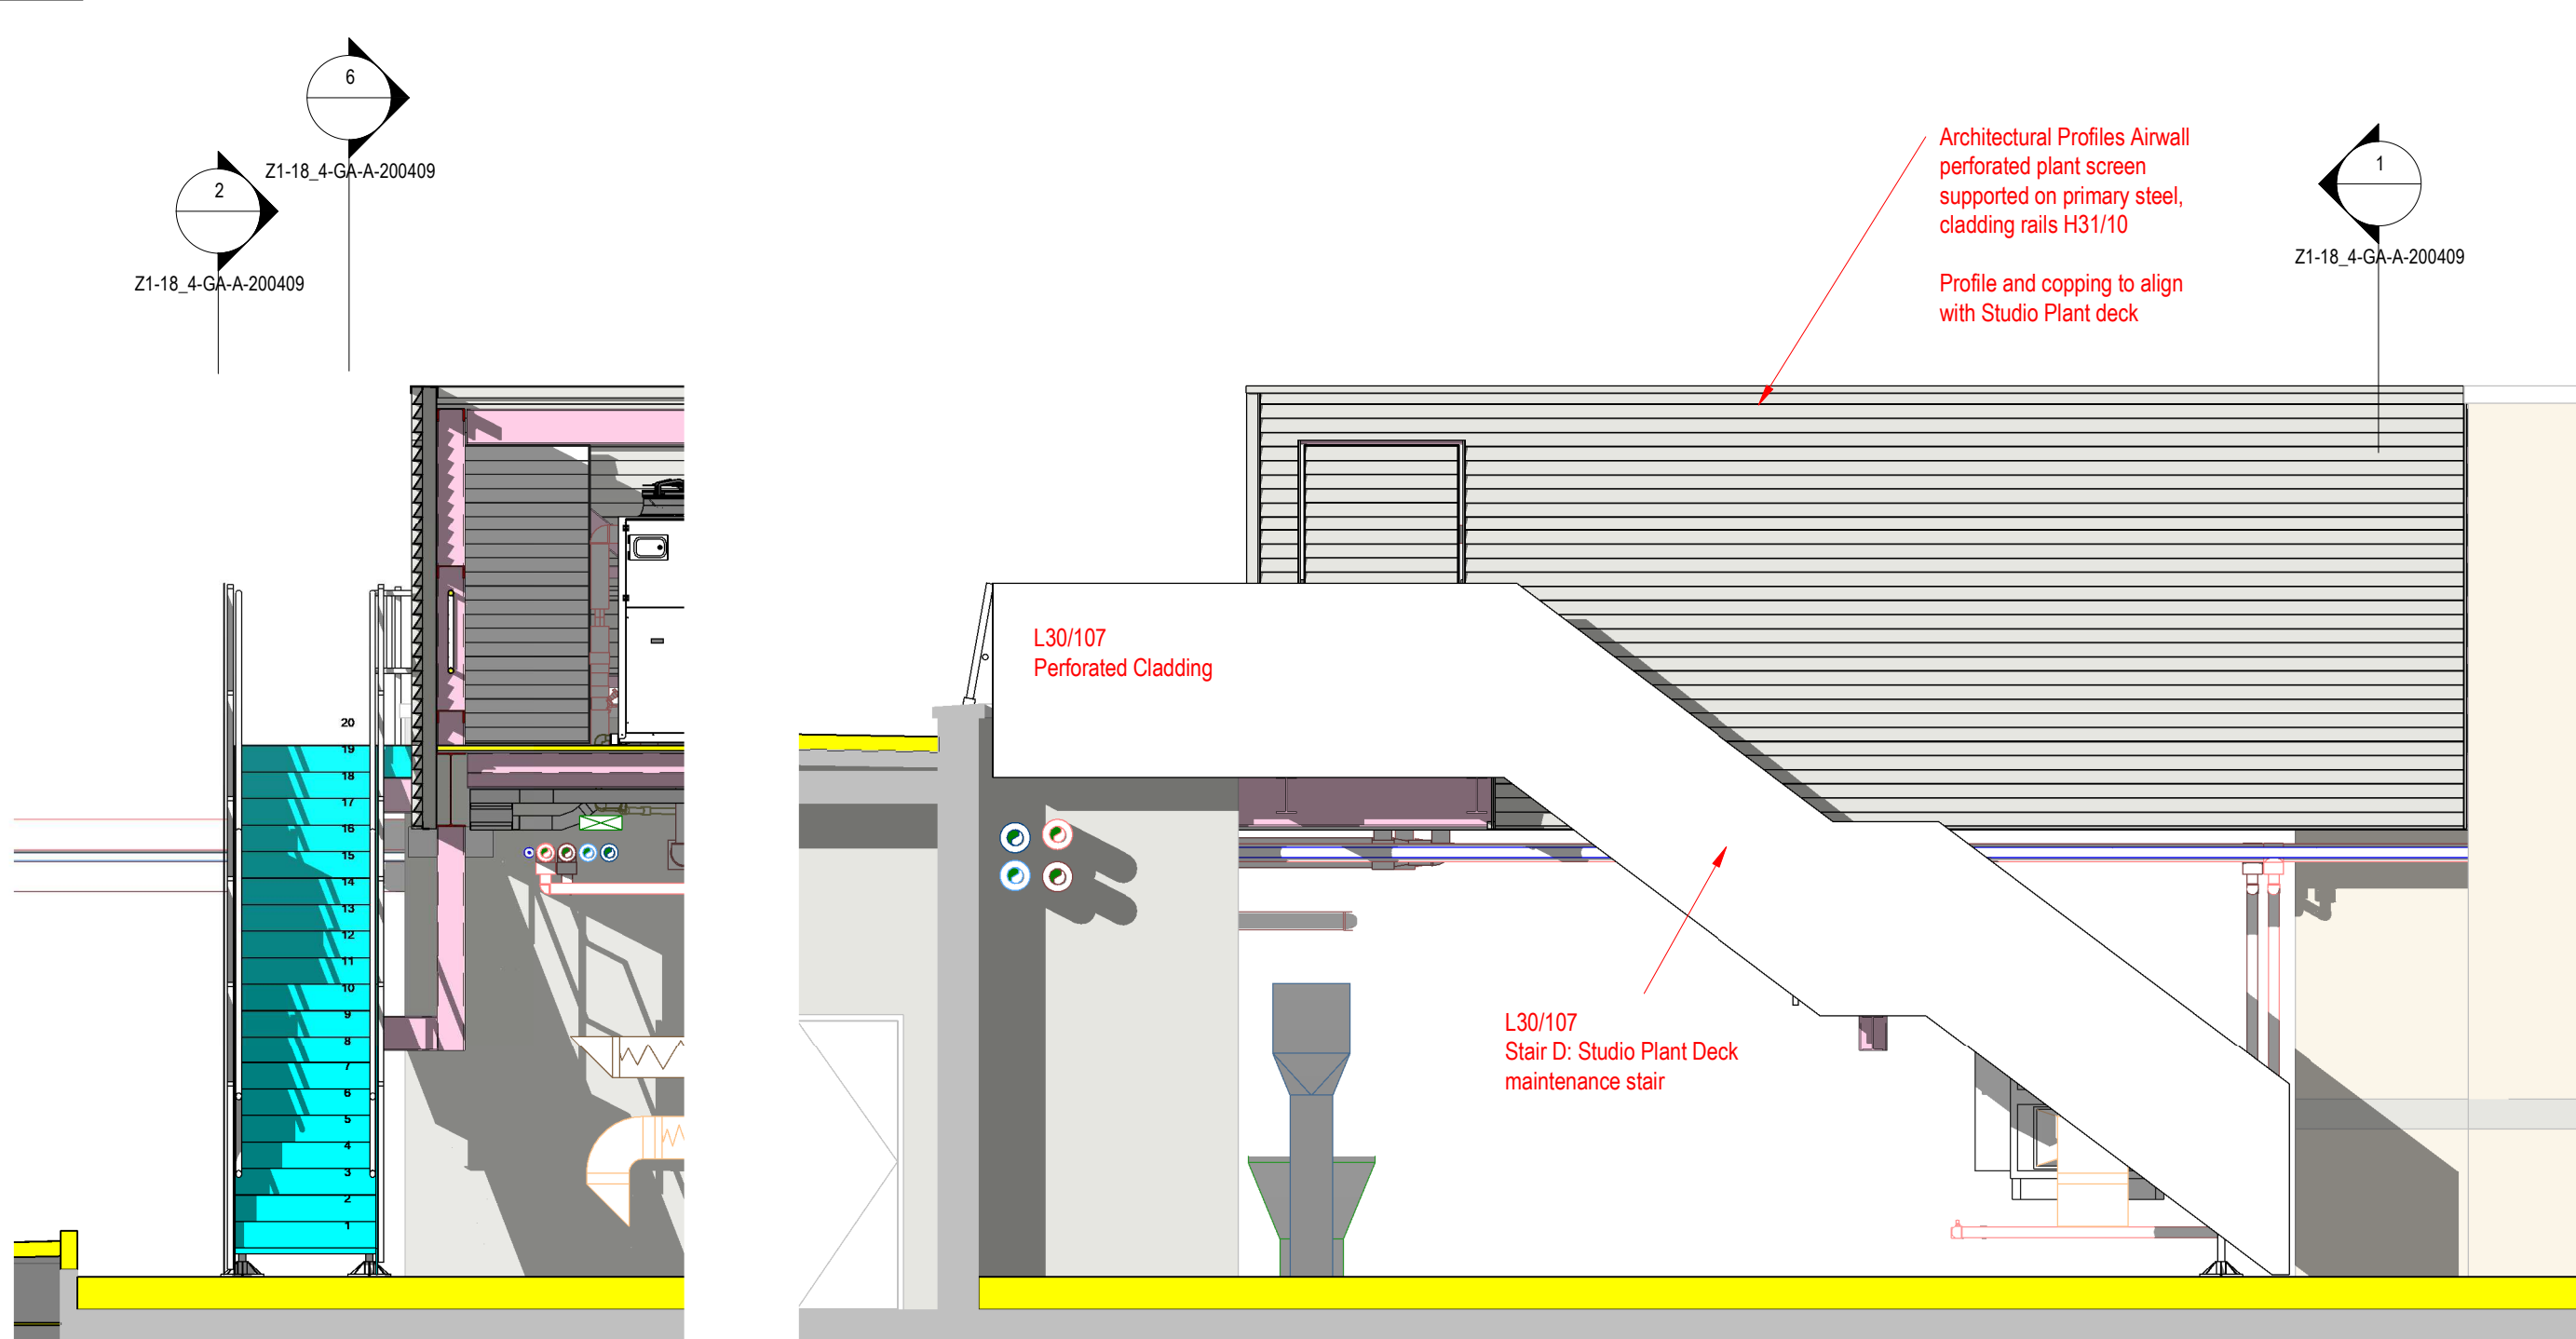


1 18-4 Stair D_1
1:50

2 18-4 Stair D_2
1:50

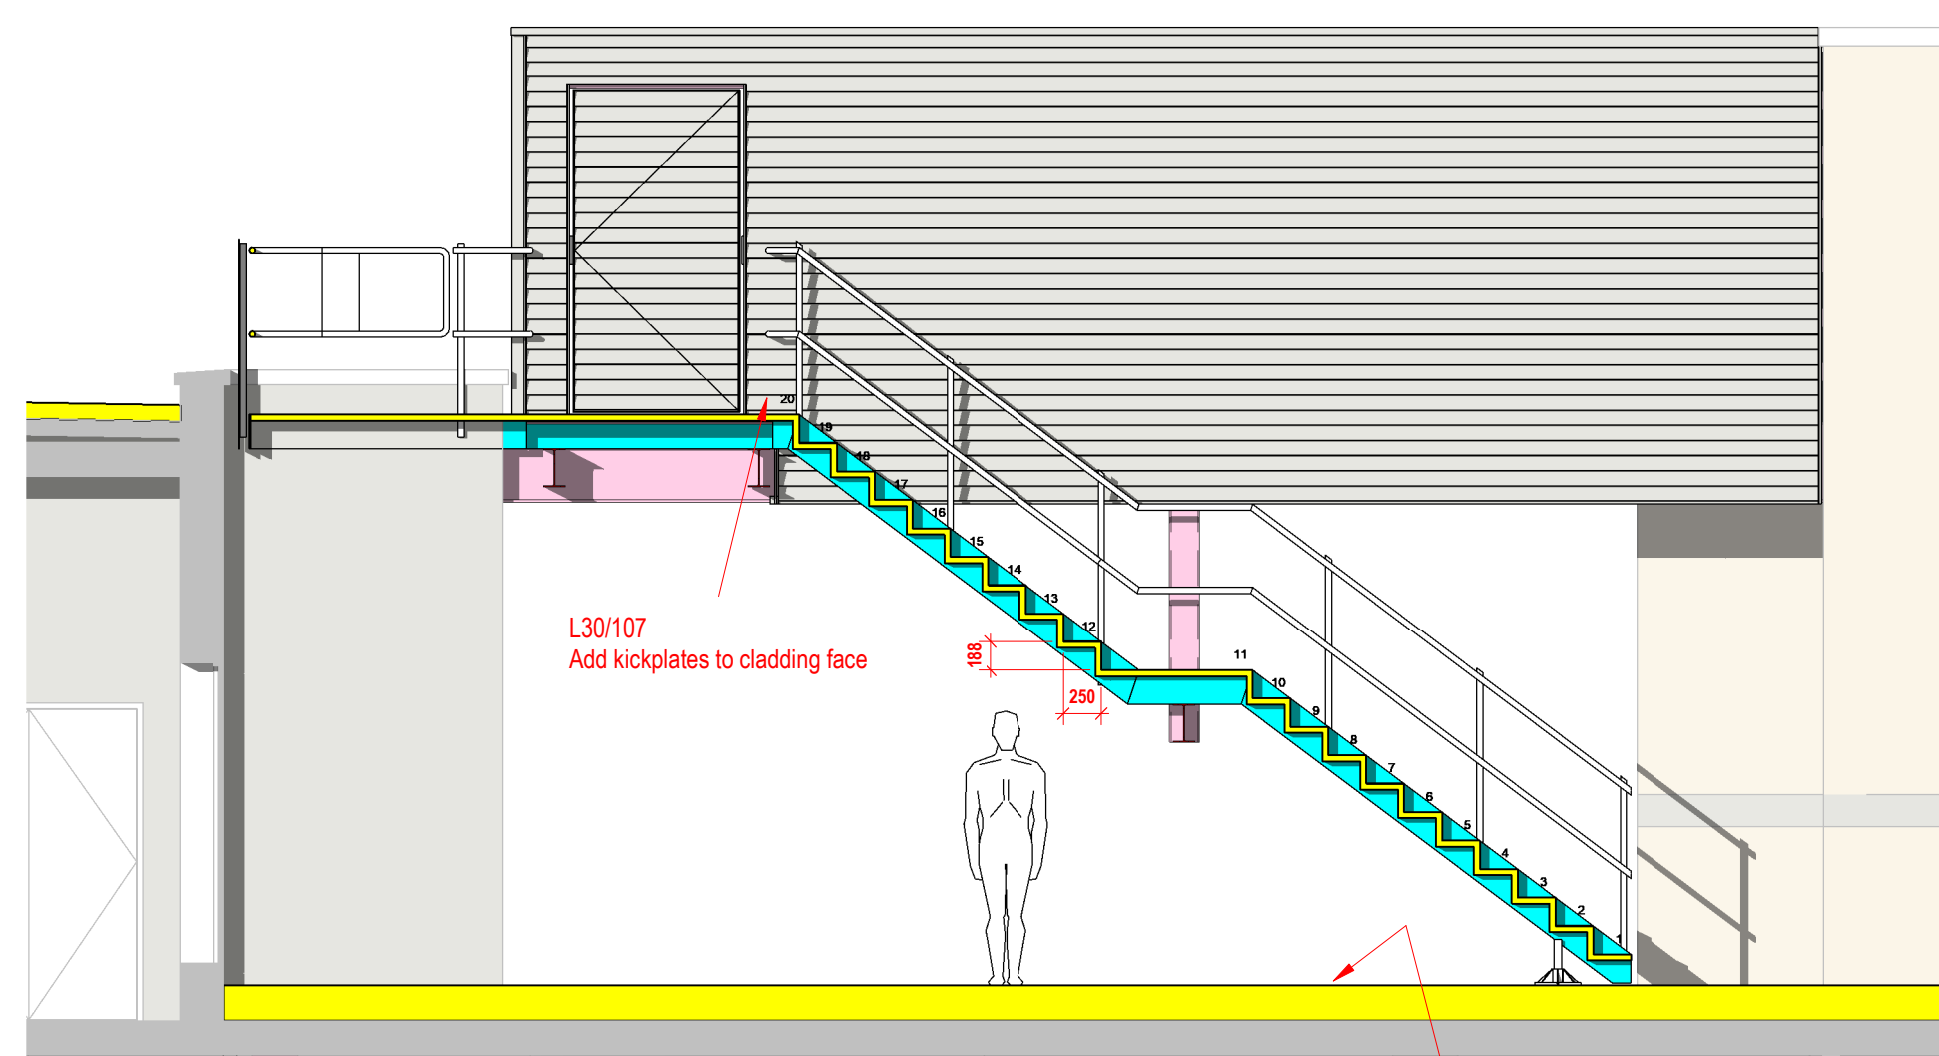


6 18-4 Stair D_2A
1:50

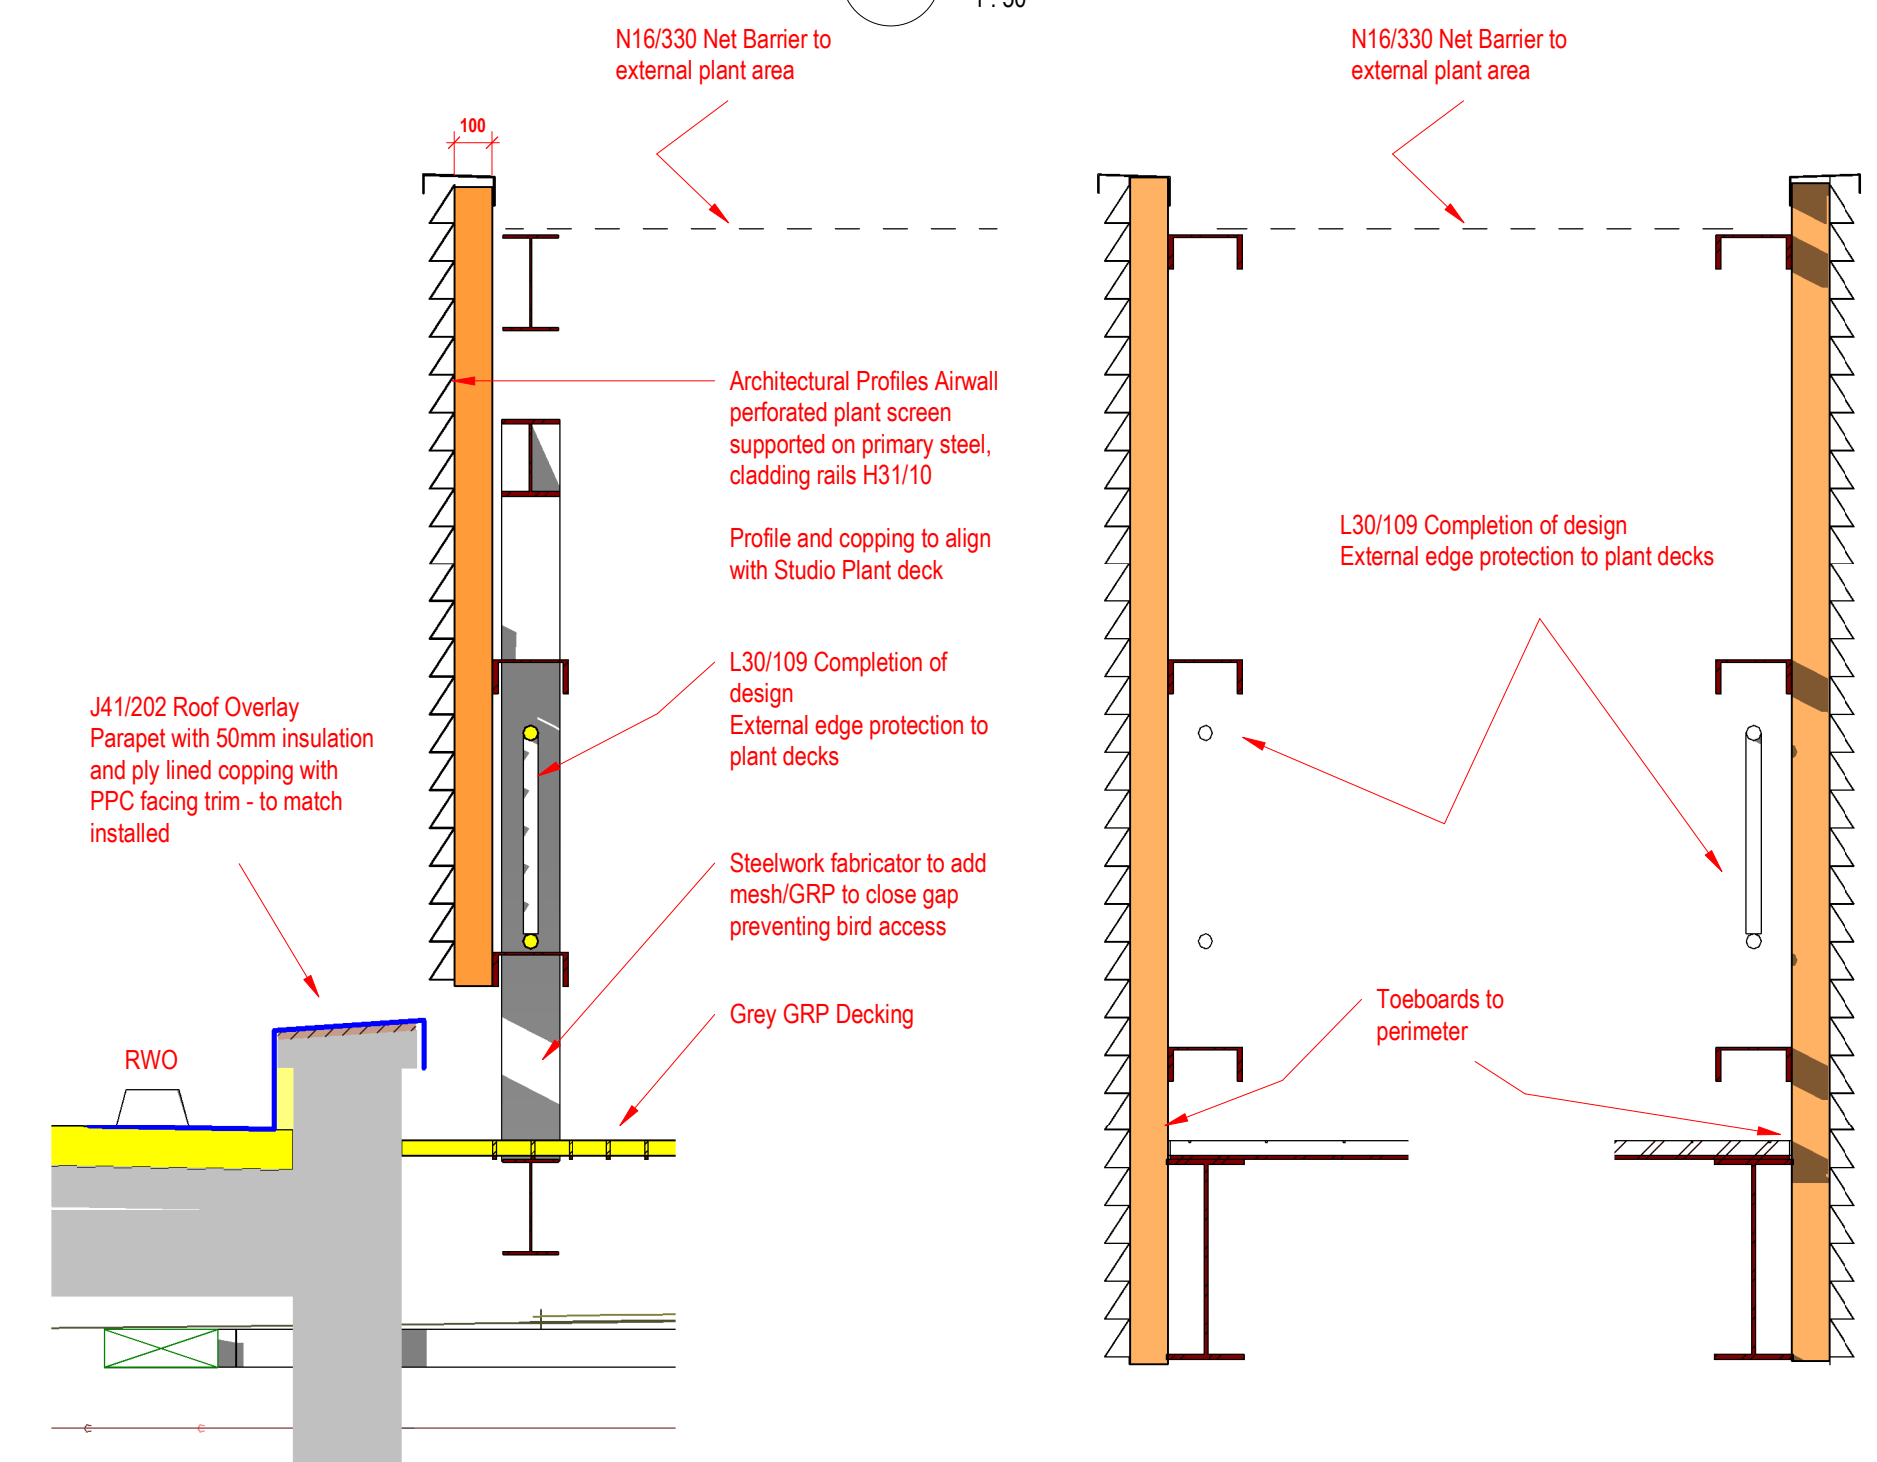


7 18-4 ASHP_3
1:20

4 18-4 ASHP_1
1:20

5 18-4 ASHP_2
1:20

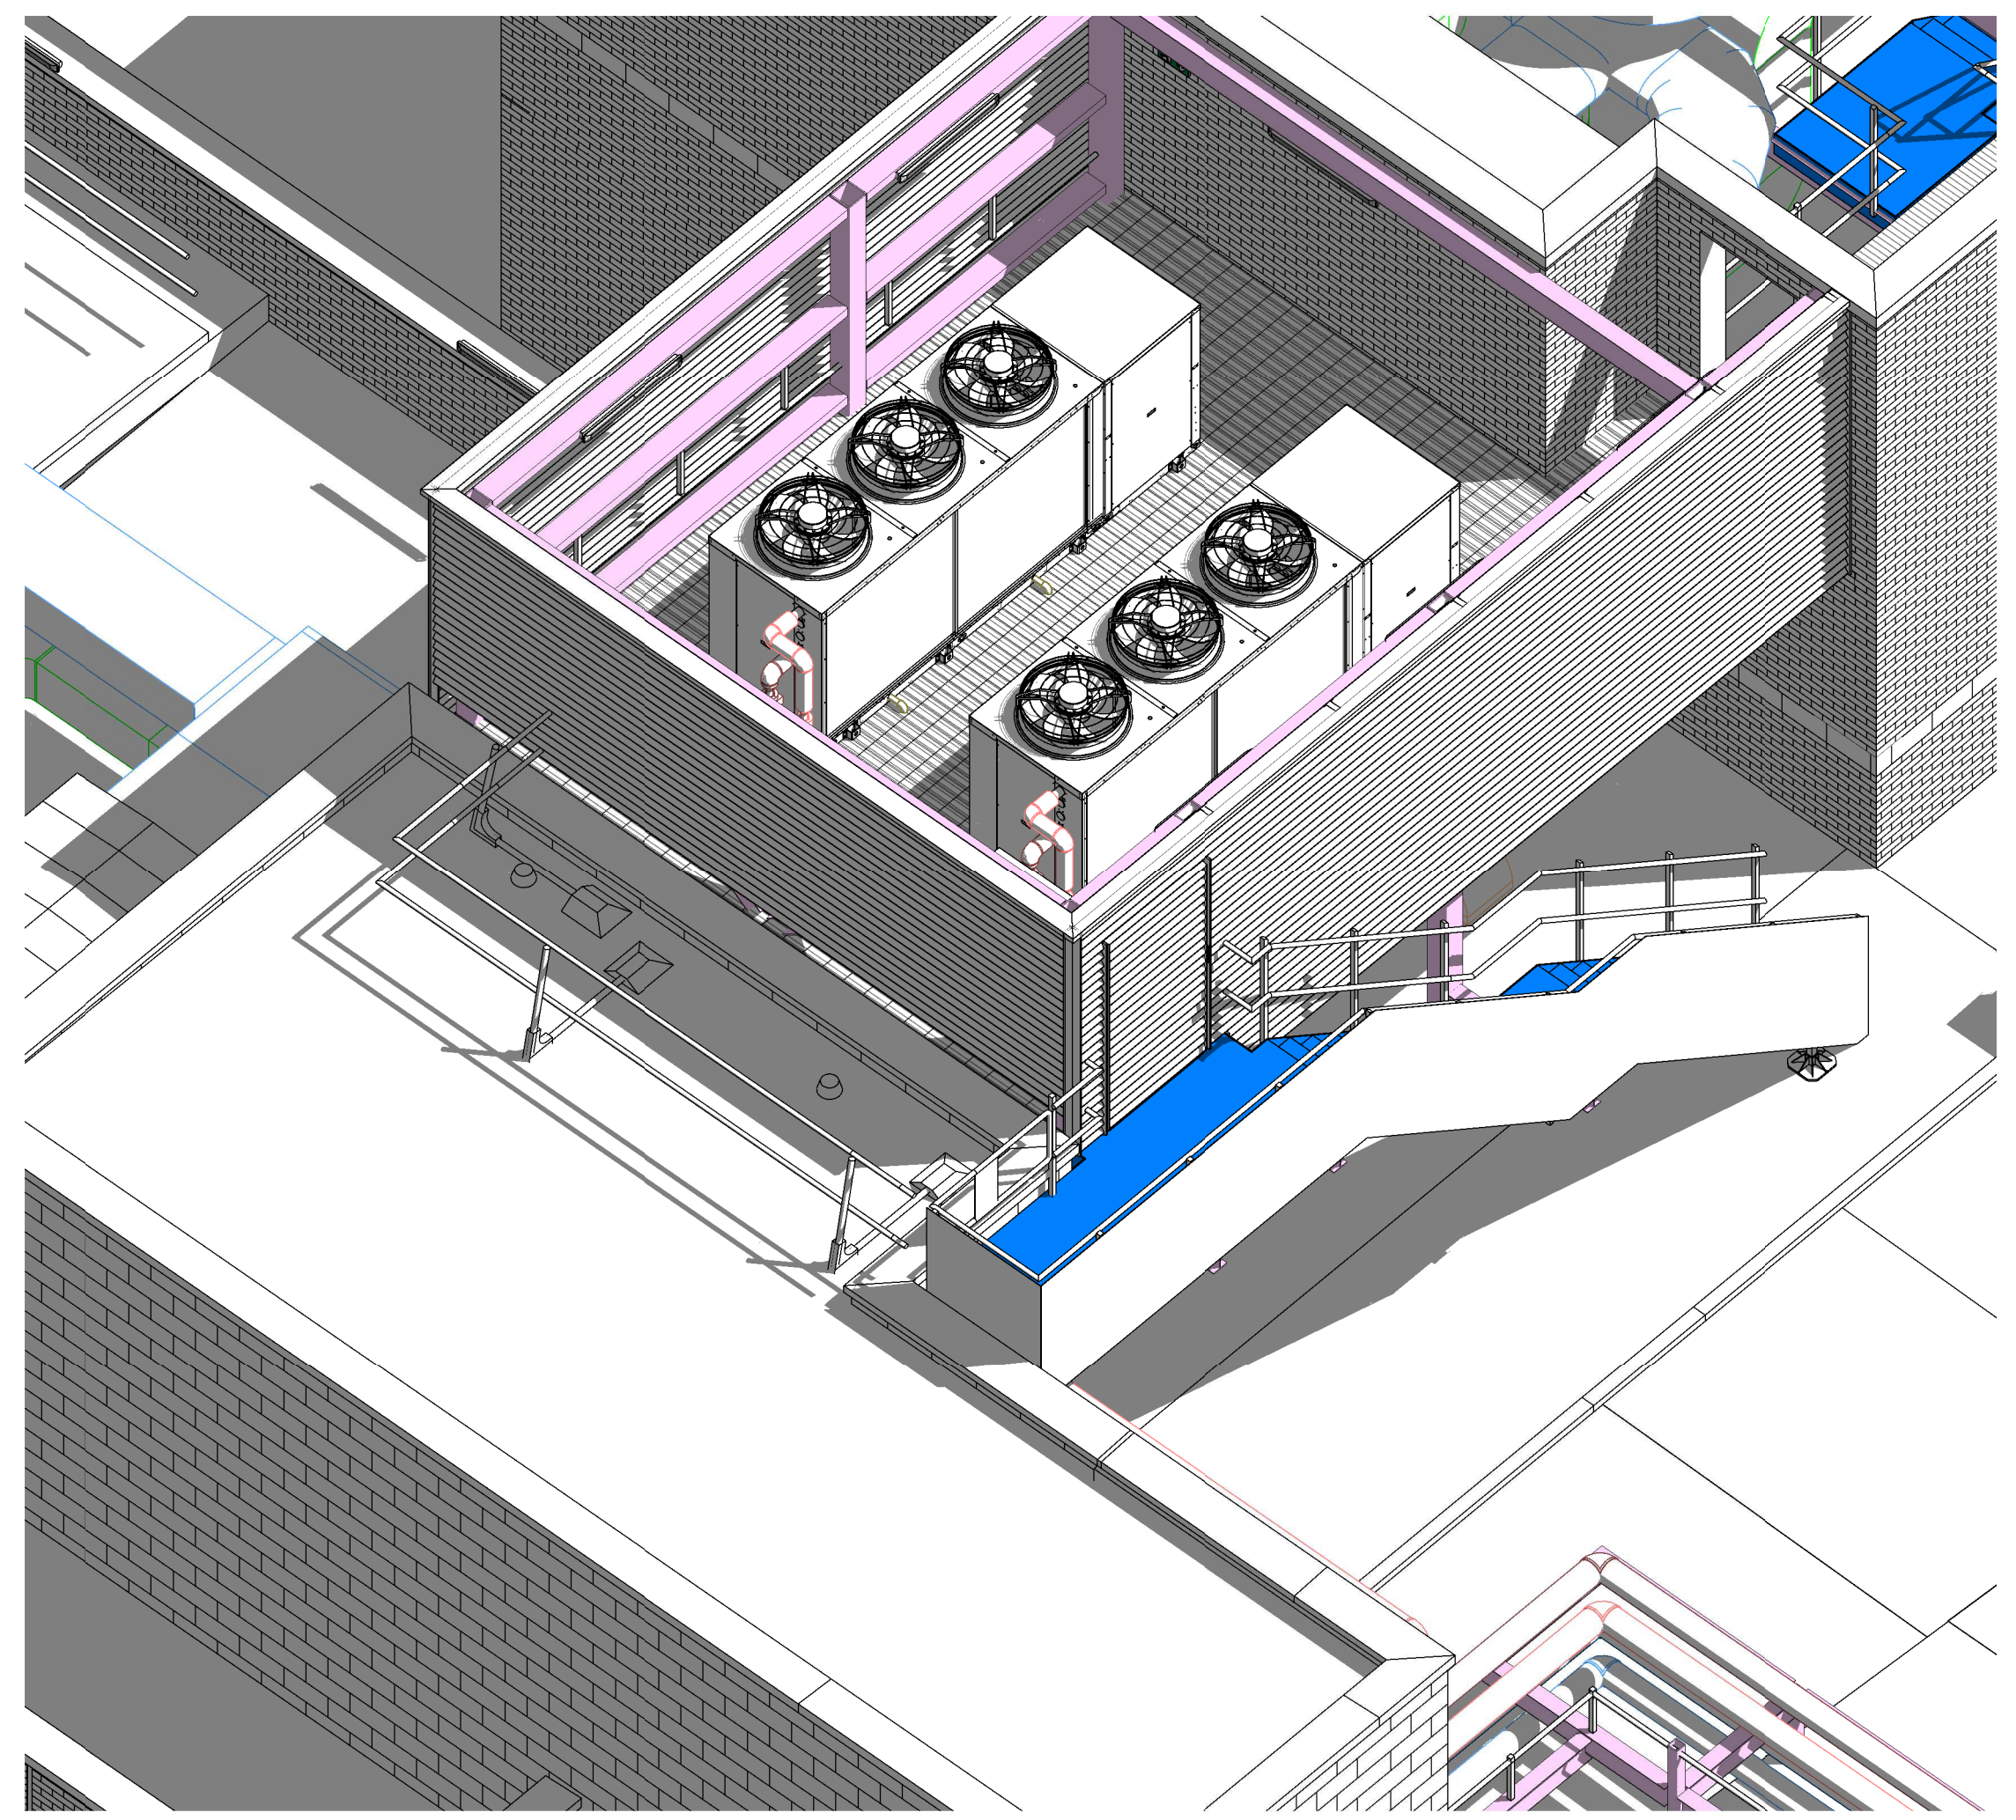

3 (3D) Phase 18_4 Stair D

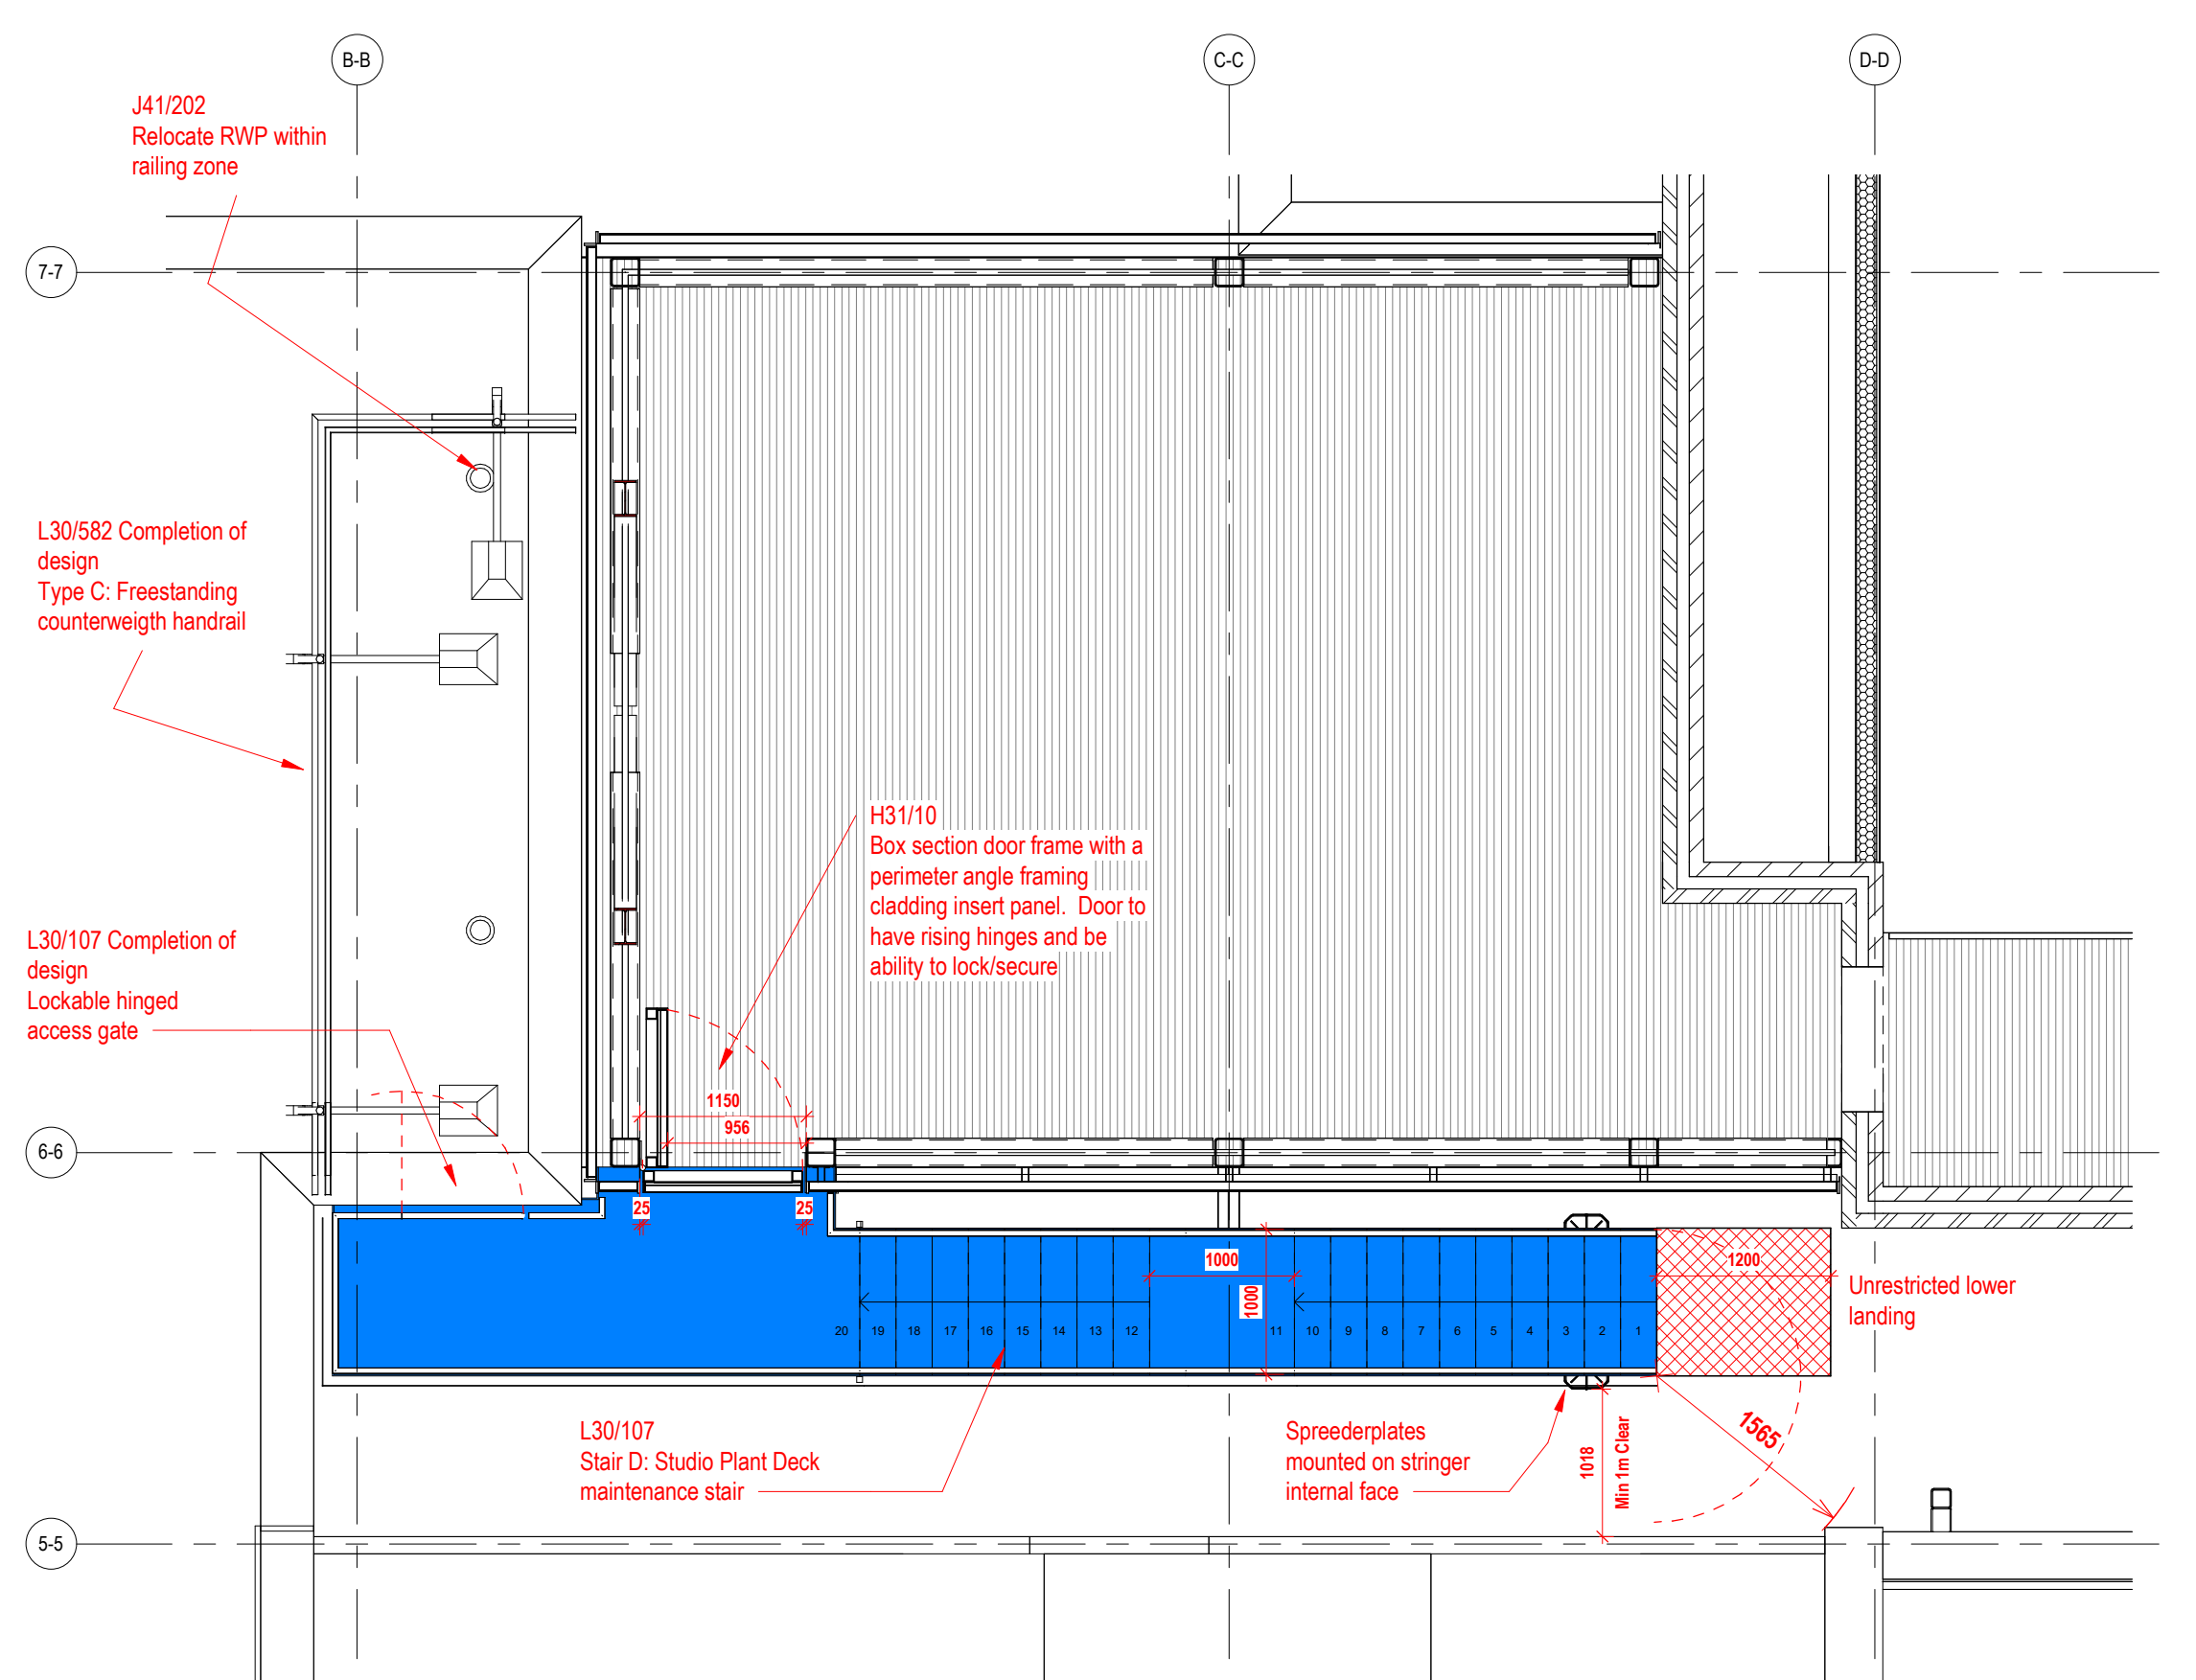

8 Level 3 (33') Phase 18.4 Stair D
1:50

IAN PALMER ARCHITECTS SHALL HAVE NO RESPONSIBILITY FOR ANY USE MADE OF THIS DOCUMENT OTHER THAN FOR THAT WHICH IT WAS PREPARED AND ISSUED.
ALL DIMENSIONS SHOULD BE CHECKED ON SITE.
DO NOT SCALE FROM THIS DRAWING
ANY DRAWING ERRORS OR DIVERGENCIES SHOULD BE BROUGHT TO THE ATTENTION OF IAN PALMER ARCHITECTS AT THE ADDRESS SHOWN BELOW.
BEFORE WORK COMMENCES DRAWINGS SHALL BE READ IN CONJUNCTION WITH ALL RELEVANT INFORMATION INCLUDING:
DESIGN RISK MANAGEMENT TOOLKIT (DRM)001 & 002

NOTES

P01 First issue ICP ICP 16.12.24

REVISION / DESCRIPTION DRAWN CHECKED DATE

REVISION

CLIENT

IAN PALMER ARCHITECTS

Haweswater
Moss Lane
Silverdale
Carnforth
Lancashire
LA5 0SS

Info@ianpalmerarchitects.com
www.ianpalmerarchitects.com

PROJECT TITLE
Royal Northern College of Music

P000001

DRAWING TITLE
Stair D

SCALE
As indicated

DATE FIRST ISSUED
16.12.24

REVISION
P01