


REVISION	DATE	DESCRIPTION
P01	08/11/2024	PRELIMINARY ISSUE
P02	12/2024	ISSUED FOR PLANNING

KEY:

- . - . Application Boundary

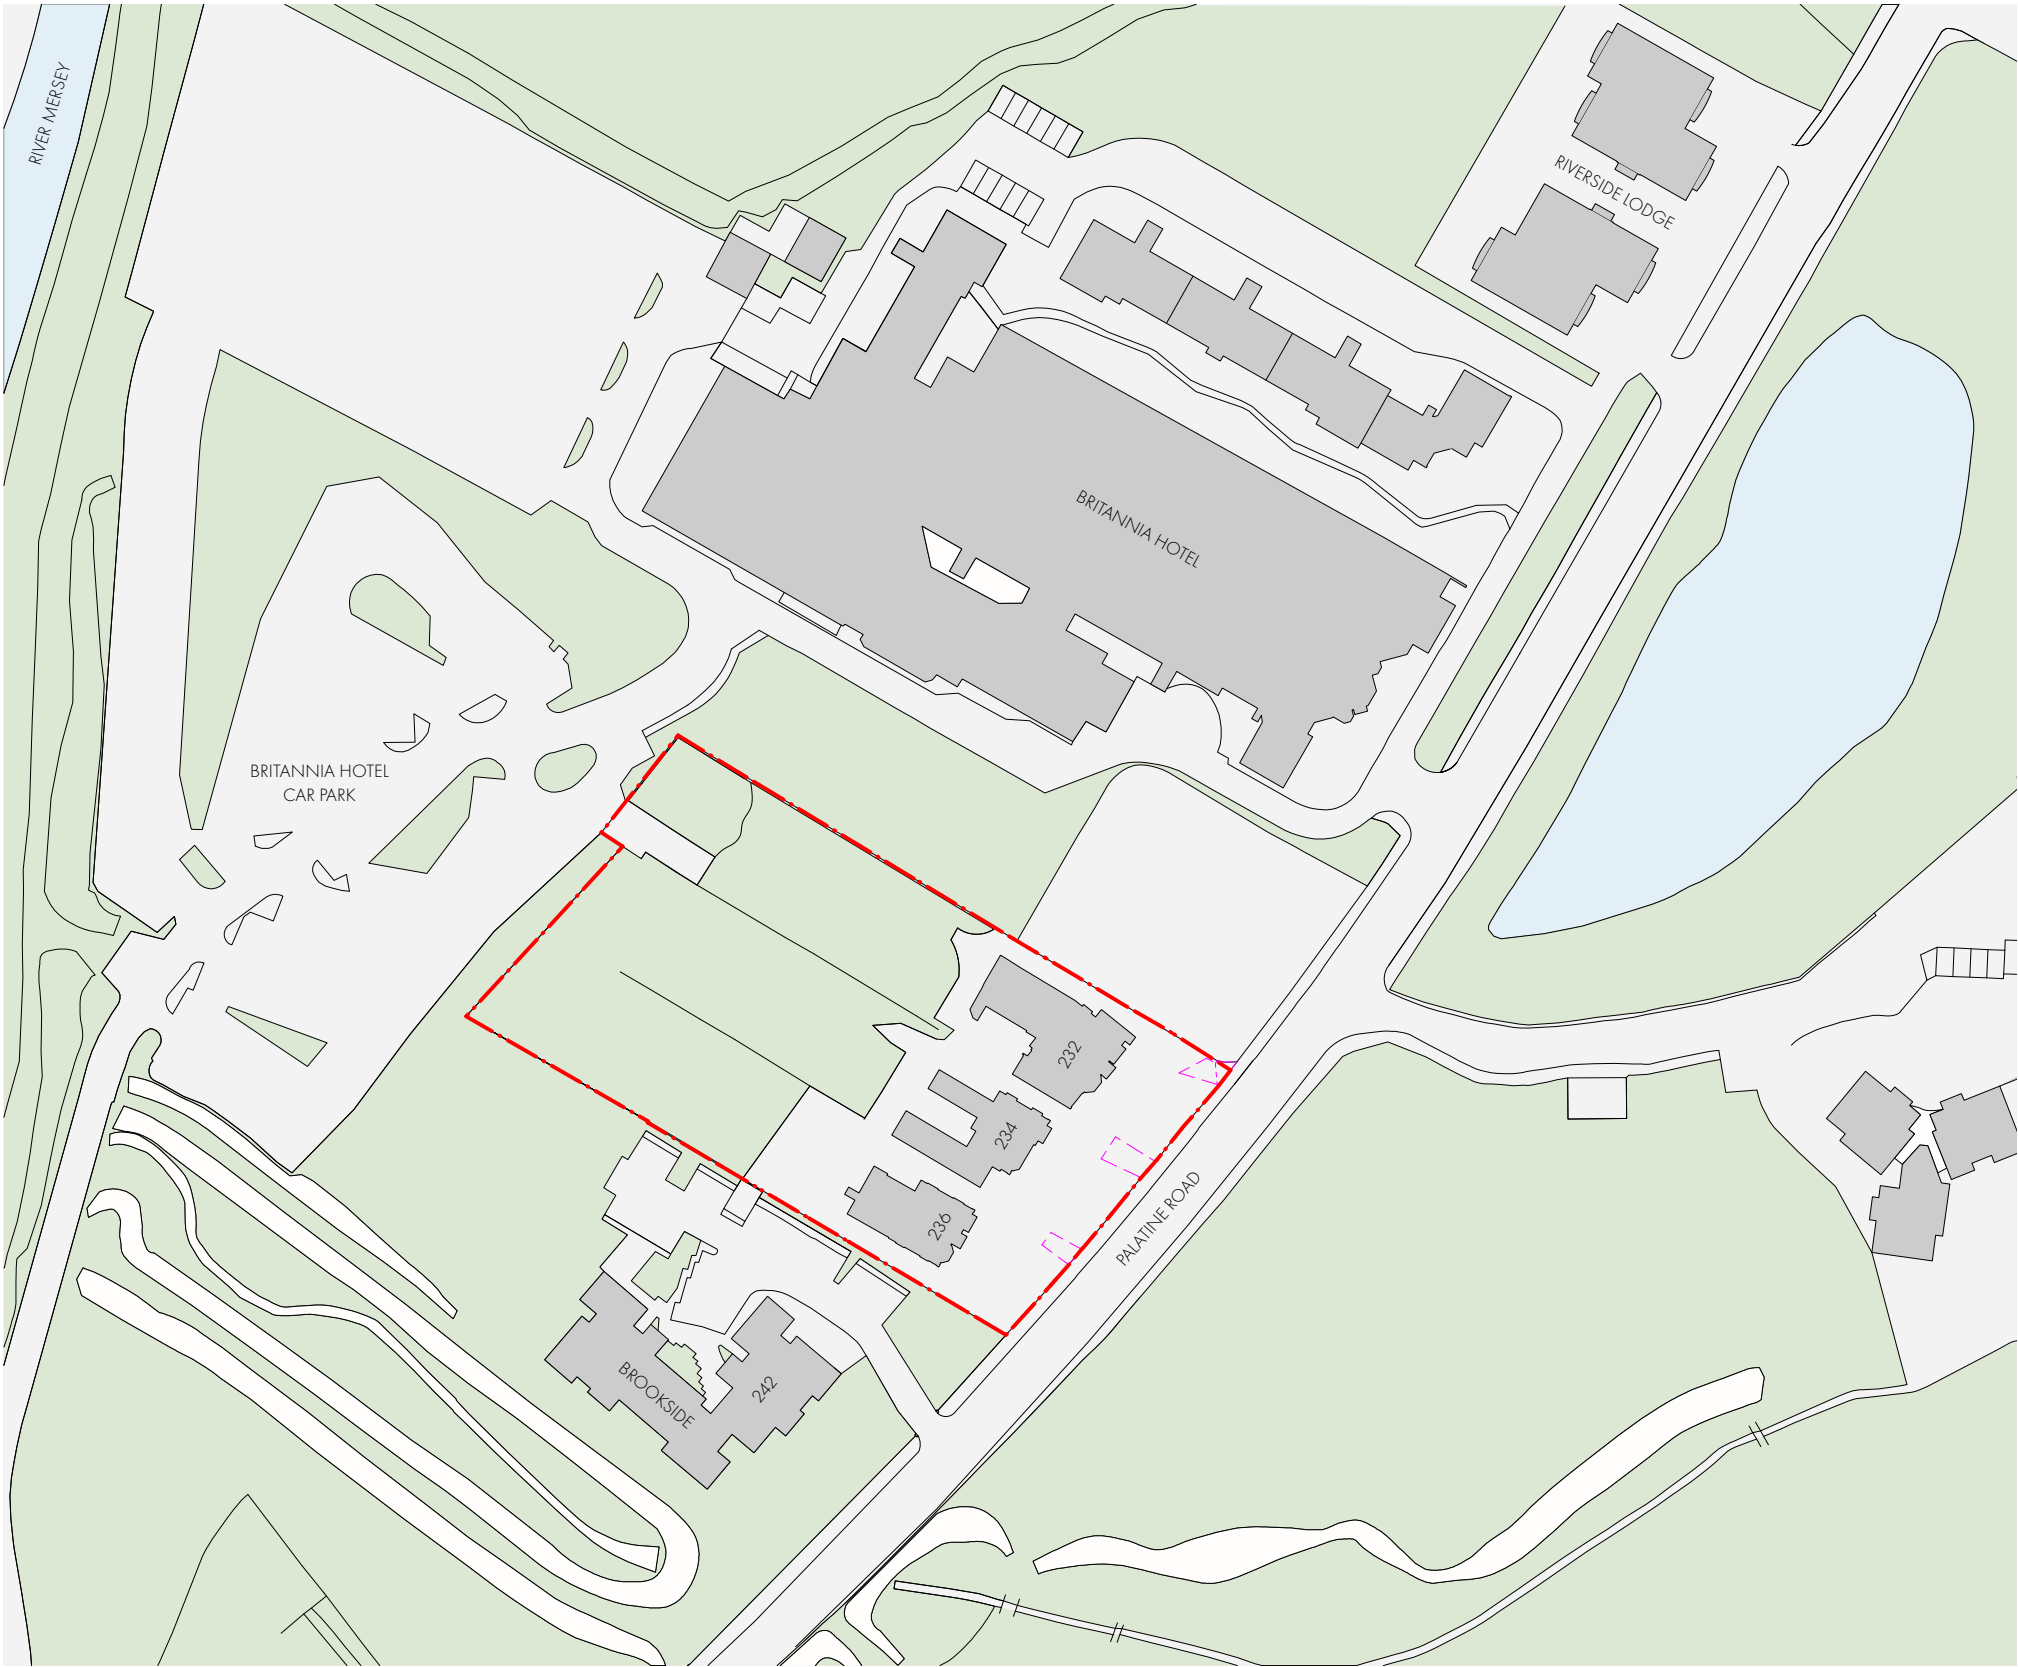

PROJECT	MARCO LIVING, PALATINE ROAD					
DRAWING	LOCATION PLAN					
DATE	NOV '24	DRAWN BY	DK	SCALE	1:1250	@A3
JOB NO.	1459	DWG.NO.	L0001			