




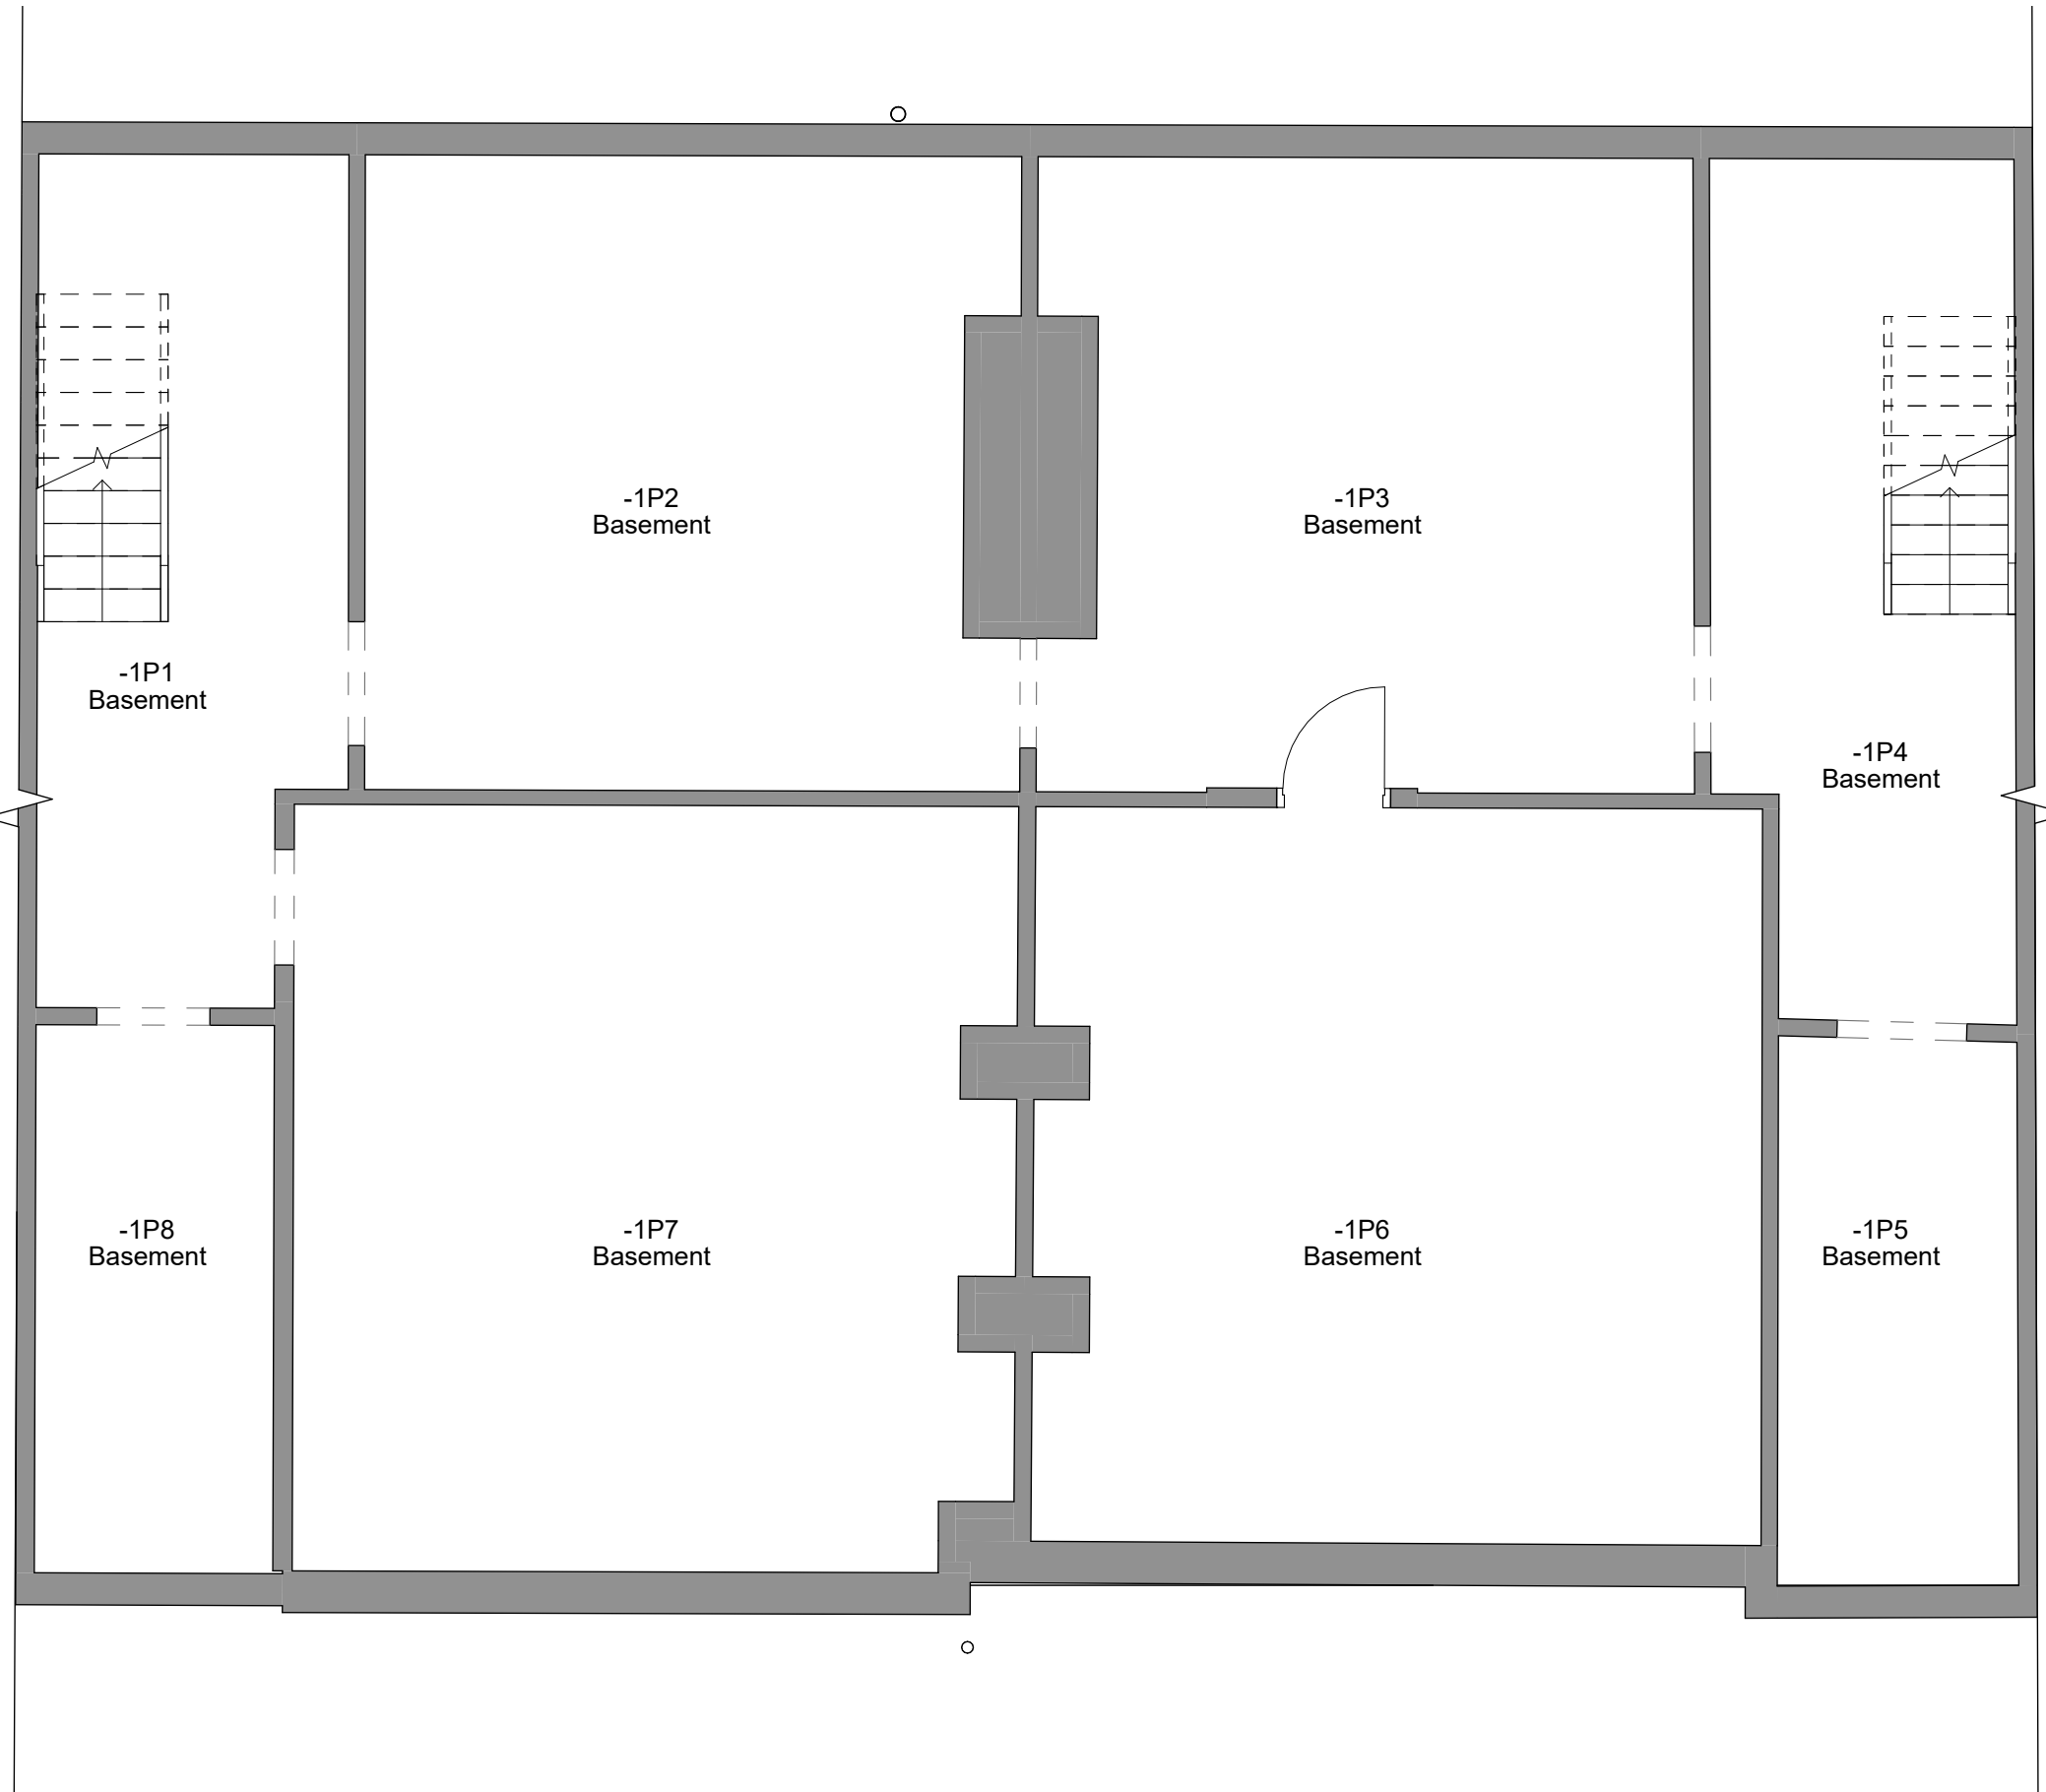


1 Level B1 - Proposed
1 : 50

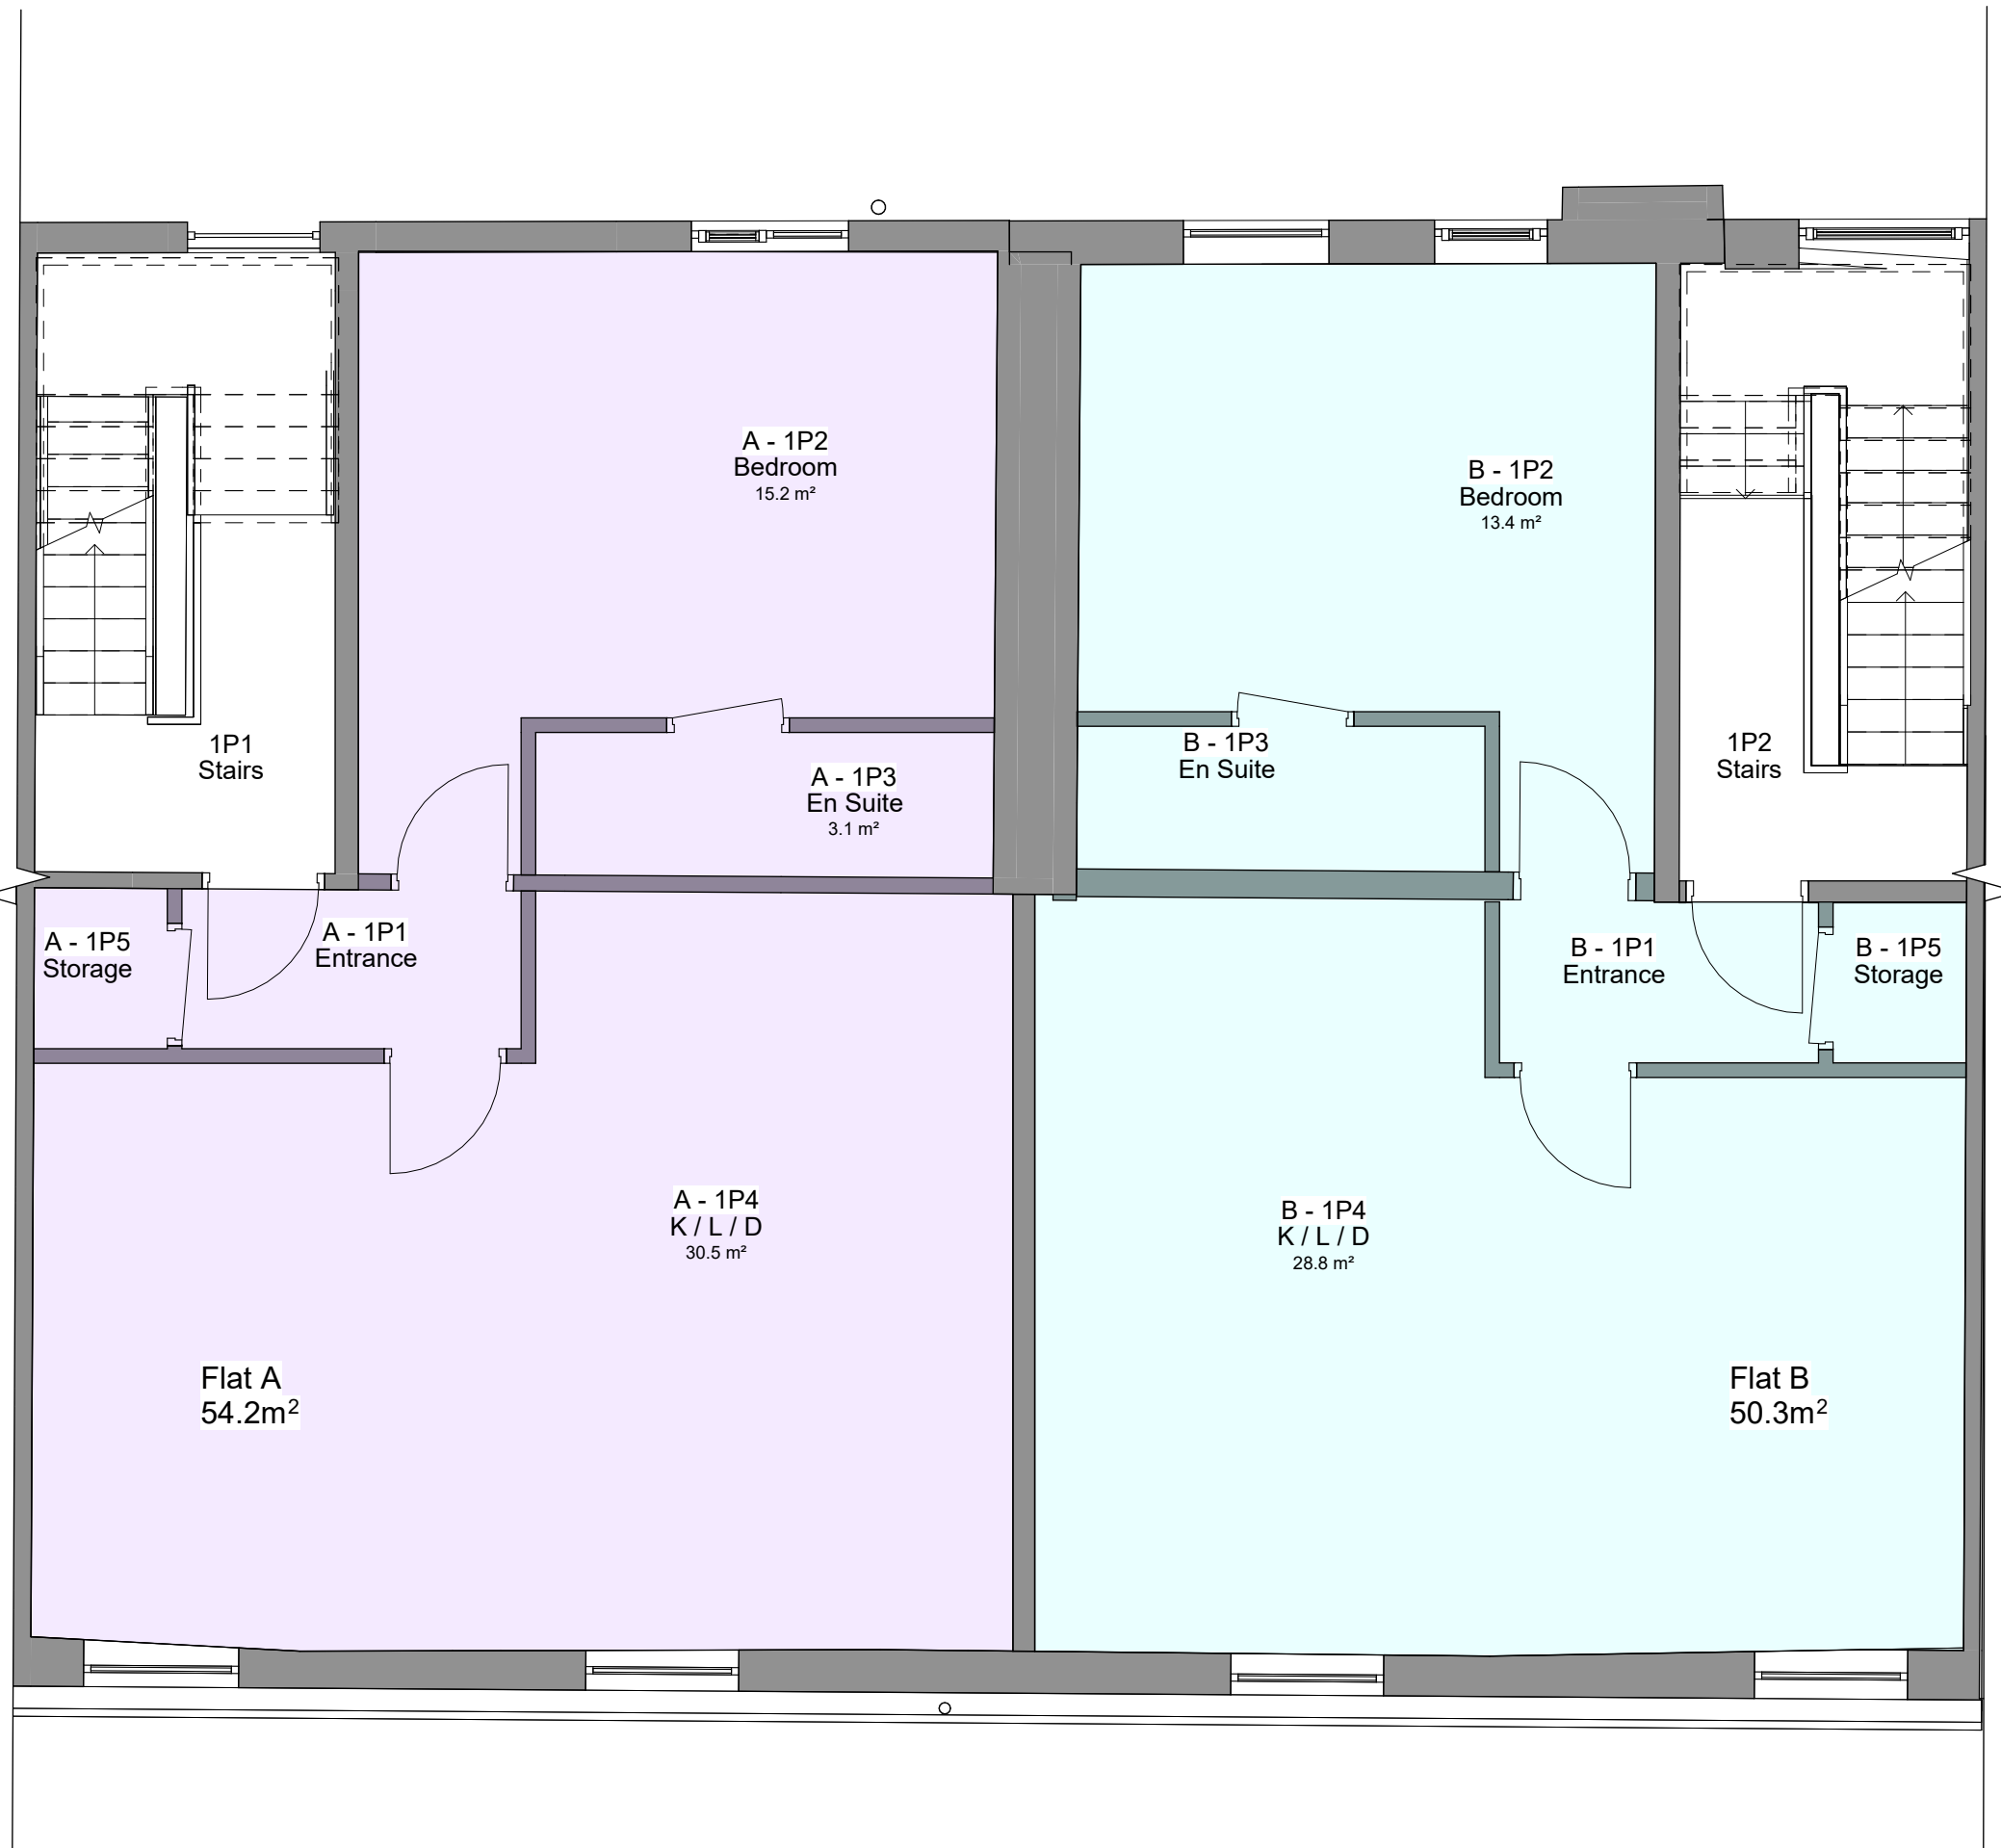

3 Level 1 - Proposed
1 : 50

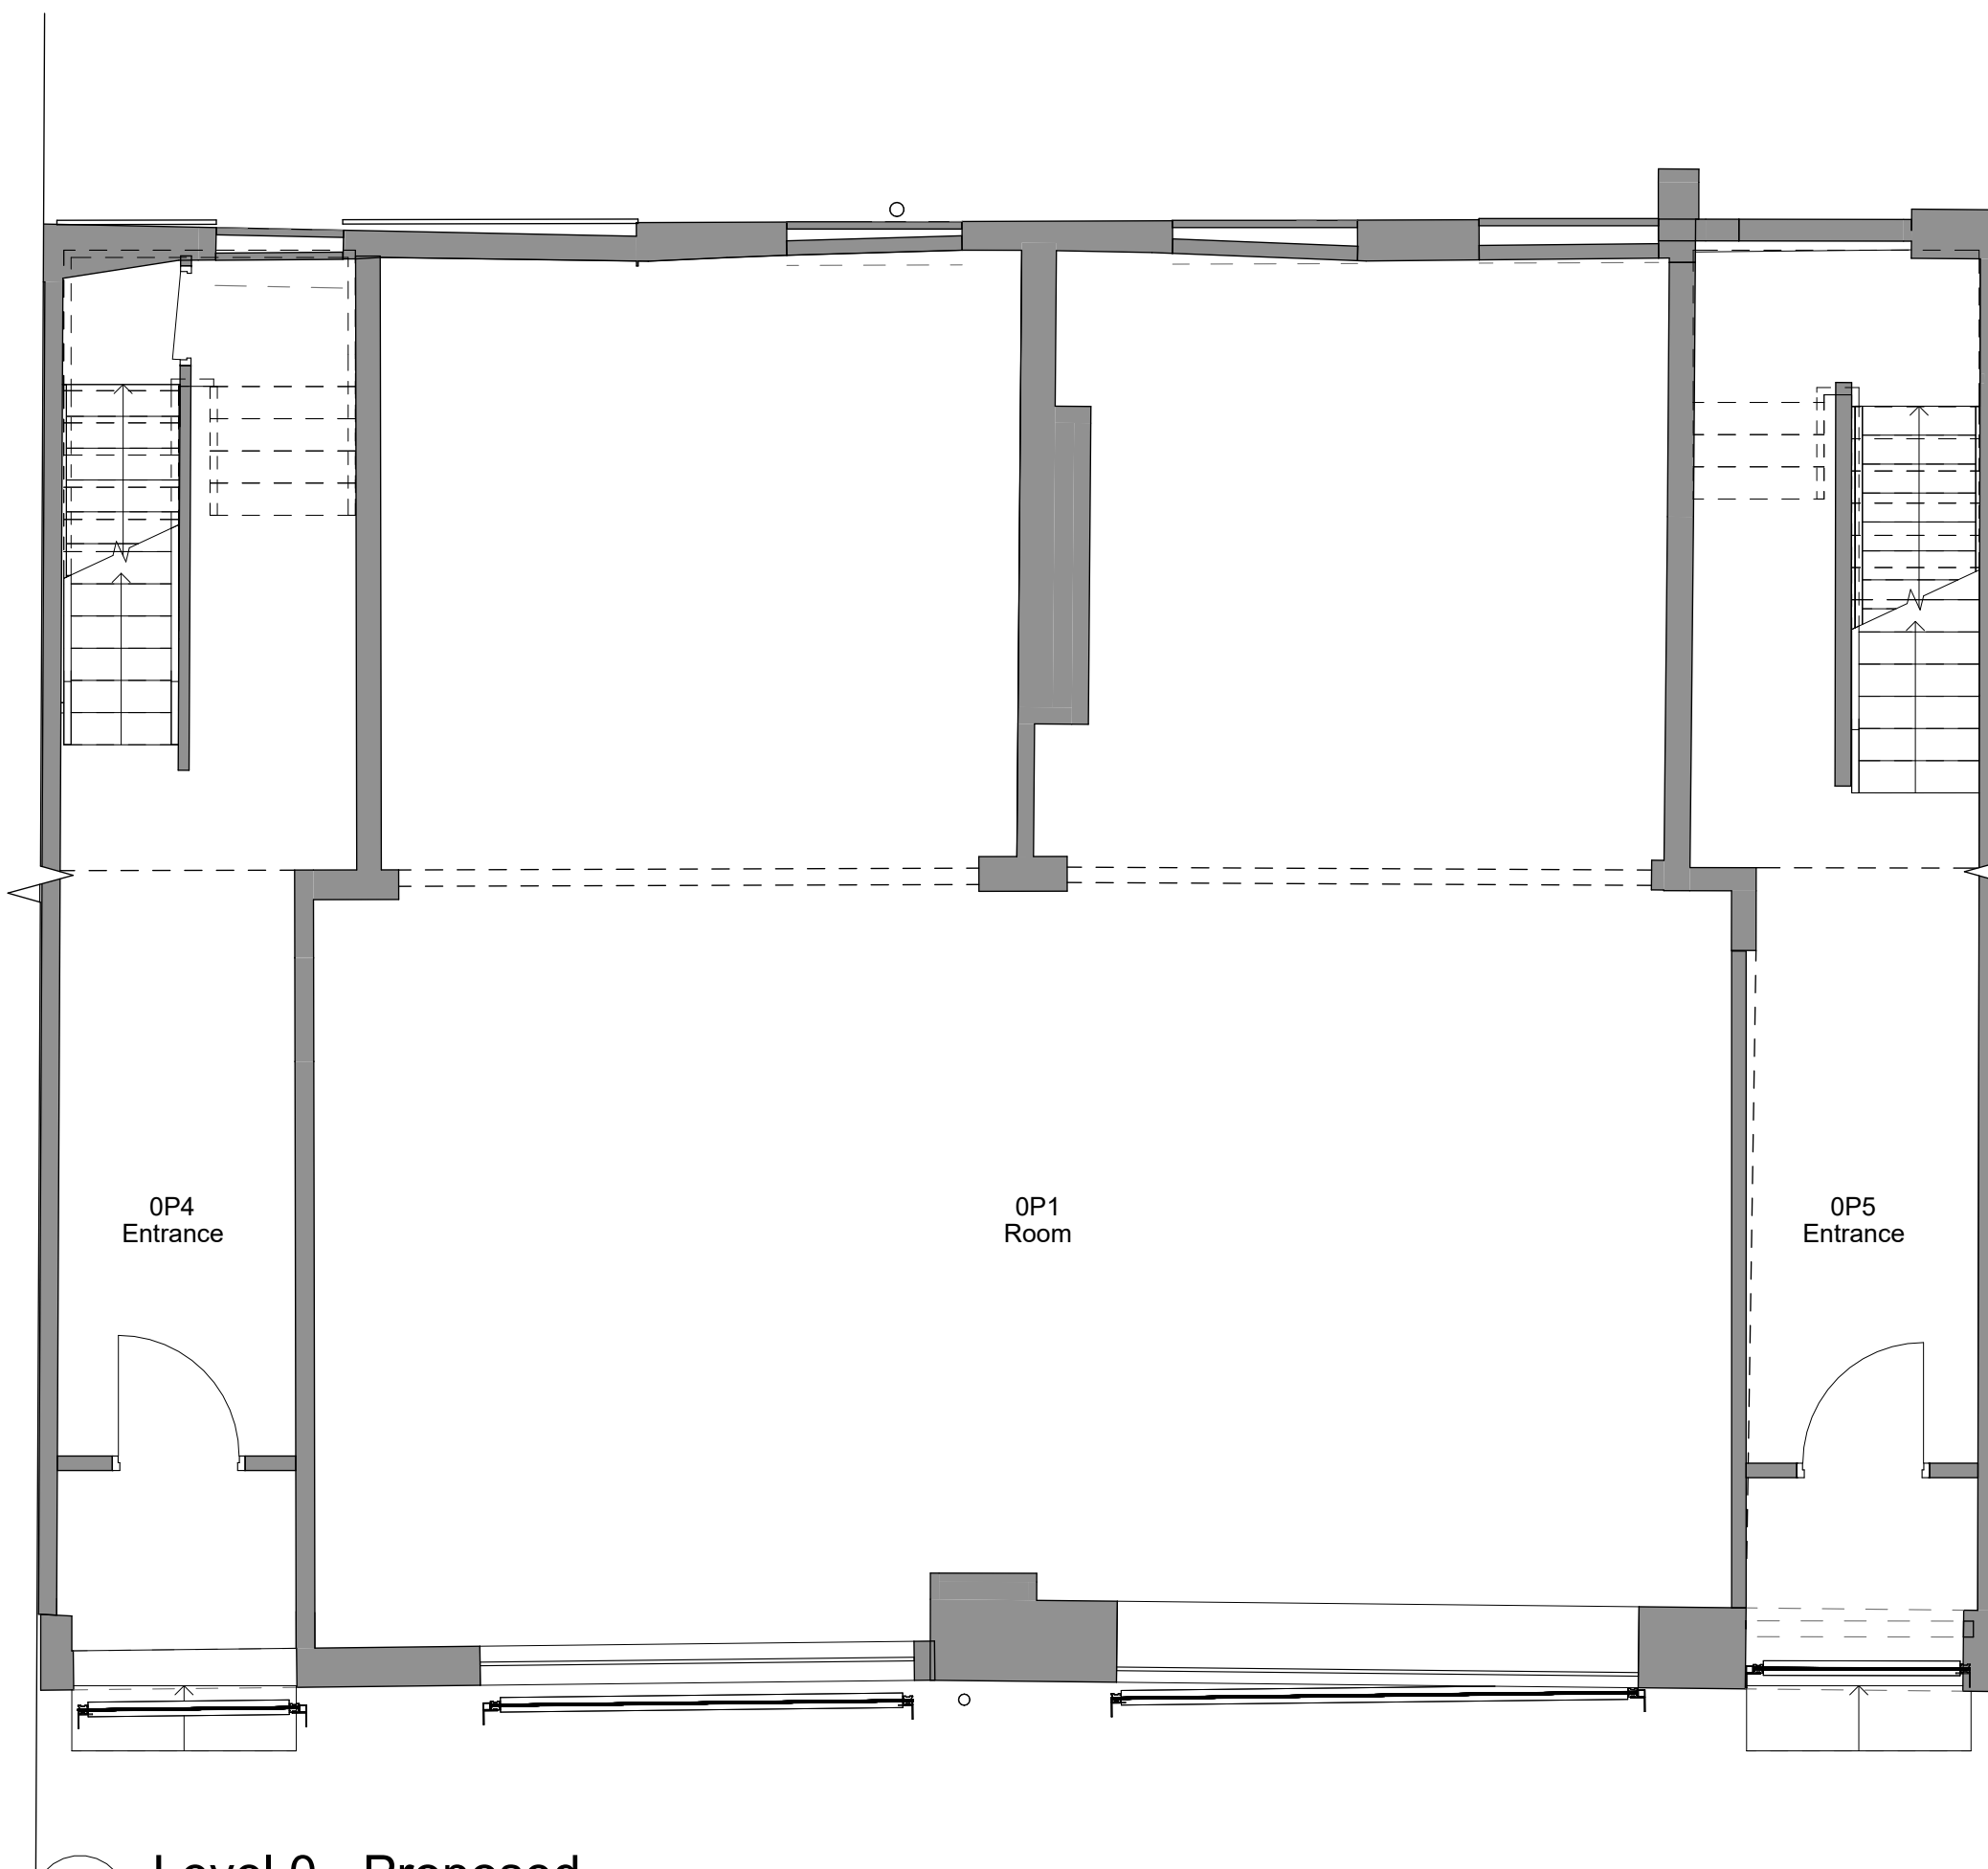


2 Level 0 - Proposed
1 : 50

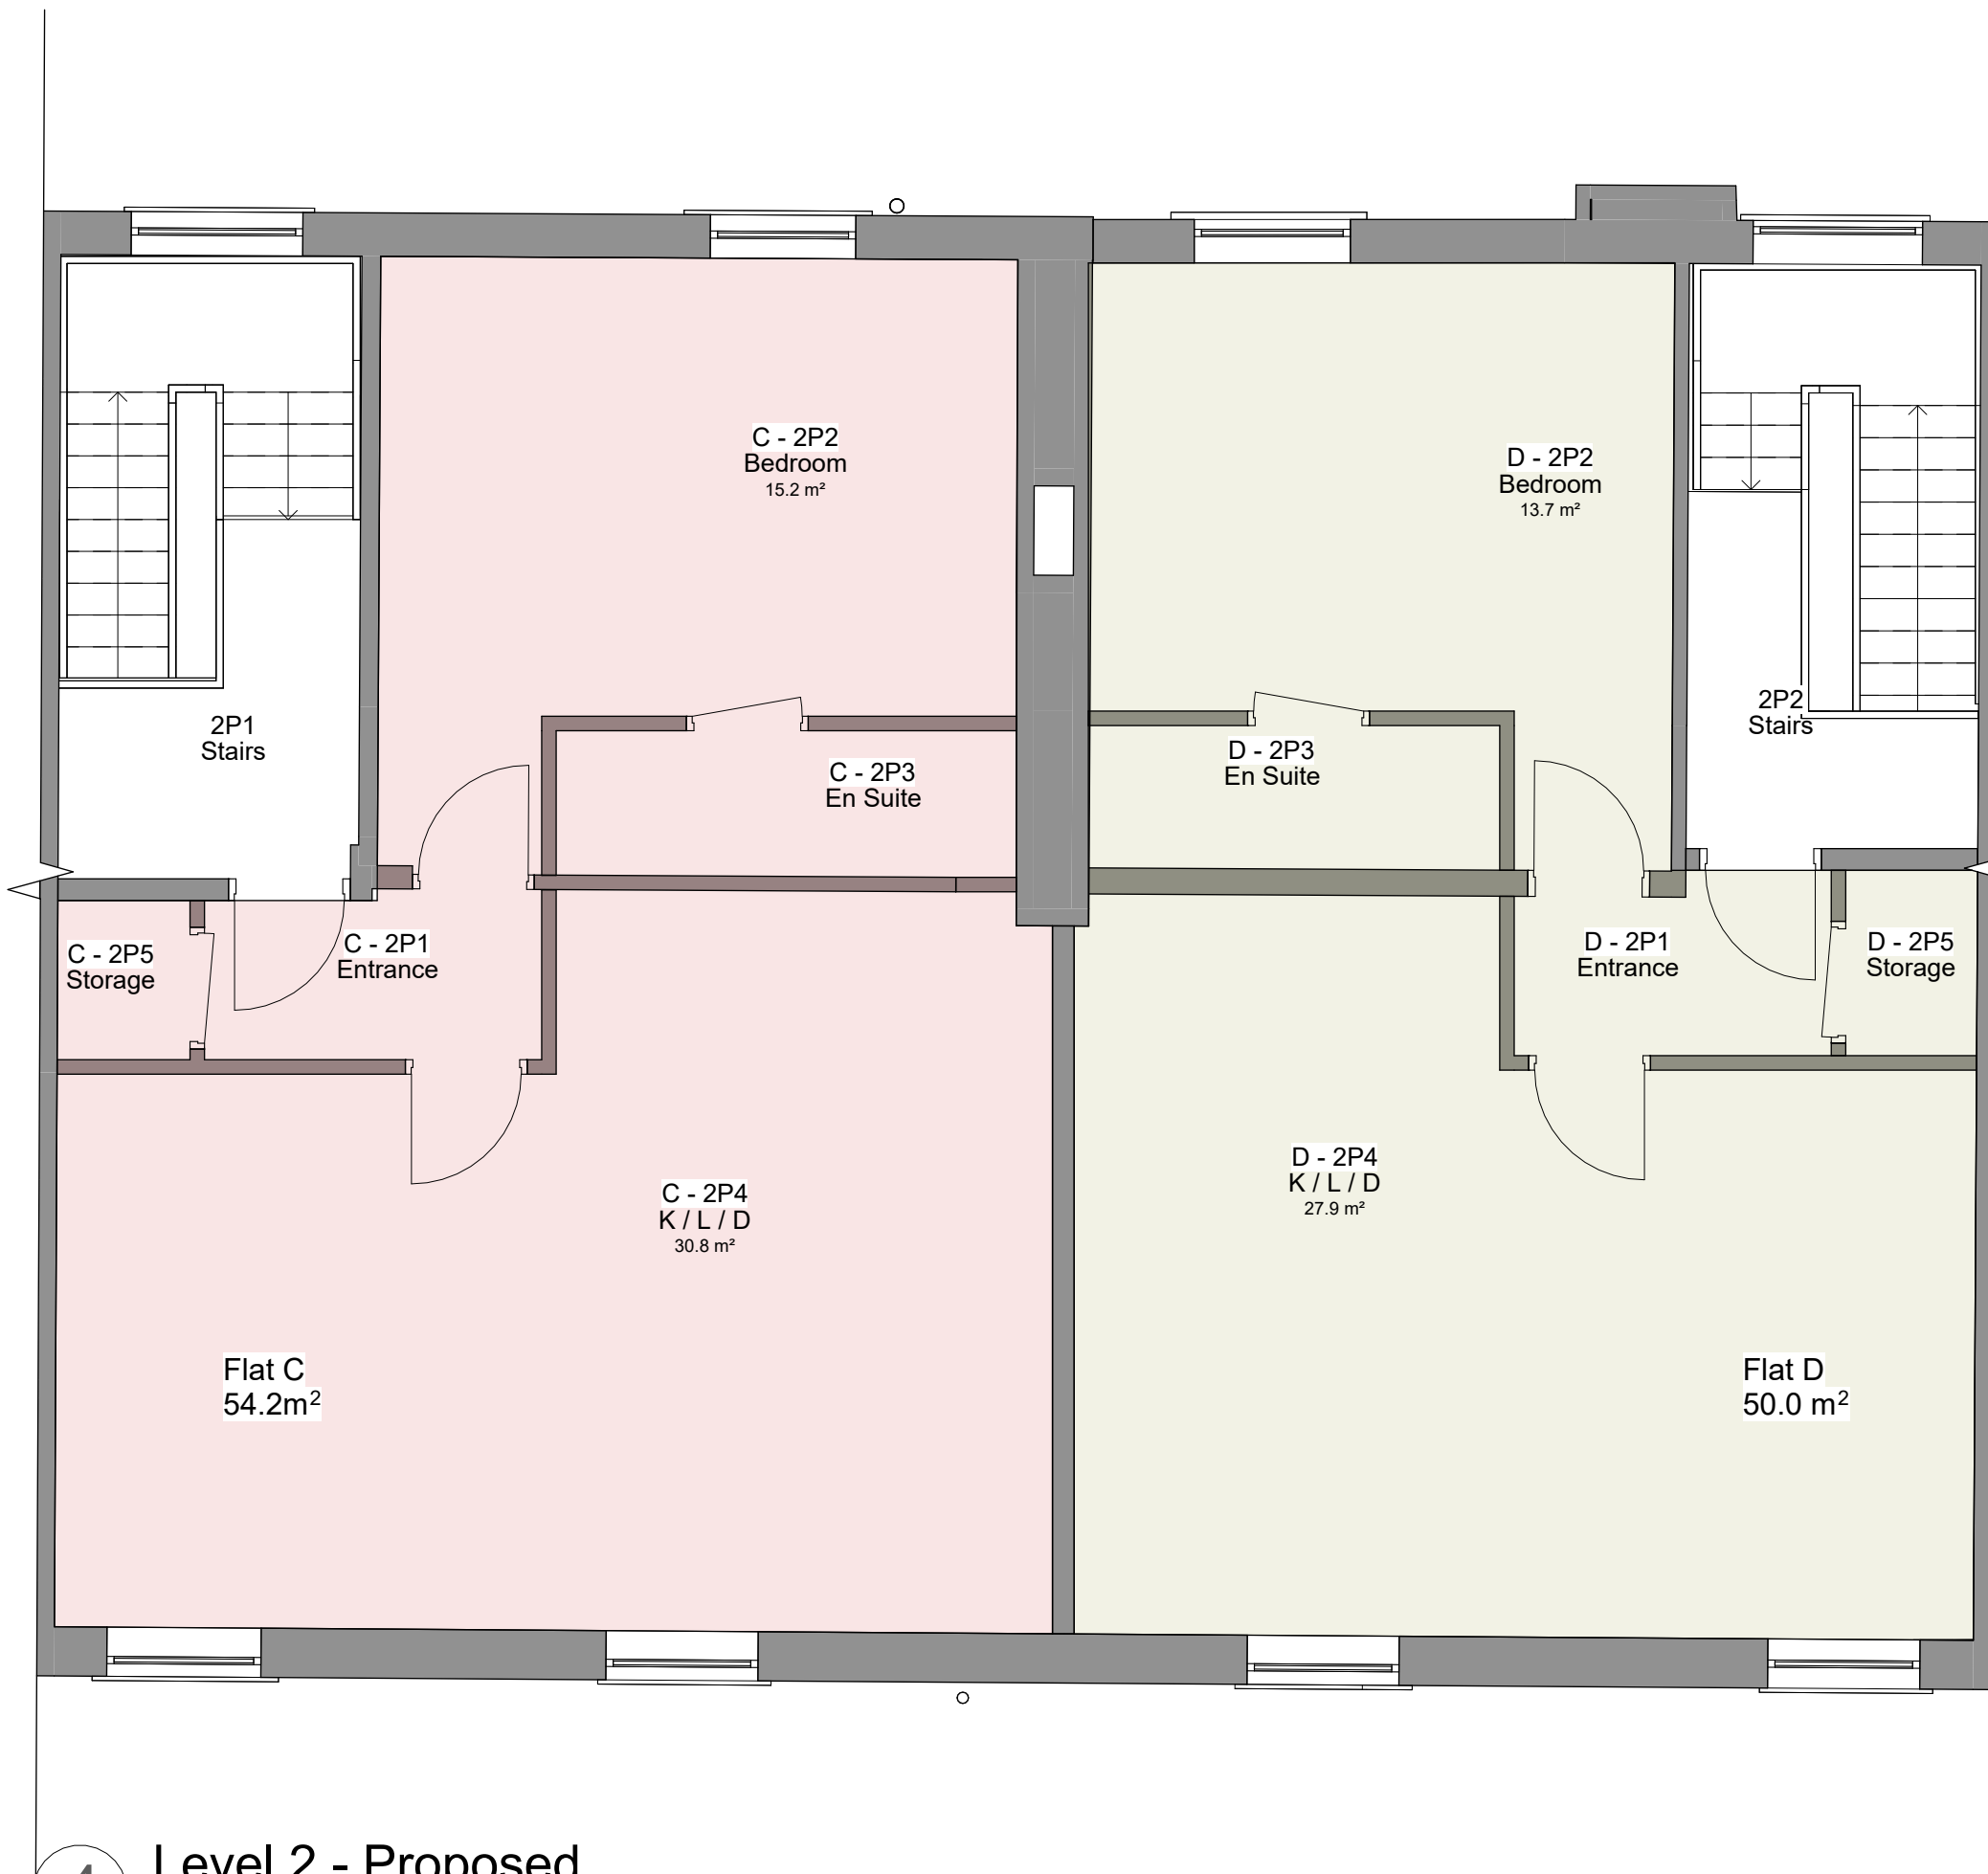

4 Level 2 - Proposed
1 : 50

- Flat A - 54.2m² - 1 Bed/ 2 Persons
- Flat B - 50.3m² - 1 Bed/ 2 Persons
- Flat C - 54.2m² - 1 Bed/ 2 Persons
- Flat D - 50.0m² - 1 Bed/ 2 Persons

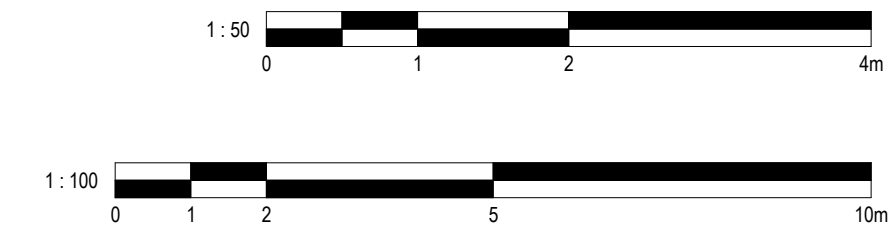

1	Revised Design	02/12/2024	JB
No.	Description	Date	Initial

PROJECT 99-101 Cheetham Hill Road		
TITLE Proposed Plans		
STATUS DESIGN		
DRAWN BY JB	DATE 18/11/2024	SCALE (@ A1) As indicated
PROJECT NUMBER GSS24140.2	DRAWING NUMBER 004	REV 1
GOLD SKETCH S T U D I O S www.goldsketch.co.uk info@goldsketch.co.uk 0161 792 9595		
<small>NOTES: © COPYRIGHT - ALL RIGHTS RESERVED. THIS DRAWING SHALL NOT BE REPRODUCED WITHOUT PRIOR WRITTEN CONSENT. DRAWING TO BE USED FOR THE STATUS INDICATED ONLY. ALL DIMENSIONS AND SETTING OUT SHALL BE CHECKED AND CONFIRMED ON SITE. ANY DISCREPANCIES TO BE REPORTED TO THE DESIGNER PRIOR TO THE COMMENCEMENT OF ANY WORK. ALL WORK AND MATERIALS TO BE IN ACCORDANCE WITH CURRENT BUILDING LEGISLATION, RELEVANT CODES OF PRACTICE AND BRITISH STANDARDS. ALL DIMENSIONS ON THIS DRAWING ARE IN MILLIMETRES UNLESS OTHERWISE STATED.</small>		