




F1	Black painted factory sprayed high gloss Lacquer - finish to match existing.
F2	White Gloss Paint Finish
F3	Antique Brass Unlaquered

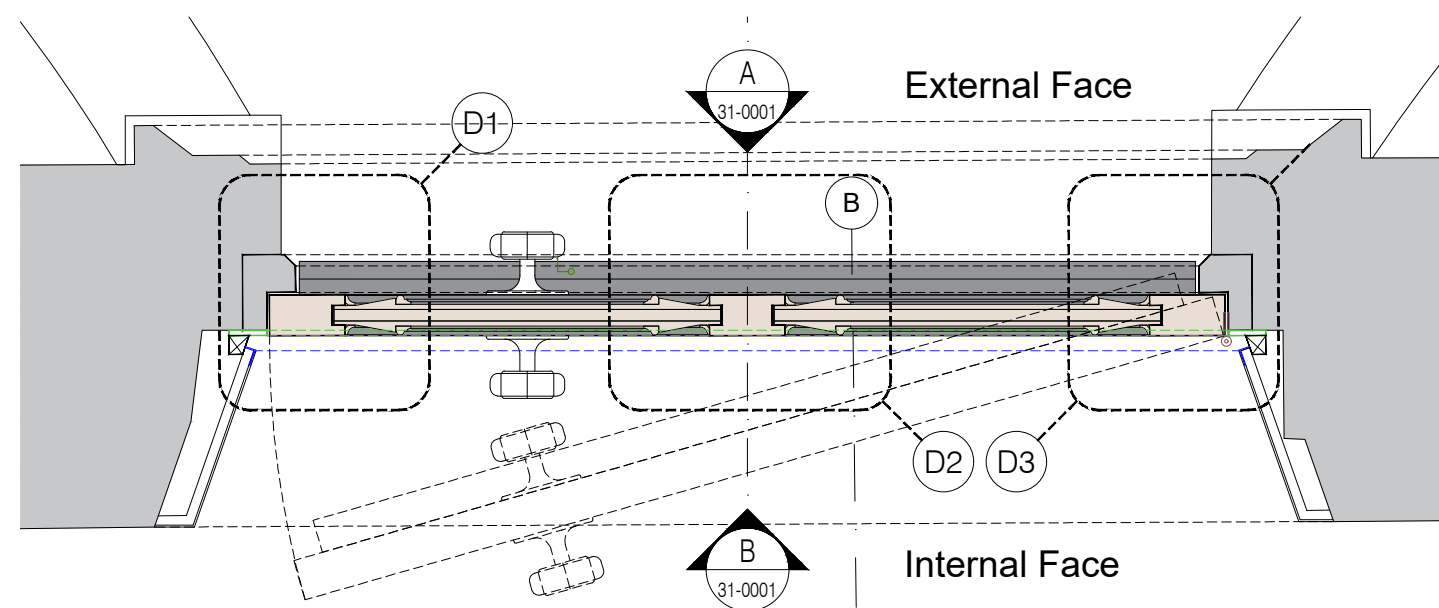


P1 Plan Section
Scale: 1:10@A1

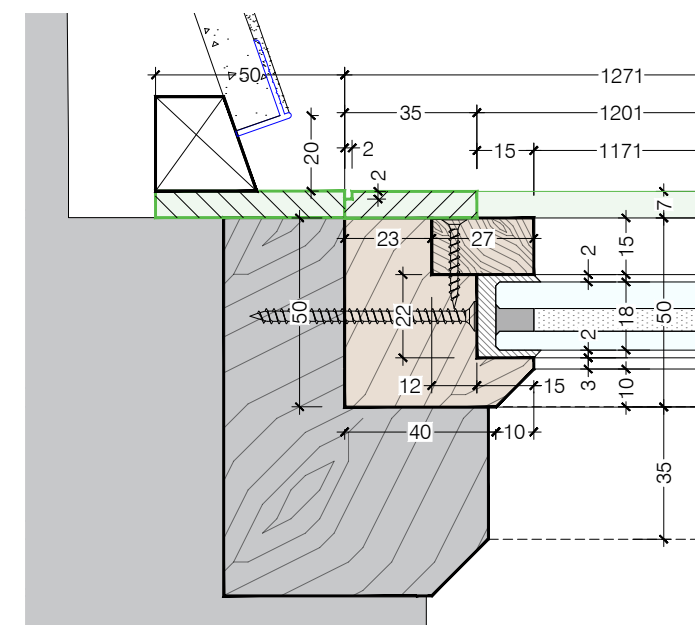


P2 Plan Section
Scale: 1:2@A1

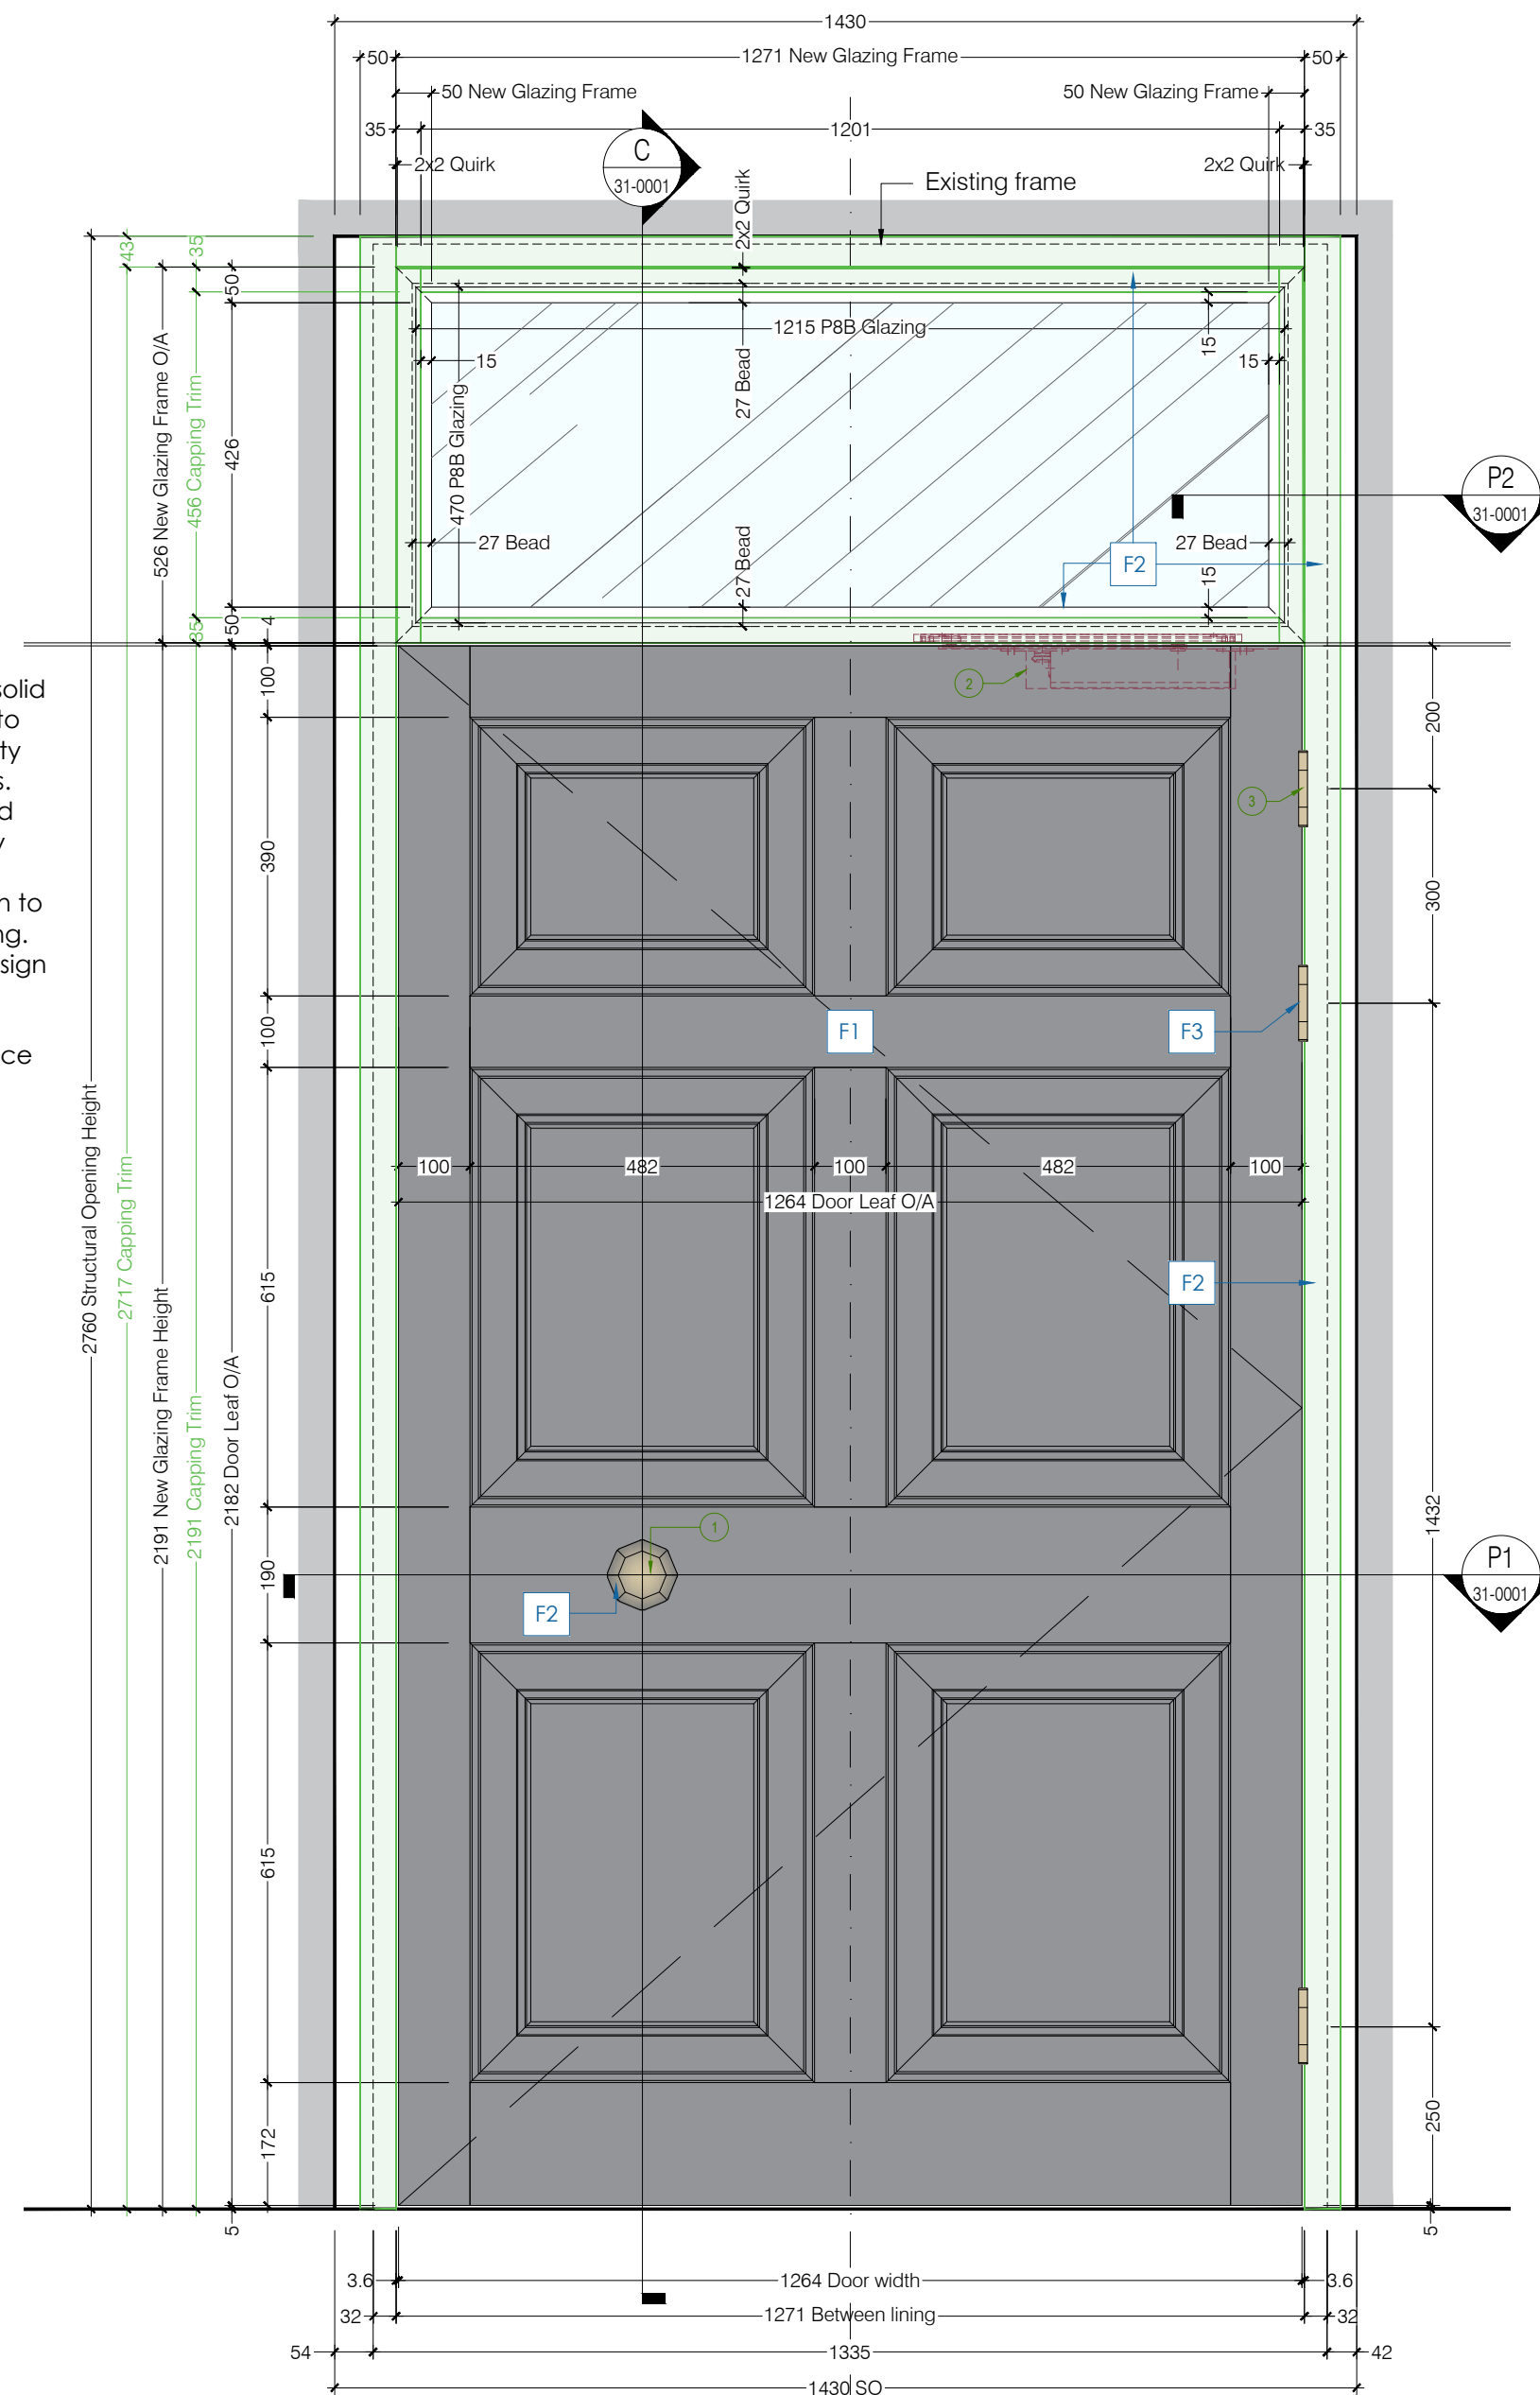


B Internal Elevation
Scale: 1:10@A1

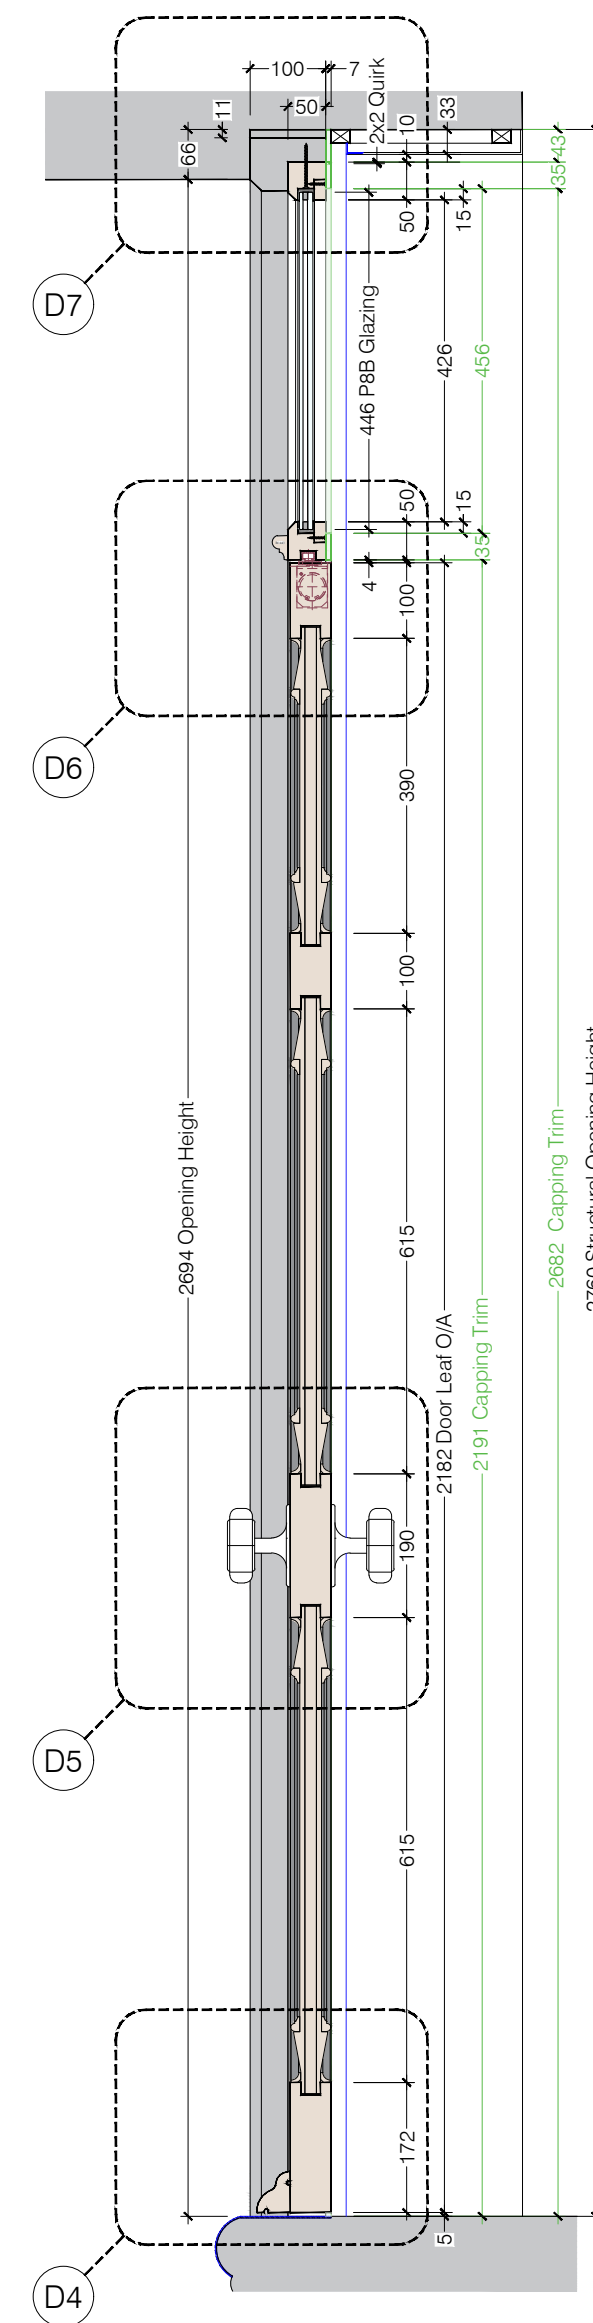


C Vertical Section
Scale: 1:10@A1

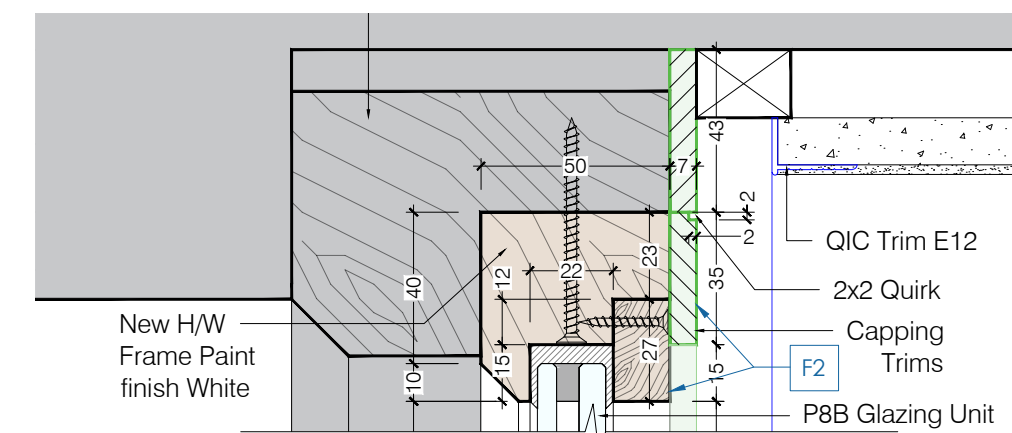


D7 Detail
Scale: 1/2"=1'-0"

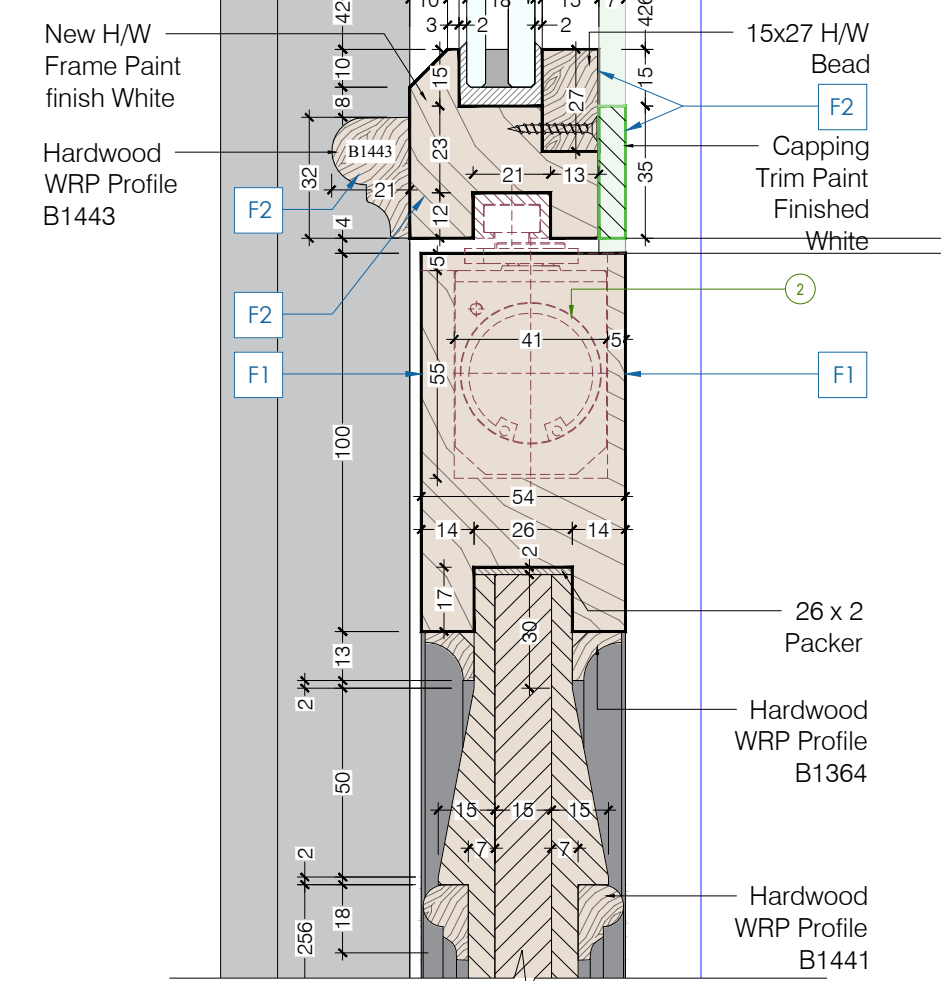


D6 Detail
Scale: 1/2"=1'-0"

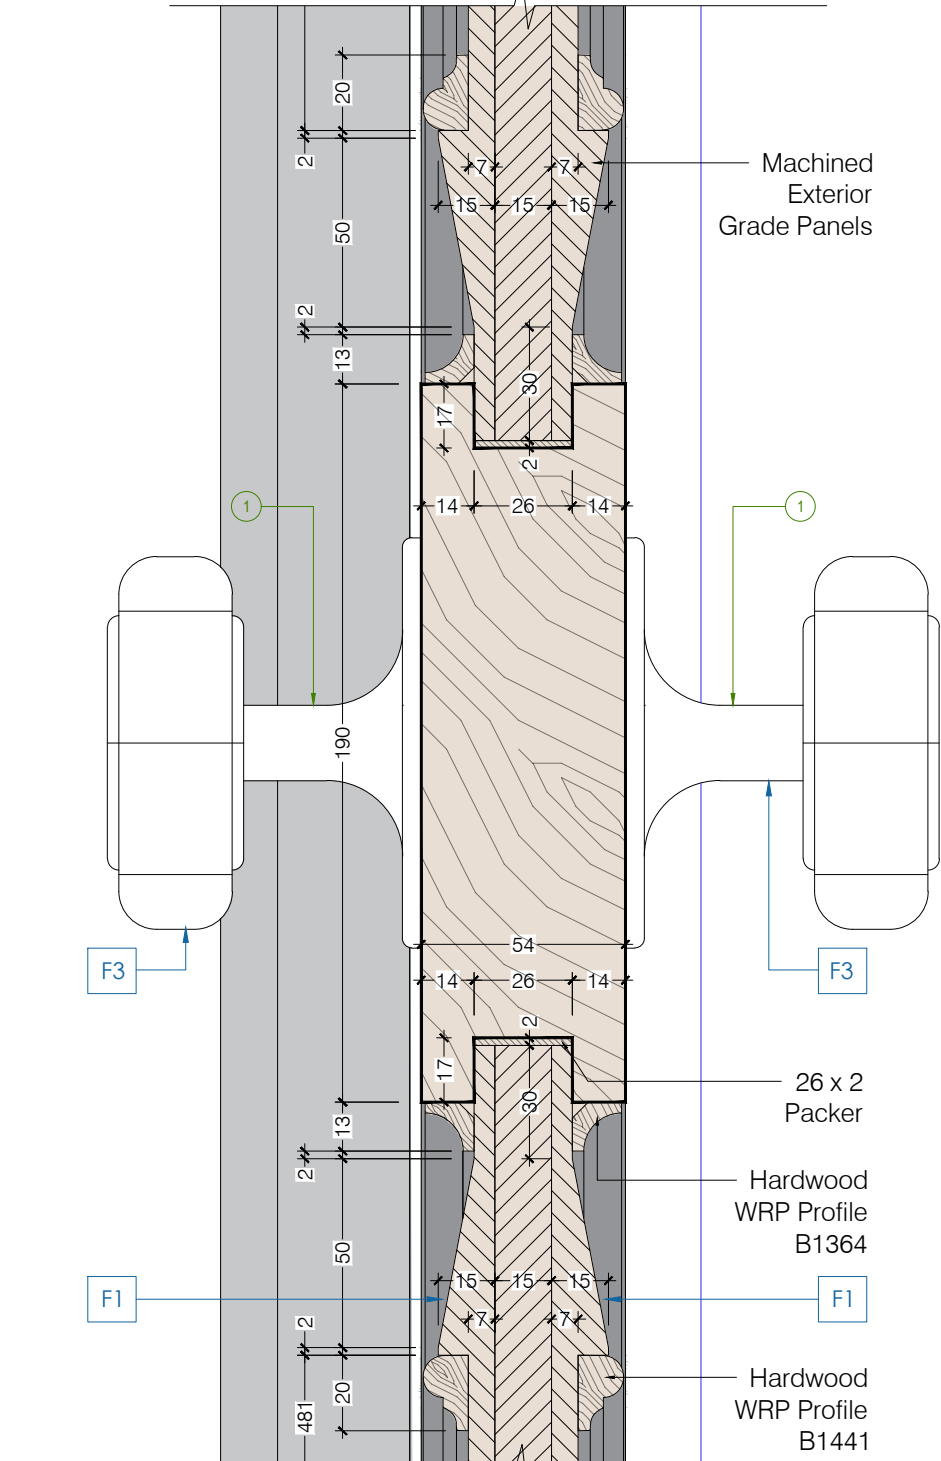


D5 Detail
Scale: 1/2" = 1'-0"

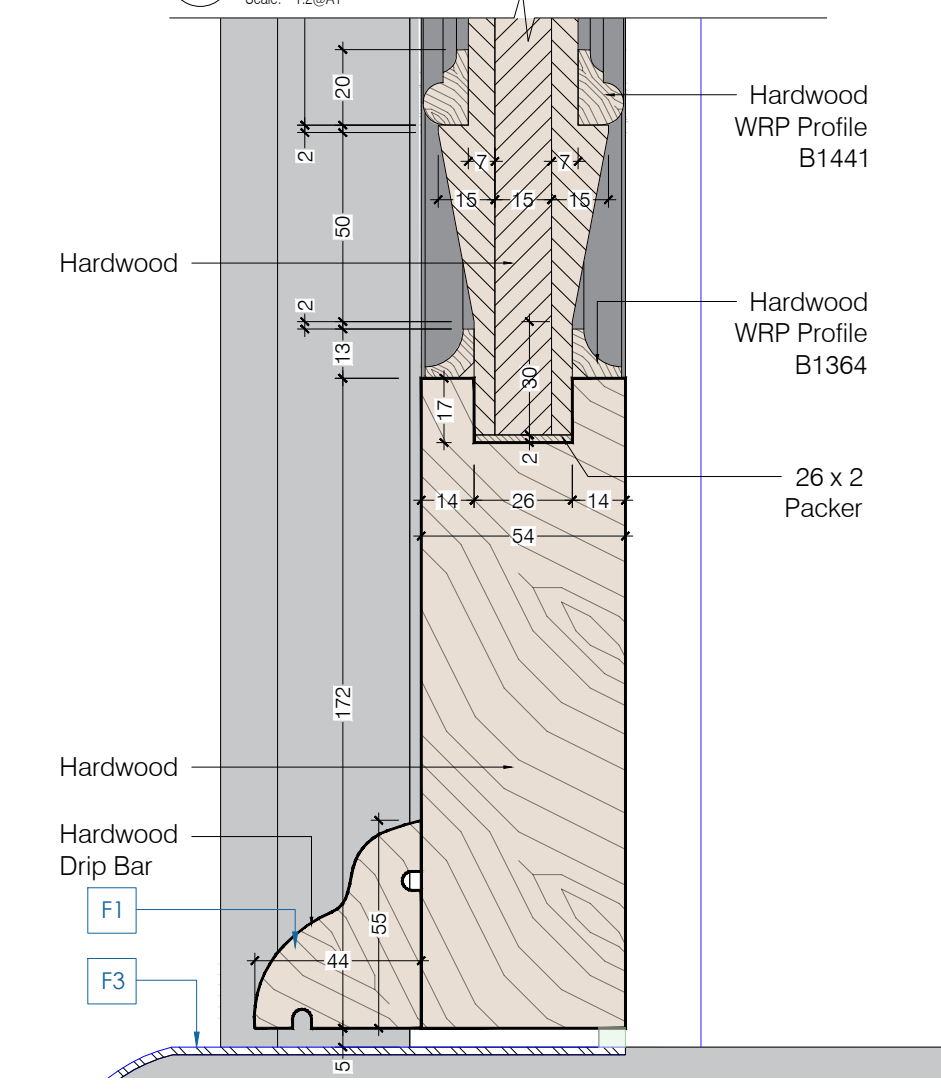


D4 Detail
Scale: 1/2" = 1'-0"

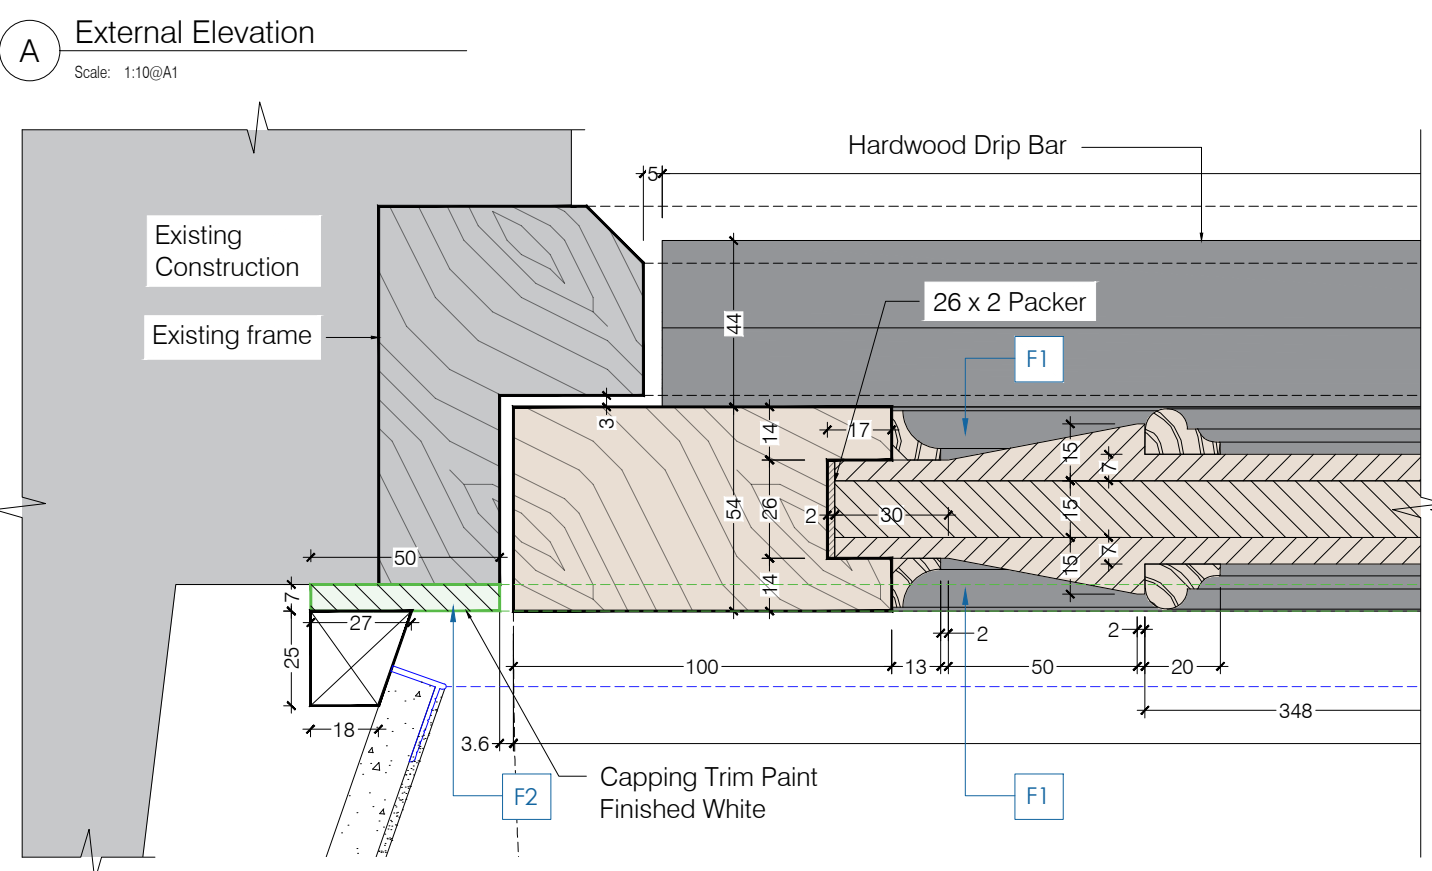

D1 Detail
Scale: 1:2 @ A1

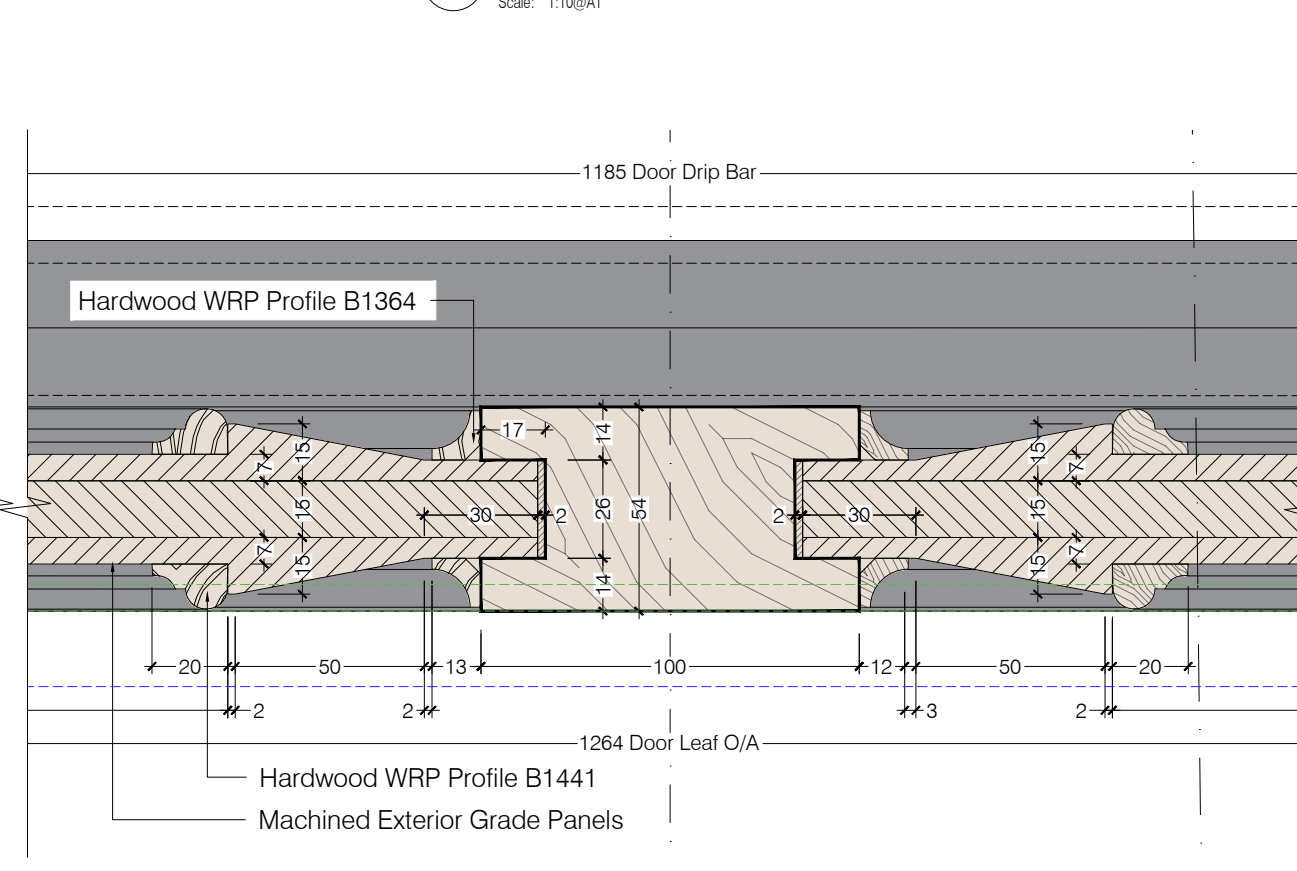

D2 Detail
Scale: 1/2" = 1'-0"

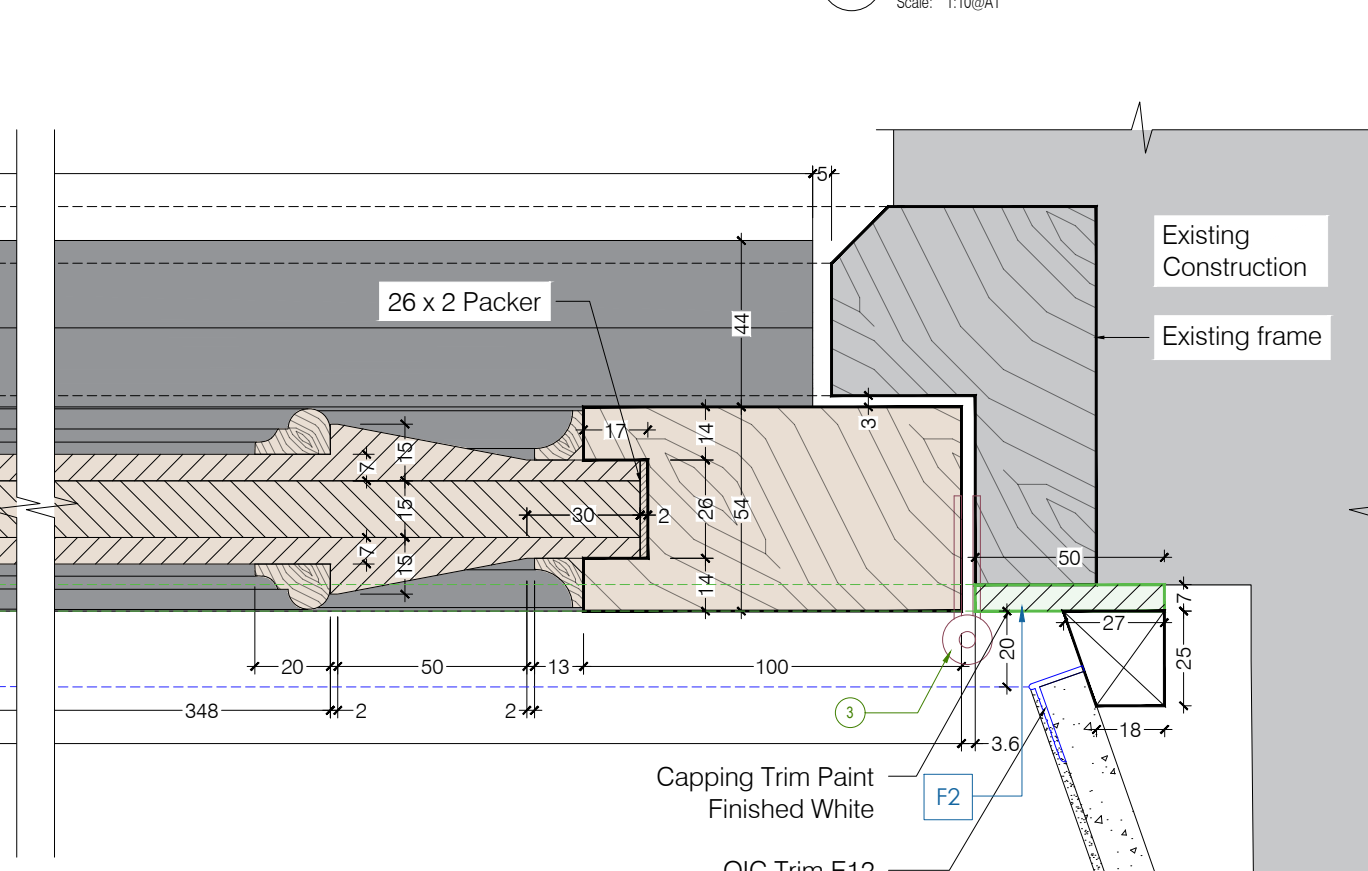

D3 Detail
Scale: 1:20

1. 2No. Samuel Heath Octagonal Centre Door Knob
102mm Finish: Antique Bras Unlaquered
2. GEZE Boxer 3-6 Concealed Door Closer 12mm Guide
Rail SDS London
3. 3No. Strong Suite Hinge DPBW 100 x 76mm Brass
Ref: 32021.00.ABUL Finish: Antique Bronze SDS
London

This drawing and all information held herein is produced solely for the benefit and use of Portview Fit-Out Limited. Any other party in possession of this drawing must carry out their own site surveys and coordination to confirm the validity of any information contained herein.

At no time must outside parties use the content of this drawing to coordinate their own works, or those of others under their supervision. Portview Fit-Out Limited will not be held responsible for any errors or omissions contained herein if this drawing is used in any way by any third party unless specifically agreed to by its author in writing. No dimensions to be scaled from this drawing. If in doubt - ask.

This drawing is the property of Portview Fit-out Limited. Copyright is reserved by them and the drawing is issued on the condition that it is not copied, reproduced, retained or disclosed to any unauthorised person, either wholly or in part, without the consent in writing of Portview Fit-out Limited.

Signed: R.Mulvenn

Date:	22/11/24
-------	----------

Internal
Quality Check

[illegible]

Job Number: S1786

Job Name: AP House 35 King St Manchester

Architect: Johnson Piney Architects

Drawing Title:
GF Entrance Door Type A (D0-01)

Drawn By:	Scale: 1:10 / 2 @ A1	Date: 22/11/24
-----------	----------------------	----------------

Drawing Number:
S1786-PVF-ZZ-L00-DR-Y-31-0001

Suitability:	S5	Revision:	P01
--------------	----	-----------	-----

PRELIMINARY A B C (

OFFICIAL - Protected

Portview Fit-Out Limited
46 Florenceville Avenue,
Belfast, Northern Ireland
BT7 3GZ

phone+44 (0)28 9064 4765
fax+44 (0)28 9064 1330
emailinfo@portview.co.uk
portview.co.uk