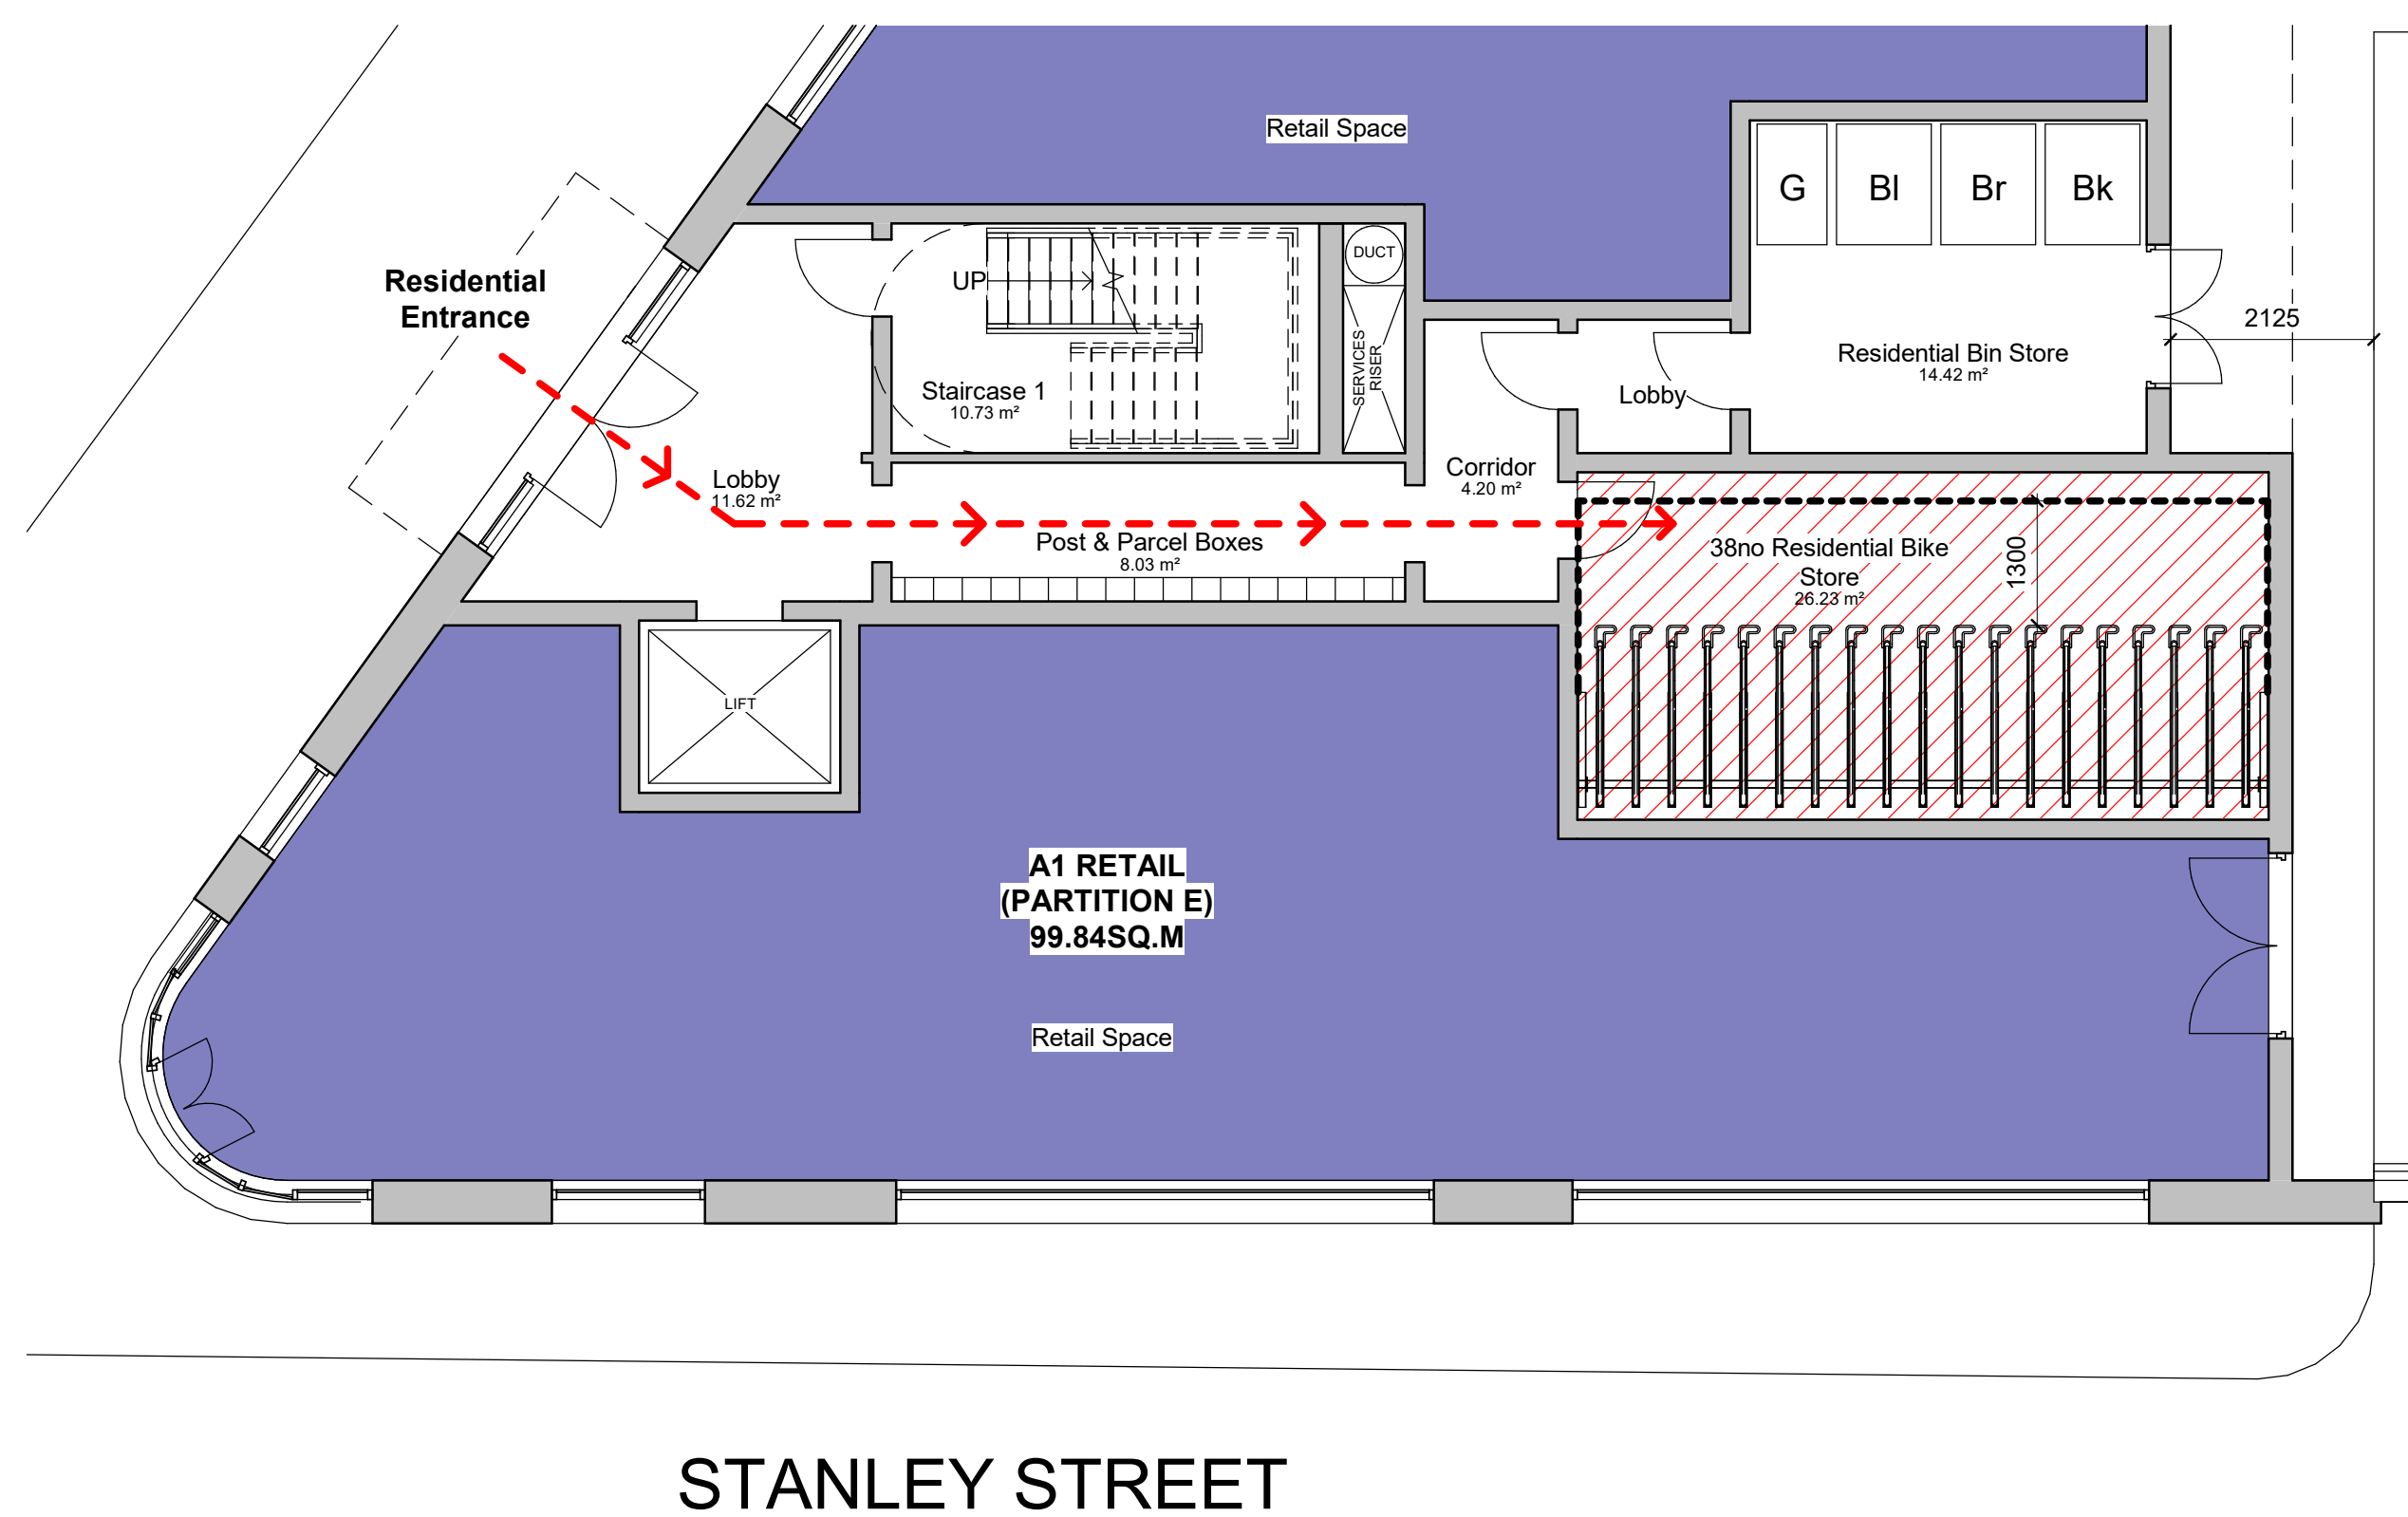
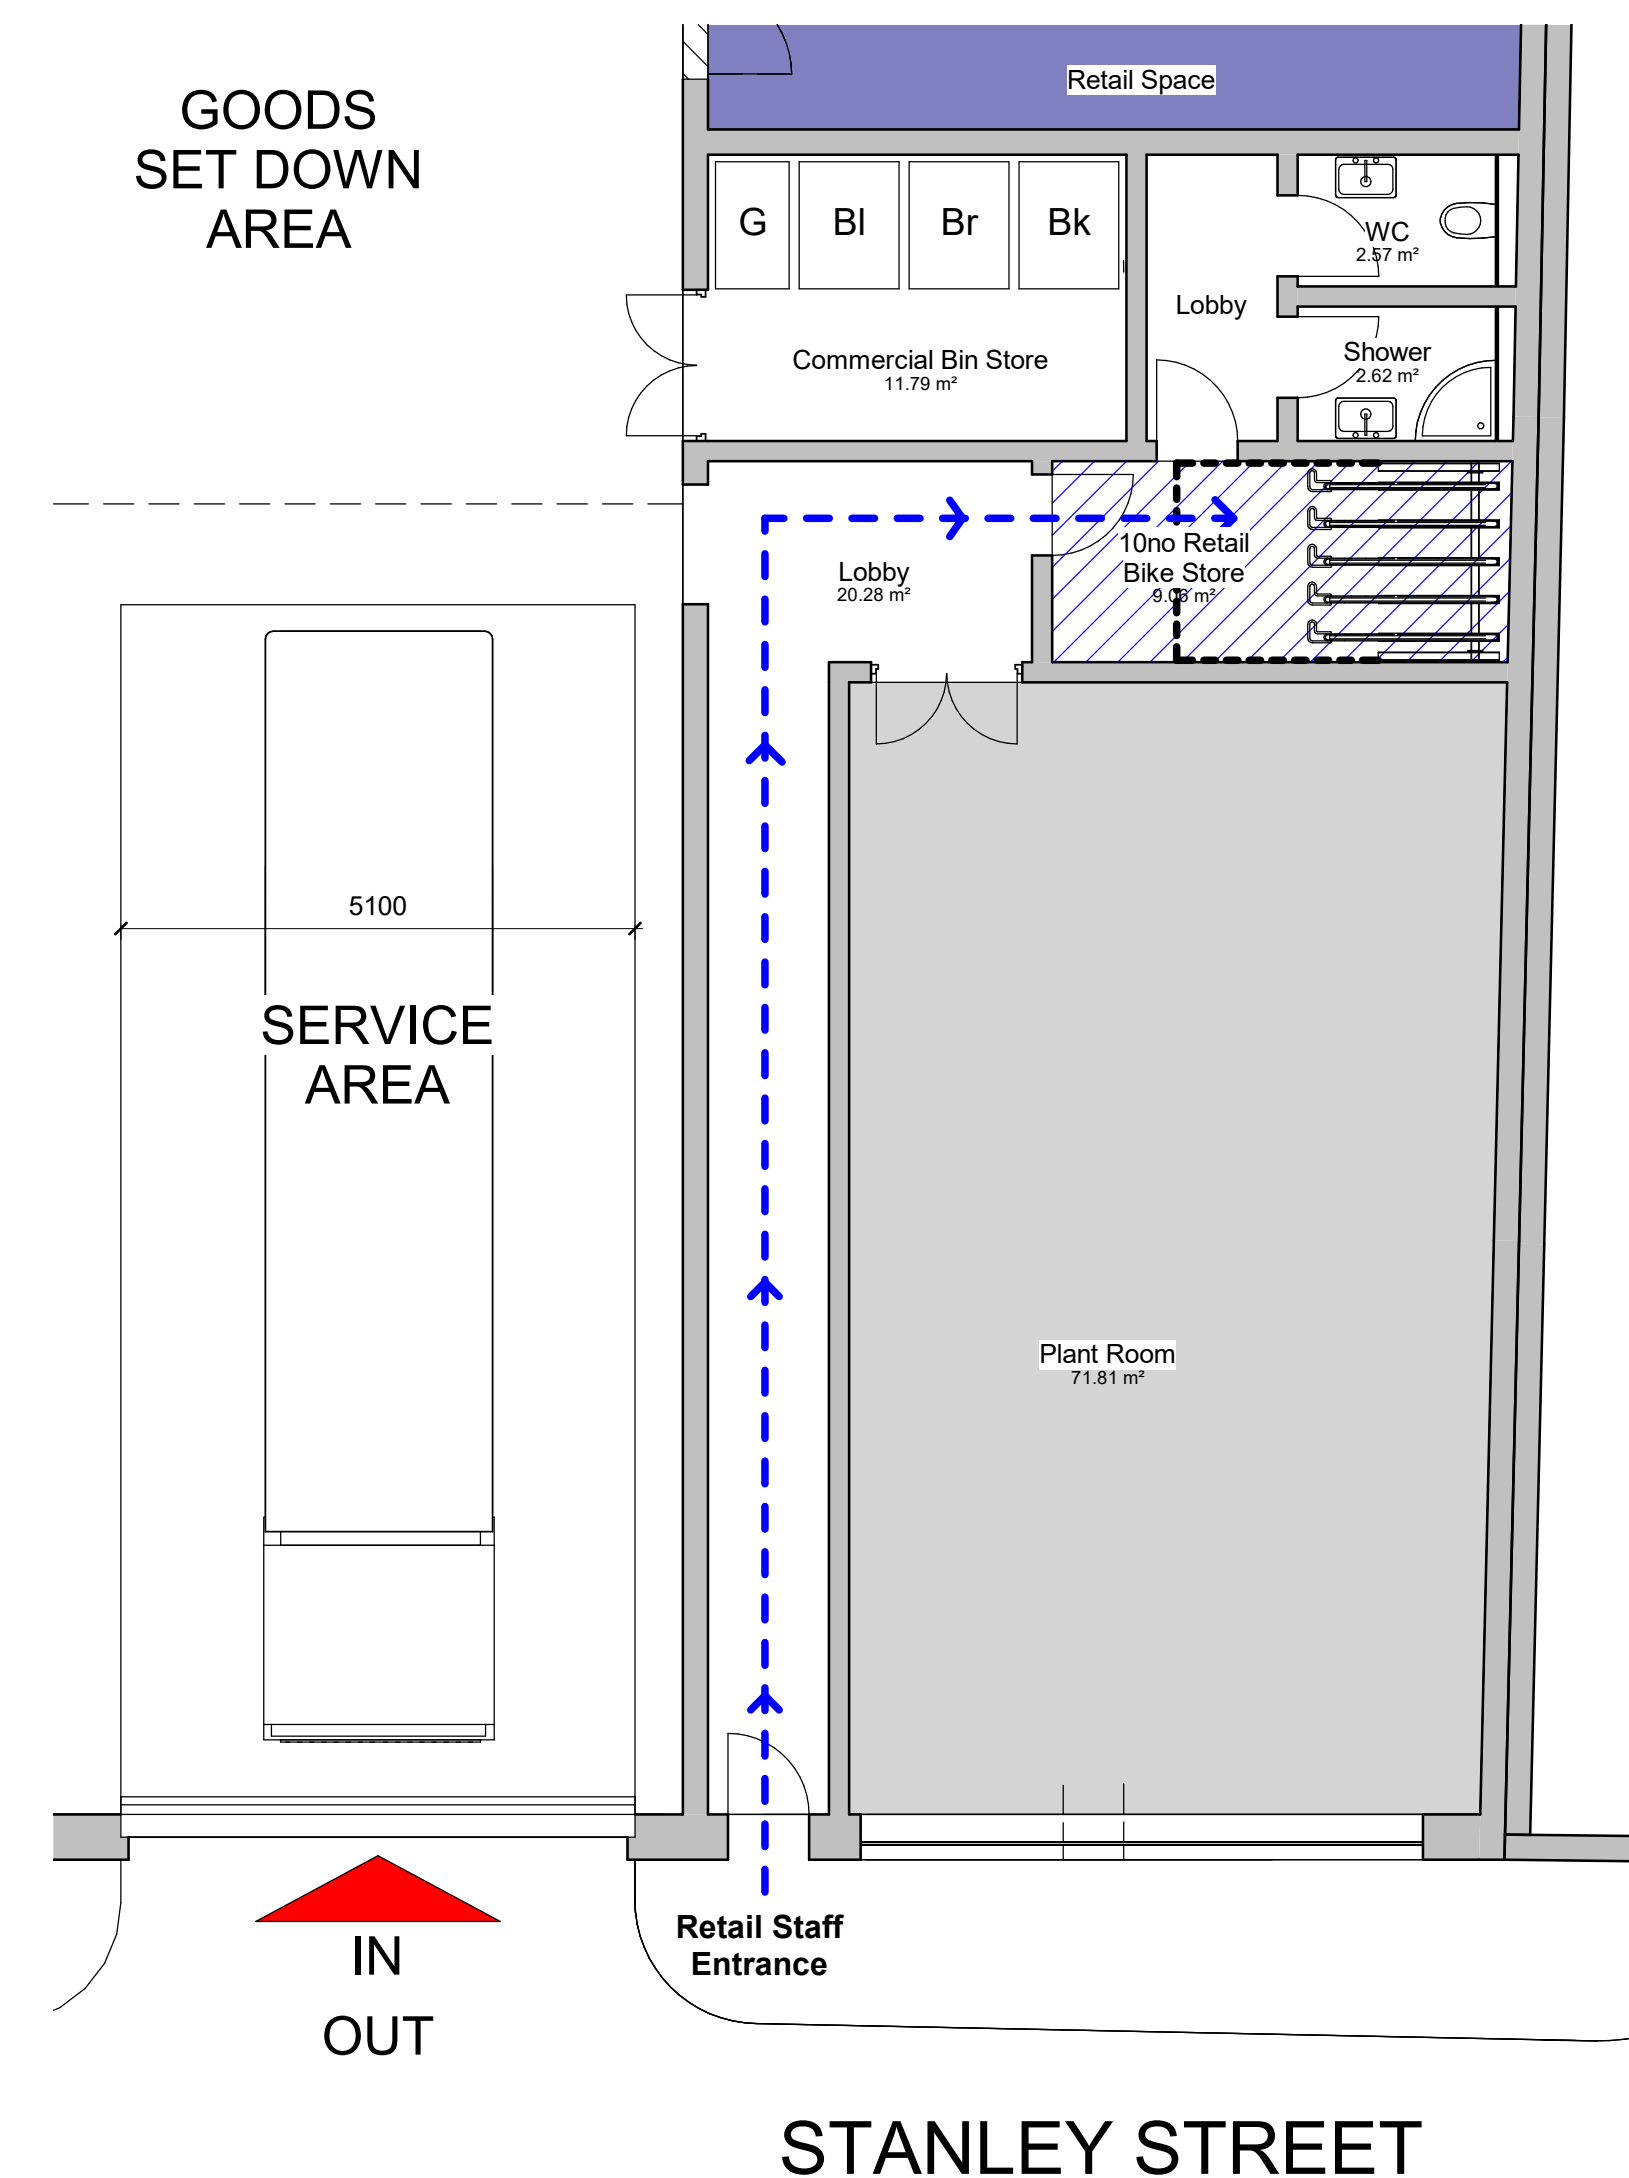


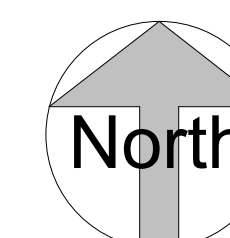
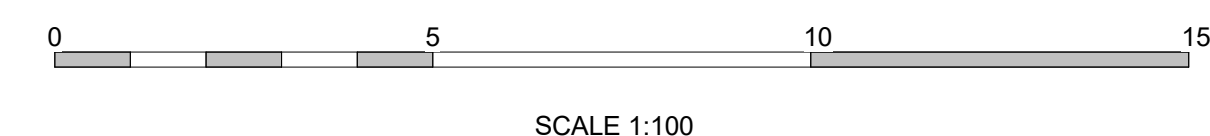
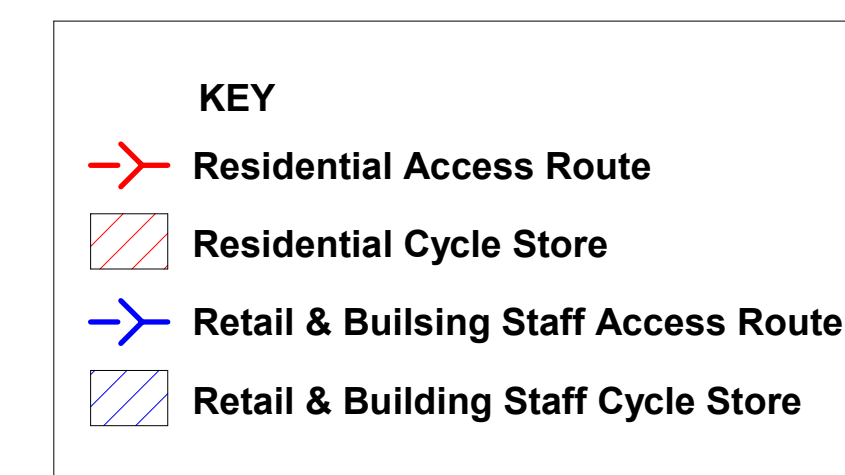
DO NOT SCALE: The contractor is to check all dimensions on site and report omissions or errors



1 CYCLE STORAGE - RESIDENTIAL



2 CYCLE STORAGE - RETAIL & BUILDING STAFF

[illegible]

Client / Architect

Ntawezinda Jean Bosco
Musabe Pascal
Mr. Adeniyi Olalekan Joh
Adeyemo

Sterling
Investment Projects Ltd

Sterling Investment Project Ltd
DESIGN | MANAGE | CONSTRUCT | FINANCE

A : 121 Tottenham Lane, Crouch End, London, N8 9BJ
A : 32 Tern Road, Hampton Hargate, Peterborough,
Cambridgeshire, PE7 8DG
T : 020 3696 8698 I M : 07958911868 I F : 020 8141 399
E : admin@sterlingprojects.co.uk

Project:

1292 ASHTON OLD ROAD

Drawing Title:
CYCLE STORAGE
ACCESS STRATEGY

Date	AUGUST 202
------	------------

Drawn by	G
----------	---

Checked by	JH
------------	----

Project No.	Drawing No.	Rev.
SIP 01102020	AK117	P1

Scale @ A1 As indicated	Drawing Stage: PLANNING
----------------------------	-----------------------------------