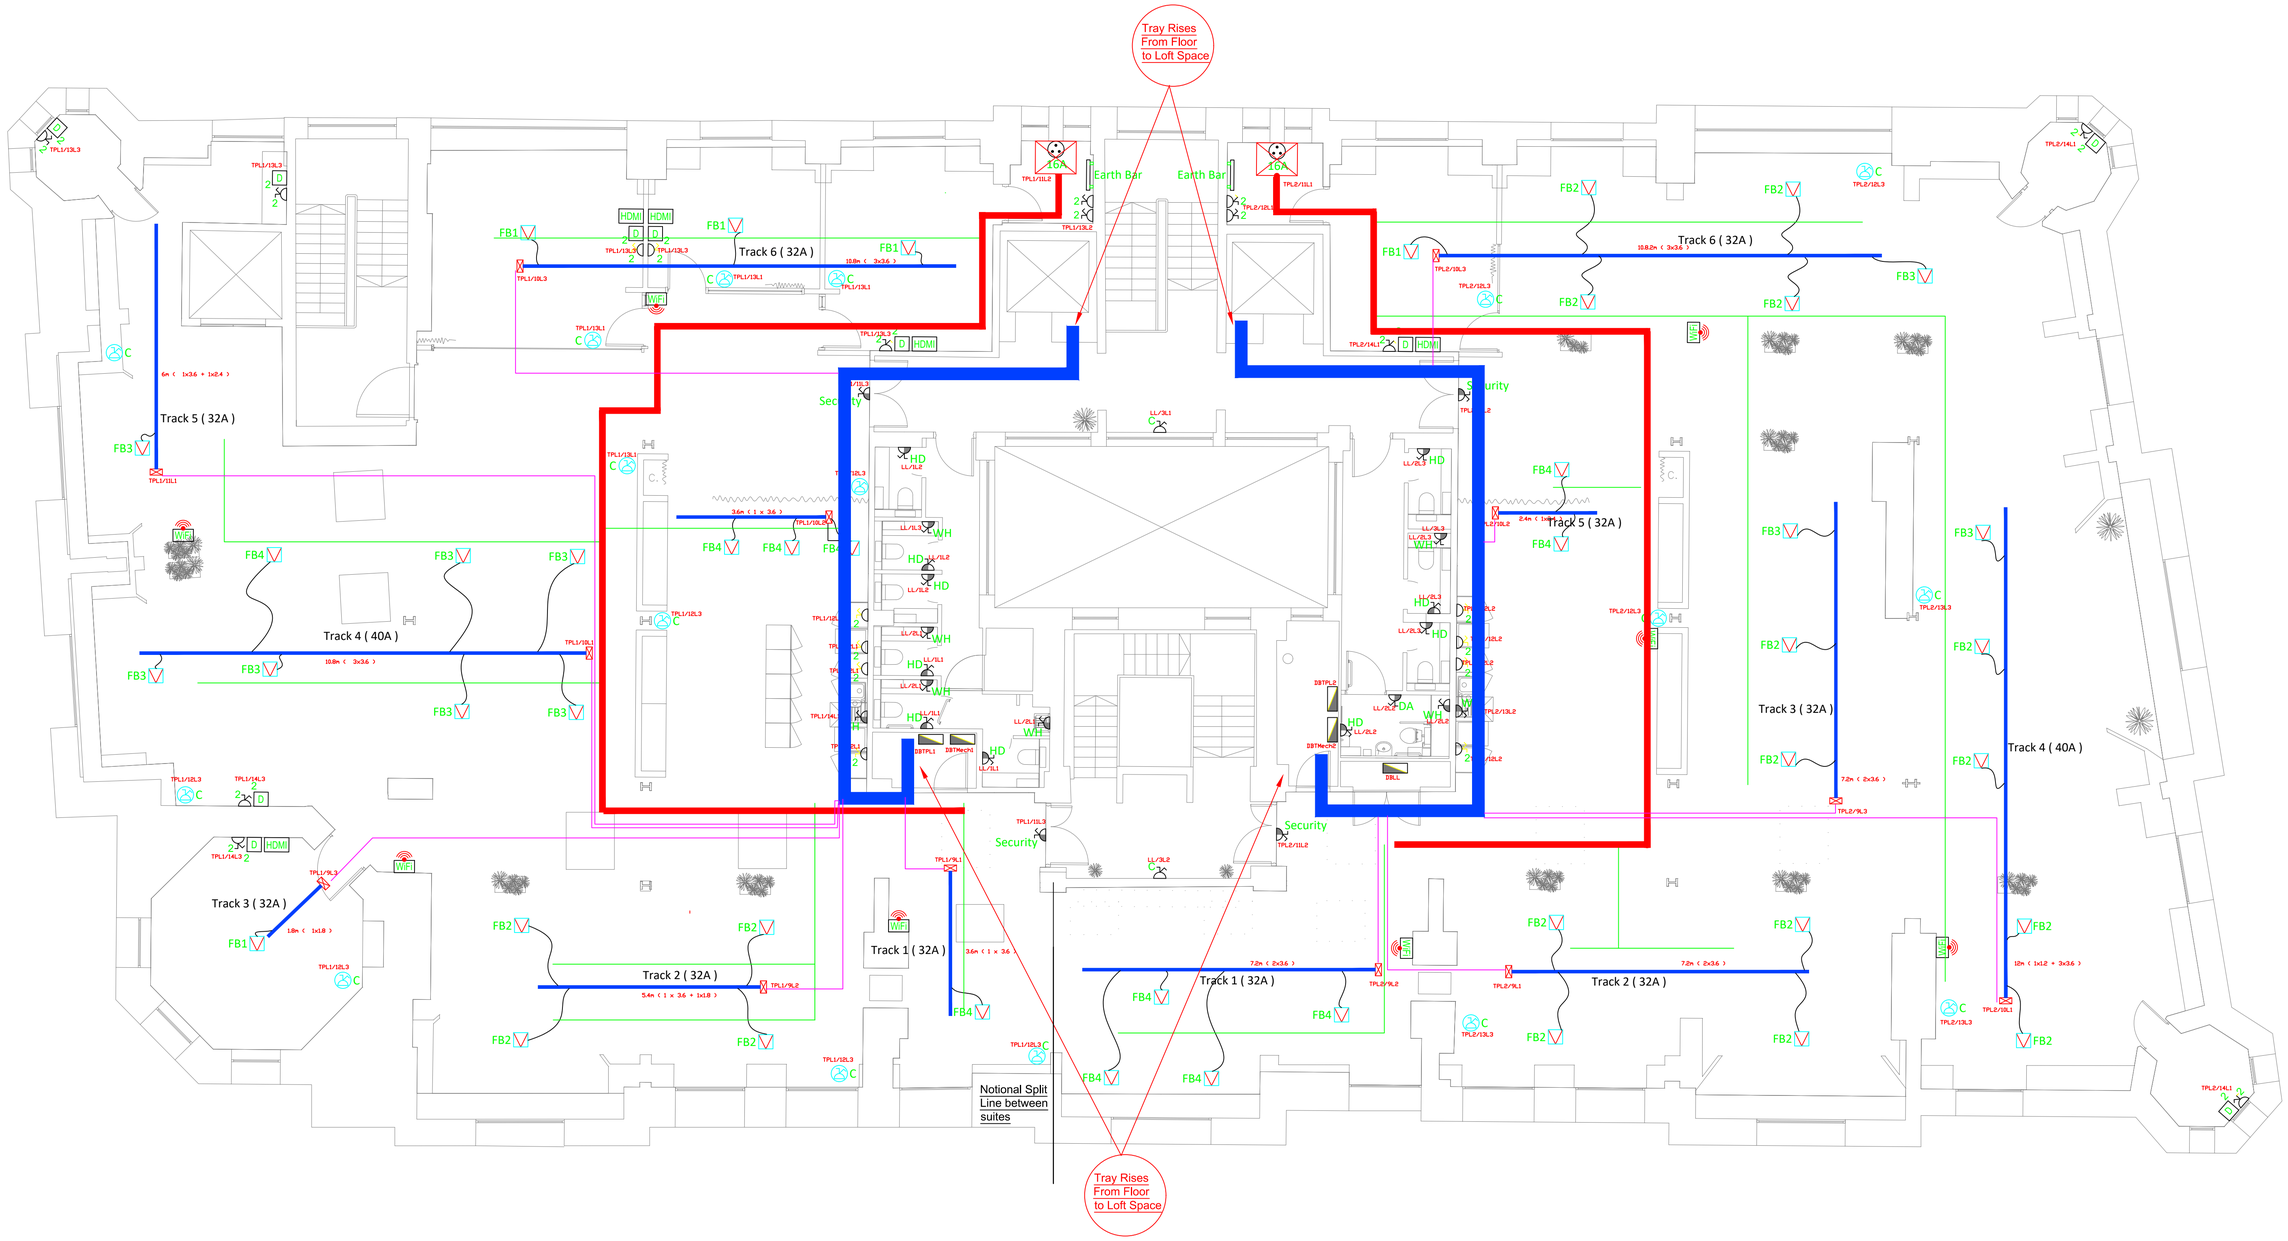


Legend

- Twin switched socket outlet
- Cleaners grommet
- Switched fused connection unit
- Commando socket
- Twin data outlet
- HDMI outlet
- Underfloor busbar and end feed
- WiFI
- Earth Bar

- Communications cabinet 21U
- FB1 — 3 Compartment floor box c/w 1No. RCD DSSO, 2No. Cat 6A & HDMI linked to TV
- FB2 — 3 Compartment floor box c/w 2No. RCD DSSO, 3No. Cat 6A outlets
- FB3 — 3 Compartment floor box c/w 2No. RCD DSSO, 4No. Cat 6A outlets
- FB4 — 3 Compartment floor box c/w 1No. RCD DSSO, 2No. Cat 6A outlets.
- HD — Denotes hand dryer supply
- WH — Denotes water heater supply

- FCU — Denotes FCU supply
- BC — Denotes BC box supply
- MVHR — Denotes MVHR supply
- Under floor data Tray
- Data Matting
- Under floor Elec Tray Links Loft Space Tray System
- Under Floor SWA Power Cabling Feeding Underfloor Power Tracks

KONECT ELECTRICAL SERVICES

Unit 1 Brook House, Demmings Road
Demmings Industrial Estate Cheadle, Stockport SK8 2PE
Tel: 0161 428 7482 www.konect-electrical.co.uk

CLIENT	Contract Services R&R Ltd
JOB TITLE	5th Floor, 196 Deansgate, Manchester
DRAWING TITLE	Construction
DESCRIPTION	Low Level Small Power

REVISION	JOB NUMBER	DRAWING NUMBER	SCALE @ A1	DATE	DRAWN BY
	9103	K-LLSP-05	1:75	24.10.24	KO