




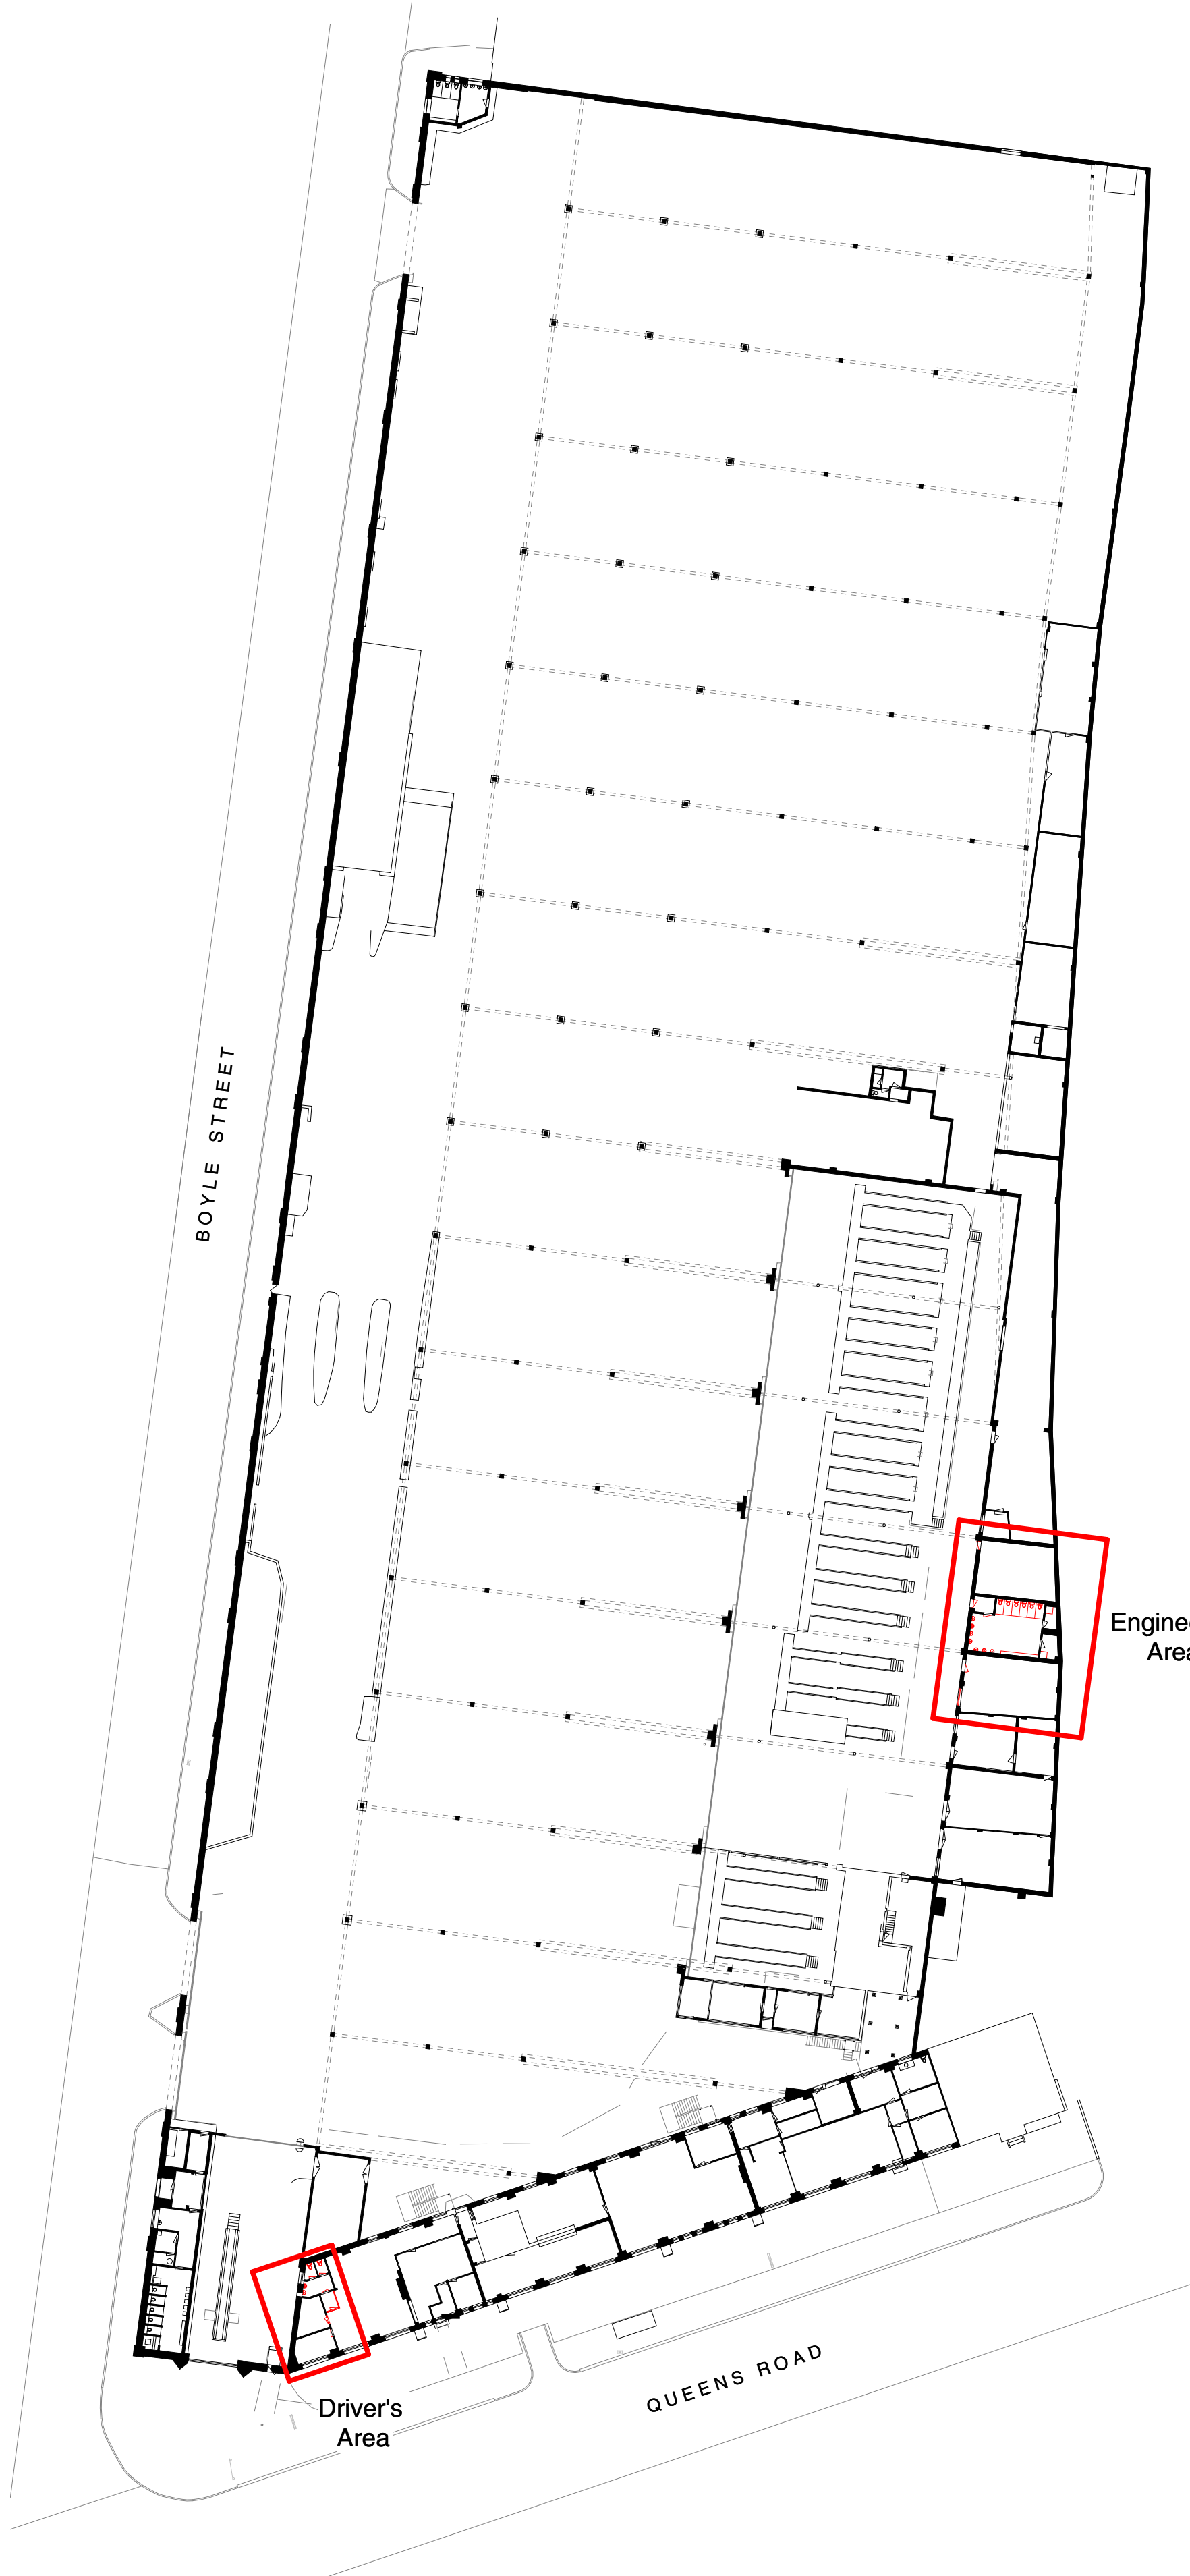

1 Site Plan
1:500

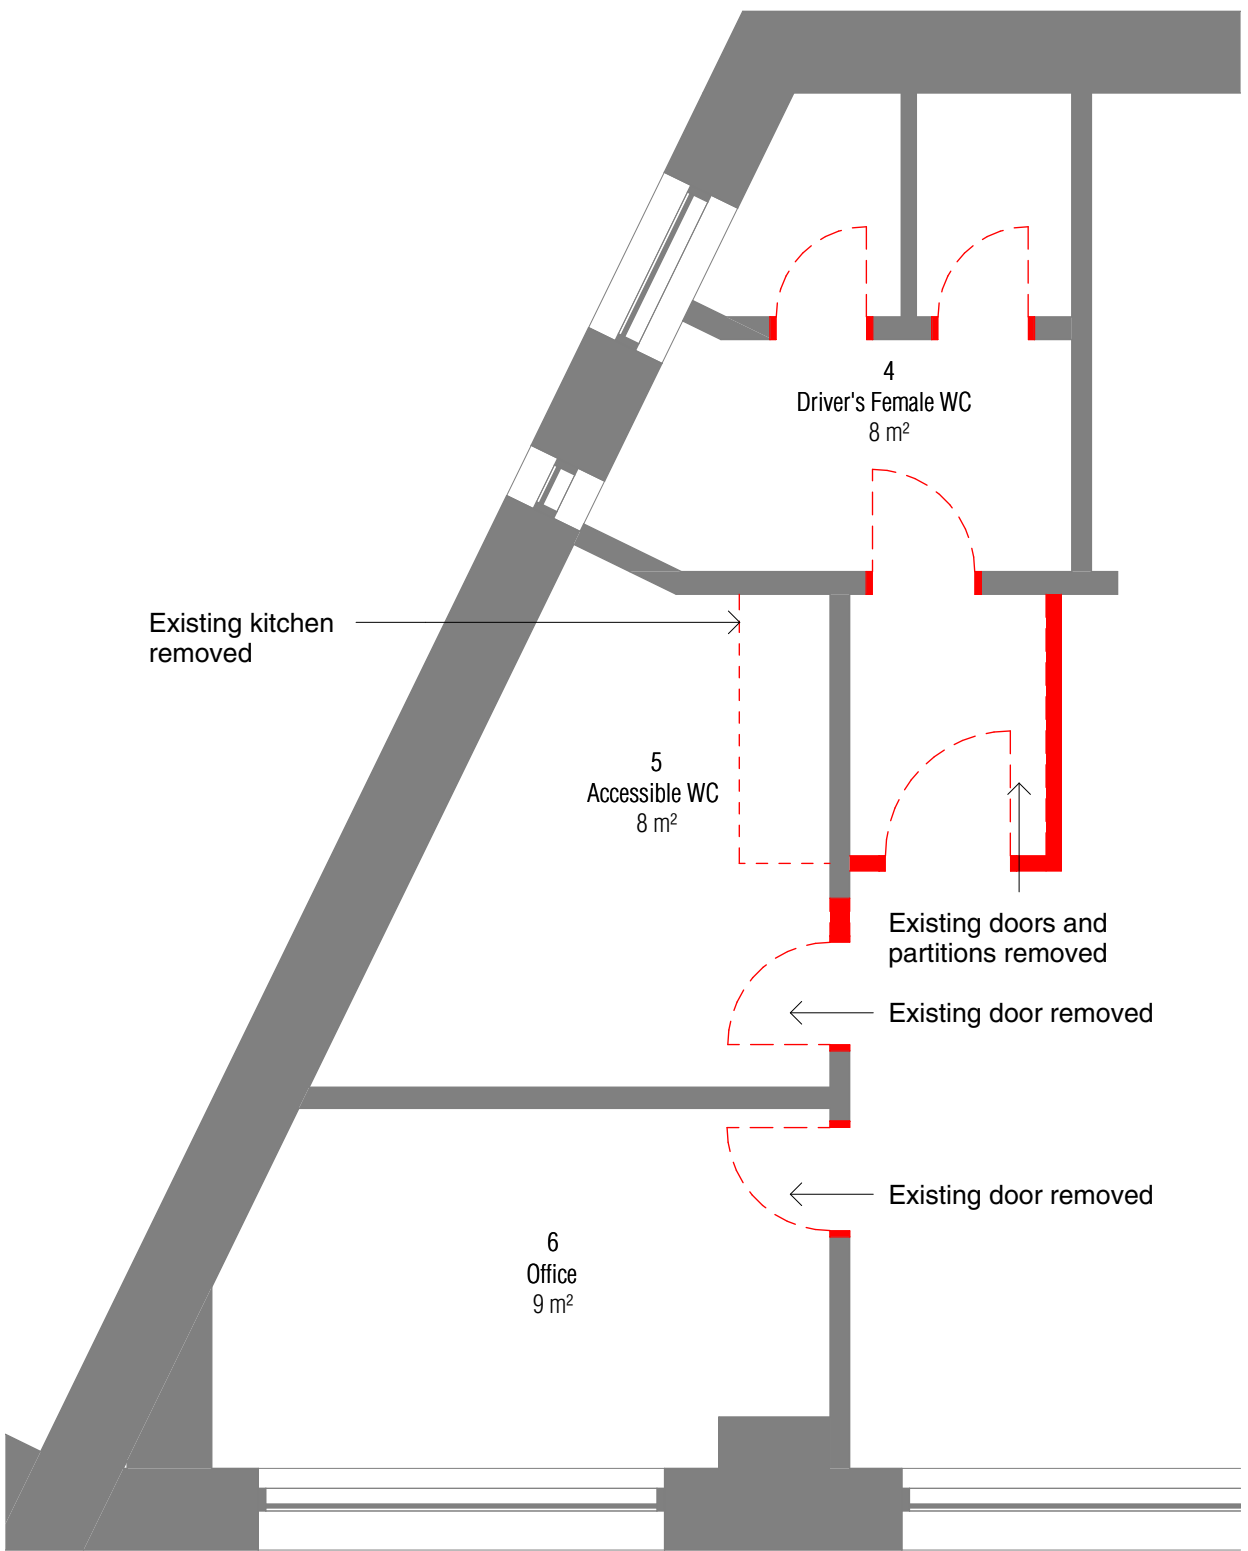

2 Driver's Area Demolition
1:50

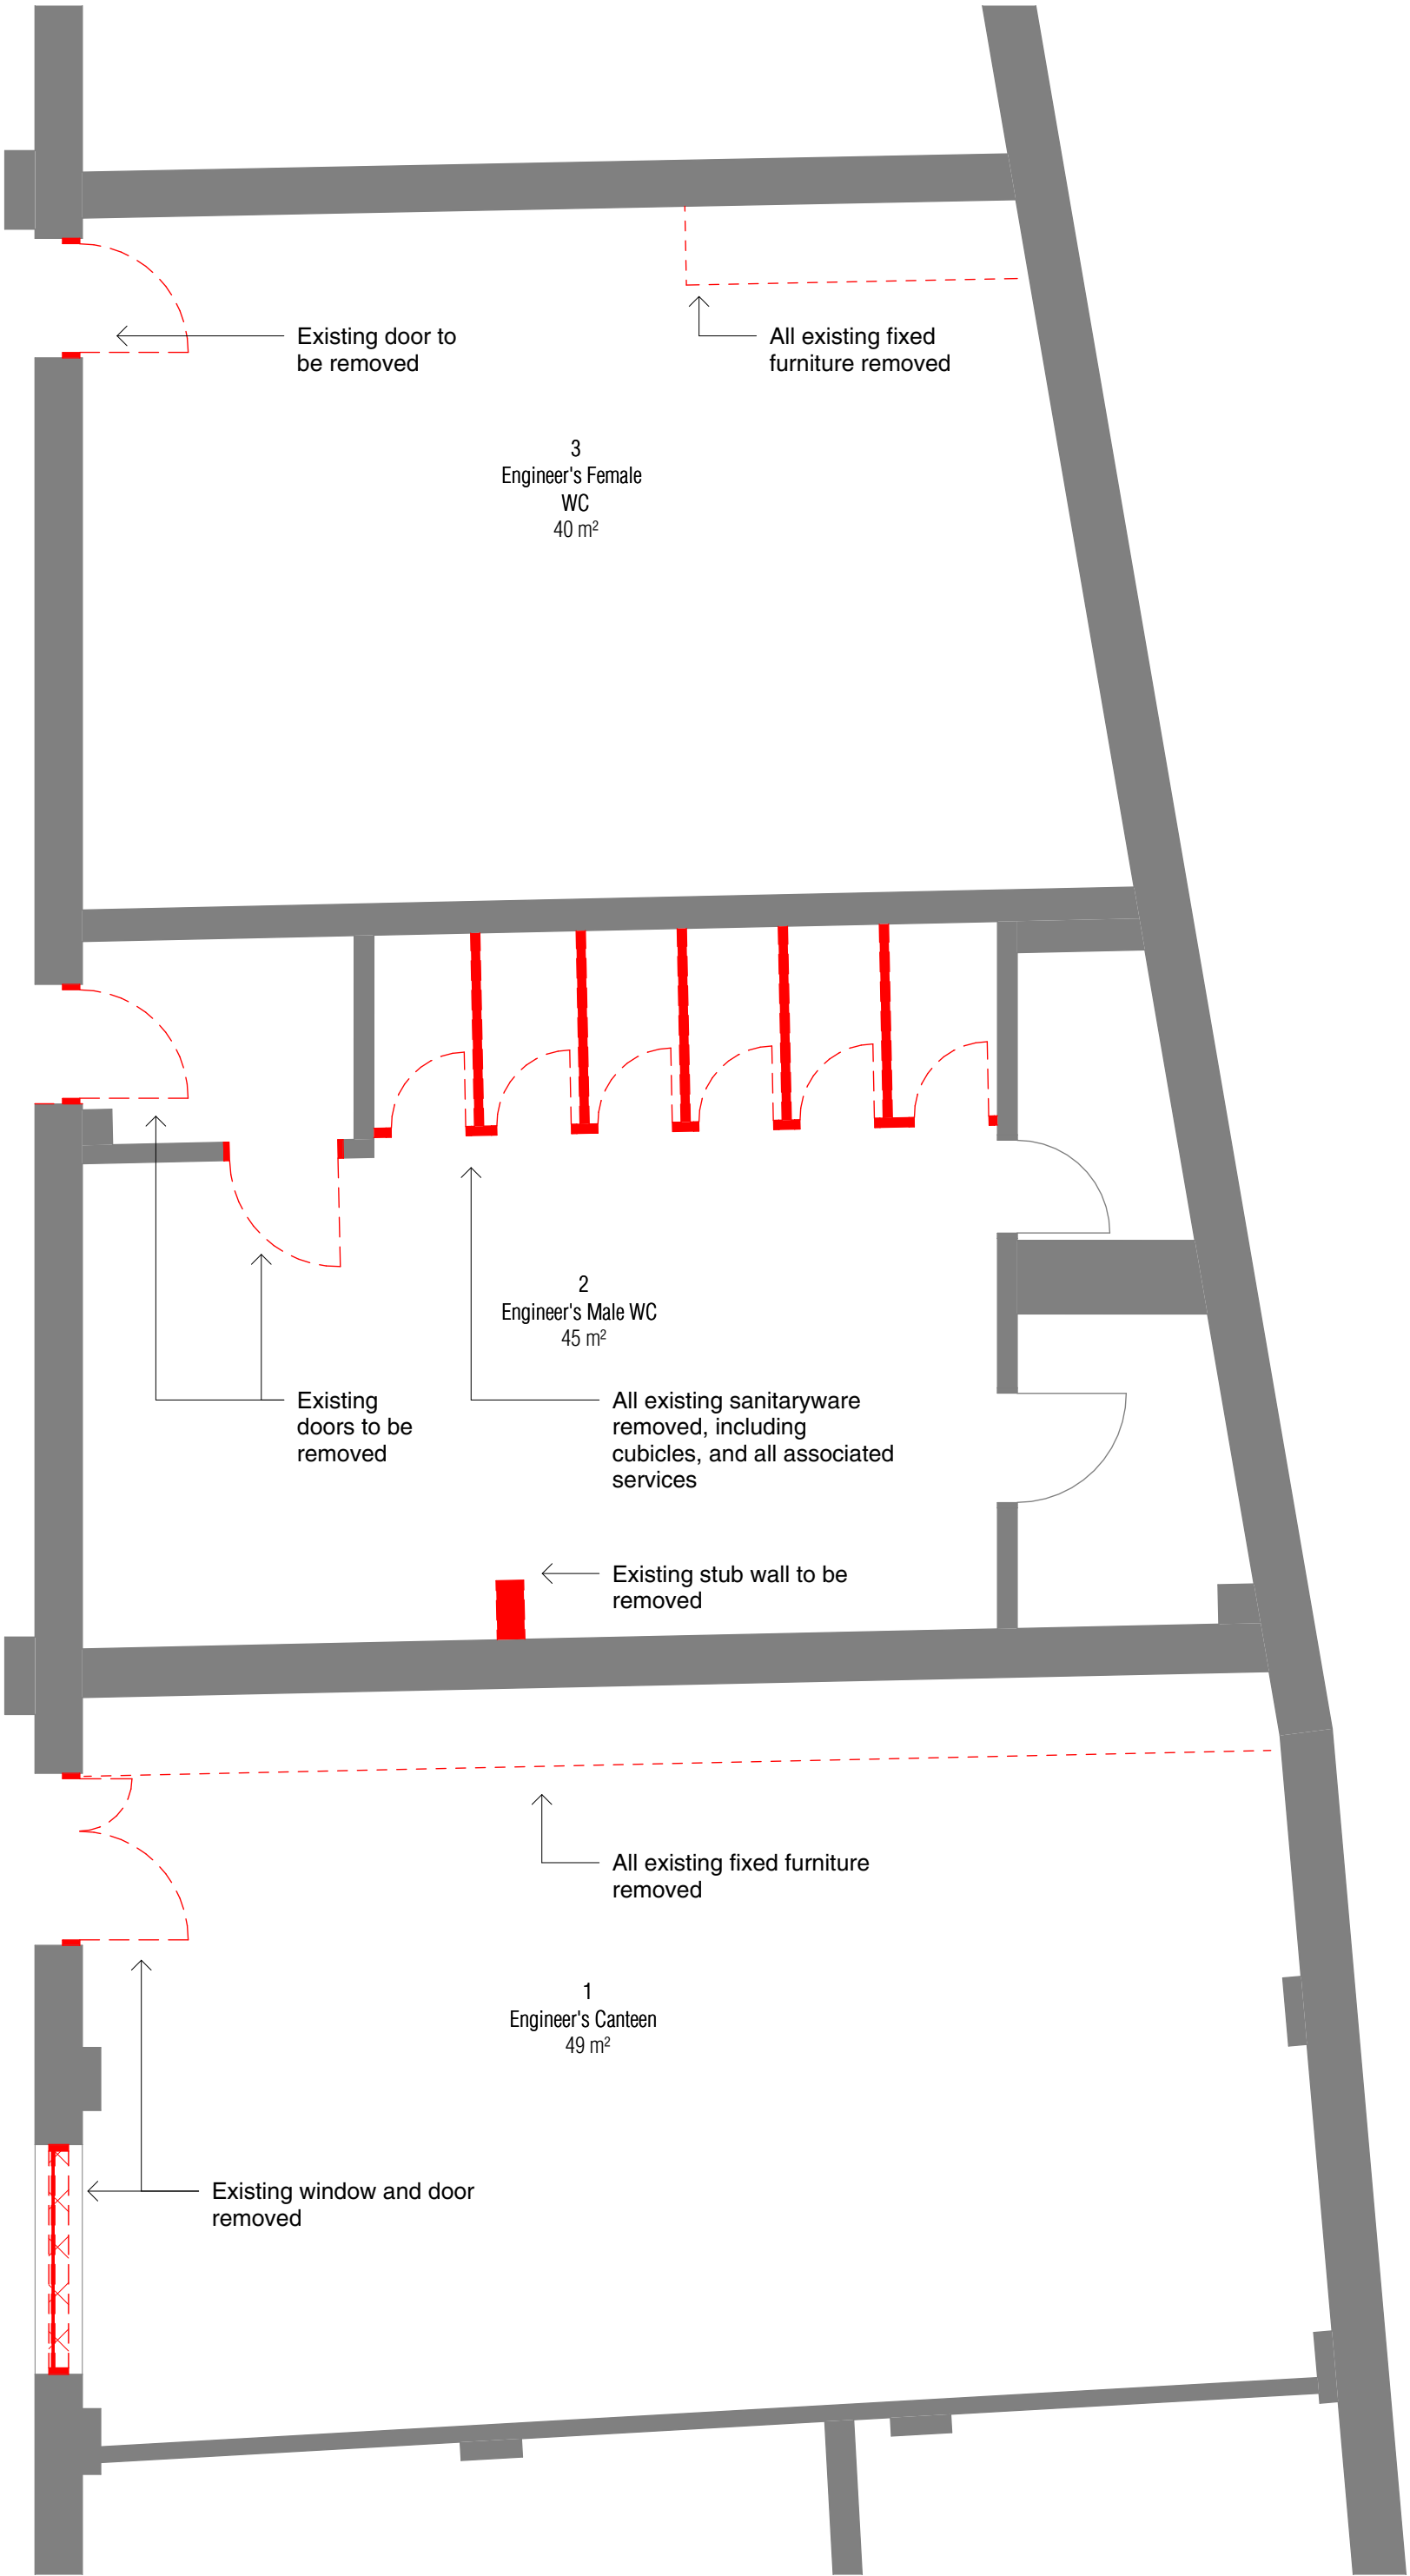

3 Engineer's Area Demolition
1:50