

ARKWRIGHT HOUSE

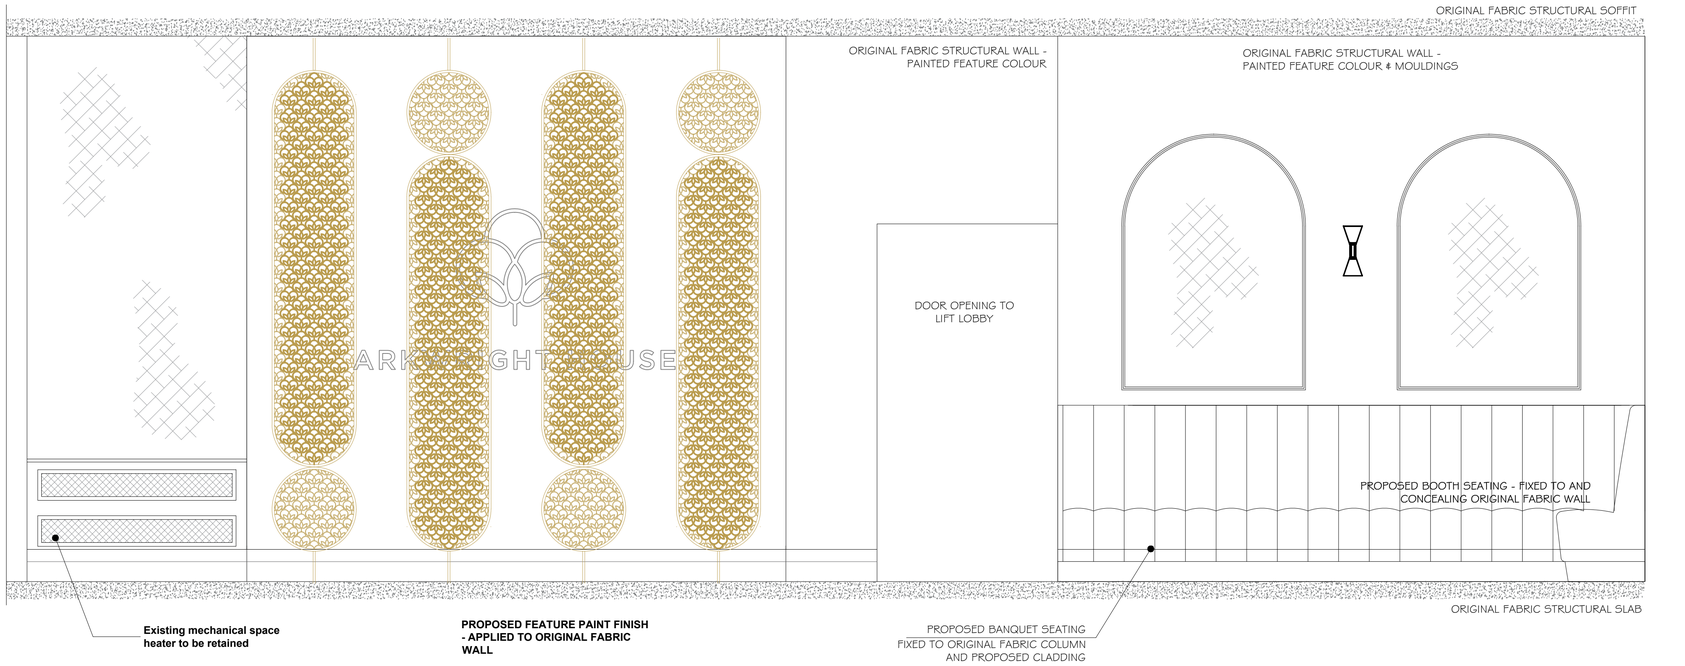

PROPOSED LEFT HAND SIDE RECEPTION ELEVATION

Scale 1:20

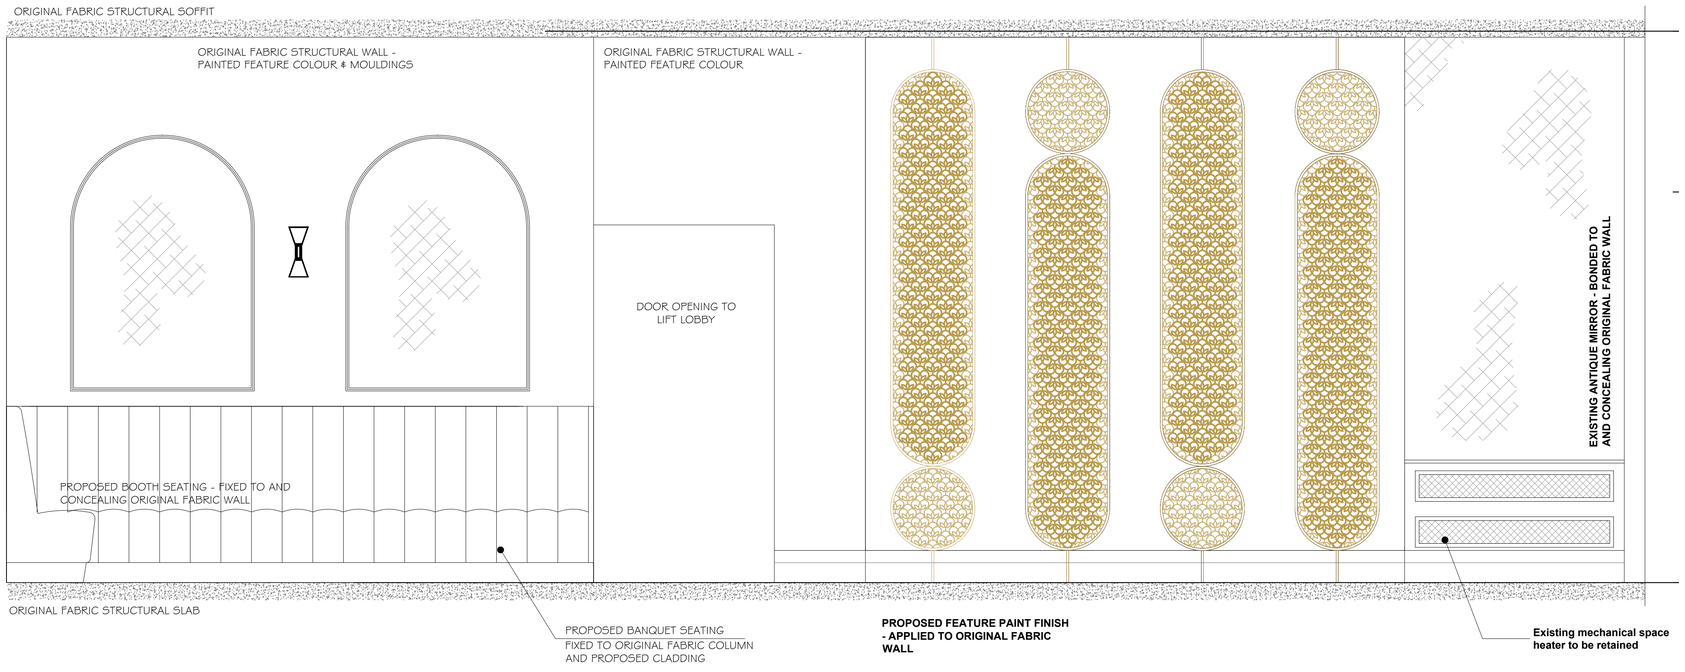

PROPOSED RIGHT HAND SIDE RECEPTION ELEVATION

Scale 1:20

0mm	200mm	800mm	1200mm	1600mm

1:20

1. Doors to be able to be opened by an easy pulling/pushing force and have clear opening widths in accordance with Table 2, i.e. for existing buildings (constructed pre-2004) with straight on approach 750mm or 775mm at right angles to corridor. For new buildings apply 800mm or 825mm respectively.
2. There should be an unobstructed space of at least 300mm on the pull side of the door between the leading edge and any return wall.
3. Vision panels of doors to have a zone of visibility extending from 500mm to 1500mm above floor level.
4. All doors, door furniture, switches, controls, w.c. floor and wall finishes, sanitary fittings, grab rails, etc. should be visually apparent to users by means of a colour or material contrast with its surroundings.
5. New switch and socket heights to conform to A.D. Part M Paragraph 4.30, typically between 400mm to 1200mm.
6. Manifestation to glazed doors and full height glazed screens to be at two levels (850-1000mm & 1400-1600mm) conforming to A.D. Part M Paragraph 2.24

PROPOSED GROUND FLOOR RECEPTION ELEVATIONS

CHECKED

Rev	Date	By
-	-	-

NOTE:
--

THIS DRAWING IS THE COPYRIGHT OF CLAREMONT GROUP INTERIORS LTD, AND MAY NOT BE REPRODUCED IN ANY FORM WITHOUT PRIOR WRITTEN CONSENT

DO NOT SCALE FROM THIS DRAWING
ALL DIMENSIONS ARE TO BE CHECKED ON SITE
ALL DIMENSIONS ARE SHOWN IN MILLIMETERS
[SCALING BY LOCAL AUTHORITIES IS PERMITTED]

Claremont

CLIENT
ARKWRIGHT HOUSE

PROJECT TITLE & SITE ADDRESS
ARKWRIGHT HOUSE
Manchester
M3 2LF

DRAWING TITLE
PROPOSED
GROUND FLOOR
RECEPTION ELEVATIONS

DRAWING NO	REVISION
E013826 GF 220	-

LEAD DESIGNER	DRAWN BY
PD	PD

DATE	SCALE	PAPER SIZE
19.6.24	1:150	A1

DRAWING STATUS
PRELIMINARY

CONTROL OFFICE
NORWICH
BRISTOL
THE BREEZE | FOLVIN HOUSE, BRIDGHOUSE, MARHAM, NR9 5PB
ORION WORKSPACE, 46 BERKELEY SQUARE, BRISTOL, BS8 1HP
WWW.Claremontgi.com T: 01953 264300