



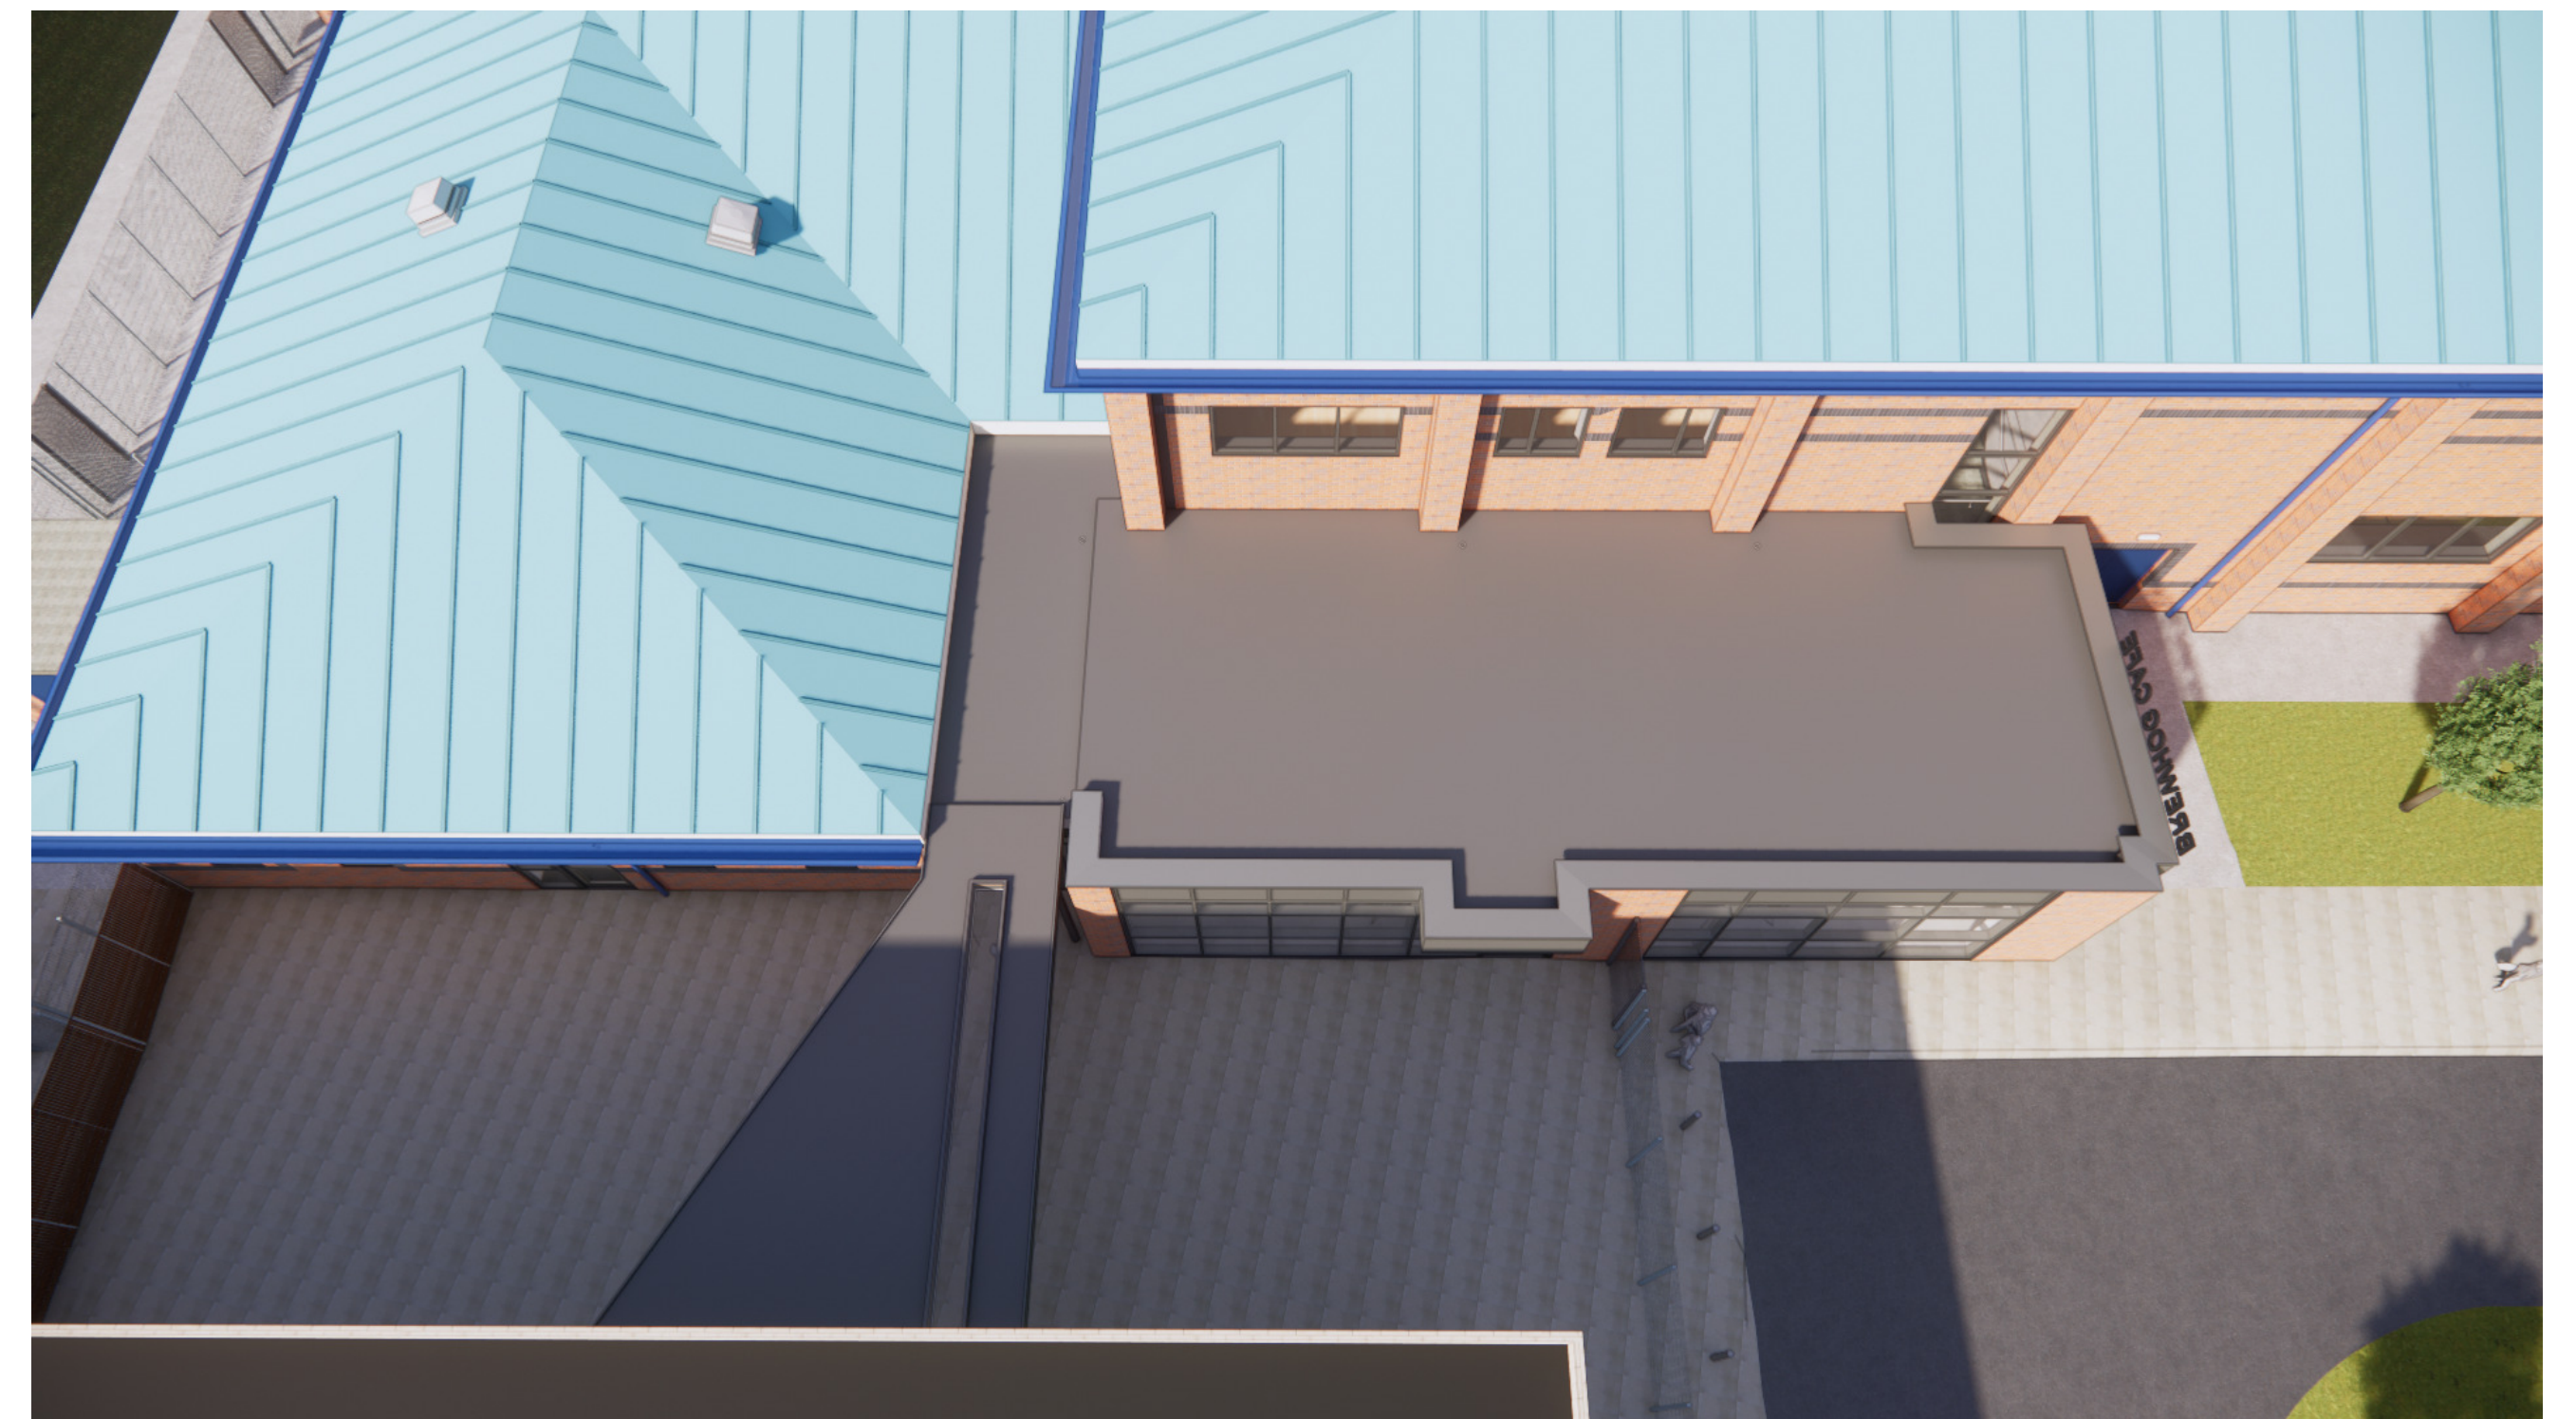

NOTES
Copyright: All rights reserved.
This drawing must not be reproduced without permission.
This drawing must not be scaled. Dimensions are in millimetres unless specified.
Any discrepancies to be brought to the attention of the architect.
This drawing is to be read in conjunction with all relevant relevant Architects,
Structural Engineers and Services Engineers drawings and specification.

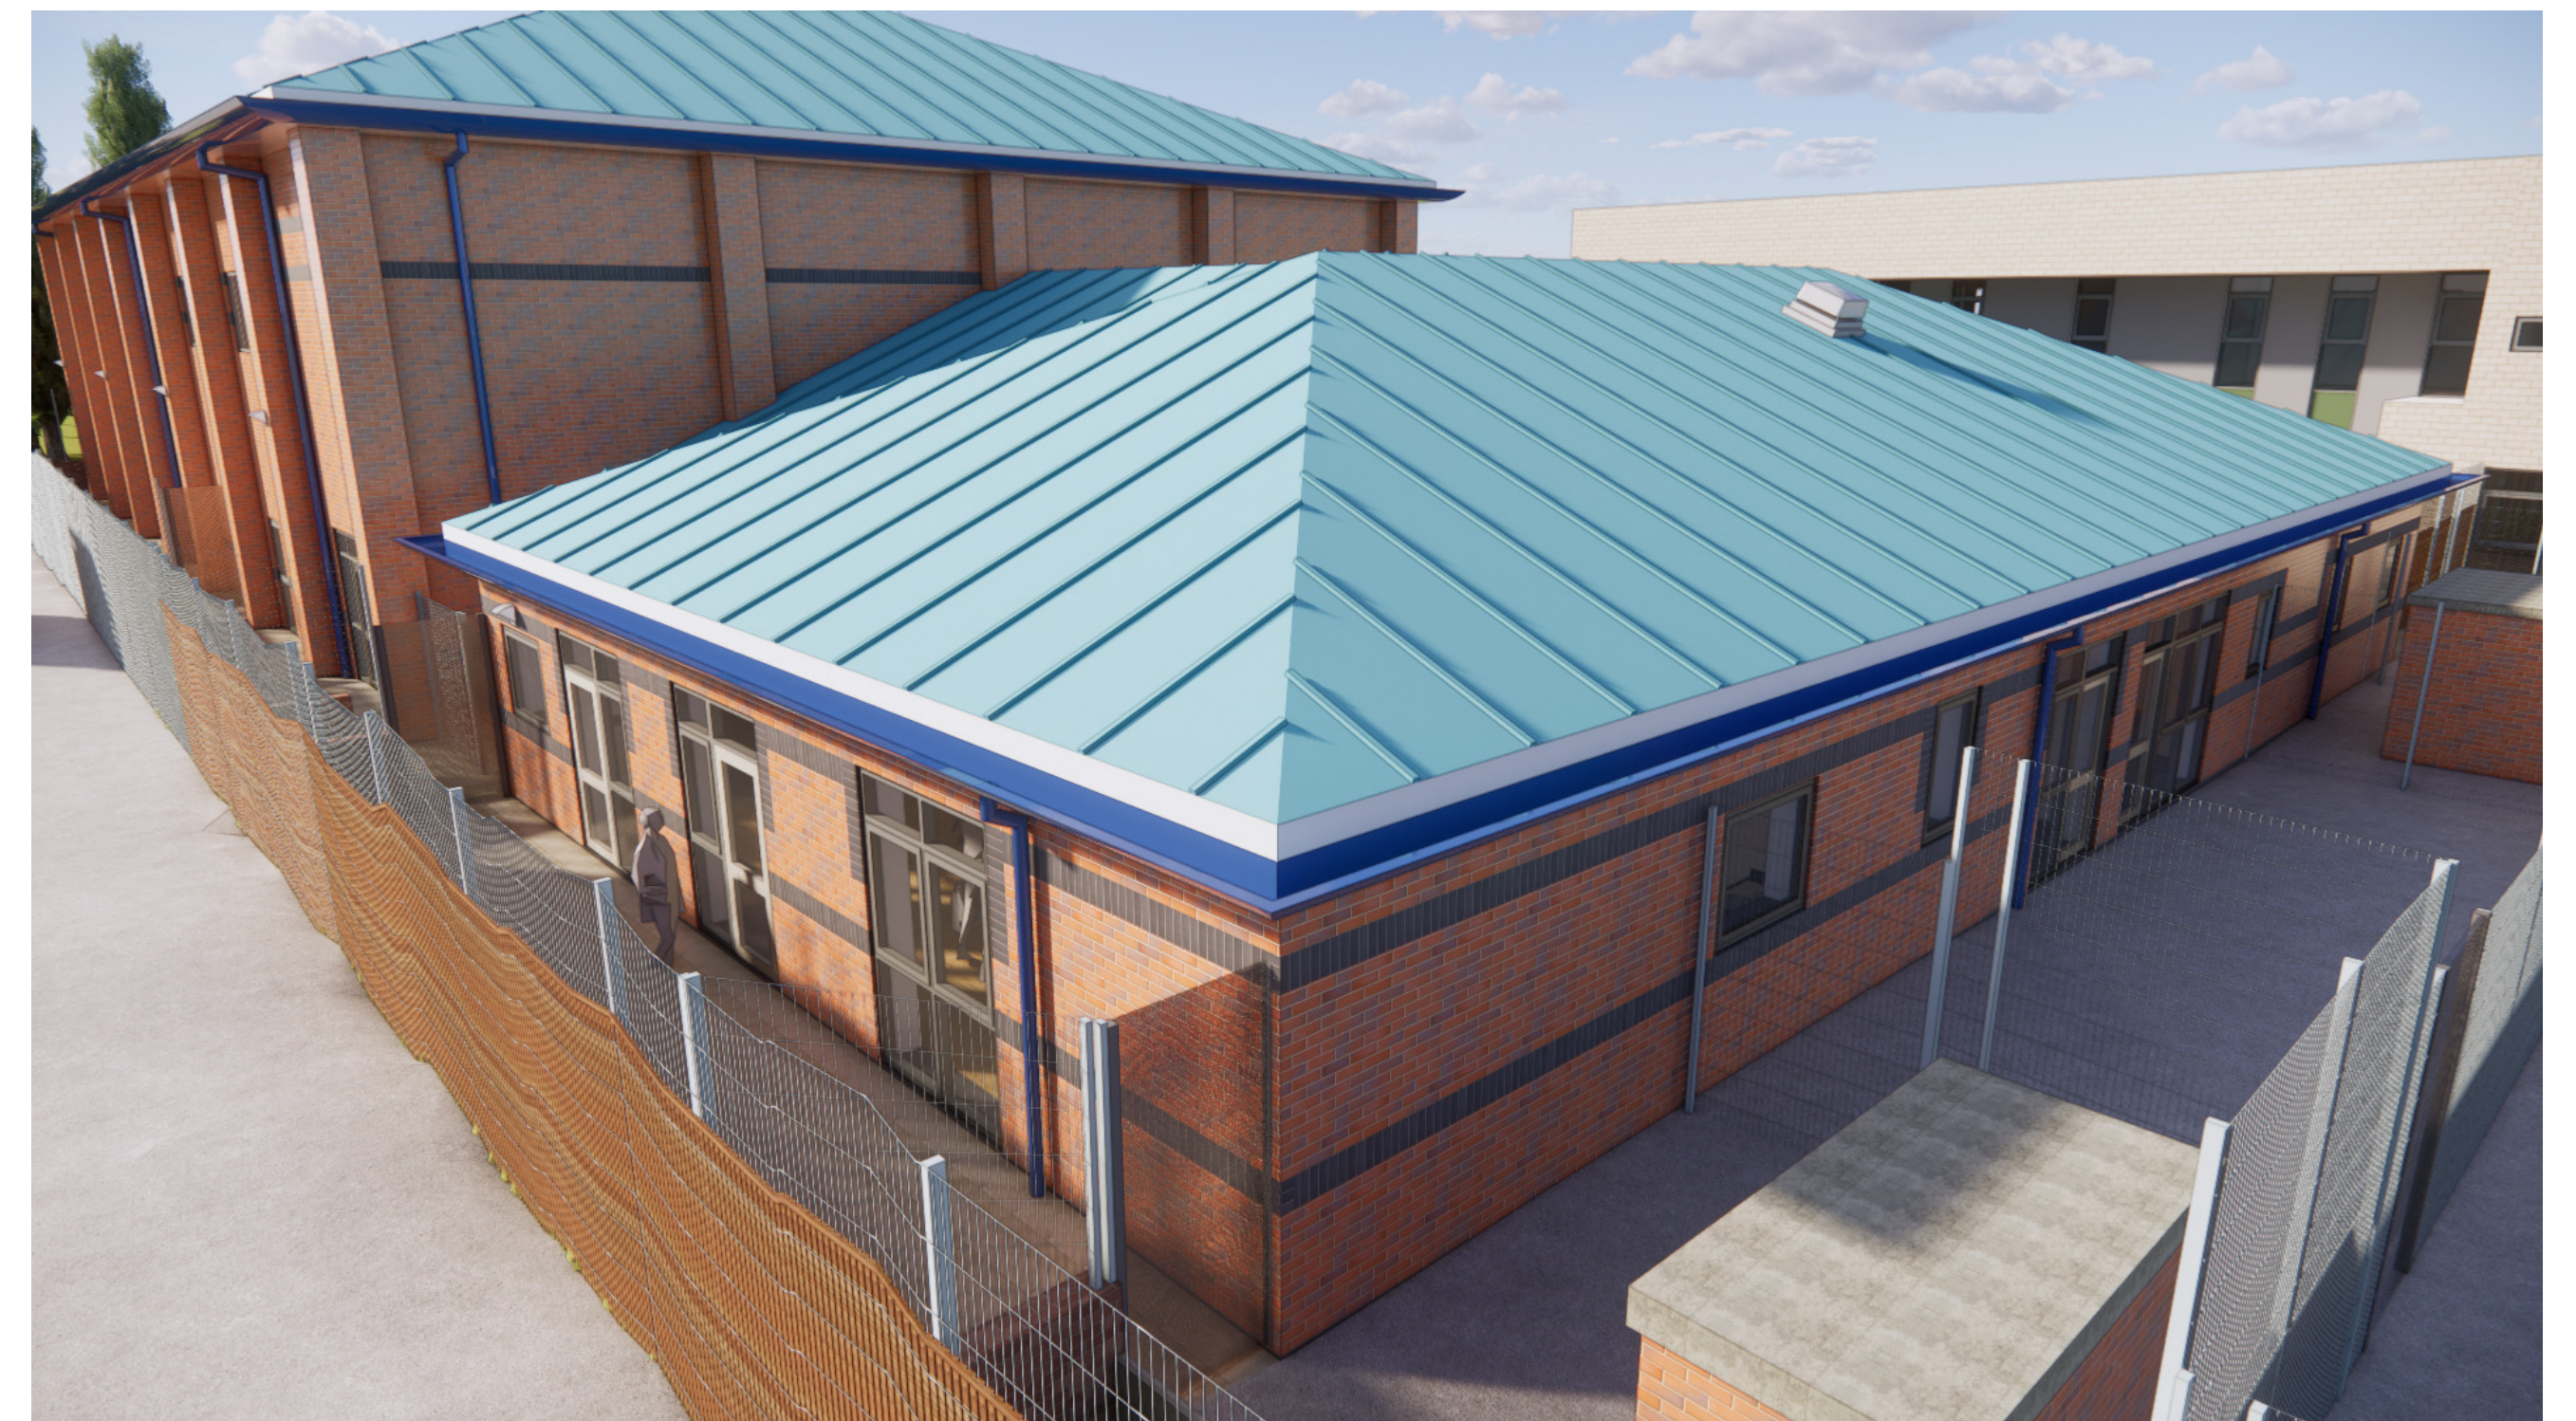

PO	20/12/24	First Issue - Planning			RHC
REV	DATE	REVISION NOTE			BY
					CH

GRATED APPLE

Architecture/ Urban Design

T: +44 7421 462876 / +44 7796 006386 E: enquiries@gratedapple.co.uk

The Piggyery, 2 Wigsey Lane, Warburton, Lymm, Cheshire WA13 9JL

Grange School Expansion

3D Visualizations - Sheet 02

24005-AP(05)11

REV PO

DRAWN BY: RHC DATE 22/10/24 STATUS: S4 Issued for approval SCALE @ A1

GSE-GA-ZZ-ZZ-DR-A-05-50511-S4-PO