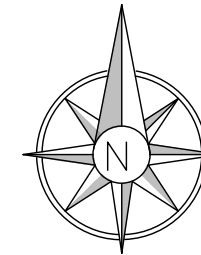
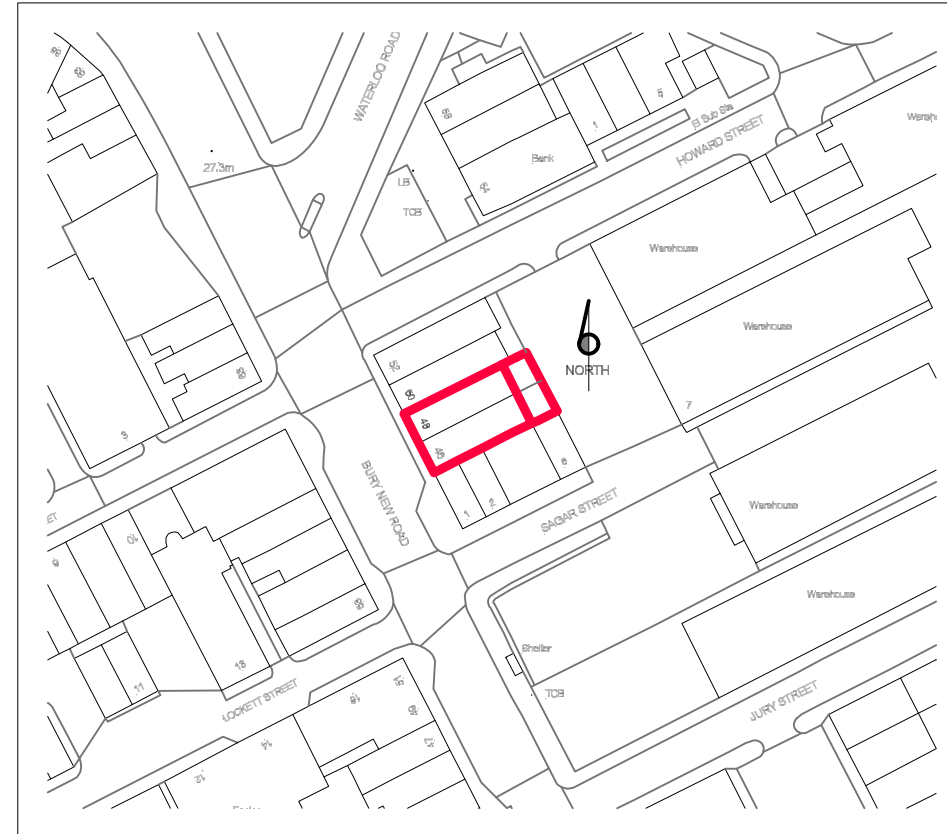


Existing Location Plan

General Notes

No.	Revision/Issue	Date

Firm Name and Address

 **Mason and Marlowe**



Mason and Marlowe Ltd.
Project Managers and Quantity Surveyors

5 Picadilly Place
Manchester, M1 3BR

Project Name and Address

46-48 Bury New Rd
Manchester, M8 8EL

Project	Sheet
Date 03/11/2024	A3
Scale 1/1250	

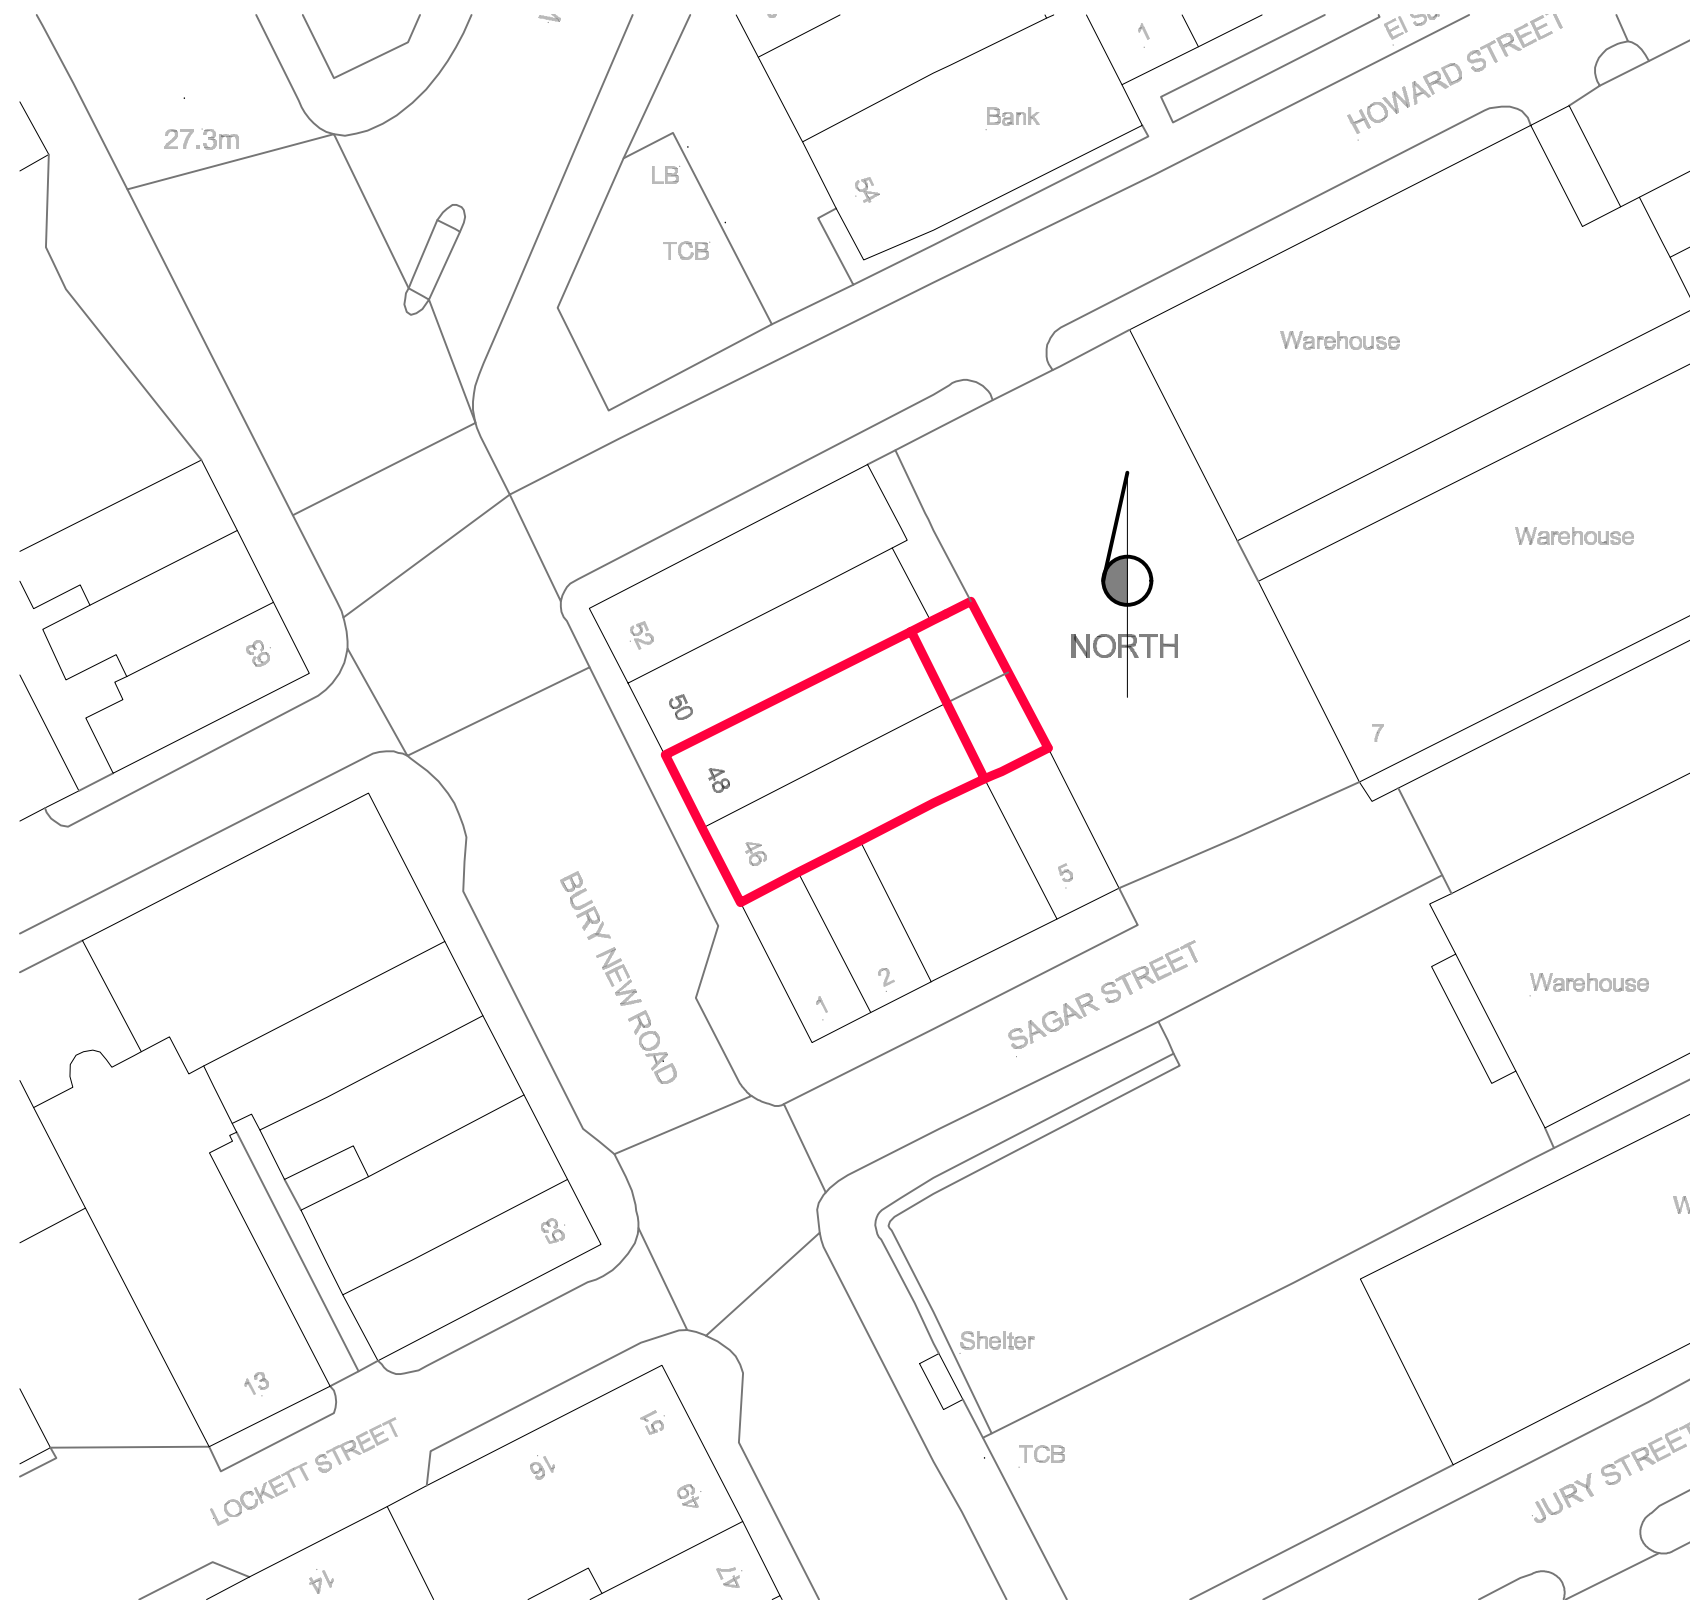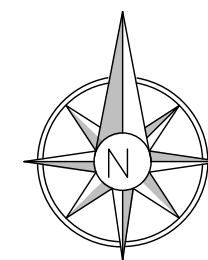

Existing Site Plan

General Notes

No.	Revision/Issue	Date

Firm Name and Address



Mason and Marlowe

Mason and Marlowe Ltd.
Project Managers and Quantity Surveyors

5 Picadilly Place
Manchester, M1 3BR

Project Name and Address

46-48 Bury New Rd
Manchester, M8 8EL

Project

Date




03/11/2024

Scale

1/500

Sheet

A3

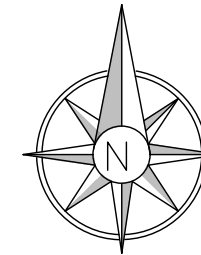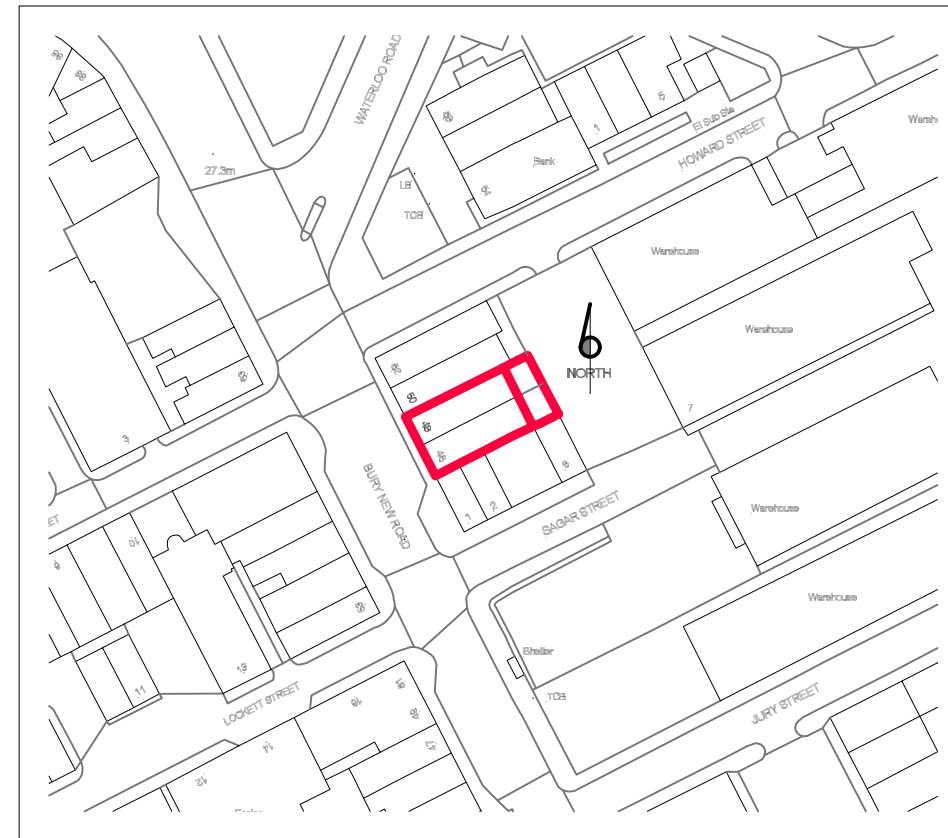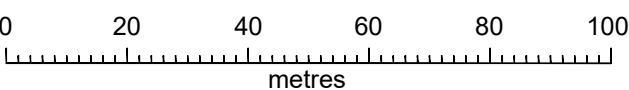

Proposed Location Plan

General Notes

No.	Revision/Issue	Date

Firm Name and Address

 **Mason and Marlowe**



Mason and Marlowe Ltd.
Project Managers and Quantity Surveyors

5 Picadilly Place
Manchester, M1 3BR

Project Name and Address

46-48 Bury New Rd
Manchester, M8 8EL

Project	Sheet
Date 03/11/2024	A3
Scale 1/1250	

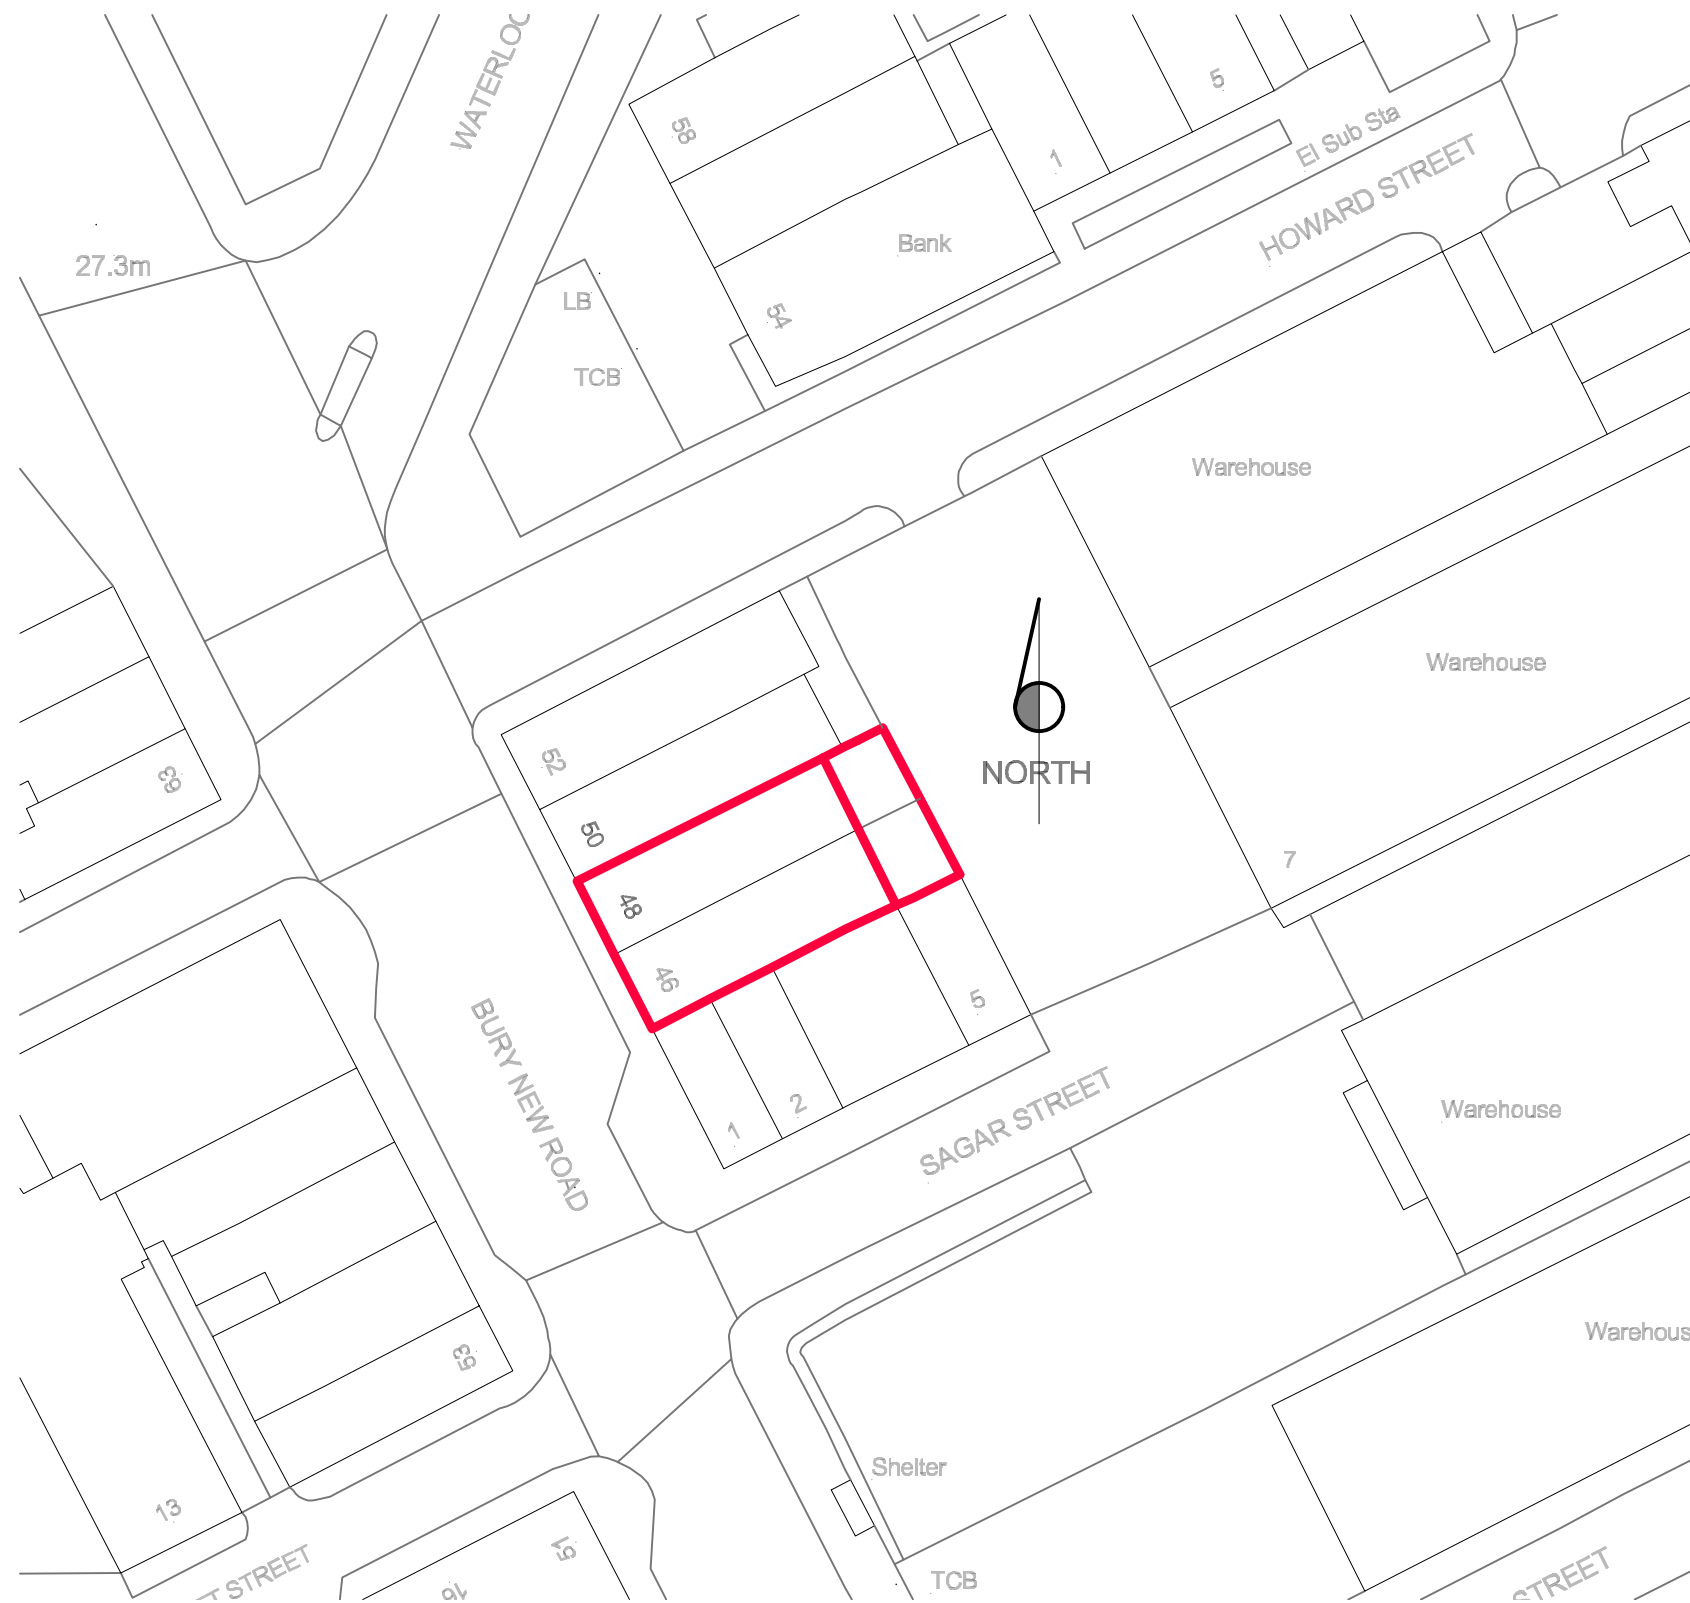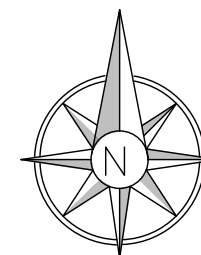

Proposed Site Plan

General Notes

No.	Revision/Issue	Date

Firm Name and Address



Mason and Marlowe

Mason and Marlowe Ltd.
Project Managers and Quantity Surveyors

5 Picadilly Place
Manchester, M1 3BR

Project Name and Address

46-48 Bury New Rd
Manchester, M8 8EL


Project

Date
03/11/2024

Scale
1/500

Sheet

A3

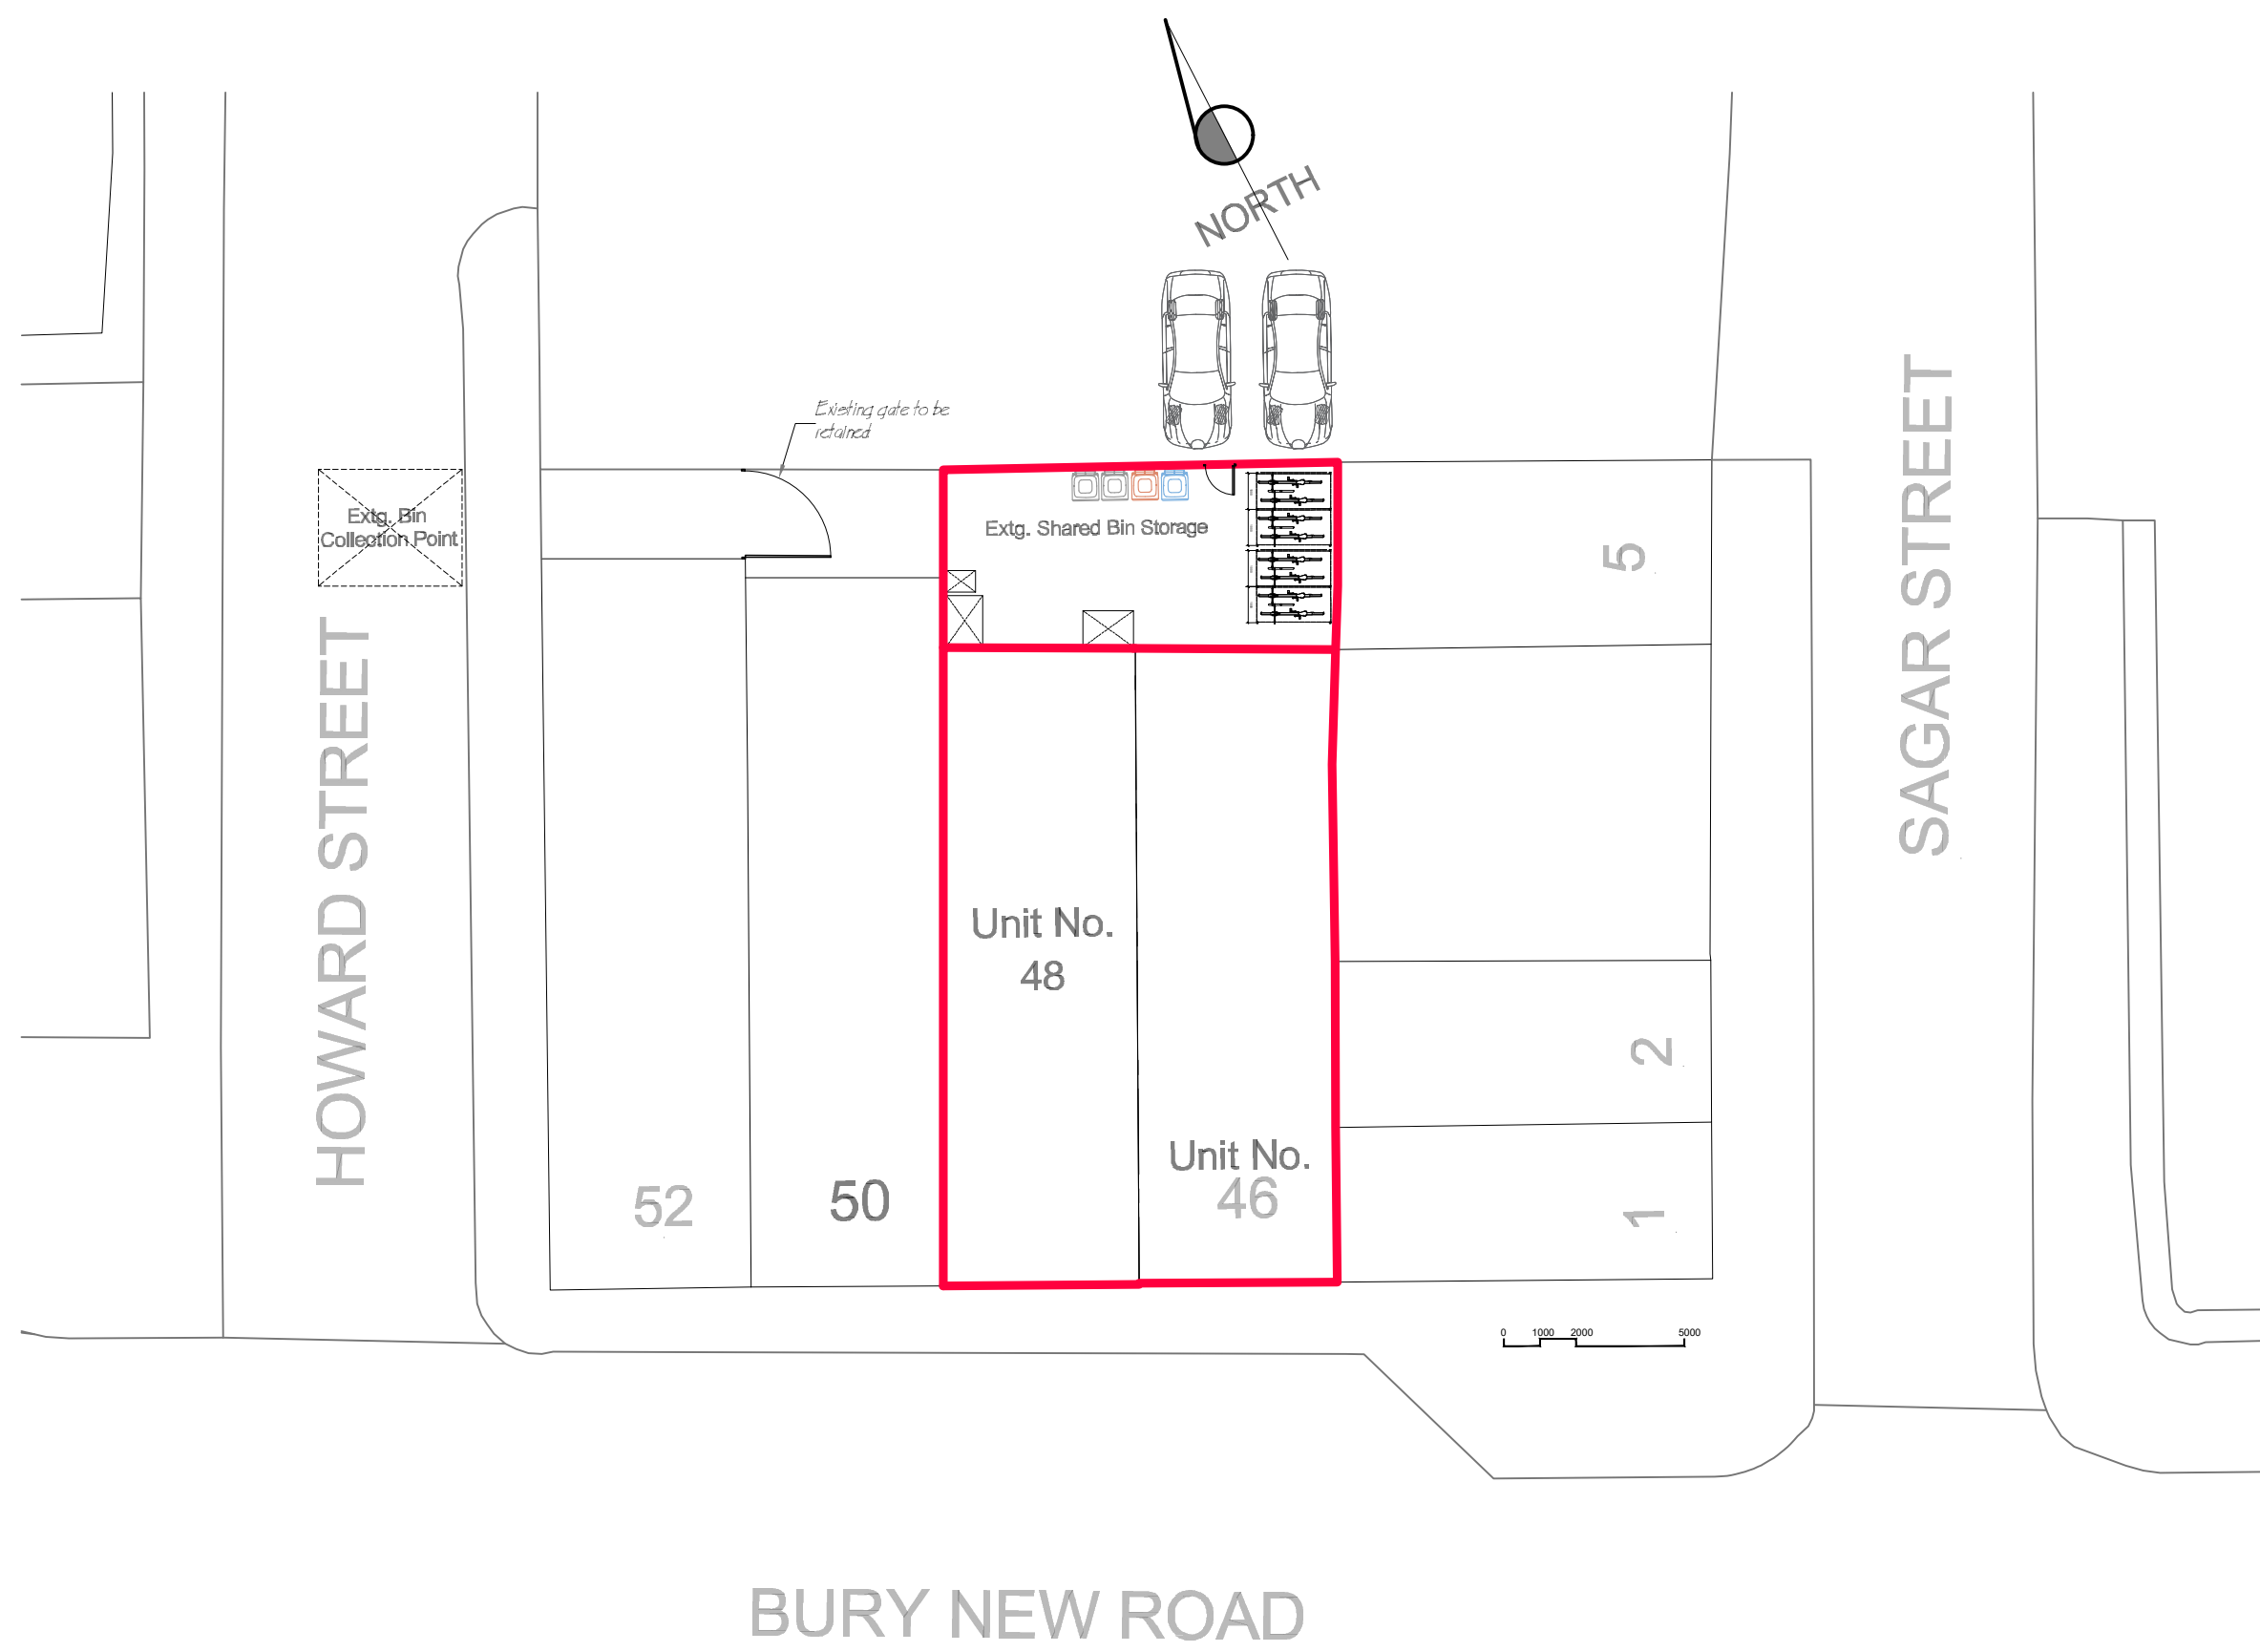

Proposed Site Plan

General Notes

No.	Revision/Issue	Date


Firm Name and Address

 **Mason and Marlowe**
Mason and Marlowe Ltd.
Project Managers and Quantity Surveyors
5 Picadilly Place
Manchester, M1 3BR


Project Name and Address

46-48 Bury New Rd
Manchester, M8 8EL


Project	Sheet
Date 03/11/2024	A3
Scale 1/200	

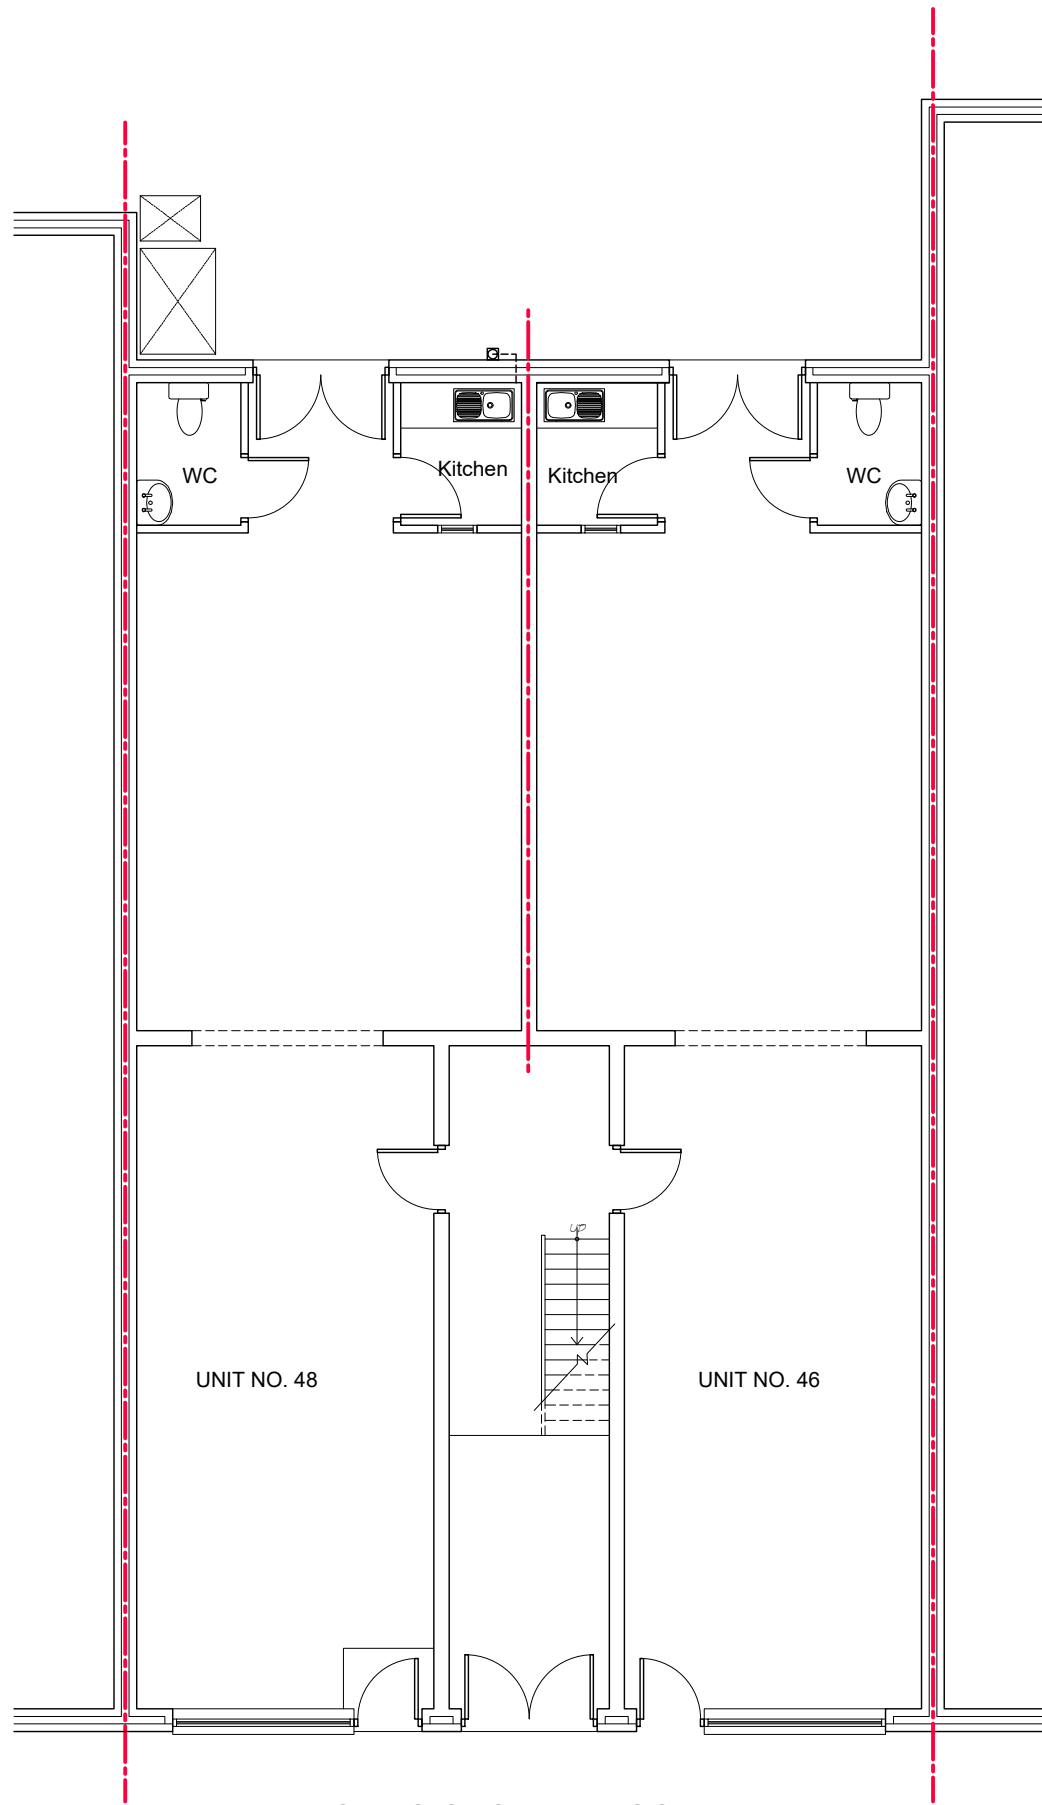

EXISTING GROUND FLOOR

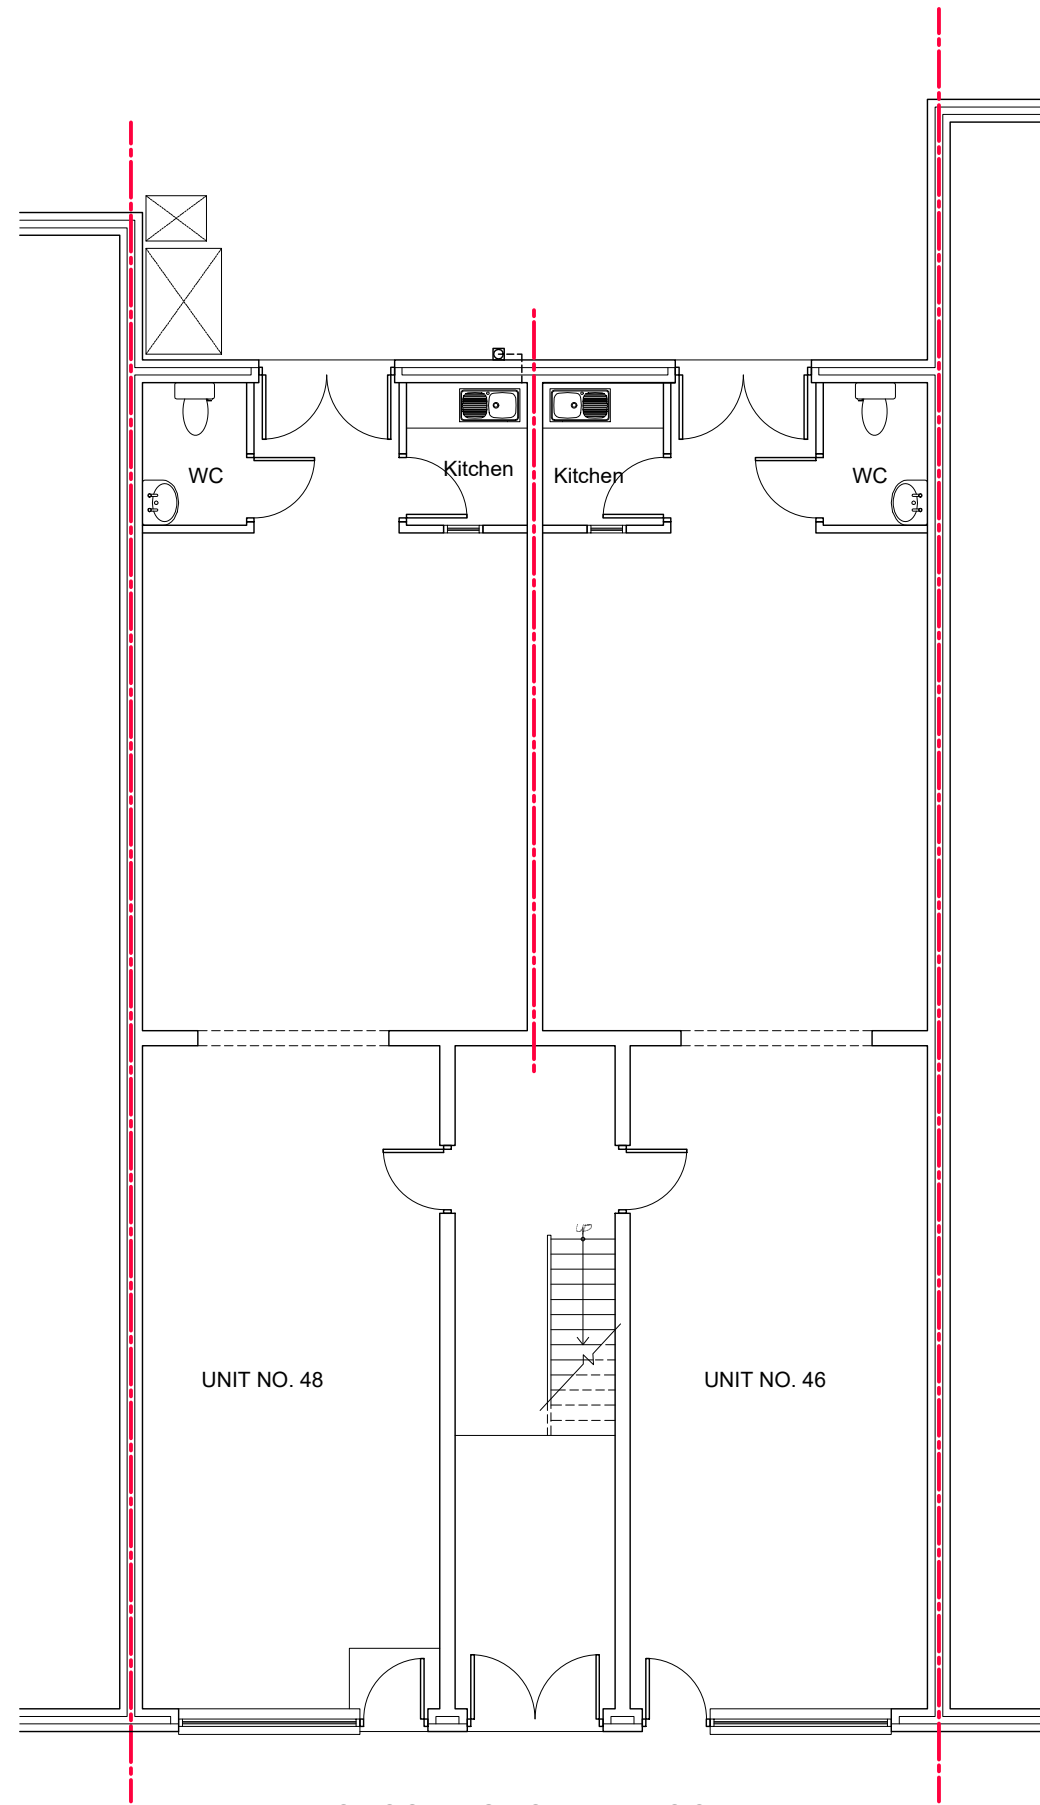

PROPOSED GROUND FLOOR

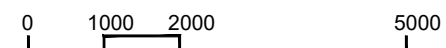

General Notes

No.	Revision/Issue	Date

Firm Name and Address




Mason and Marlowe Ltd.
Project Managers and Quantity Surveyors

5 Picadilly Place
Manchester, M1 3BR


Project Name and Address

46-48 Bury New Rd
Manchester, M8 8EL


Project	Sheet
Date 03/11/2024	A3
Scale 1/100	

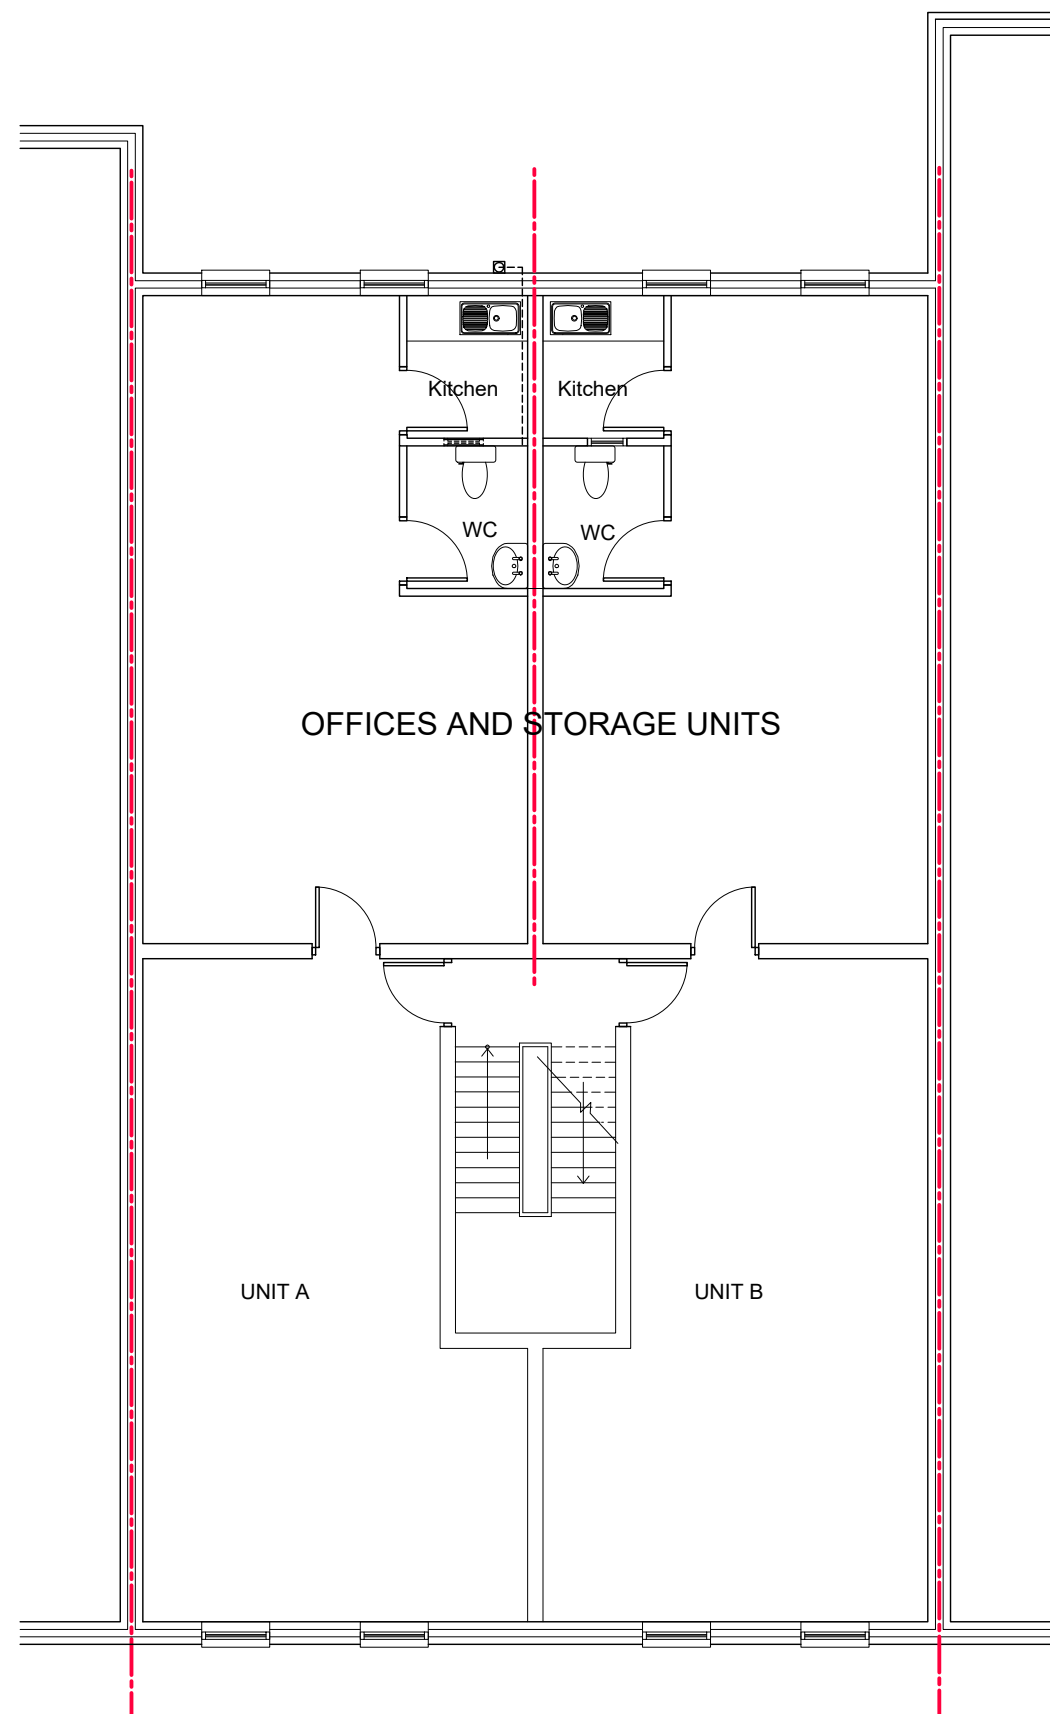

EXISTING FIRST FLOOR

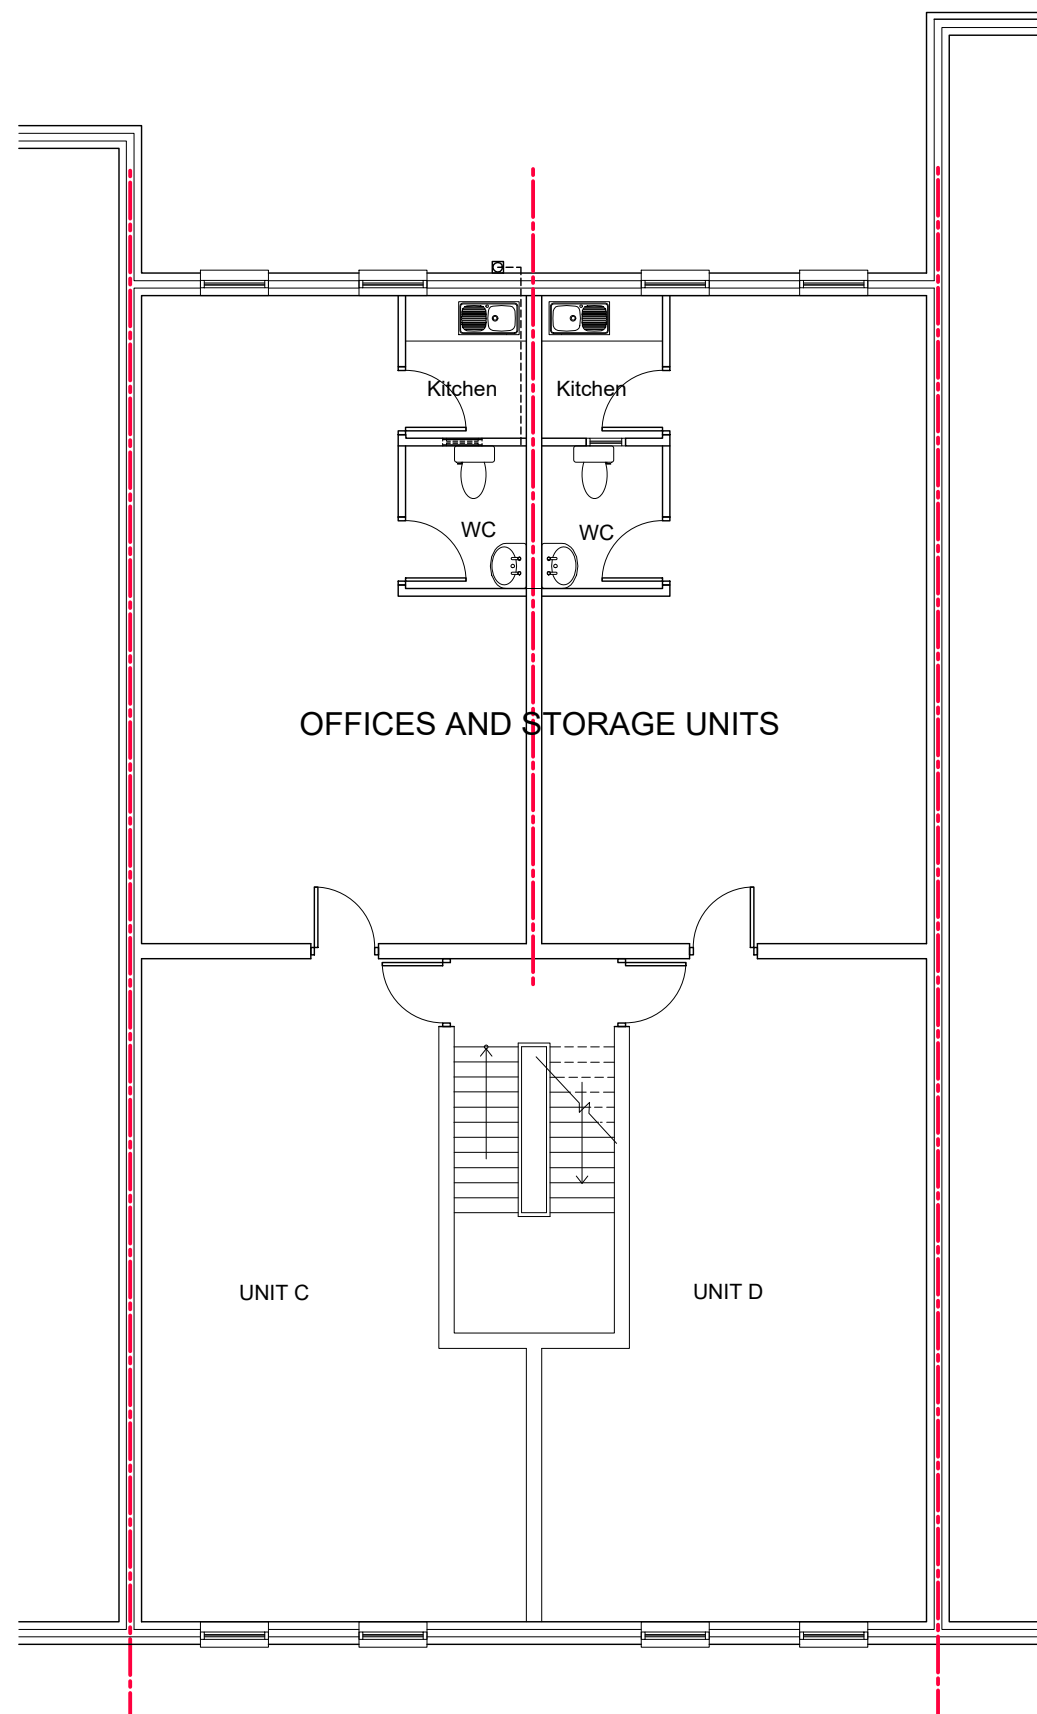


EXISTING SECOND FLOOR

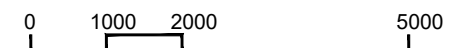

General Notes

No.	Revision/Issue	Date

Firm Name and Address

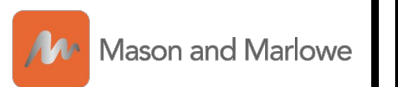

Mason and Marlowe Ltd.
Project Managers and Quantity Surveyors

5 Picadilly Place
Manchester, M1 3BR

Project Name and Address

46-48 Bury New Rd
Manchester, M8 8EL

Project

Date


03/11/2024

Scale


1/100

Sheet


A3

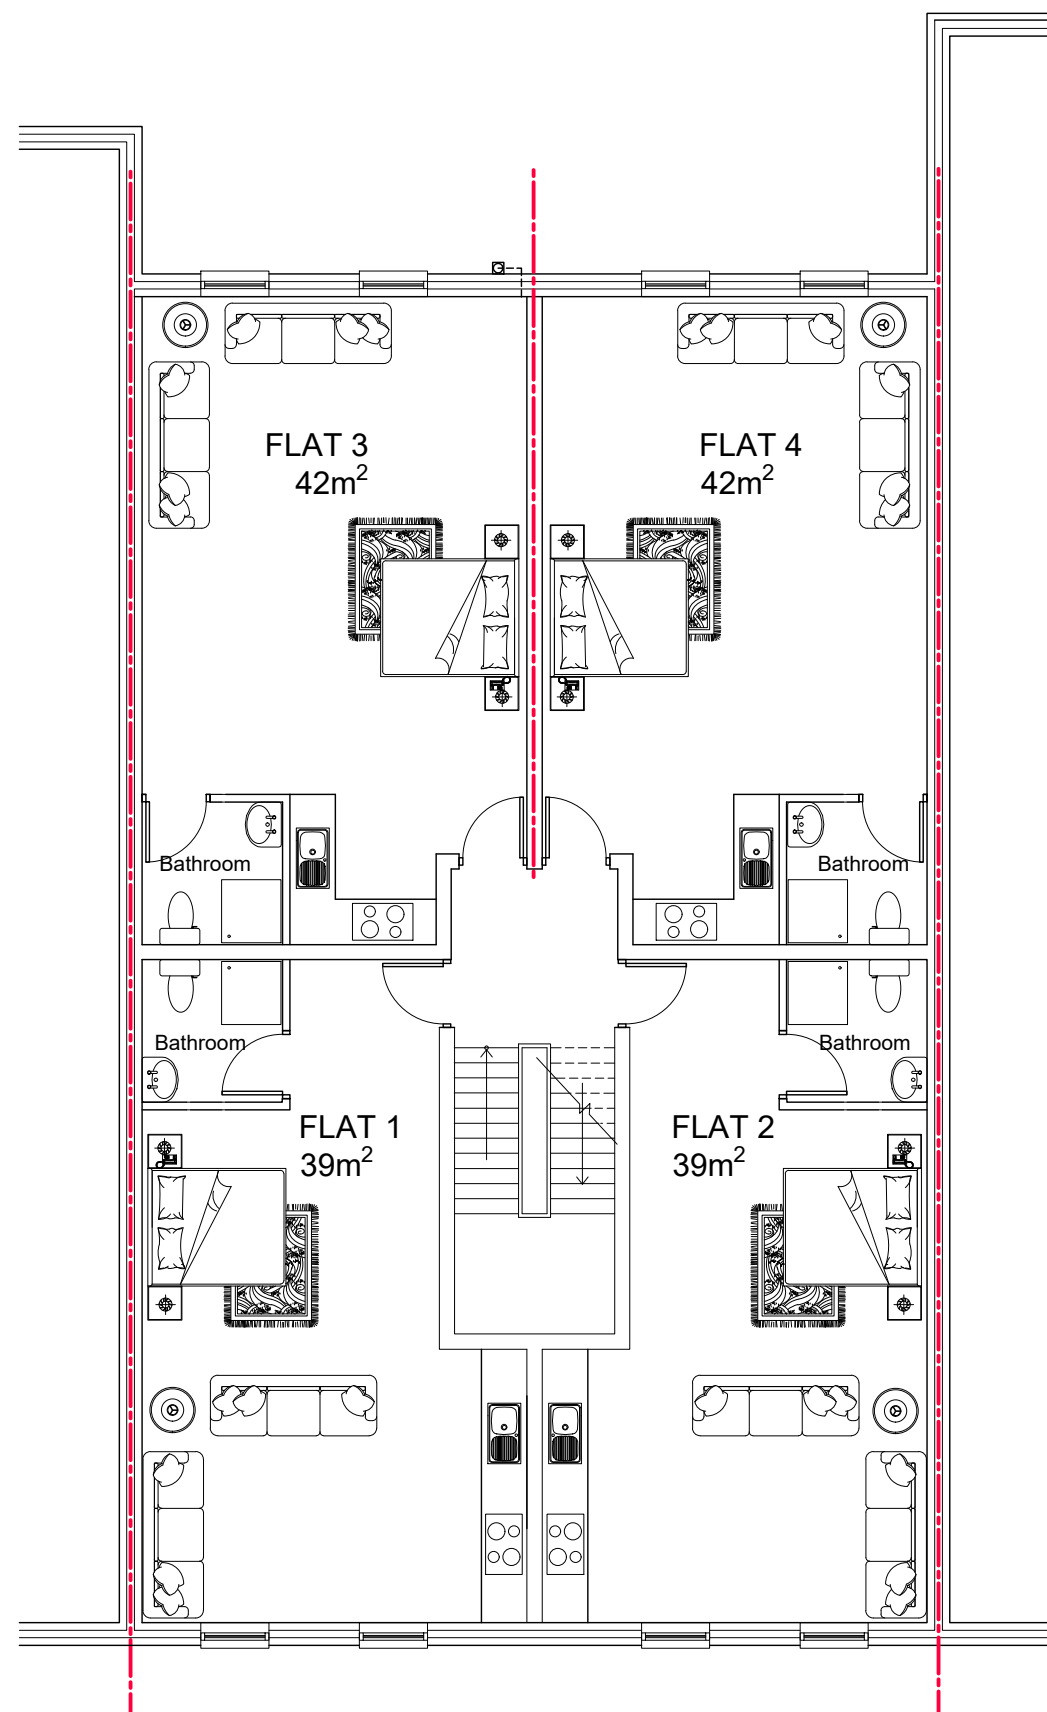

PROPOSED FIRST FLOOR

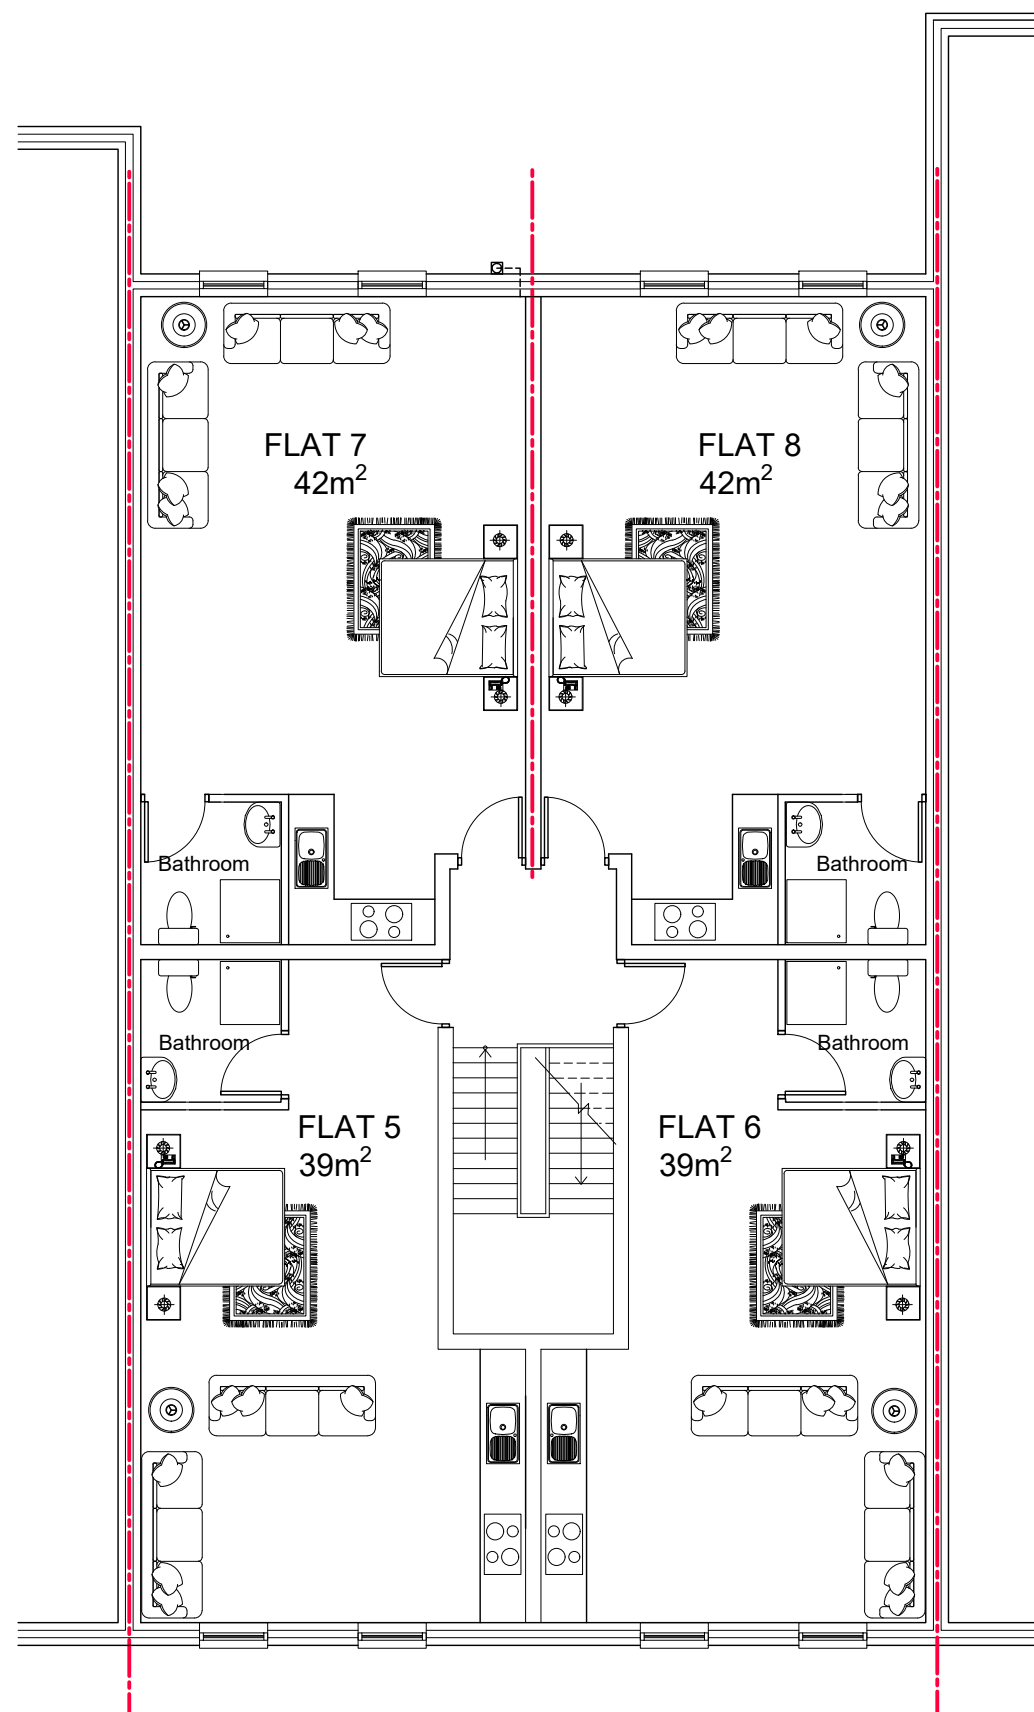

PROPOSED SECOND FLOOR

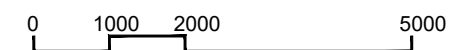

General Notes

No.	Revision/Issue	Date

Firm Name and Address





Mason and Marlowe Ltd.
Project Managers and Quantity Surveyors

5 Picadilly Place
Manchester, M1 3BR

Project Name and Address

46-48 Bury New Rd
Manchester, M8 8EL

Project	Sheet
Date 03/11/2024	A3
Scale 1/100	

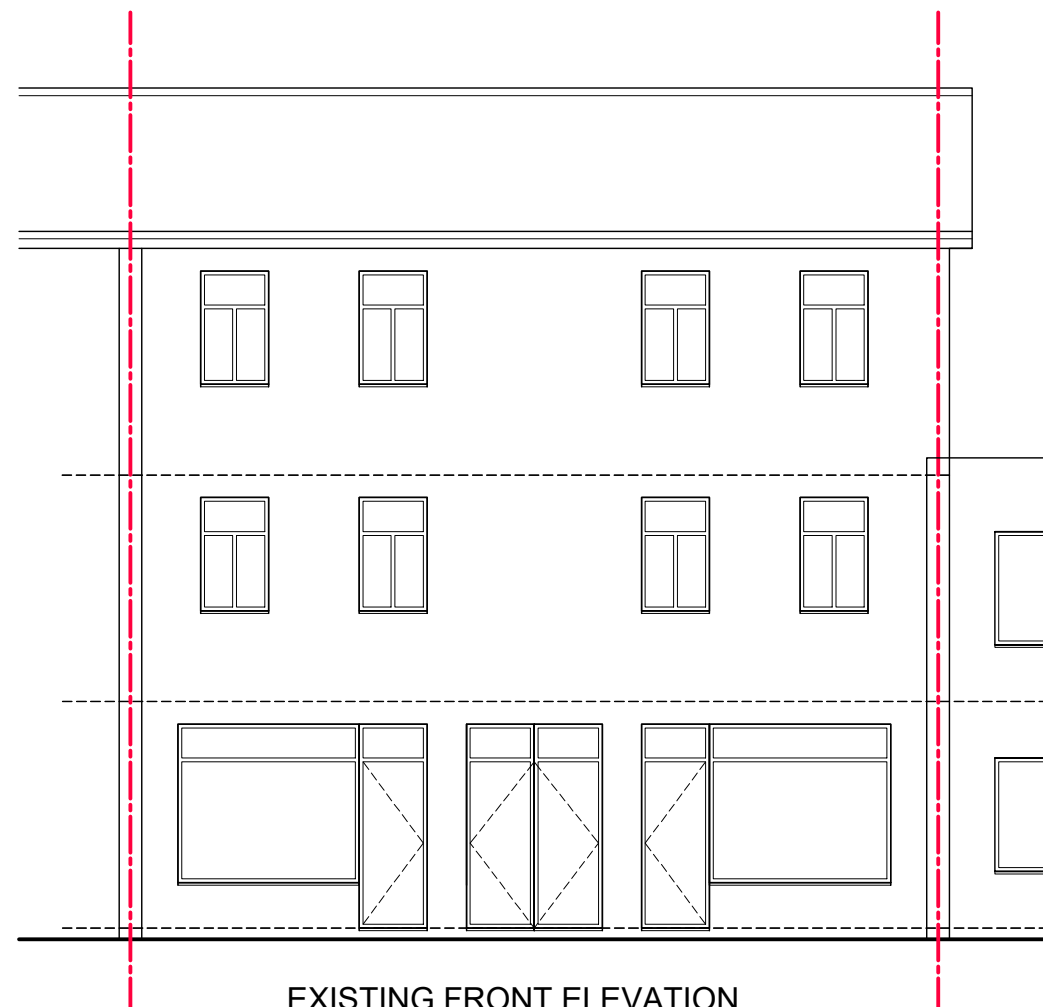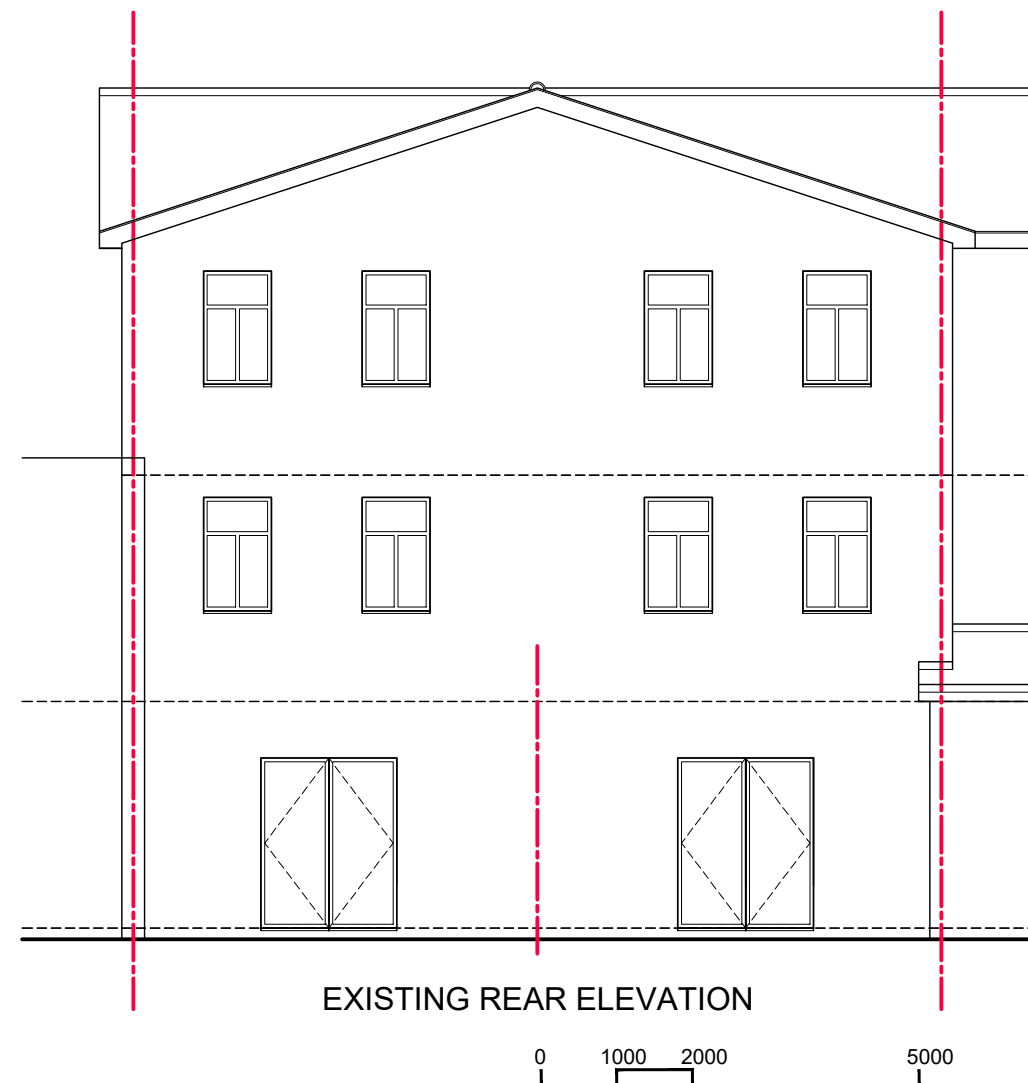

General Notes

No.	Revision/Issue	Date

Firm Name and Address



 **Mason and Marlowe**
Mason and Marlowe Ltd.
Project Managers and Quantity Surveyors

5 Picadilly Place
Manchester, M1 3BR

Project Name and Address

46-48 Bury New Rd
Manchester, M8 8EL




Project

Date
03/11/2024

Scale
1/100

Sheet

A3

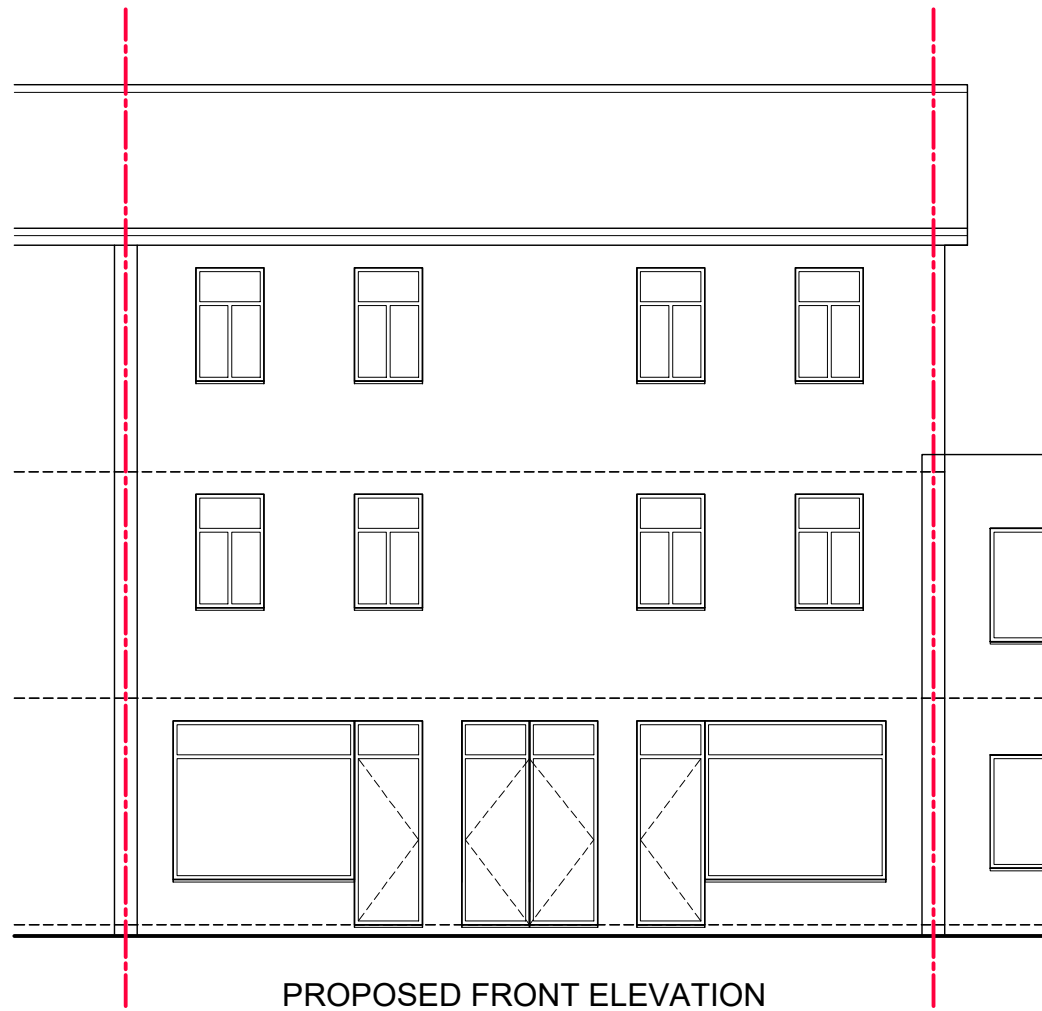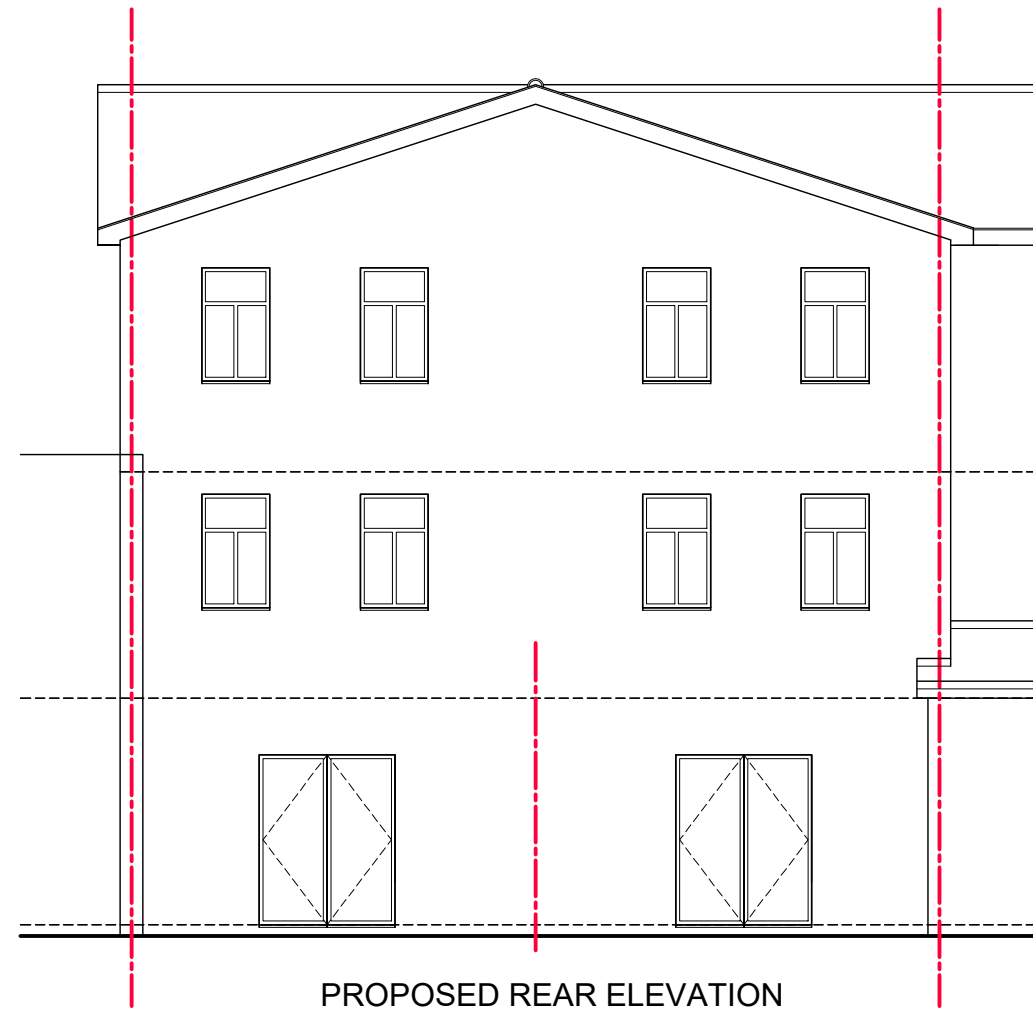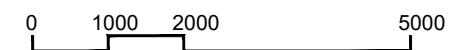

General Notes

No.	Revision/Issue	Date

Firm Name and Address



Mason and Marlowe

Mason and Marlowe Ltd.
Project Managers and Quantity Surveyors

5 Picadilly Place
Manchester, M1 3BR

Project Name and Address

46-48 Bury New Rd
Manchester, M8 8EL

Project	Sheet
Date	A3
03/11/2024	
Scale	
1/100	

A3