

63.912 m
▼ Level 07 - Plant roof

59.070 m
▼ Level 06 - Roof

54.840 m
▼ Level 05 - Lab Suite


50.610 m
▼ Level 04 - Lab Suite

46.380 m
▼ Level 03 - Lab Suite

42.250 m
▼ Level 02 - UK Biobank

38.650 m
▼ Level 01 - UK Biobank

35.150 m
▼ Level 00 - UK Biobank + MSP Lab Hub

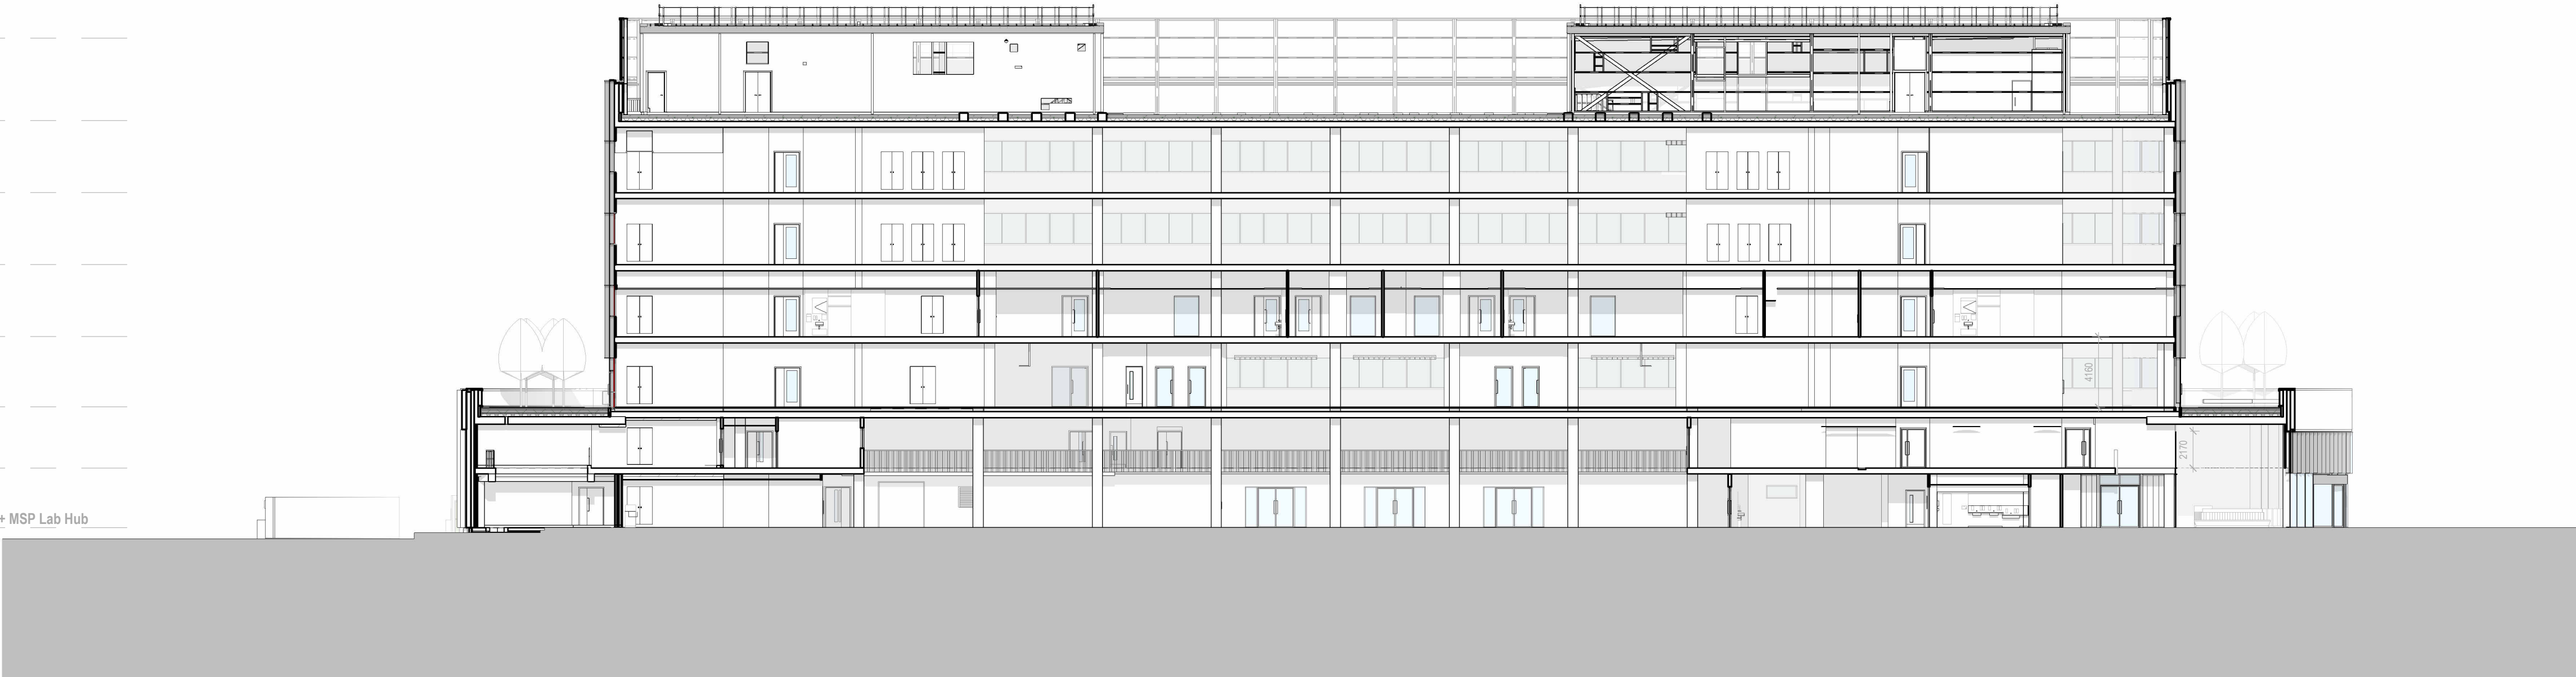

Section A

63.912 m
▼ Level 07 - Plant roof

59.070 m
▼ Level 06 - Roof

54.840 m
▼ Level 05 - Lab Suite


50.610 m
▼ Level 04 - Lab Suite

46.380 m
▼ Level 03 - Lab Suite


42.250 m
▼ Level 02 - UK Biobank

38.650 m
▼ Level 01 - UK Biobank



35.150 m
▼ Level 00 - UK Biobank + MSP Lab Hub

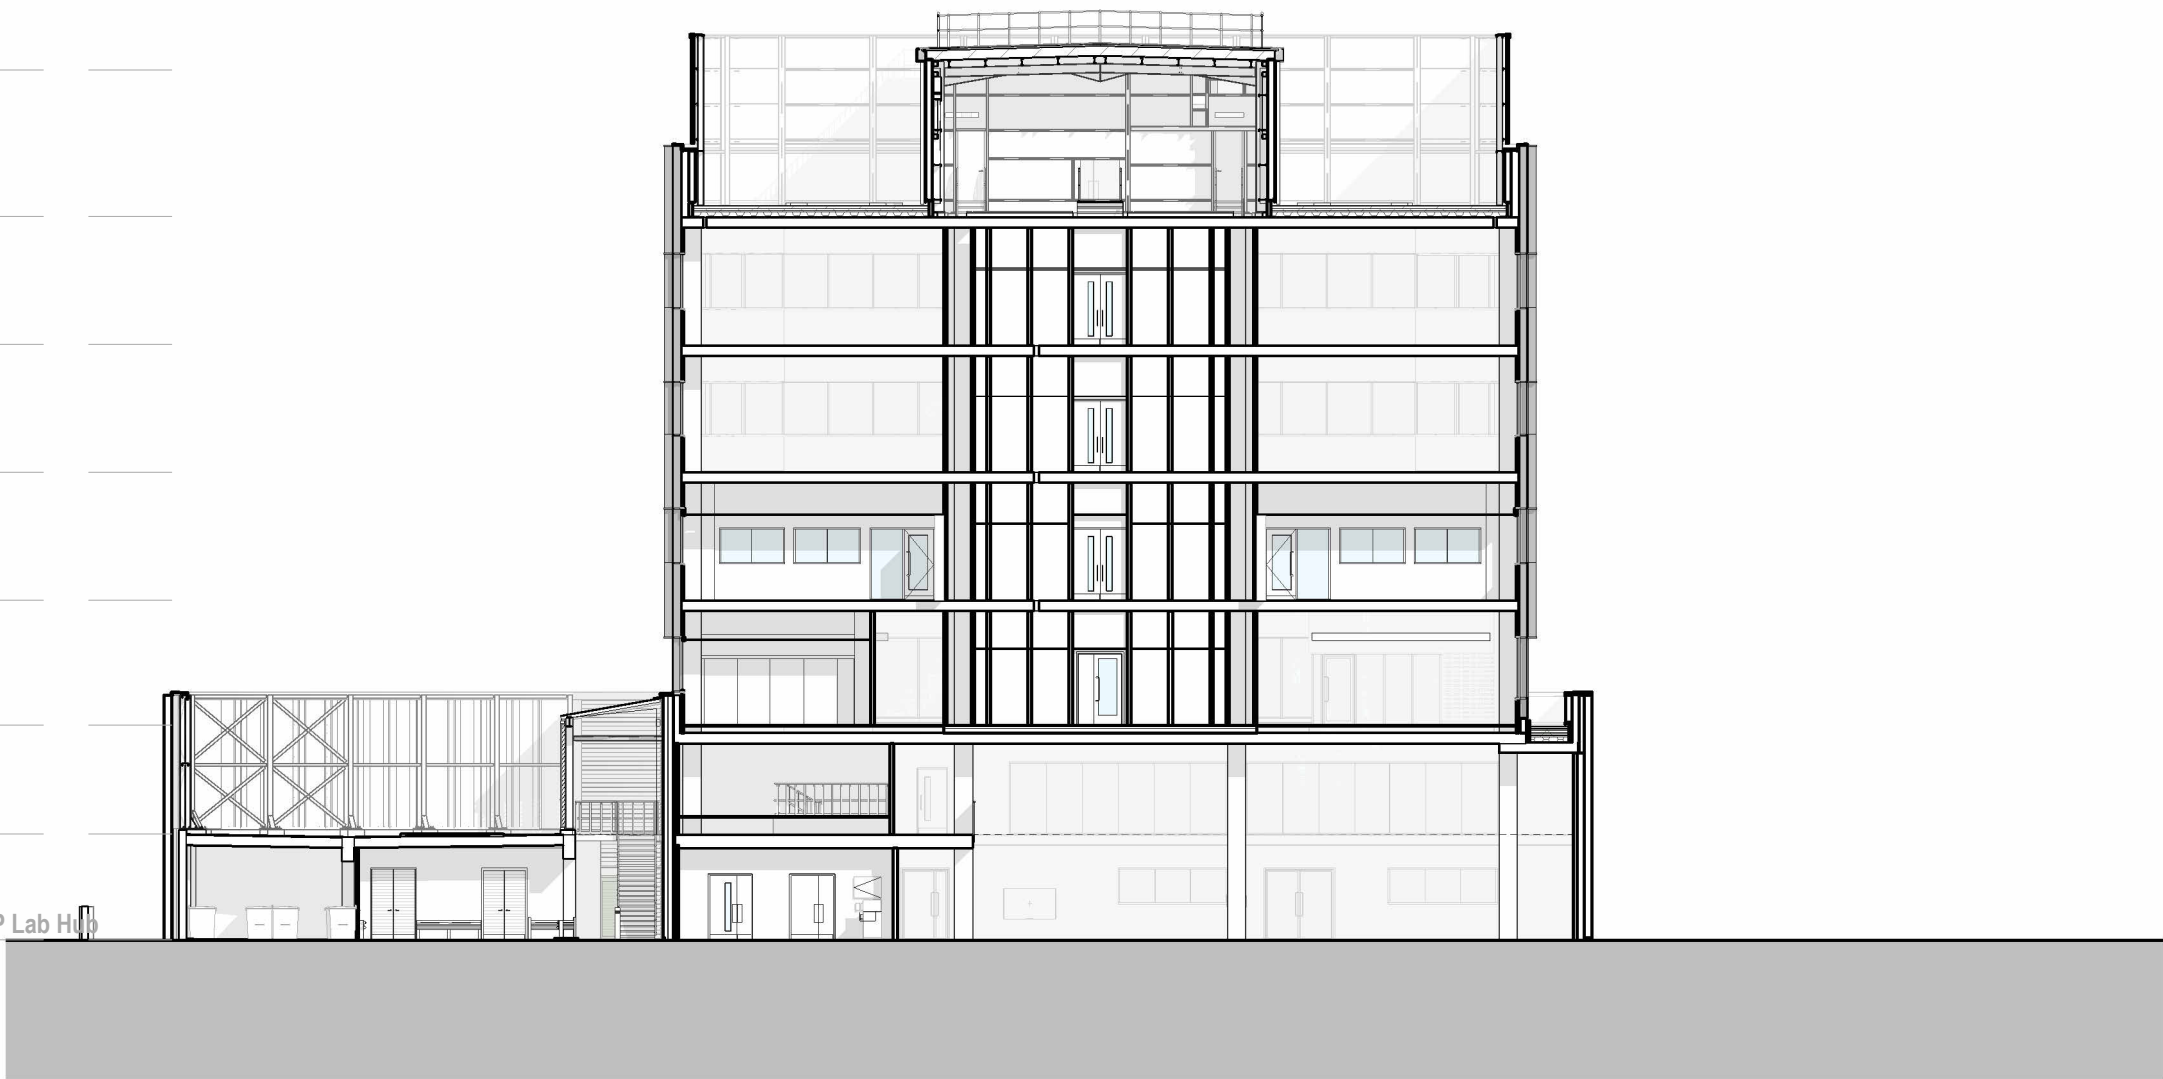

Section B

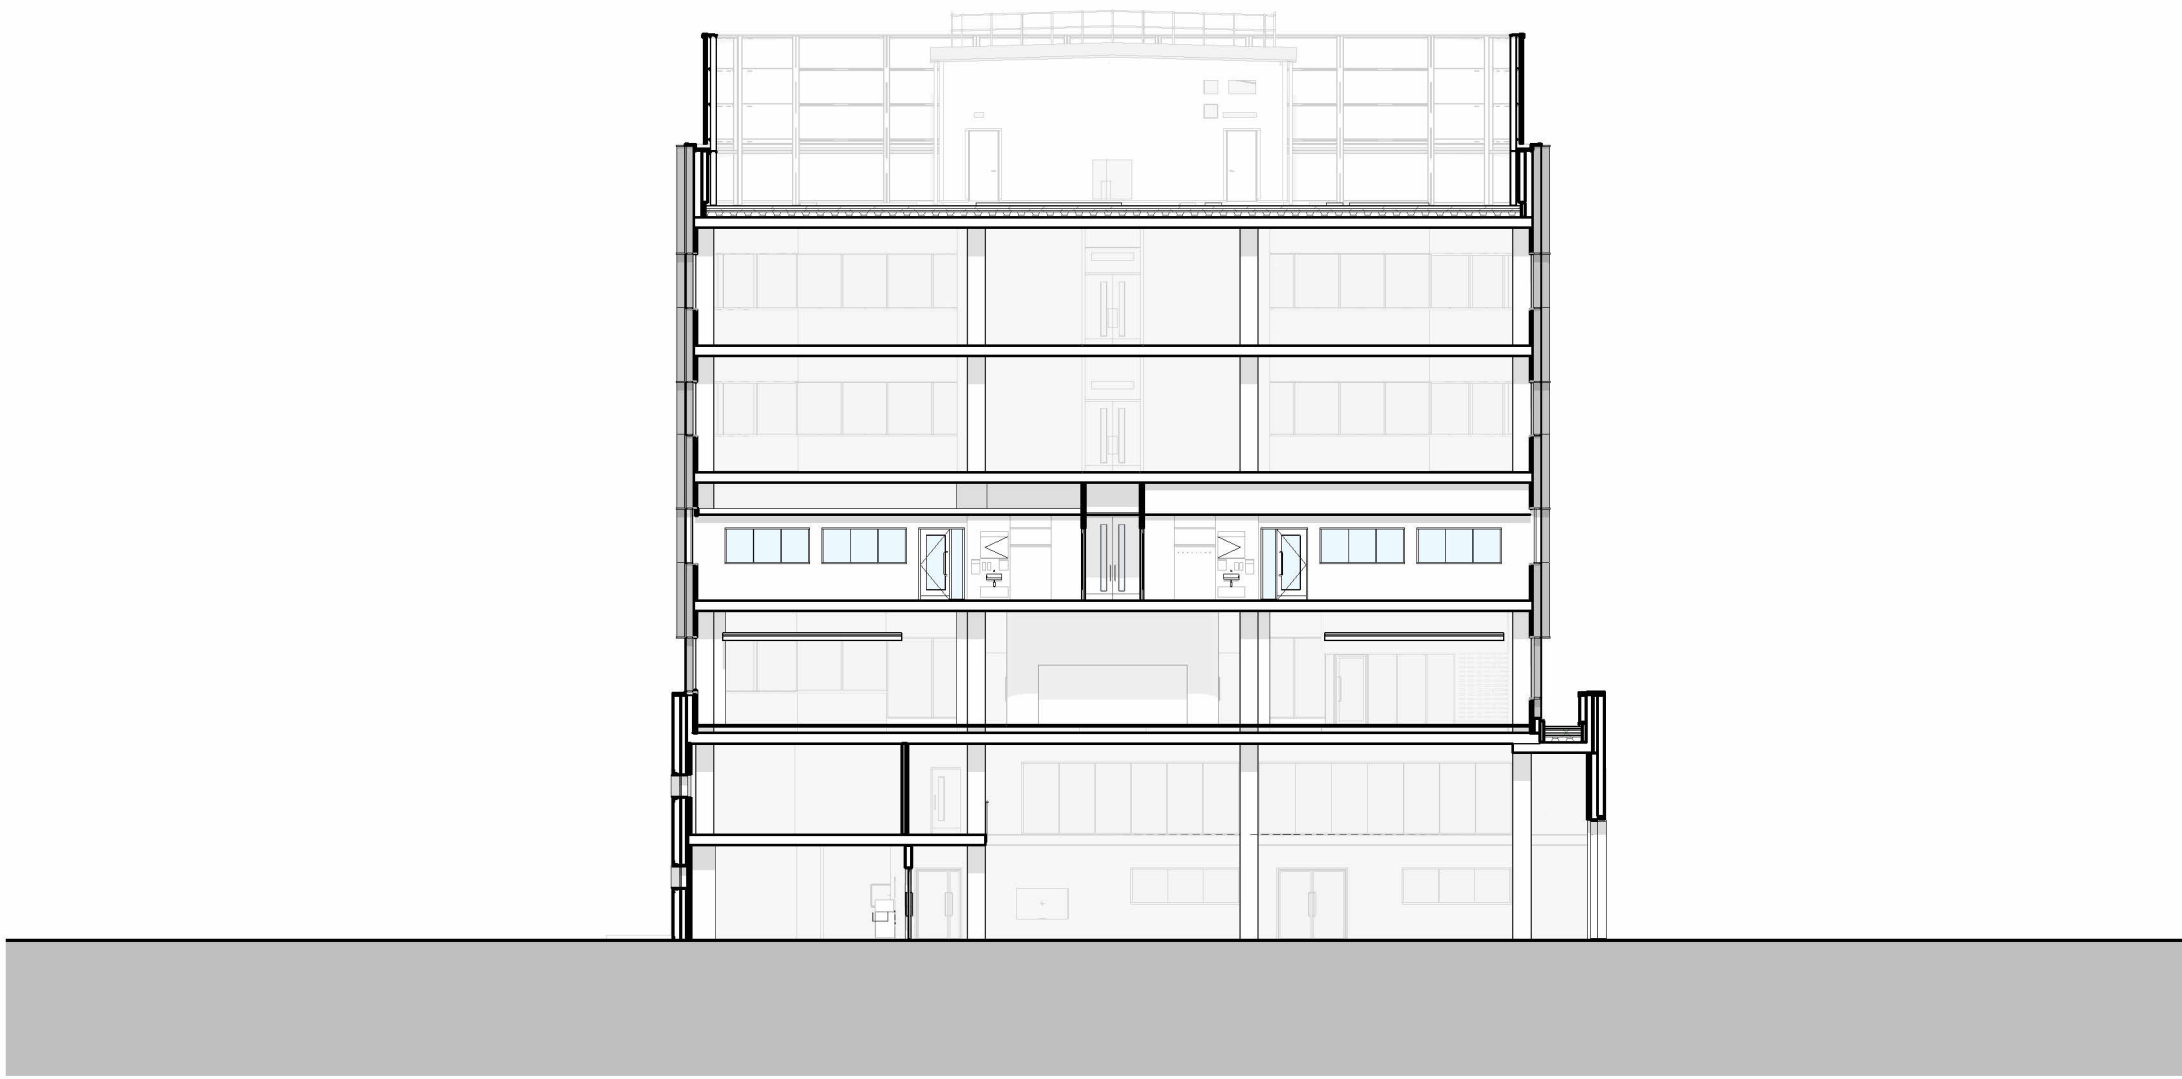

Section C

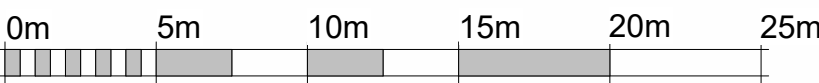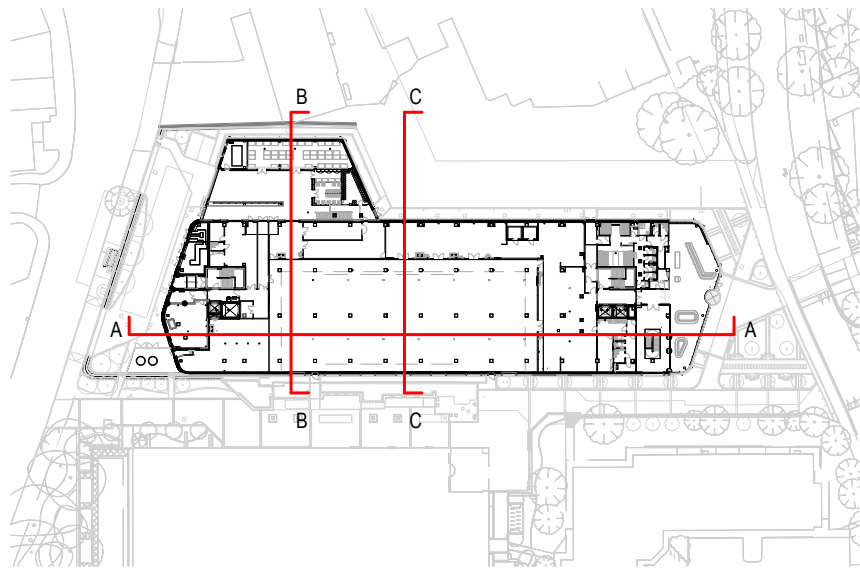

VISUAL SCALE 1:250 @ A1

BUILDING DESIGN PARTNERSHIP SHALL HAVE NO RESPONSIBILITY FOR ANY USE MADE OF THIS DOCUMENT OTHER THAN FOR THAT WHICH IT WAS PREPARED AND ISSUED.					NOTES					<table><tr><td>P09</td><td>Non material amendment issue</td><td>AA</td><td>PE</td><td>14.08.23</td><td rowspan="2">REVISION</td></tr><tr><td>P08</td><td>Updates as clouded</td><td>AA</td><td>PE</td><td>28.07.23</td></tr><tr><td>P07</td><td>General design updates</td><td>KK</td><td>GW</td><td>06.04.23</td><td rowspan="2"></td></tr><tr><td>P06</td><td>General design updates</td><td>KK</td><td>GW</td><td>29.03.23</td></tr><tr><td>P05</td><td>General design updates</td><td>KK</td><td>PE</td><td>10.03.23</td><td rowspan="2"></td></tr><tr><td>P04</td><td>General design updates</td><td>KK</td><td>PE</td><td>24.02.23</td></tr><tr><td>P03</td><td>General design updates</td><td>KK</td><td>GW</td><td>26.08.22</td><td rowspan="2"></td></tr><tr><td>P02</td><td>General design updates</td><td>PE</td><td>GW</td><td>07.07.22</td></tr><tr><td>P01</td><td>First Issue</td><td>PE</td><td>GW</td><td>24.02.22</td><td></td></tr></table>					P09	Non material amendment issue	AA	PE	14.08.23	REVISION	P08	Updates as clouded	AA	PE	28.07.23	P07	General design updates	KK	GW	06.04.23		P06	General design updates	KK	GW	29.03.23	P05	General design updates	KK	PE	10.03.23		P04	General design updates	KK	PE	24.02.23	P03	General design updates	KK	GW	26.08.22		P02	General design updates	PE	GW	07.07.22	P01	First Issue	PE	GW	24.02.22		CLIENT					MANCHESTER SCIENCE PARTNERSHIPS 11 Ducie Street PO Box 85 Piccadilly Basin Manchester M60 3JA United Kingdom T +44 [0]161 828 2200 www.bdp.com BDP. PROJECT TITLE MSP Greenheys (Private & Confidential) MSP JOB NUMBER P3001624 DRAWING TITLE General arrangement - Sections A & B SCALE As indicated DATE FIRST ISSUED Feb 22 DRAWING NO. GRE-BDP-ZZ-XX-DR-A-20103 REVISION P10				
P09	Non material amendment issue	AA	PE	14.08.23											REVISION	
P08	Updates as clouded	AA	PE	28.07.23	
P07	General design updates	KK	GW	06.04.23	
P06	General design updates	KK	GW	29.03.23	
P05	General design updates	KK	PE	10.03.23	
P04	General design updates	KK	PE	24.02.23	
P03	General design updates	KK	GW	26.08.22	
P02	General design updates	PE	GW	07.07.22	
P01	First Issue	PE	GW	24.02.22	
ALL DIMENSIONS SHOULD BE CHECKED ON SITE. DO NOT SCALE FROM THIS DRAWING					ANY DRAWING ERRORS OR DIVERGENCIES SHOULD BE BROUGHT TO THE ATTENTION OF BUILDING DESIGN PARTNERSHIP AT THE ADDRESS SHOWN BELOW.					DRAWINGS SHALL BE READ IN CONJUNCTION WITH THE FOLLOWING BEFORE WORK COMMENCES:					• THE CDM DESIGN ISSUES REGISTER • THE BDP RISK SERIES OF DRAWINGS • THE PROJECT CDM RISK REGISTER					SUBJECT TO DESIGN DEVELOPMENT, SURVEY, CONSULTANT INPUT & STATUTORY APPROVAL.	
<table><tr><td>P10</td><td>General design updates</td><td>OM</td><td>PE</td><td>16.10.24</td><td rowspan="2">REVISION</td></tr><tr><td></td><td></td><td></td><td></td><td></td></tr></table>					P10	General design updates	OM	PE	16.10.24	REVISION	
P10	General design updates	OM	PE	16.10.24	REVISION	
<table><tr><td>REVISION</td><td>DESCRIPTION</td><td>DRAWN</td><td>CHECKED</td><td>DATE</td><td>REVISION</td><td>DESCRIPTION</td><td>DRAWN</td><td>CHECKED</td><td>DATE</td></tr><tr><td></td><td></td><td></td><td></td><td></td><td></td><td></td><td></td><td></td><td></td></tr></table>					REVISION	DESCRIPTION	DRAWN	CHECKED	DATE	REVISION	DESCRIPTION	DRAWN	CHECKED	DATE	
REVISION	DESCRIPTION	DRAWN	CHECKED	DATE	REVISION	DESCRIPTION	DRAWN	CHECKED	DATE	