

Element Key

- Outline of the existing Building Profile
- 01 Cedral Cladding in Slate Grey Colour
- 02 Brick - PT450 Iron
- 03 Marley Modern Interlocking Roof Tiles

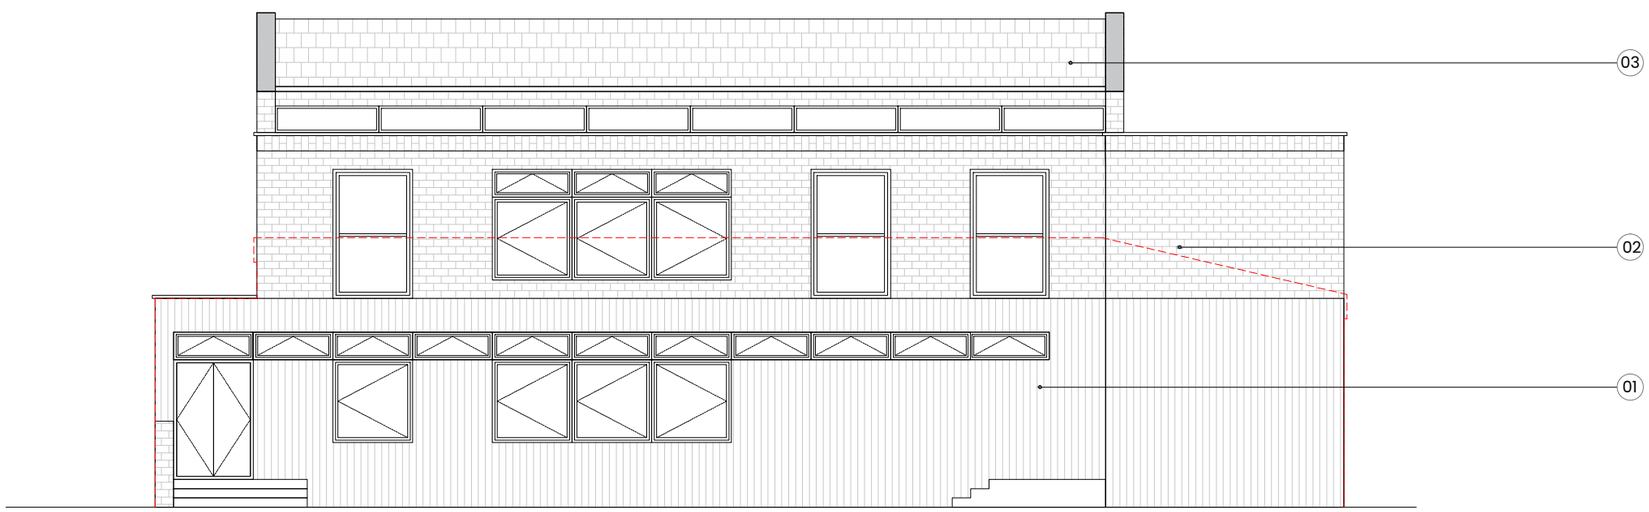

01 Proposed GA Elevation A
Scale 1:100 @ A3

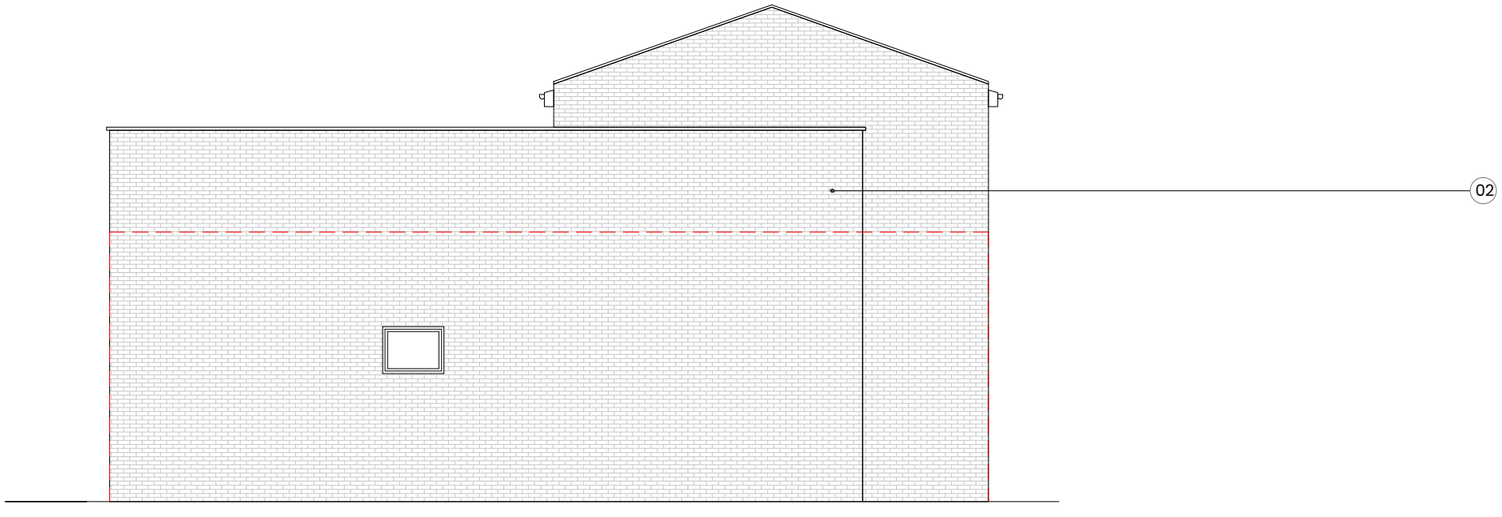

02 Proposed Elevation B
Scale 1:100 @ A3

0 2 5

SCALE BAR 1:100

General Notes:

All site dimensions shall be verified by the Contractor on site prior to commencing any works.

Do not scale from this drawing.

Design intent drawing only. Construction to comply with latest building regulation requirements.

This drawing is the property of "Studio Tashkeel Architecture Ltd." and copyright is reserved by them. The drawing is not to be copied or disclosed by or to any unauthorised persons without the prior written consent of Studio Tashkeel Architecture Ltd.

Rev	Description	Date	Dr by	App by
-	First Issue	02.12.2024	SM	MK

STUDIO **TASHKEEL** ARCHITECTURE LTD.
1-3 Ashton Lane, Sale M33 6WT
Manchester, United Kingdom

T +44(0)161 694 6375
E info@StudioTashkeel.com
www.studiotashkeel.com

client name
Mr Enamul Haque

project
2 Earl Walk, Longsight M12 4HL

drawing
Proposed GA Elevations A and B

project number		scale
24_048		1/100 @ A3
drawing number	**rev**	**issue status**
PL_007	-	Planning

This drawing is to be read in conjunction with all related drawings. All dimensions must be checked and verified on site before commencing any work or producing shop drawings.The originator should be notified immediately of any discrepancy. This drawing is copyright and remains the property of Studio Tashkeel Architecture Ltd.