

It is the Contractor's responsibility to report any inconsistencies on this drawing, or between drawings, to the Design consultant and to request clarification and instruction before proceeding.
This drawing and design is the copyright of VISION and may not be reproduced in any form whatsoever without prior express or written consent.

EXISTING & PROPOSED CONTEXTUAL ELEVATIONS

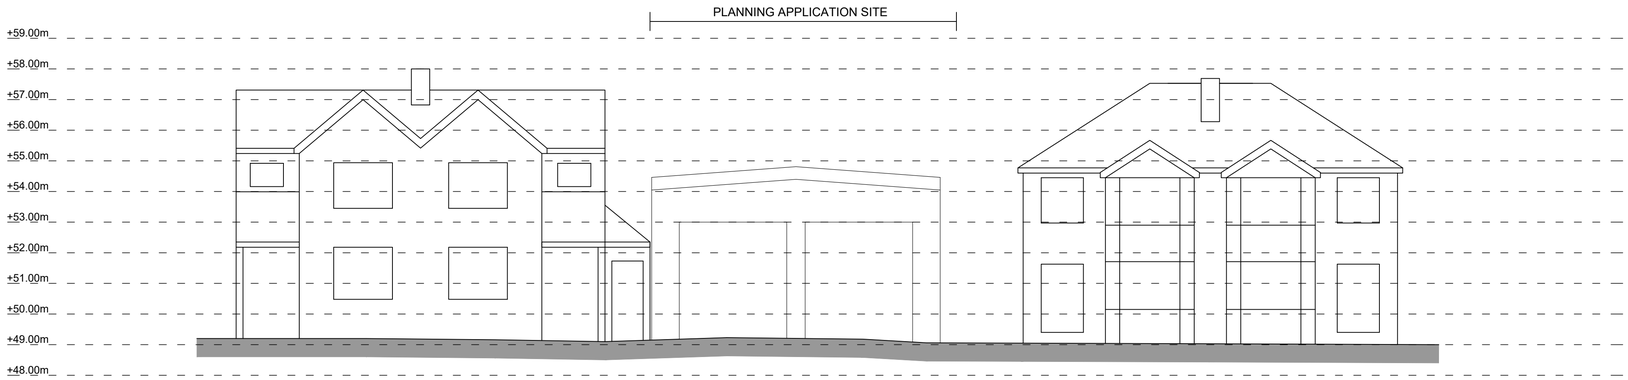

EXISTING STREET SCENE ELEVATION
NOTE: BOUNDARY TREATMENTS OMITTED FOR CLARITY

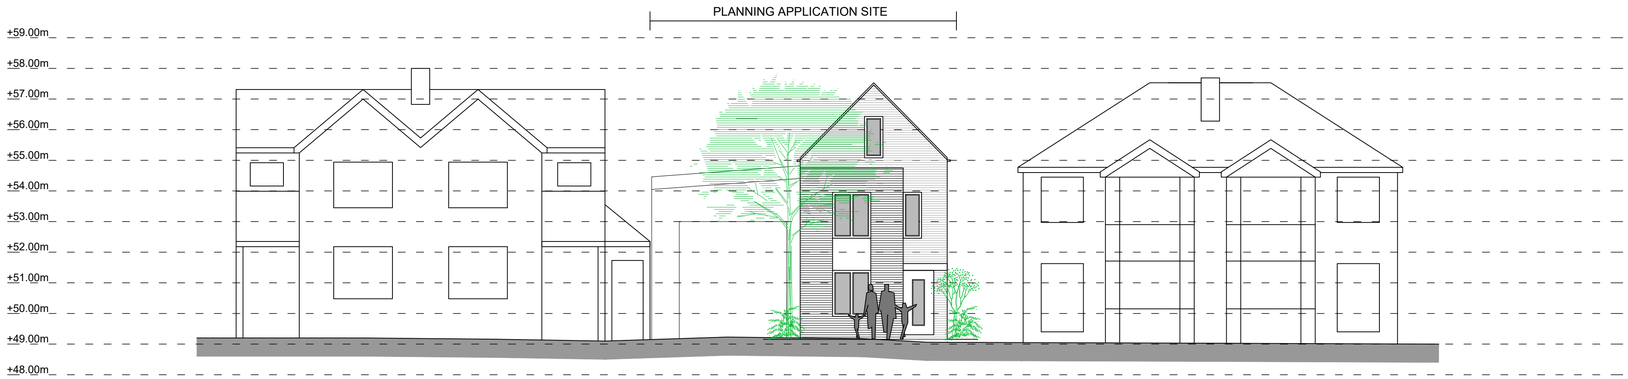

PROPOSED STREET SCENE ELEVATION
NOTE: BOUNDARY TREATMENTS OMITTED FOR CLARITY

SCALE
0 10m

Rev	Date	In'l	Description

Vision Architecture & Design Ltd
T: 0161 456 3389
M: 0782 555 6071
E: dean@vision-architecture.co.uk
W: www.vision-architecture.co.uk

PROJECT

No61 CLARENCE ROAD,
LONGSIGHT, MANCHESTER, M13 0YF

TITLE

EXISTING & PROPOSED
CONTEXTUAL ELEVATIONS

DRAWING STATUS

☐ FEASIBILITY ■ PLANNING ☐ CONTRACT
☐ TENDER ☐ BUILDING CONTROL ☐ AS BUILT

SCALE	CONTRACT	DRWG No.	REV
1:100 @ A1	VA2310	(10).004	A