


VISUAL SCALE 1:100 @ A3

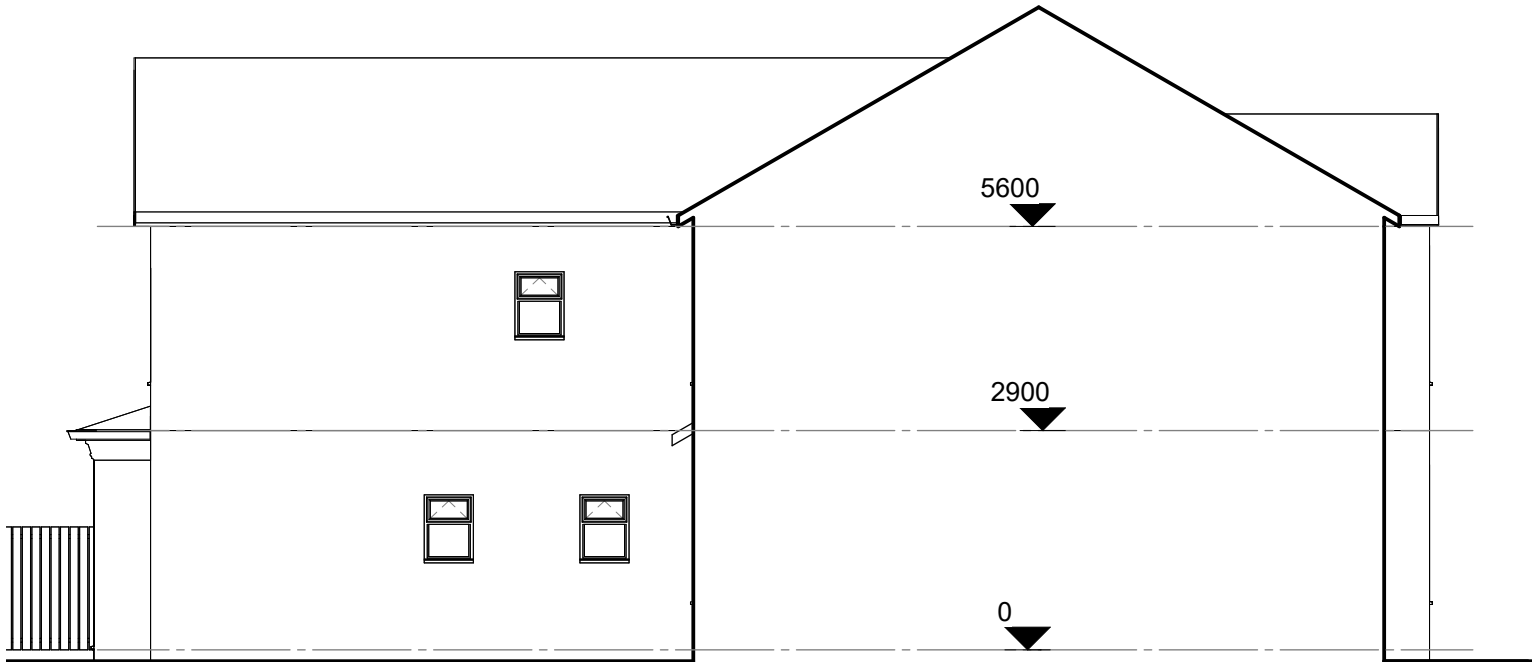


01\_E-Elevation  
1 : 100



02\_E-Elevation  
1 : 100



03\_E-Elevation  
1 : 100

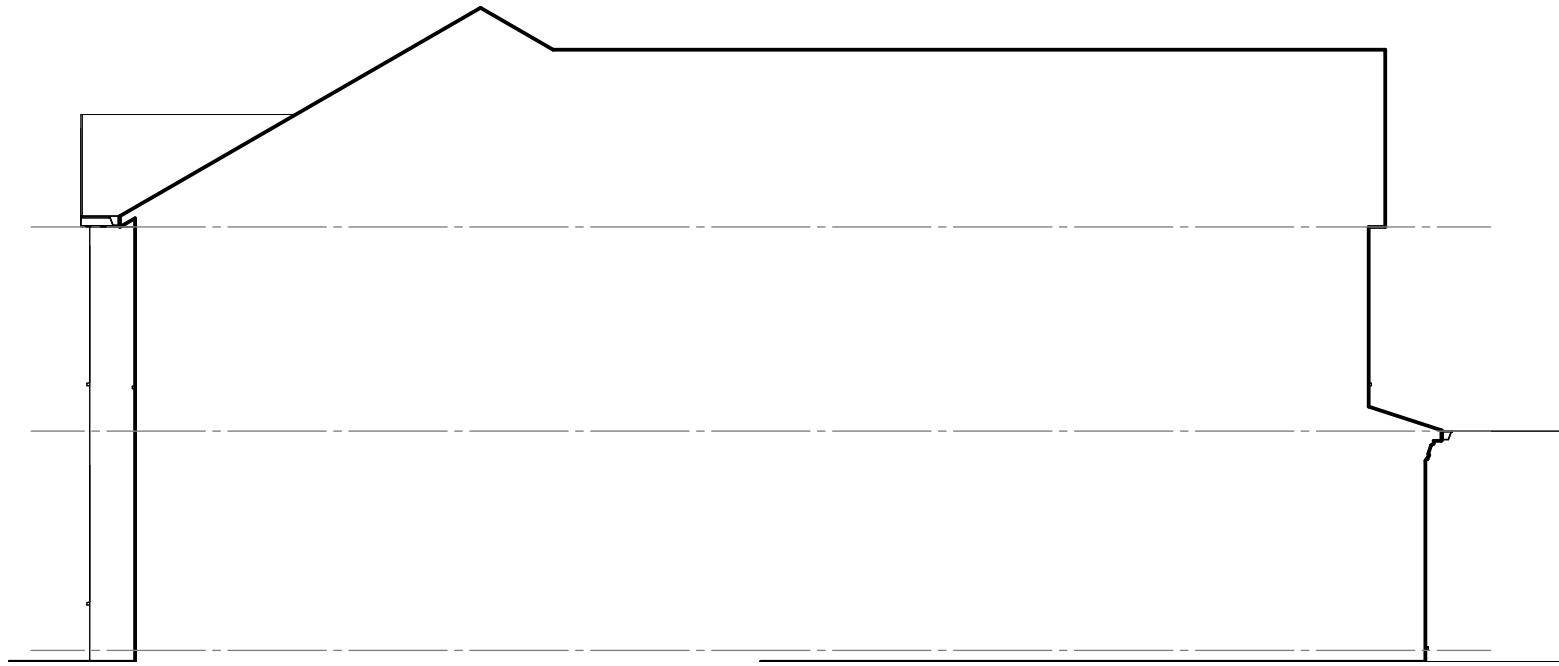

04\_E-Elevation  
1 : 100

COPYRIGHT © ALL RIGHTS RESERVED BY VIKAS ALYAS LTD. DO NOT SCALE FROM DRAWING. DRAWING INDICATES DESIGN INTENT ONLY. REPORT ANY DISCREPANCIES TO CLIENT / VA LTD. NOT TO BE USED FOR CONSTRUCTION UNLESS STATED SO. TO BE READ IN CONJUNCTION WITH OTHER DRAWINGS OR SPECIFICATION WHERE PROVIDED.



0161 511 8479

vikas@architek.uk  
916 Stockport Road, Levenshulme, Manchester, M19 3AB

| No. | Description       | Date       |
|-----|-------------------|------------|
| P1  | Issue to Planning | 26.11.2024 |
|     |                   |            |
|     |                   |            |
|                         |  |                                   |  |                  |                |              |
|-------------------------|--|-----------------------------------|--|------------------|----------------|--------------|
| PROJECT                 |  | ADDRESS                           |  | CLIENT           |                |              |
| Class C3 to Class C2    |  | 1 Langdale Rd, Manchester M14 5PQ |  | Nabeel Chowdery  |                |              |
|                         |  | SHEET                             |  | Date             | Project number | Scale (@ A3) |
| Manchester City Council |  | Existing Elevations               |  | 21.08.2024       | 1289           | 1 : 100      |
|                         |  |                                   |  | Drawn by<br>VA   | DRAWING NUMBER |              |
|                         |  |                                   |  | Checked by<br>VA | A103           | REV<br>P1    |
| PURPOSE OF ISSUE        |  |                                   |  |                  |                |              |
| PLANNING                |  |                                   |  |                  |                |              |