



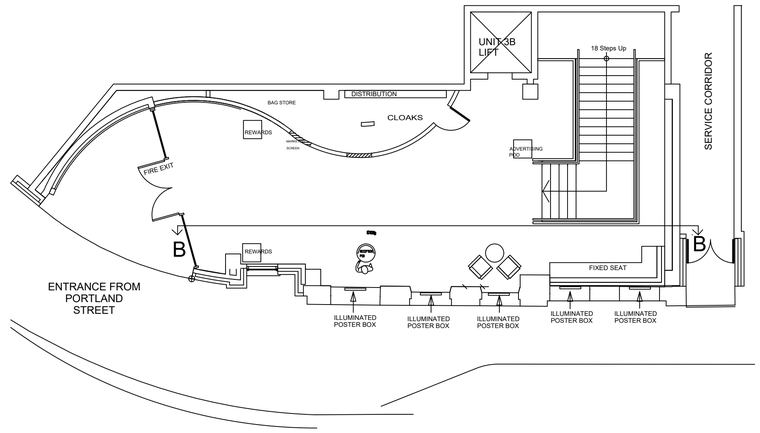

Carefully remove curtains and poles. Make good wall.

Existing marketing screens (outward facing) to be retained. Internal face with promotional posters.

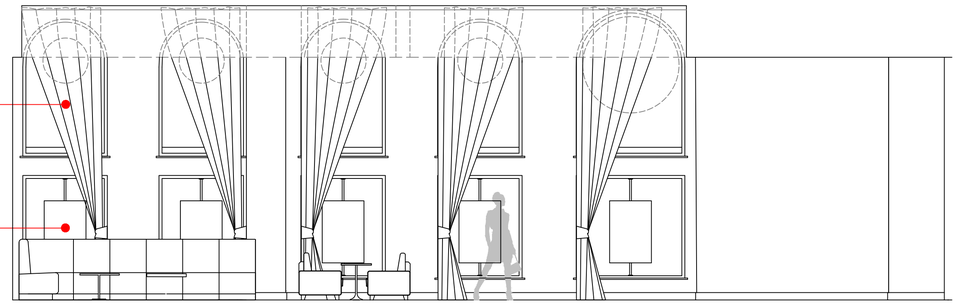

EXISTING ELEVATION B-B
SCALE 1:50


Stained Timber panel formed to allow the concealed warm amber LED Neonflex strip to run alongside surface edge of each window. This creating a halo illumination around each window.

LED to be fixed by bendable bracket and screw, underneath the timber profile. This will enable the LED light to bend to the shape of the window.

Suitably prepare existing walls to receive new feature wallpaper covering. Spec TBC.

Make good to existing window cill. Cill to be sanded and painted.
Spec: TBC

Existing marketing screens (outward facing) to be retained. Internal face with promotional posters.

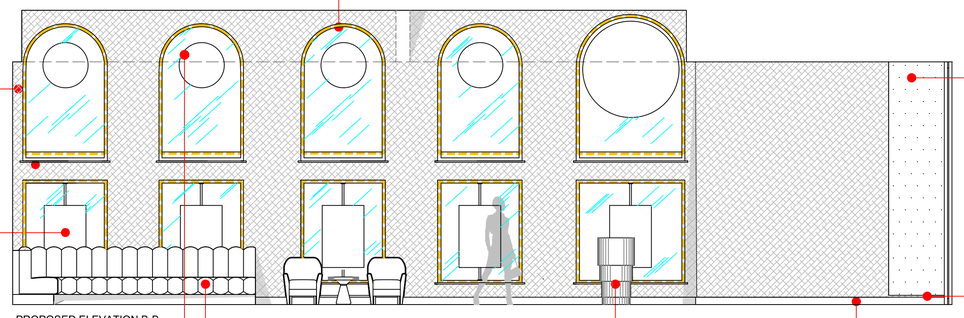

PROPOSED ELEVATION B-B
SCALE 1:50

Suitably prepare existing walls to receive new feature wallpaper covering.
Spec: Les Thermes, Stucco, 70520 by Arte.

Carefully remove existing fixed seating and install new re-upholstery seating section.
Please refer to DWG:5601-24-020

New pod to be installed in reception area.
Refer to DWG:5601-24-020

Make good to existing skirting. Skirting to be sanded and painted to match cill.
Spec: TBC

REV:	DESCRIPTION:	DATE:
A	REMOVE WINDOW DETAIL, SEE ASSOCIATED DRAWING 5601-24-025 FOR REFERENCE.	13.12.24

PROJECT:	GENTING MANCHESTER			INFORMATION:
TITLE:	EXISTING & PROPOSED RECEPTION ELEVATIONS			COMMENT:
CLIENT:	GENTING CASINO UK	SCALE:	1:1/1.5@1:100 @ A1	APPROVAL:
DATE:	19-11-24	DRAWN BY:	CB	TENDER:
DRAWING NO::	5601-024-023	REVISION:	A	CONSTRUCTION:

This drawing has been prepared from existing unchecked survey information provided by the client. All dimensions are to be checked on site and any discrepancies reported to the designer prior to proceeding. Figured dimensions where given are to take precedence over scaled or site dimensions.

ALL DIMENSIONS TO BE CHECKED ON SITE BEFORE ANY WORK COMMENCES ANY DISCREPANCIES TO BE REPORTED TO THE SUPERVISING DESIGNER

DAKOTA
HOUSE OF DESIGN
1 Dinsdale Place
Sandyford
Newcastle Upon Tyne
NE2 1BD
United Kingdom
www.dakotahouseofdesign.com T:+44(0)191 2610261