



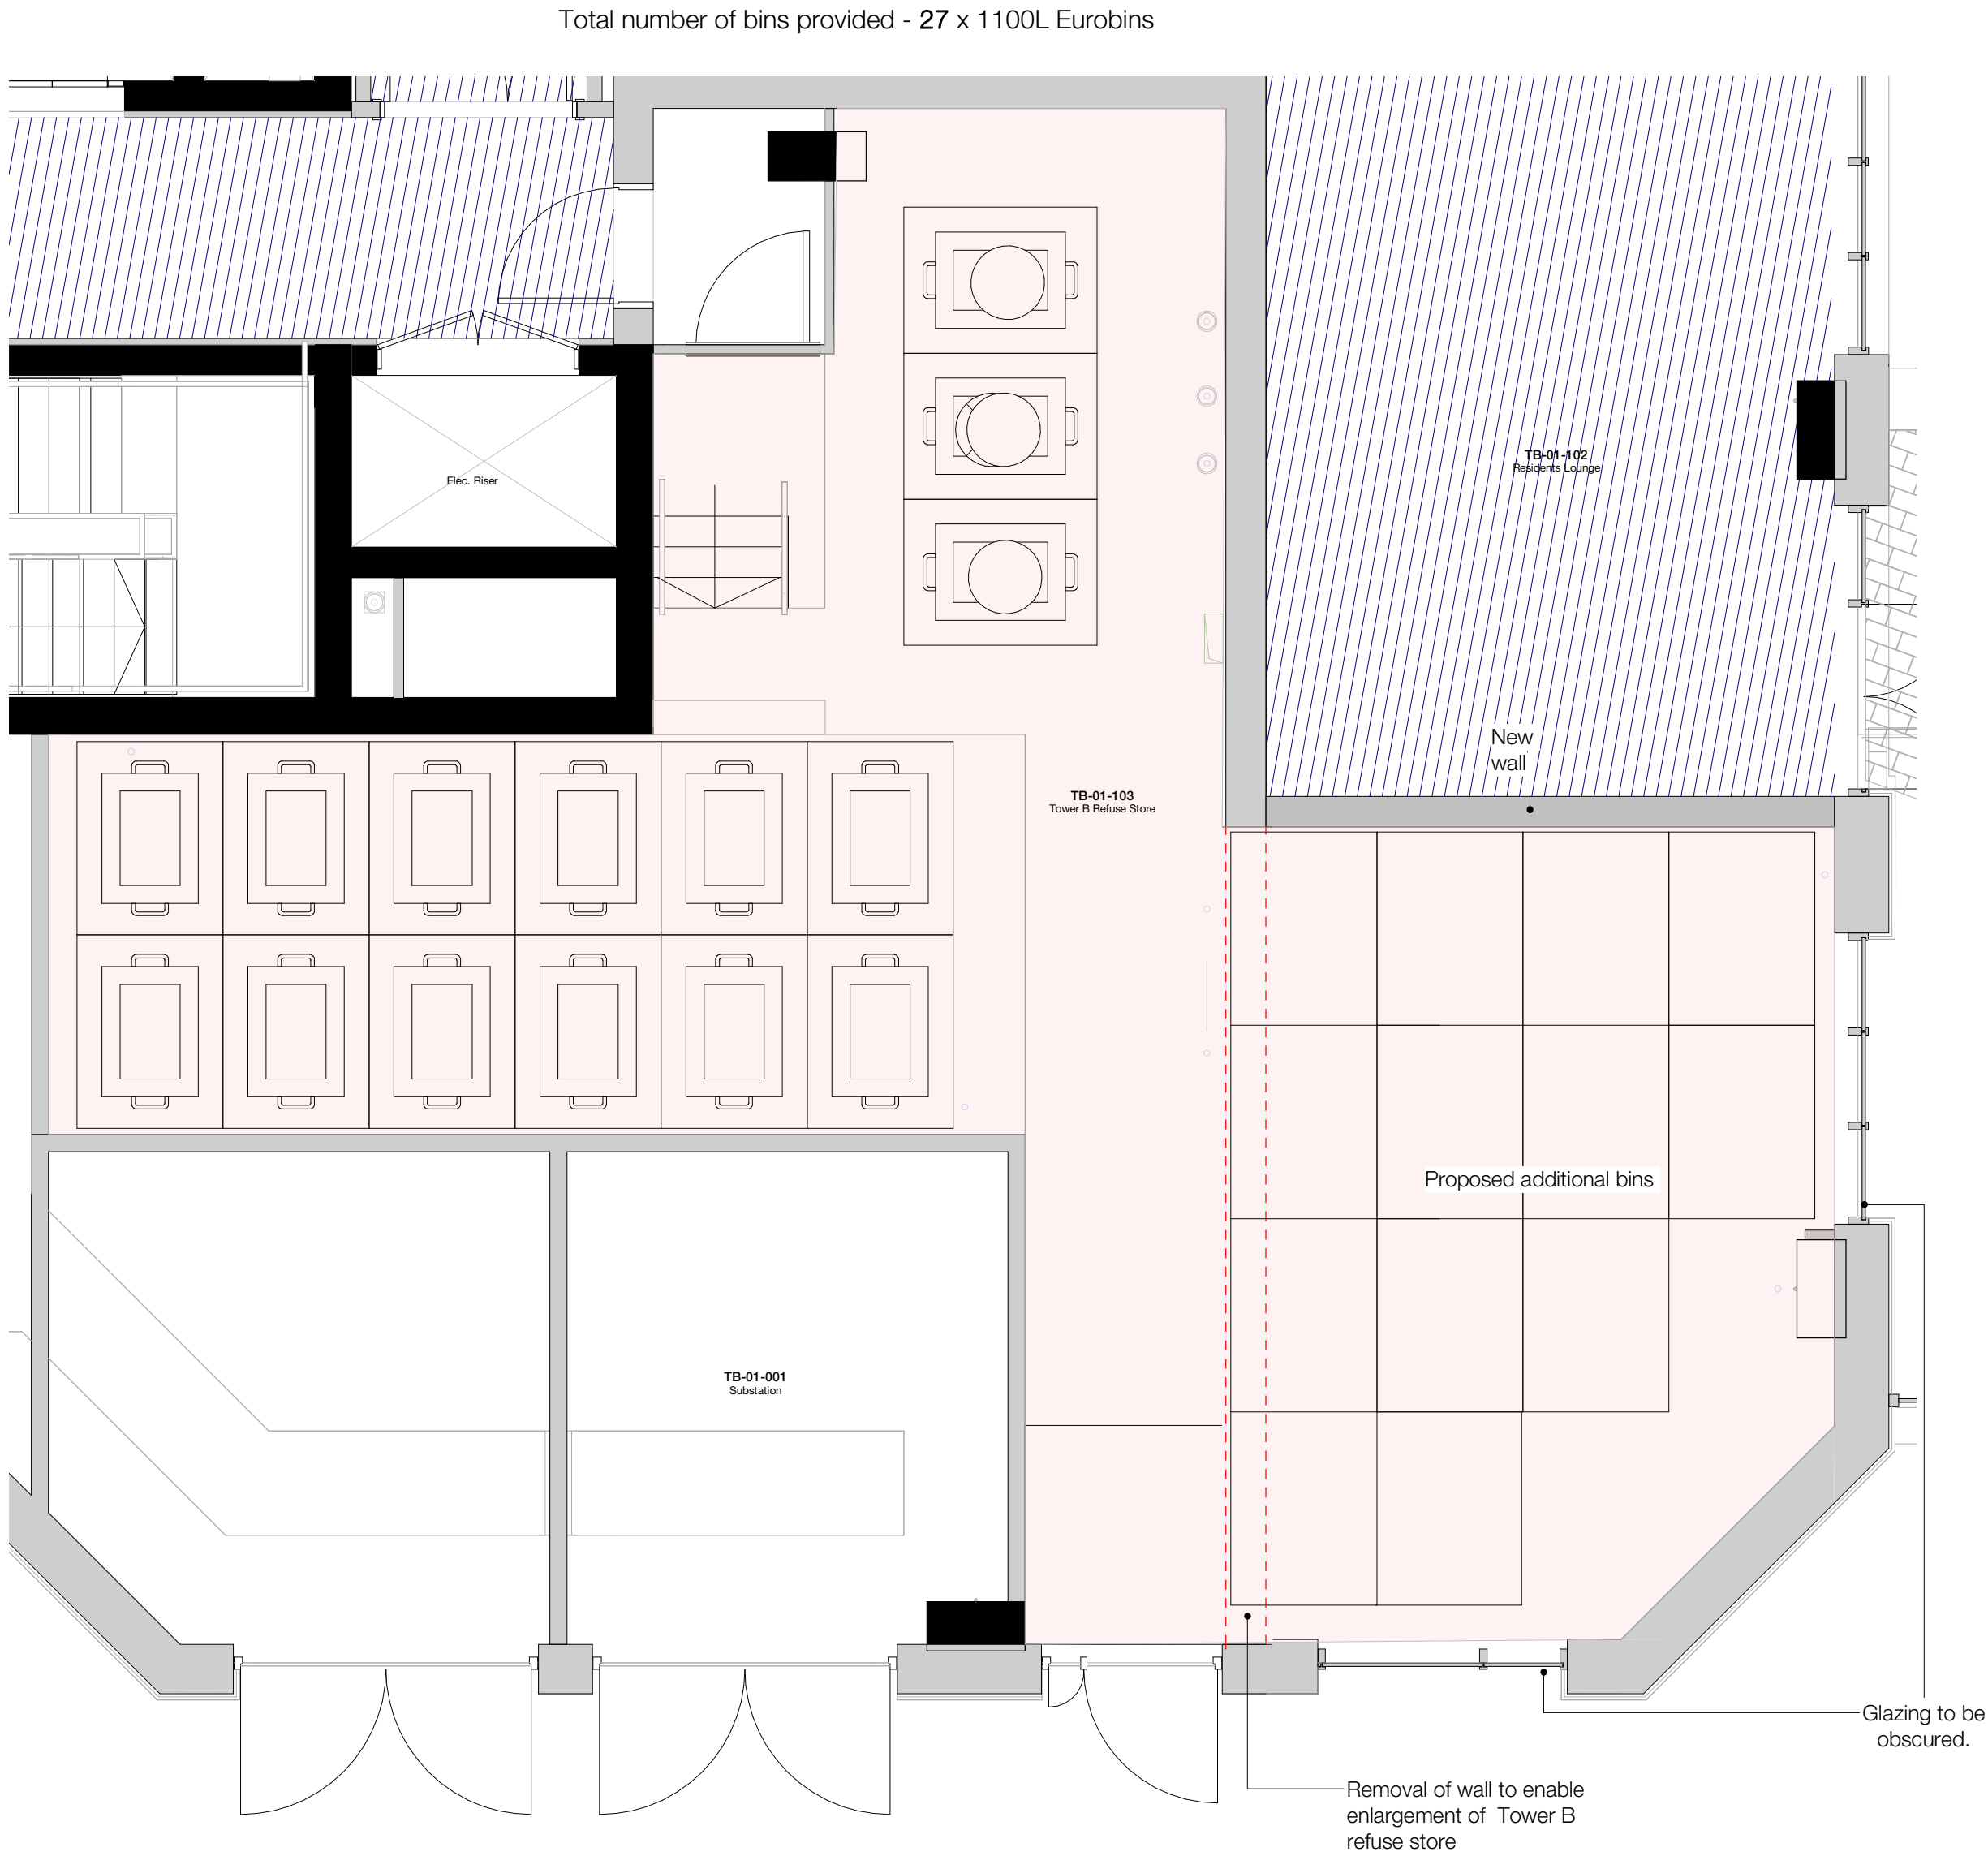

1 Tower B - Refuse Store Layout Sketch
1 : 50

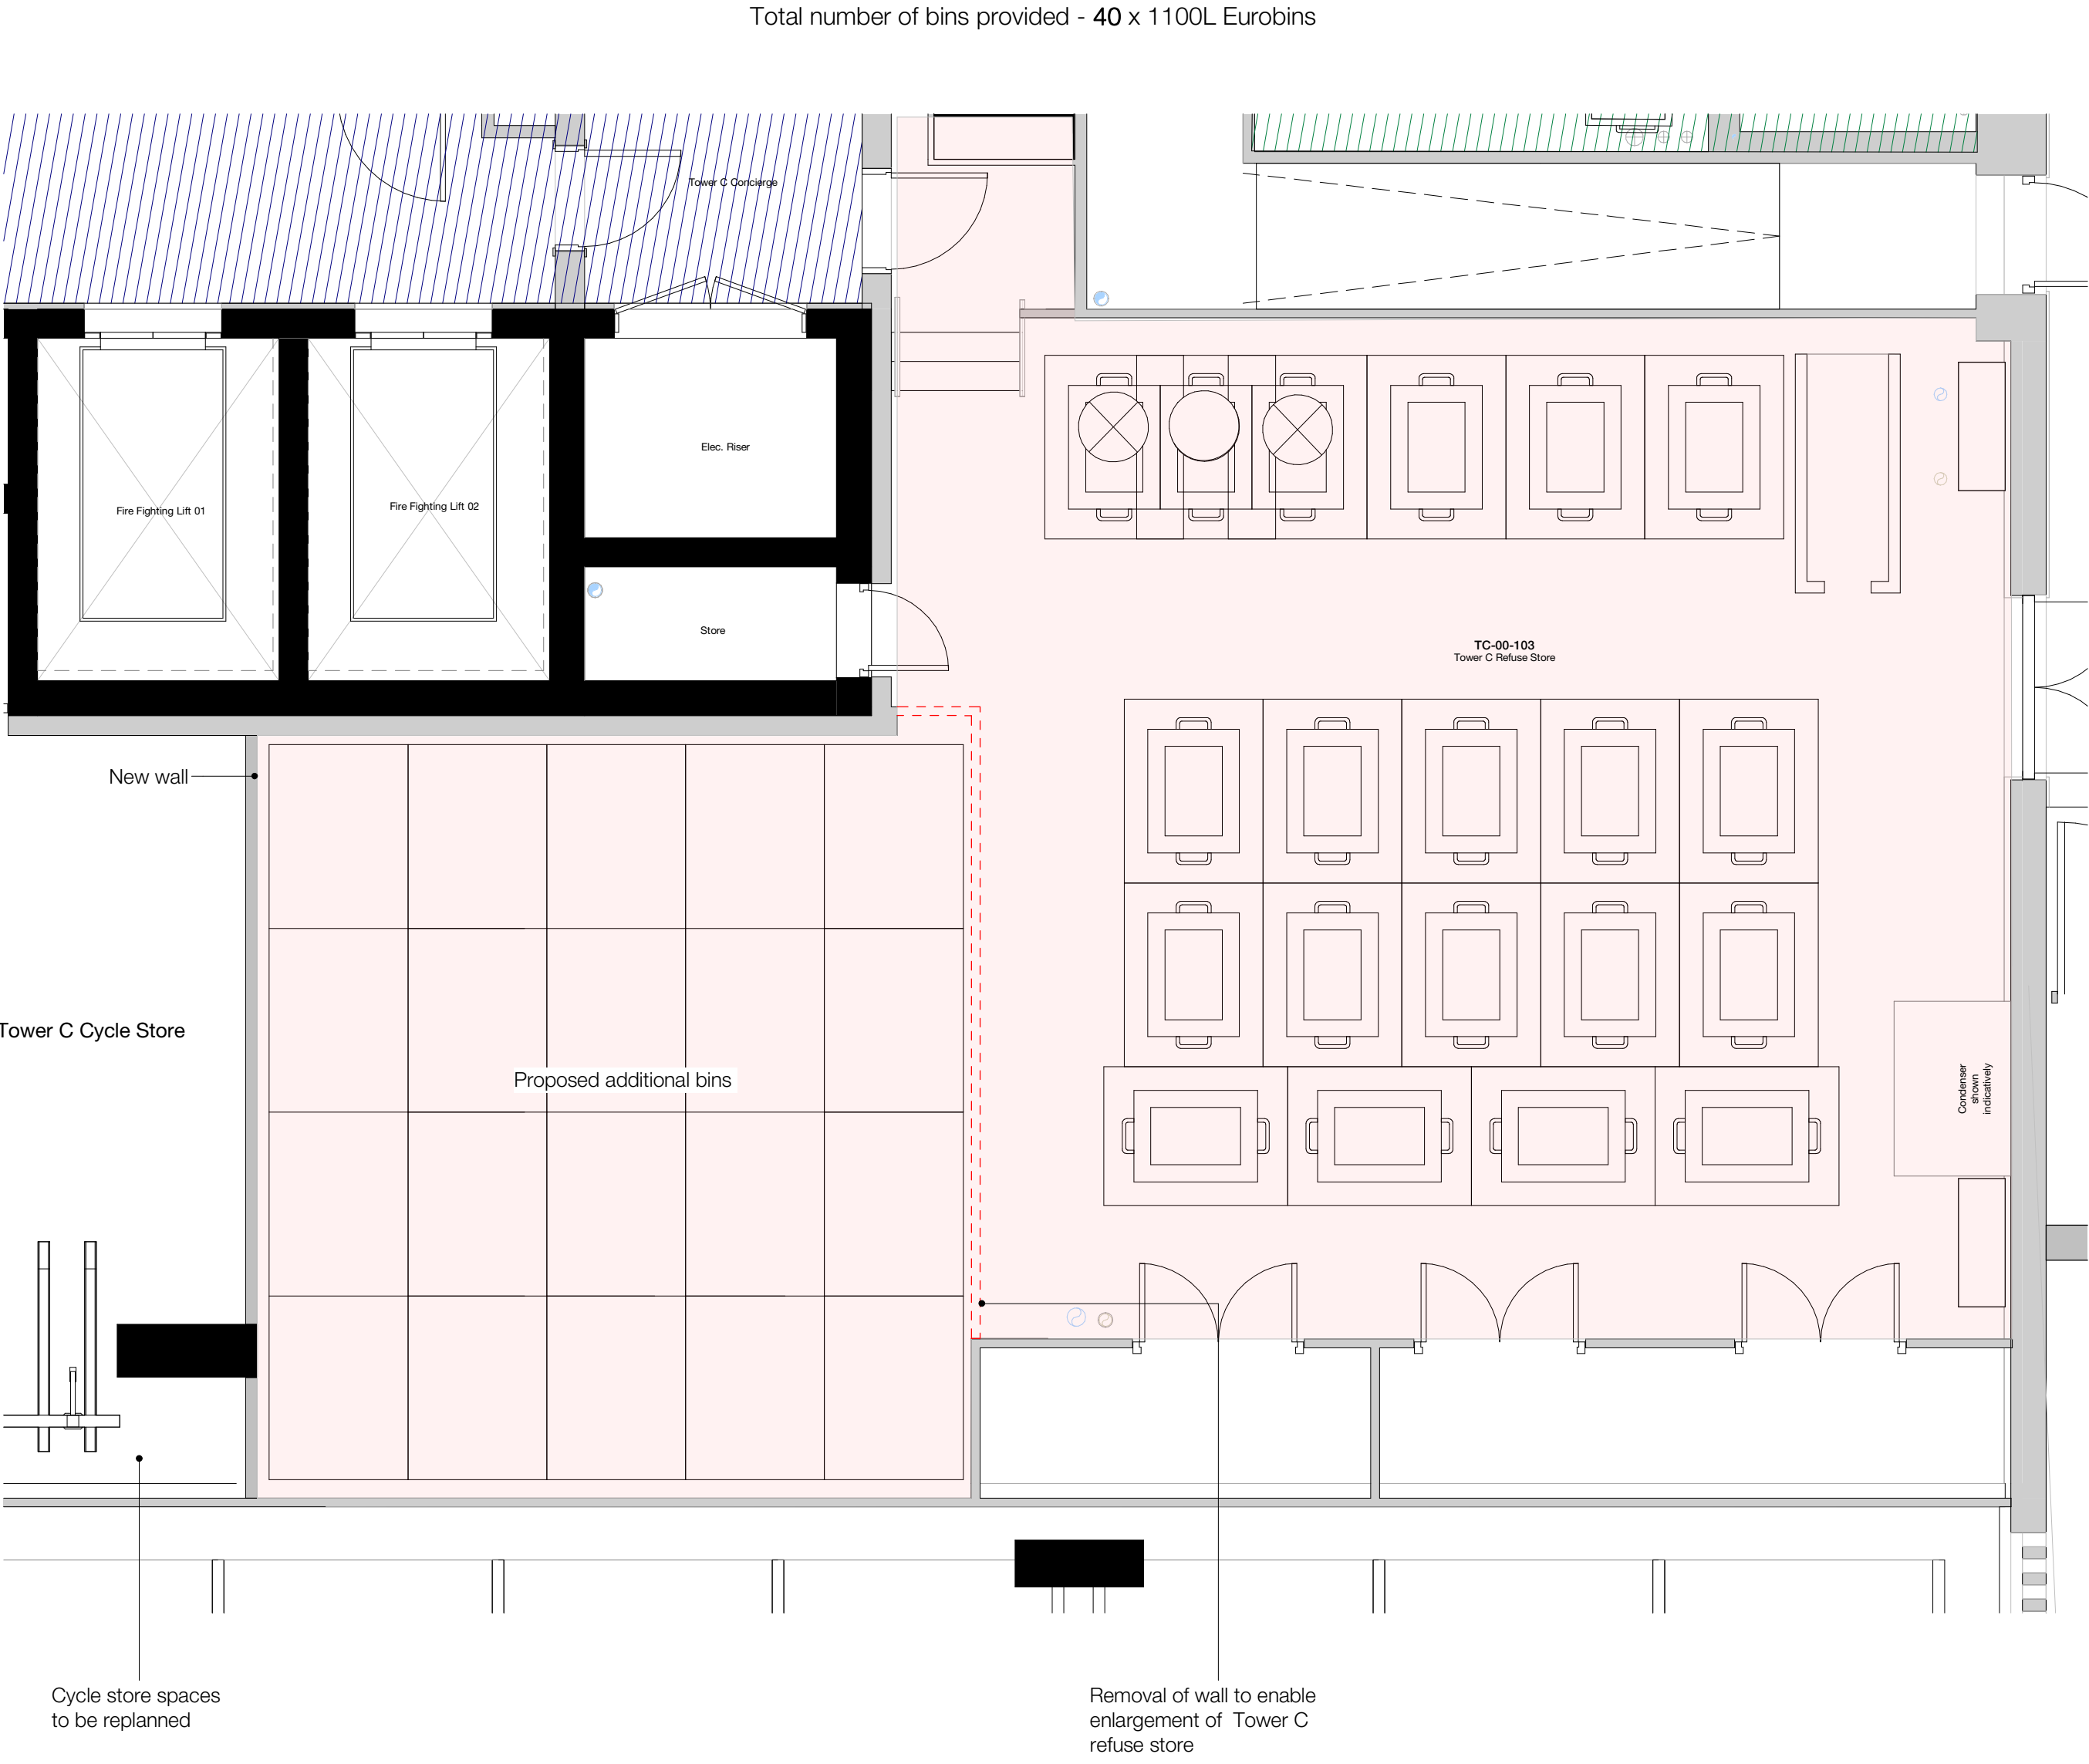

2 Tower C - Refuse Store Layout Sketch
1 : 50

Copyright Hawkins/Brown Architects
No implied licence exists. This drawing should not be used to calculate areas for the purposes of valuation. Do not scale this drawing. All dimensions to be checked on the site by the contractor and such dimensions to be their responsibility. All work must comply with relevant British Standards and Building Regulations requirements. Drawing errors and omissions to be reported to the architect. To be read in conjunction with Architect's specification and other consultant information.

Rev	Description	Date
T01	Initial Issue	20.12.24

Note:
This drawing has been provided to suggest an alternative layout for the Tower B and C refuse stores, that would increase the capacity to align with GD04 document from MCC. It has been developed as a guide only and would be subject to further design development before implementing

CR Construction (U.K.) Company Limited
華營建築(英國)有限公司

浙建集團
26-28 Hilton Street
Manchester M1 2EH

mail@hawkinsbrown.com
hawkinsbrown.com

HawkinsBrown

Project
Victoria Riverside
Dantzic Street
Manchester

Drawing
Tower B and C Refuse Store
Arrangement Sketch

Scale @ A1 1 : 50	Date Dec 2024	
Drawn By BL	Checked By NT	
Job Number 18059	Status S2	Purpose of Issue For Information

Drawing No. VRS-HBA-ZZ-ZZ-SK-A-SK_0308	Rev T01
--	-------------------