© The copyright in this drawing is vested in CodaStudios and no license or assignment of any kind has been, or is, granted to any third party whether by provision of copies or originals or otherwise unless agreed in writing.

DO NOT SCALE FROM THIS DRAWING
The contractor shall check and verify all dimensions on site and report any discrepancies in writing to CodaStudios before proceeding work

FOR ELECTRONIC DATA ISSUE
Electronic Data / drawings are issued as "read only" and should not be interrogated for measurement. All dimensions and levels should read, only from those values stated on the drawing. Coda Studios Ltd is not responsible for discrepancies caused by the overlay of other parties BIM/FC models. These are overlaid purely as reference.

Revision	Date	Drawn	Checked

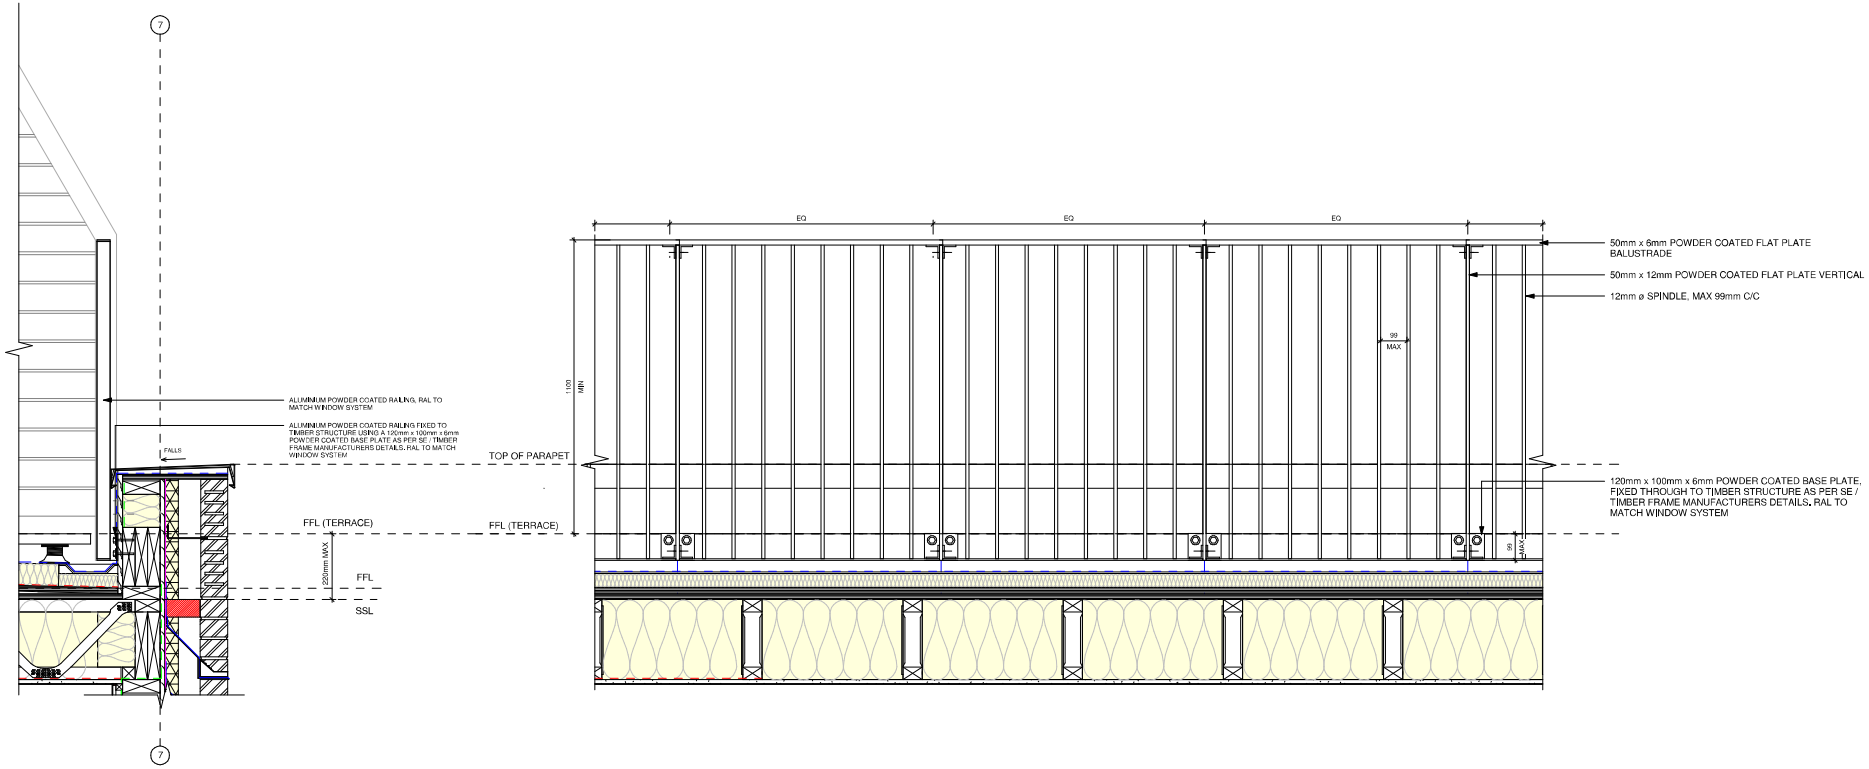

SECTION DETAIL OF SECOND FLOOR RAILING

ELEVATION DETAIL OF SECOND FLOOR RAILING

METALWORK DETAIL 03

1 : 10

CODA Architecture

CODA Studios Ltd. 70-71 Cornish Place, Cornish St, Sheffield, S6 3AF
T: 0114 279 6003 E: information@codastudios.co.uk

Client
STEP PLACES

Project
ARDWICK

Drawn	Checked	Date	Scale @ A1
DC	RM	20/04/24	1 : 10

Title
METALWORK - SHEET 03

Suitability Code	Purpose for issue
D1	TENDER

Drawing No

Project	Originator	Volume	Level	Type	Role	Number	Revision
2565	CDA	00	XX	DR	A	2403	