


Location Plan

Site Address: Easting: 386814 Northing: 397294

Date Produced: 08-Jan-2025

Scale: 1:1250 @A3

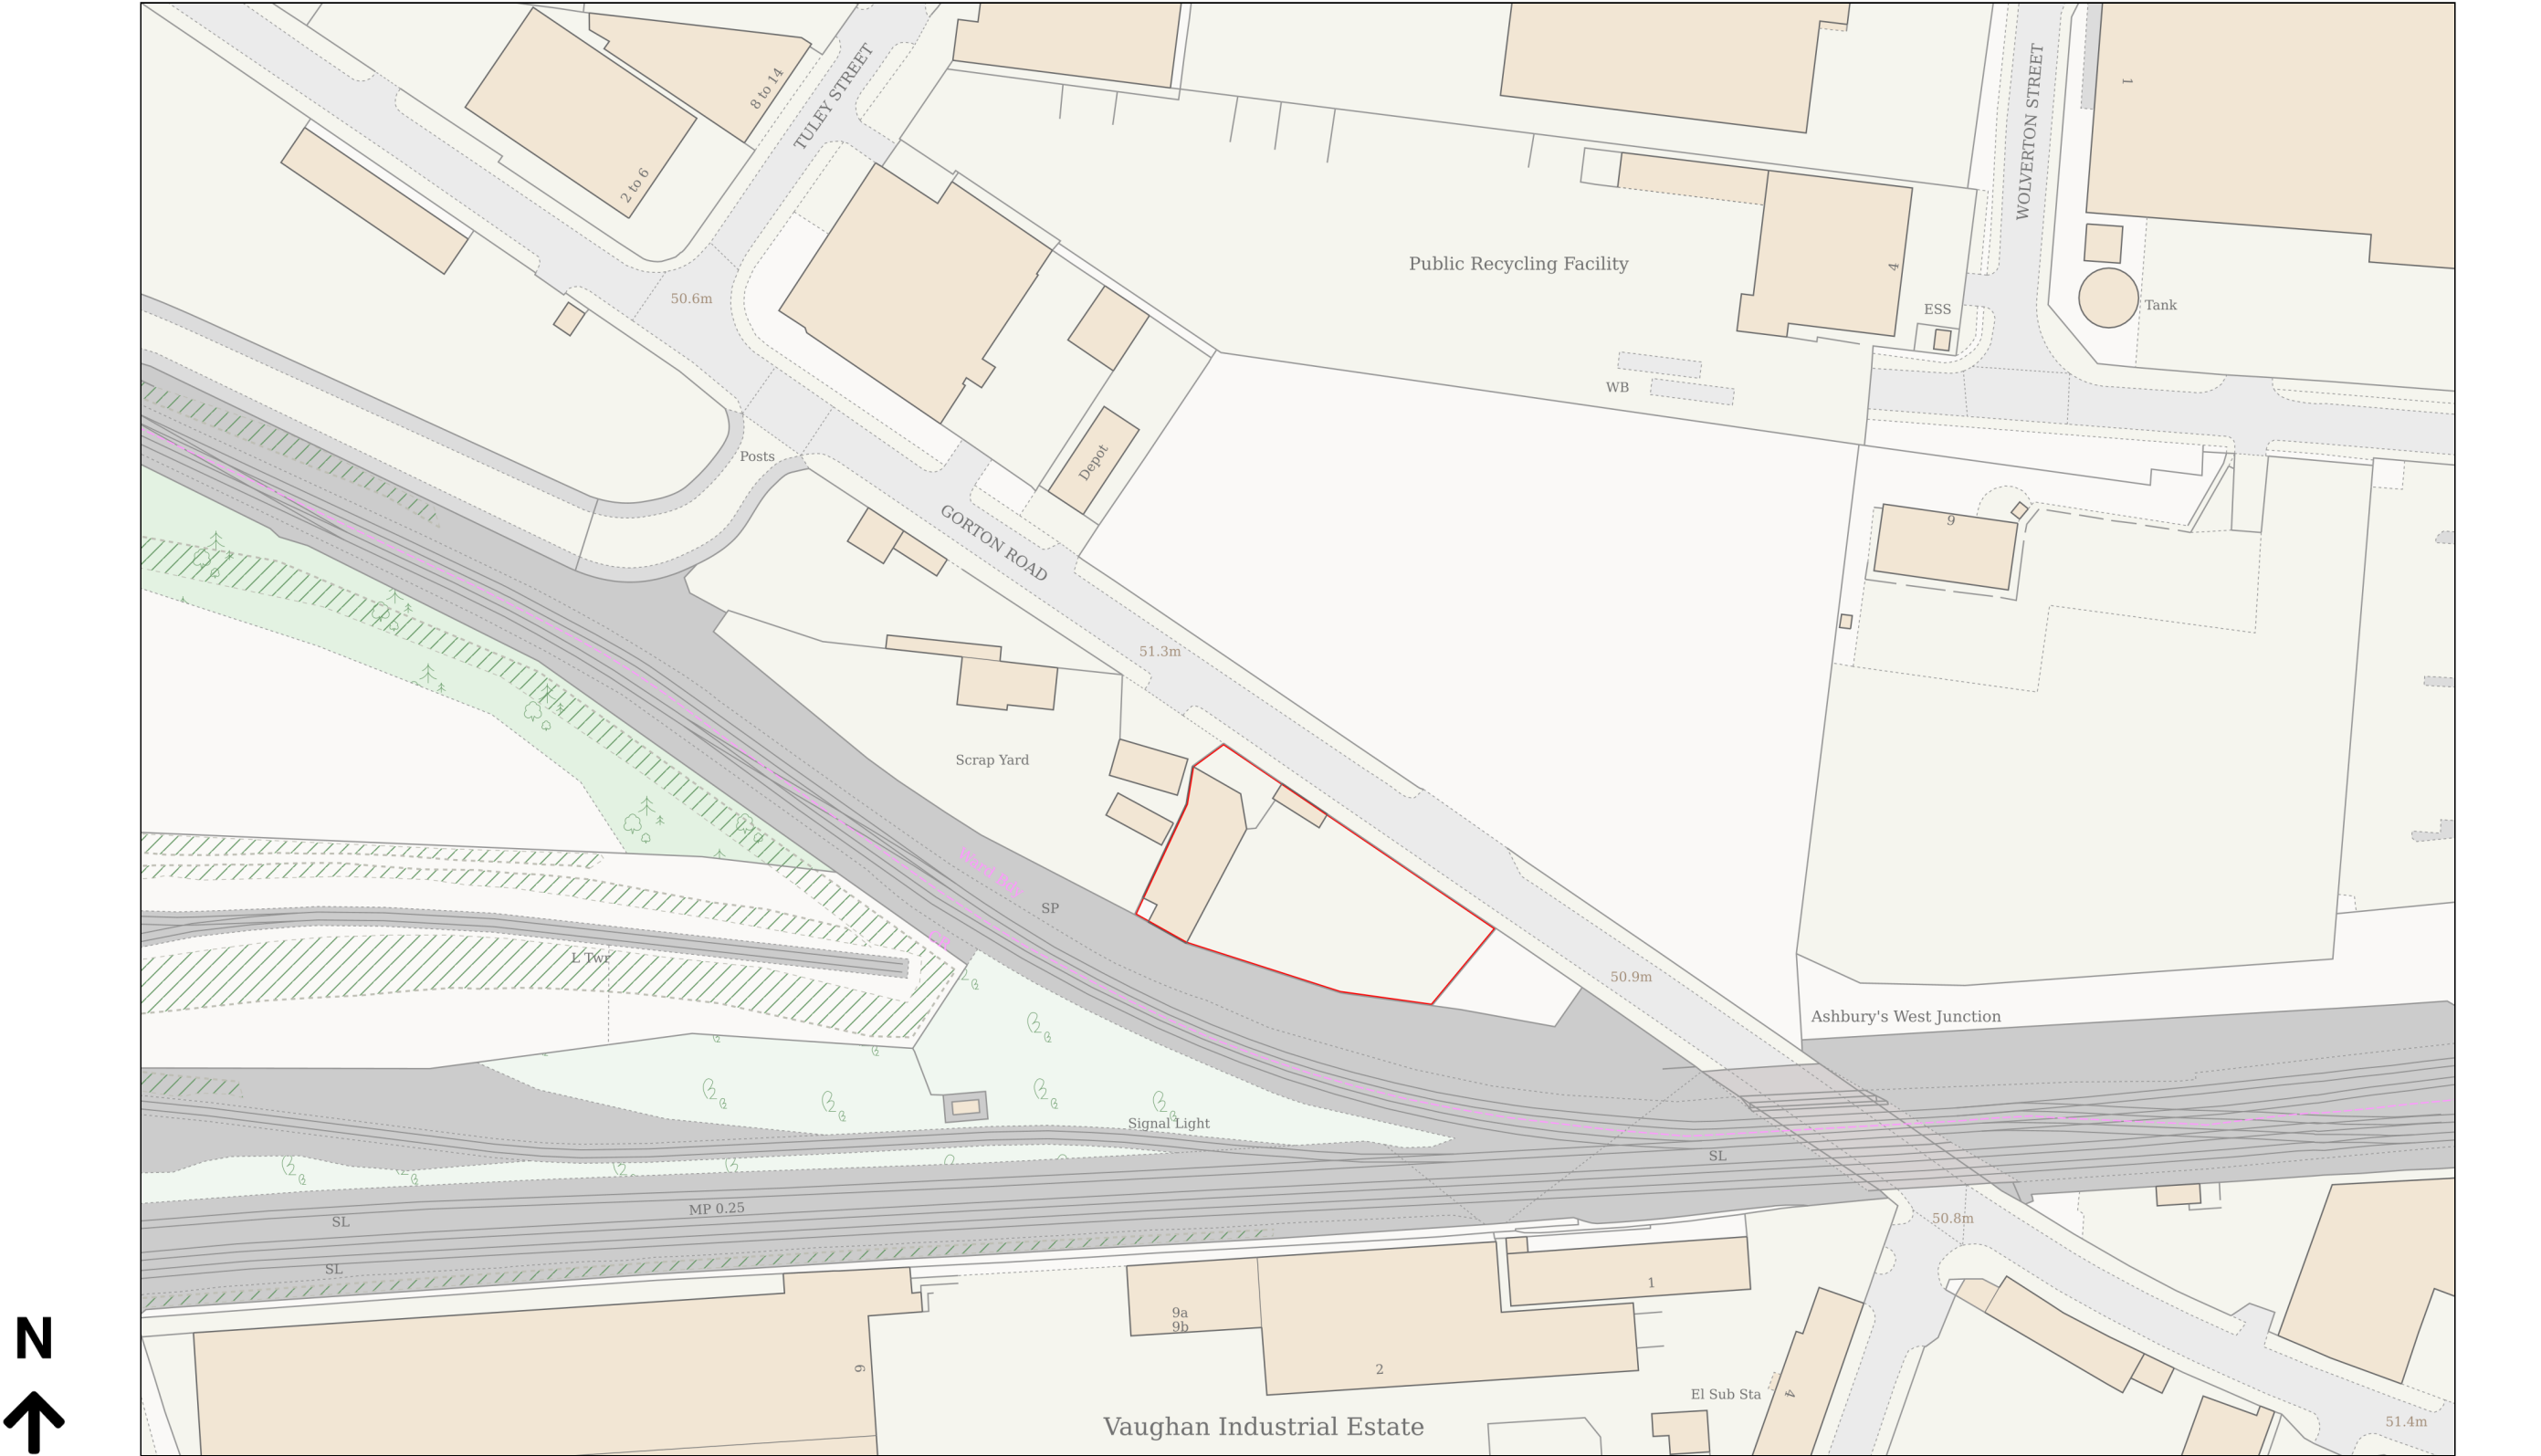

Planning Portal Reference: PP-13670085v1